
CRBIB#101447
part 1/2
STLI-E-029 pt 1 c2
356/133407
v.1

existing condition survey

units 2, 3, and 4
volume 4
appendix A
part one


ELLIS ISLAND

# STATUE OF LIBERTY

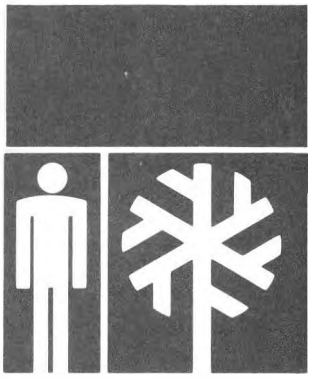

NATIONAL MONUMENT/NEW YORK-NEW JERSEY

*Funds for preparation and printing of this document were provided by a donation from the Statue of Liberty/Ellis Island Foundation*

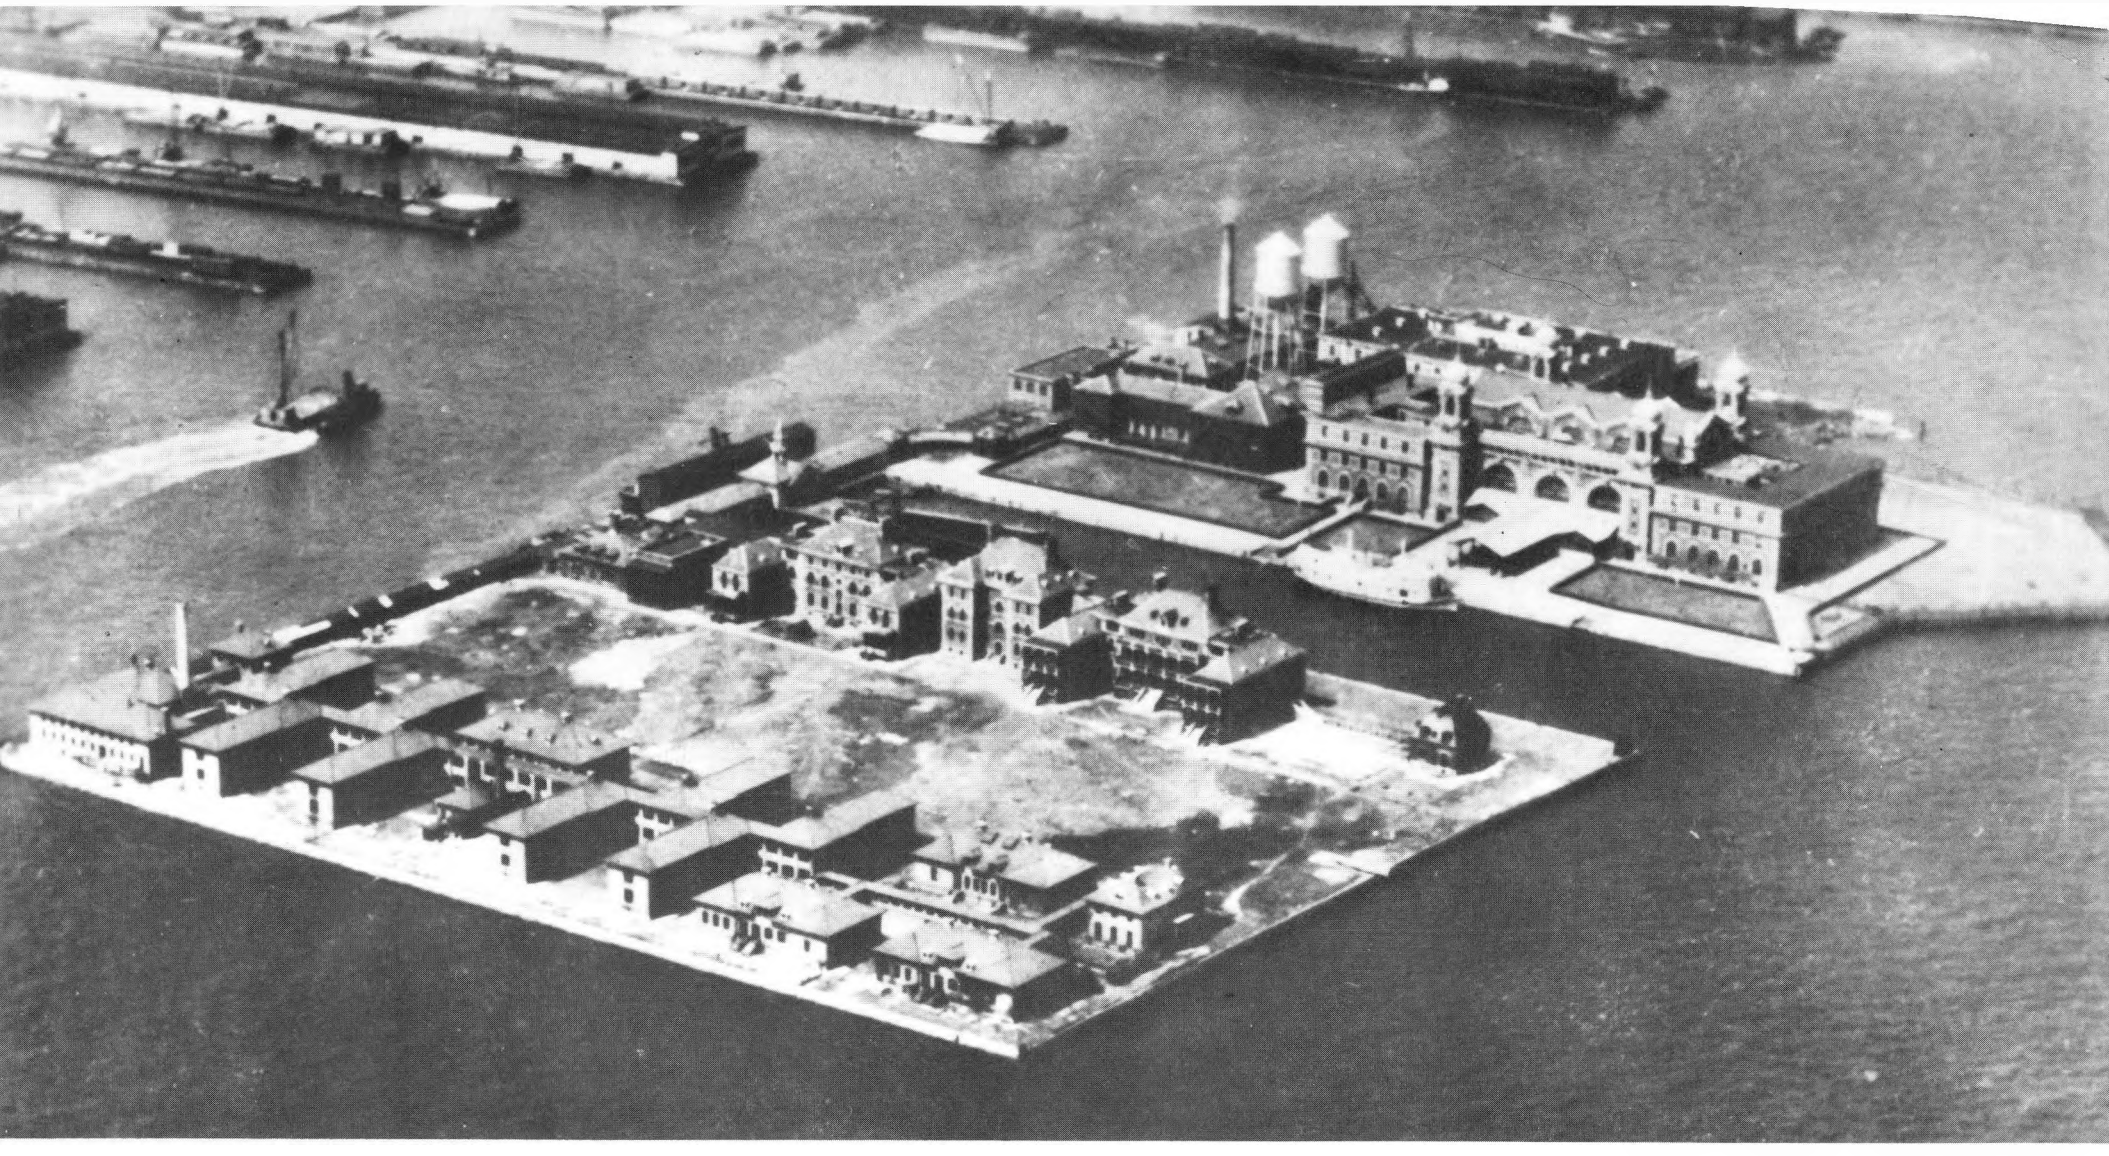

# ELLIS ISLAND
# STATUE OF LIBERTY NATIONAL MONUMENT

## EXISTING CONDITION SURVEY
## UNITS 2, 3 AND 4

Volume 4
Appendix A
Part One

Prepared by

Beyer Blinder Belle/
Anderson Notter Finegold

U.S. Department of the Interior / National Park Service

Existing Condition Survey

Acknowledgement

This document was prepared for the United States Government, National Park Service, Denver Service Center, preparatory to development of preservation plans for the Units 2, 3 and 4 buildings and as part of the architectural/engineering technical services to the National Park Service.

The survey was conducted November 1985 - January 1986, and May 1986. Work was performed by the following staff members of Beyer Blinder Belle/Notter Finegold Alexander Inc., Architects: John H. Stubbs, developed the survey forms and methodology; Rose-Marie Ballard and Caroline Kane conducted the survey and prepared the report; Caroline Kane served as project photographer and Scott Duenow, Jorge Sein and Kelly Sarver executed the documentary drawings and various graphic presentations.

C. Definitions of Architectural Significance.....26
Areas of Most Architectural Significance.....27
Areas of Some Architectural Significance.....28
Areas of Minor Architectural Significance.....29
Areas of Negligible Architectural Significance.....30

III. Inventory & Plans Building
A. Ferry House
1. Plan Depicting Existing Conditions
First Floor.....31
2. Plan Depicting Architectural Significance
First Floor.....32
3. Inventory
First Floor.....33

B. Administration Building
1. Floor Plans
Second Floor.....57
Third Floor.....58
2. Inventory
Second Floor.....59
Third Floor.....77

# EXISTING CONDITION SURVEY

TABLE OF CONTENTS


PAGE

Part I

I. Introduction.....1

II. Survey Methodology

A. Explanation of Forms.....3

B. Definition of Existing Conditions.....5

Floor - Tile.....6

Floor - Wood.....7

Floor - Linoleum.....8

Floor & Base - Resilient Tile.....9

Base - Wood.....10

Base & Walls - Tile/Tile Wainscot.....11

Walls & Ceilings - Plaster.....12

Walls & Ceilings - Gypsum Board/
Glazed Wood Partitions/Acoustic Panels.....13

Doors/Openings - Wood/Glass Panelled.....14

Doors/Openings - Wood Veneer.....15

Doors/Openings - Galvanized Metal.....16

Lighting Fixtures.....17

Heating/Ventilation/Plumbing.....21

C. New Hospital Extention

1. Plans Depicting Existing Conditions

Basement.....127
First Floor.....128
Second Floor.....129
Third Floor.....130

2. Plans Depicting Architectural Significance

First Floor.....131
Second Floor.....132
Third Floor.....133

3. Inventory

Basement.....134
First Floor.....140
Second Floor.....218
Third Floor.....280

Part II

D. Staff House

1. Plans Depicting Existing Conditions

First Floor.....360

Second Floor.....361

2. Plans Depicting Architectural Significance

First Floor.....358

Second Floor.....359

3. Inventory

First Floor.....362

Second Floor.....388

E. Immigrant Building

1. Plans Depicting Existing Conditions

First Floor.....424

2. Plan Depicting Architectural Singificance

First Floor.....425

3. Inventory

First Floor.....426

F. Recreation Building
1. Plans Depicting Existing Conditions
First and Second Floor.....560

2. Plans Depicting Architectural Significance
First and Second Floor.....561

3. Inventory
First Floor.....562
Second Floor.....596

IV. Revised Interior Condition Survey
A. Explanation of Forms.....606
1. Inventory.....607

V. Exterior Condition Survey
A. Explanation of Forms.....618
1. Inventory.....619

# INTRODUCTION

"Existing Condition Survey: Units 2, 3 and 4" presents the results of the field documentation of existing conditions for the interiors and exteriors of the buildings of Units 2, 3 and 4 completed November 1985-May 1986 by Beyer Blinder Belle/Notter Finegold Alexander, Inc. under contract to the National Park Service/United States Department of the Interior. This document serves as an appendix to be read in conjunction with the main body of HSR III, "Historic Structures Report: Units 2, 3 and 4".

This survey provides a definitive record of existing conditions for all interior spaces of buildings surveyed as of December 1985: the ferry house, the new hospital extension of Unit 2, the staff house of Unit 3, and the immigrant and recreation buildings of Unit 4. In addition, each space surveyed was evaluated for architectural significance. This information is presented in summary form on graphically-coded plans that illustrate the relative condition and architectural significance of each space.

Observations recorded in this study will also help to identify appropriate design parameters for alternative space utilization at the time when new uses are proposed for these structures and should serve as a basis for rehabilitation cost analysis.

Due to a potential asbestos hazard to the BBB/NFA team, the usual "Existing Condition Survey" of the interior spaces of nineteen of the buildings of Units 2, 3 and 4 was not conducted. These buildings are: the hospital outbuilding, psychopathic ward, and main hospital building of Unit 2, office building, mortuary, powerhouse and laundry building, measles ward buildings, administration building, kitchen and the three isolation wards of Unit 3. Twelve survey forms were completed for the main hospital building of Unit 2 and 23 forms for isolation ward K. These forms were used in the

preparation of the interior conditions sections of the text of HSR III and were not reproduced as part of the existing condition survey report. The survey of the administration building of Unit 2 was limited to the second and third floors with photography limited to the third floor only. The first floor was not documented, having been recently renovated and occupied by the National Park Service. The survey forms for the administration building are included in this document.

For all buildings affected by the asbestos restriction, a new form was created for the interior existing condition survey which treated the survey on a building-by-building basis rather than room-by-room. Information to complete this form was gleaned from archival documents, prior historic structures reports and field observations conducted prior to the asbestos restrictions. The completed form offers a descriptive summary of the interior spaces, finishes and interior conditions of each building. Some assumptions as the conditions were made based on prior field observation of these and similarly constructed and sited buildings on the island.

In addition to the previously described interior survey work, a new survey method was developed which records the exterior of each of the 26 structures of Units 2, 3 and 4, and provides an assessment of the conditions of their architectural finishes. The results of this survey have been recorded on survey forms which offer a summary of the types, levels and locations of exterior deterioration as well as a relative assessment of condition for each material and for the building as a whole. Both the revised interior condition forms and the exterior condition survey forms are included in this report.

# EXPLANATION OF FORMS


This interior architectural survey for all buildings surveyed within Units 2, 3 and 4 consists of a room-by-room analysis of all visually accessible finishes, decorative trim, door, lighting, plumbing and heating equipment. Approximately 287 survey forms were completed at the site. On these, the room number, last known use, square footage, ceiling height and date of survey are recorded. The surface materials in each space are described and assessed for their existing condition and approximate date. A summary condition description and date was tabulated based on this information. In cases where sizable portions of the rooms date from different periods, the various dates are noted. Rooms are also evaluated for relative architectural significance within the building according to a carefully developed set of definitions. Photographs of each room supplement the written description; however, in some instances photographic coverage was limited due to accumulation of debris.

Room numbers for each building were assigned by the survey team in a roughly clockwise manner and do not represent any historical numbering systems.

Square footage calculations are "net", the area of each room being measured from the interior face of the exterior and/or principal walls within each space.

Survey forms for each building are in numerical sequence for each floor and are followed by forms for the hallways (numbers preceded by an "H"). Forms for all interior stairs (numbers preceded by an "S") are located in the last section for each building survey form group.

References to directions have been simplified to relate to wall orientation. For example, the wall of the new hospital extension of Unit 2 facing the ferry slip will be referred to as the "north" wall, although the true compass direction is northwest. See drawing below for directional references.

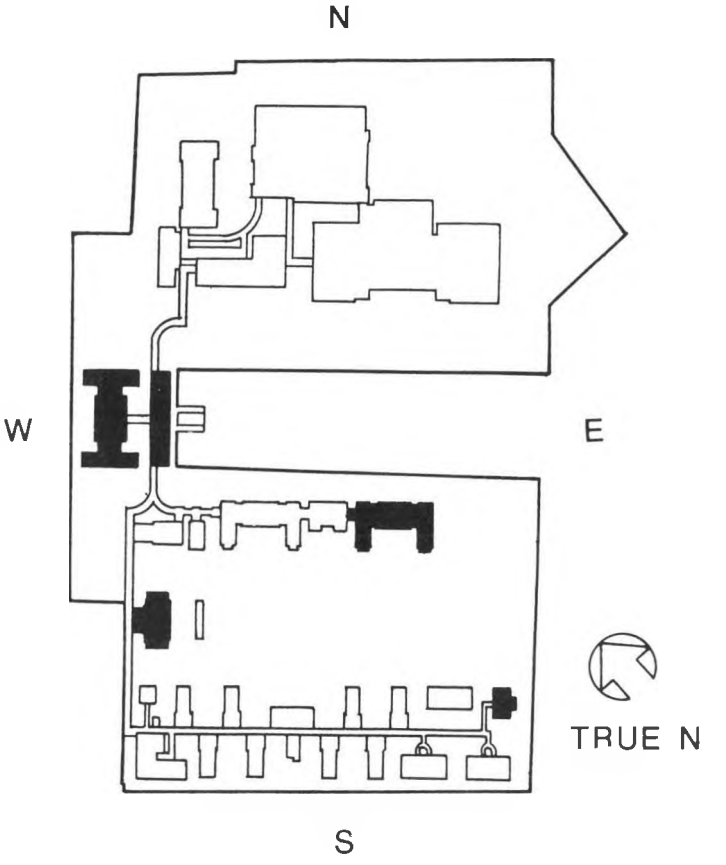

# DEFINITIONS OF EXISTING CONDITIONS


The condition of each space has been evaluated according to criteria that were specifically developed for the main building on Ellis Island and adapted for all Unit One buildings for use in "Existing Condition Report, Unit One Buildings." These criteria have been further adapted for the Units 2, 3 and 4 structures. A range of conditions was defined for each material in the buildings following careful field inspection. The condition of a finish was evaluated relative to other similar finishes in all buildings using the standard terms "good," "fair," "poor" and "destroyed." Since these buildings have experienced extensive deterioration, no surfaces or fixtures were considered to be in "excellent" condition. In borderline cases, the more deteriorated condition was selected. It has been noted where the survey of a room, or parts of a room, was made difficult or impossible by debris accumulation.

Following are definitions of the criteria that were used in the existing condition survey of Units 2, 3 and 4 buildings.

# FLOOR
## Tile


GOOD

85-100% intact. Very few, if any, cracks in tile. Minor discoloration. Retiling noticeable in places.

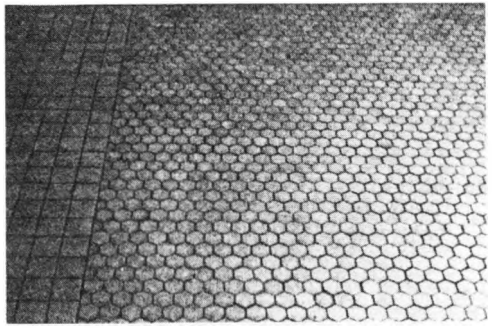


FAIR

60-85% intact. Some cracks in localized areas. Some tiles missing.

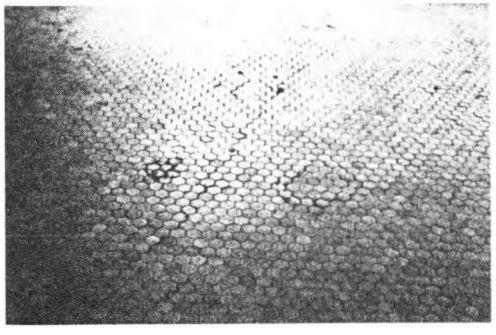

POOR

30-60% intact. Large cracks. Large areas missing.

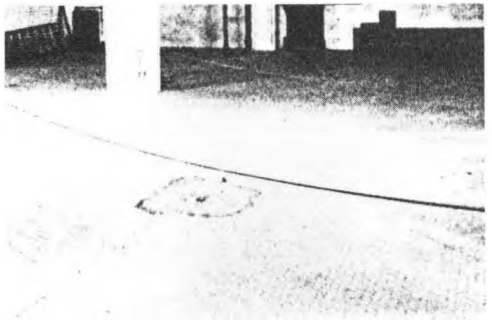

DESTROYED

0-30% intact. Material is completely missing or is destroyed beyond practical retrieval.



# FLOOR
## Wood

GOOD

90-100% intact.
Floorboards in place.
Minor deterioration
of varnished
finish.



FAIR

75-90% intact.
General loss of
varnished finish
and ware of under-
lying wood surface.
Occasional areas of
staining.

POOR

20-75% intact.
Localized areas of
warping, severe
discoloration and
rot.

DESTROYED


Material is com-
pletely missing or
is destroyed beyond
practical retrieval.

NOTE: all surveyed wood floors were in good to fair condition

# FLOOR
## Linoleum


GOOD

85-100% intact. Little or no cracking or buckling. No material missing.

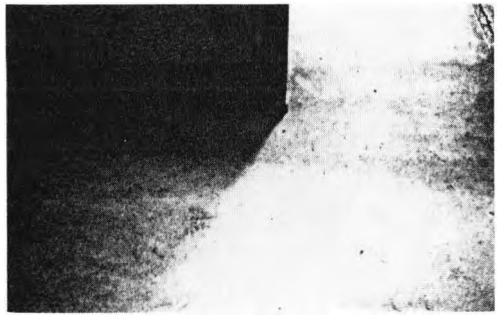


FAIR

60-85% intact. Some material missing. Cracked into sections. Some buckling.

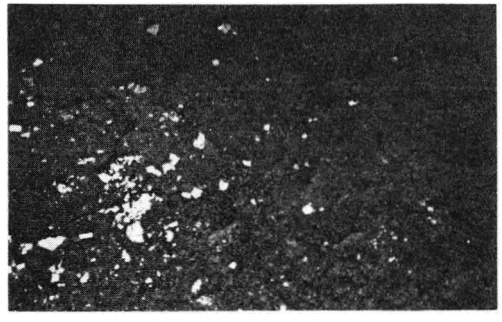


POOR

30-60% intact. Significant amount of material missing. Extensive cracking, buckling, and spalling of material.

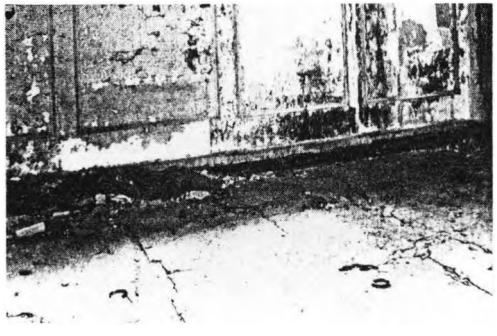

DESTROYED


0-30% intact. Material is completely missing or is destroyed beyond practical retrieval.

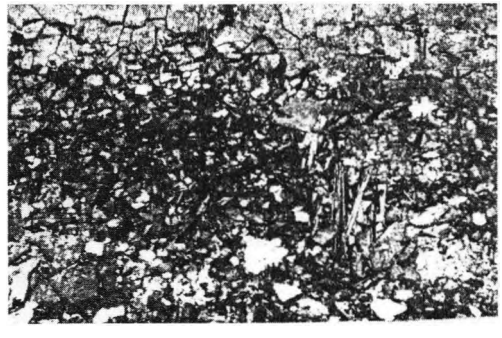

# FLOOR & BASE
## Resilient Tile


GOOD

85-100% intact. Material in place, adhered to floor or base of wall, not broken.

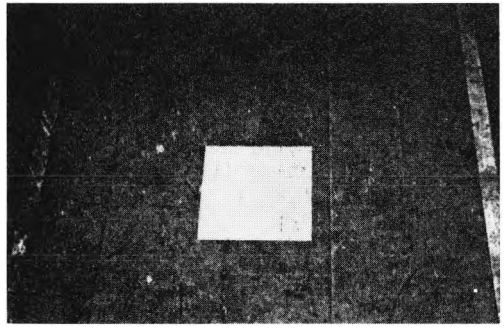


FAIR

60-85% intact. Some material broken, some buckling, some adhesive failure. Exposure of sections of sub-floor.

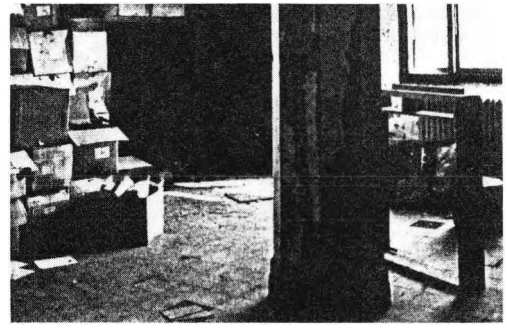


POOR

30-60% intact. Significant amount of material is missing, broken, buckling, loose, no longer adhered.

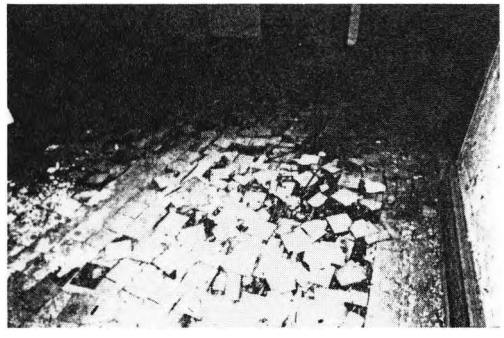

DESTROYED


0-30% intact. Material is completely missing or is destroyed beyond practical retrieval.

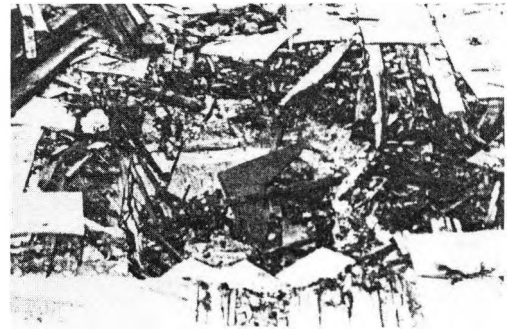

# BASE
## Wood


GOOD

90-100% intact. Still joined to wall. Minor deterioration of paint surface.

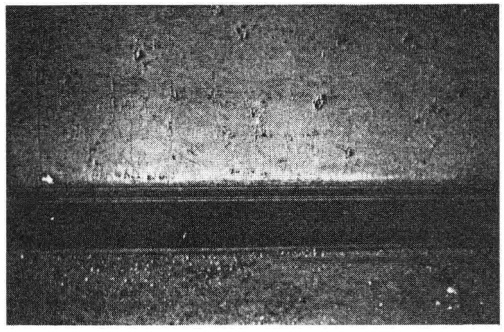

FAIR

75-90% intact. Separated from wall in limited areas. Some deterioration in localized areas (generally along window).

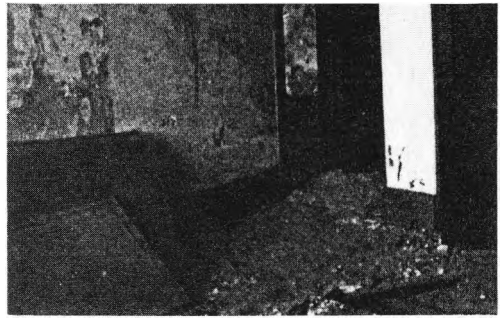

POOR

20-75% intact. Complete separation from wall. Serious deterioration (generally under windows).




DESTROYED

Material is completely missing or is destroyed beyond practical retrieval.

# BASE & WALLS
## Tile / Tile Wainscot


GOOD

85-100% intact. Few or no cracks forming. Minimum number of tiles missing.

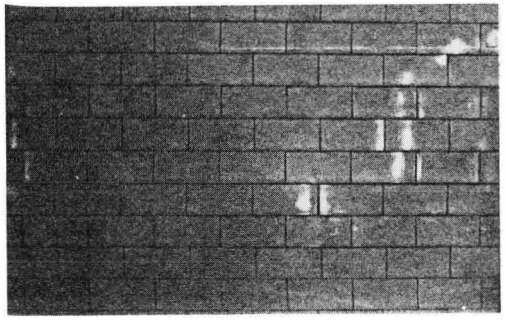


FAIR

60-85% intact. Some cracks in localized areas. Some tiles missing.

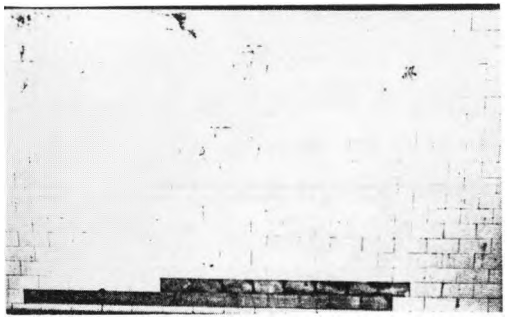


POOR

30-60% intact. Large areas missing, sizable cracks present.

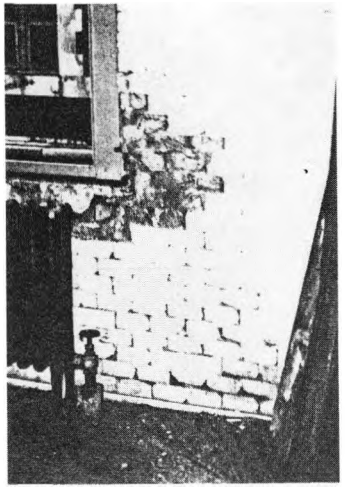

DESTROYED


0-30% intact. Material is completely missing or is destroyed beyond practical retrieval.

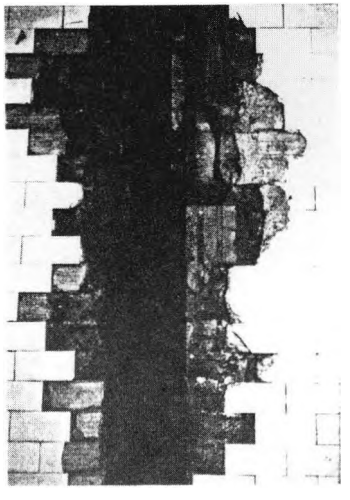

# WALLS & CEILINGS
## Plaster

GOOD

70-100% intact. Minor surface spalling, cracking and peeling of paint.

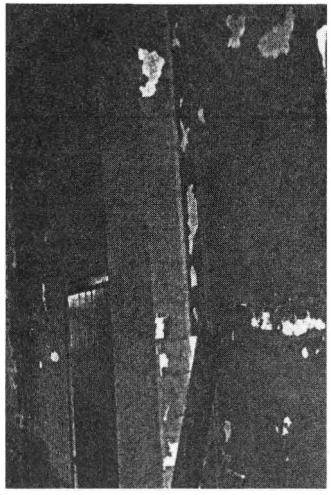


FAIR

50-70% intact. Substantial surface spalling, cracking and peeling of paint. Unit masonry and/or basecoat exposed in certain areas.

POOR

20-50% intact. Majority of plaster is severely cracked with buckling and spalling. Exposure of significant areas of base surface.

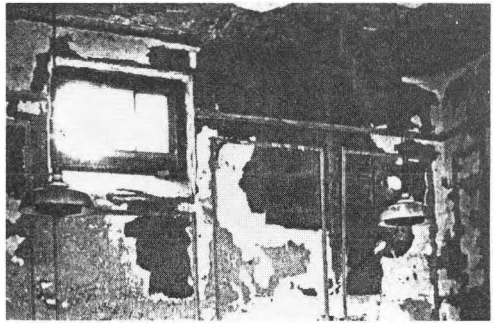


DESTROYED

0-20% intact. Material is completely missing or is destroyed beyond practical retrieval.

# WALLS & CEILINGS
## Glazed Wood Partitions / Gypsum Board / Acoustic Panels


GOOD

85-100% intact. Minor surface damage including scrapes, knicks and peeling of paint.

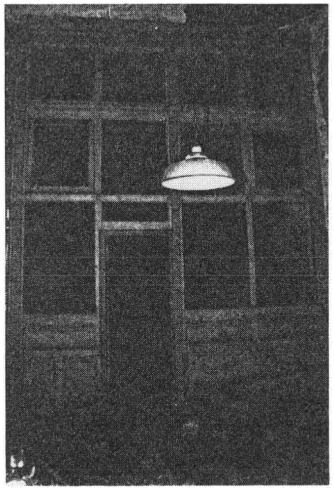


FAIR

50-70% intact. Small holes and cracks. Some missing material. Glass missing.

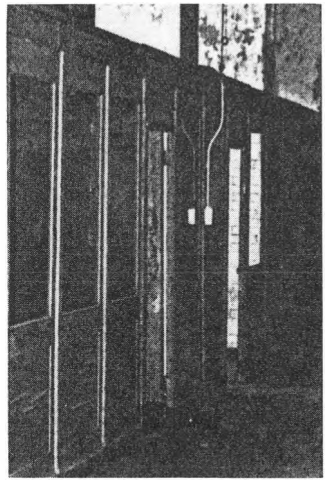


POOR

20-50% intact. Large holes and cracks. Major amount of missing material.

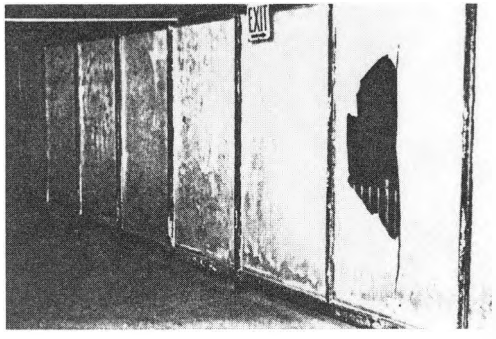


DESTROYED


0-20% intact. Material is completely missing or is destroyed beyond practical retrieval.

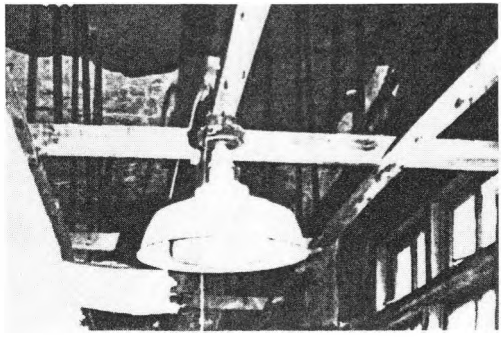

# DOORS / OPENINGS
## Wood / Glass Panelled


GOOD

Wood, glass, and hardware intact. Minor peeling of paint. Minor surface knicks and scrapes.

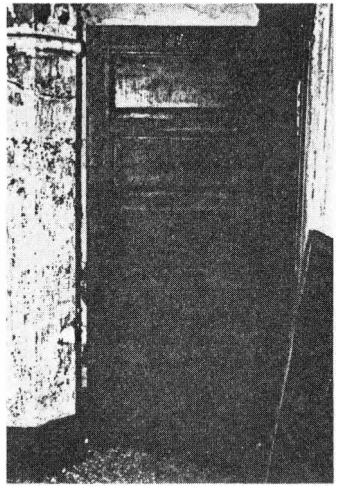


FAIR

Hardware intact, part may be missing. Minor warping of doors. Deteriorated paint finish and/or surface damage.

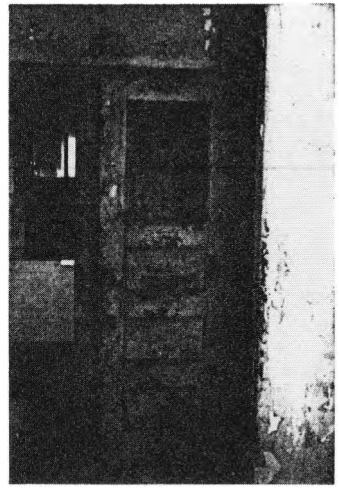


POOR

Severe wood damage, i.e., splitting and missing elements. Glass broken or missing. Extensive deterioration.

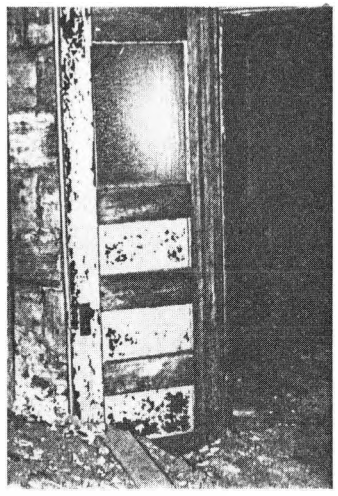

DESTROYED


Door is missing or is destroyed beyond practical retrieval.

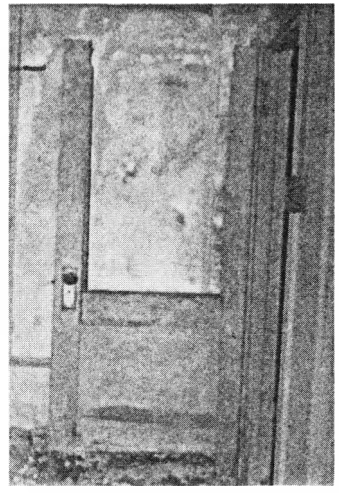

# DOORS / OPENINGS
## Wood Veneer

GOOD

Wood and hardware intact, no splitting.

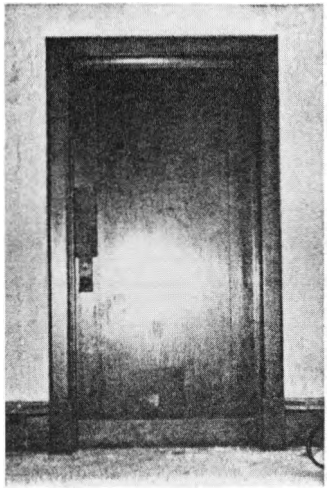


FAIR

Minor splitting and/or delamination. Finish and hardware may have minor deterioration.




POOR

Hardware missing. Severe splitting and/or delamination.

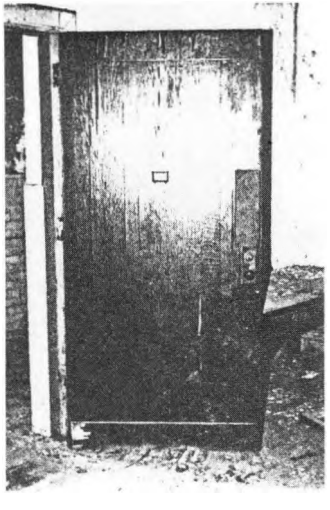

DESTROYED


Door is missing or is destroyed beyond practical retrieval.

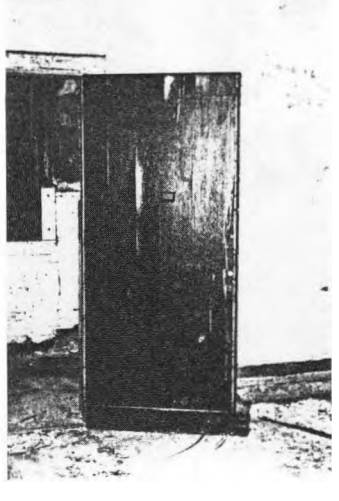

# DOORS / OPENINGS
## Galvanized Metal


GOOD

Minor peeling of paint finish. Hardware intact.

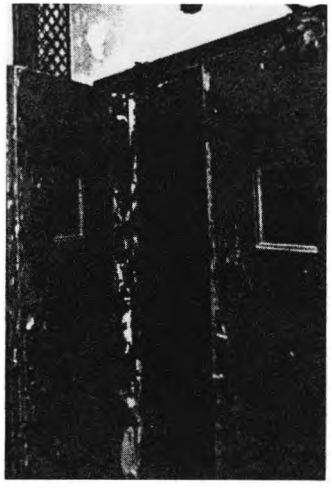


FAIR

Deteriorated paint finish. Small dents to surface. Hardware may have minor damage.

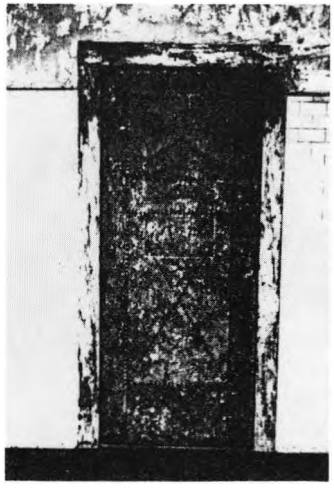


POOR

Deteriorated paint finish. Severe corrosion to surface. Bad dents. Hardware badly damaged or missing.

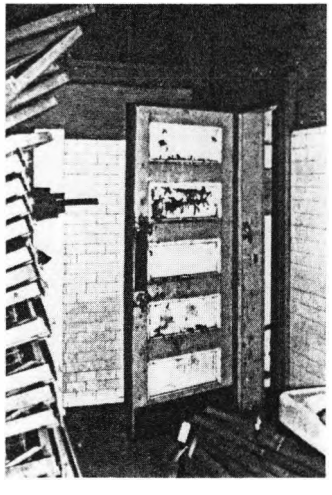

DESTROYED

Door is missing or is destroyed beyond practical retrieval.

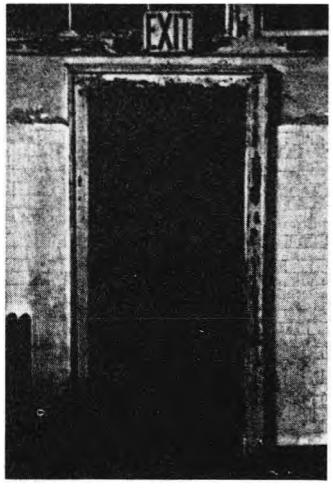


| | | | | | |
|---|---|---|---|---|---|
| **LIGHTING:** | ___ | Incandescent/Type A | ___ | Intact | ___ Destroyed |
| | ___ | Incandescent/Type B | ___ | Intact | ___ Destroyed |
| | ___ | CML/Sconce | ___ | Intact | ___ Destroyed |
| | ___ | Other: | ___ | Intact | ___ Destroyed |

The evaluation of lighting fixtures is based on physical appearance only and does not consider whether the fixture still functions. Ceiling fixtures are considered "intact" if the shade and mount are in place. Wall fixtures or sconces are considered intact with or without their shade, if the mount is in place. A fixture may be given an "intact" designation with or without its lamp, or bulb. A fixture is designated "destroyed" if if is damaged beyond practical retrieval or is missing.

Lighting fixture types consist of suspended glass globes, Type A, and ceiling-mounted or suspended "RLM" - type incandescent fixtures, Type B. "RLM" refers to a type of flared metal enamel shade, commonly used in industrial installations. Fixtures referred to as sconces on survey forms consist of oval or round shaped wall-mounted porcelain bases, some having glass shades. Another light source is referred to as "CML" (ceiling-mounted lamp) on survey forms. These fixtures consist of ceiling-mounted bare lamps in porcelain sockets and metal housing or lamps mounted to a ceiling conduit.


TYPE A: glass globes



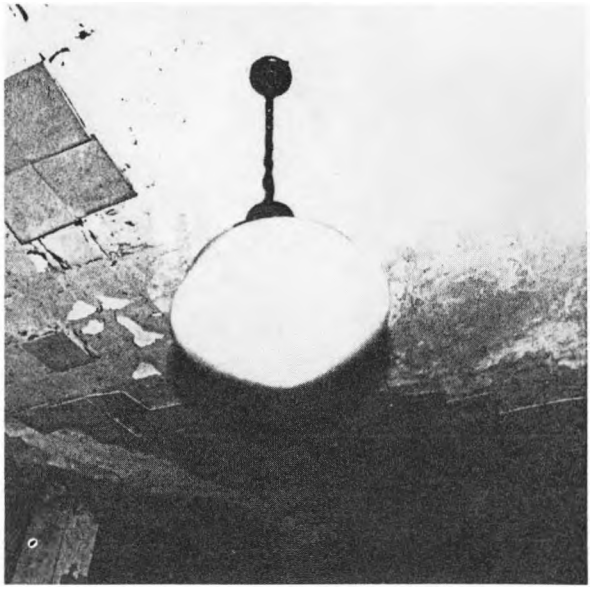



TYPE B: "RLM" metal shade fixtures



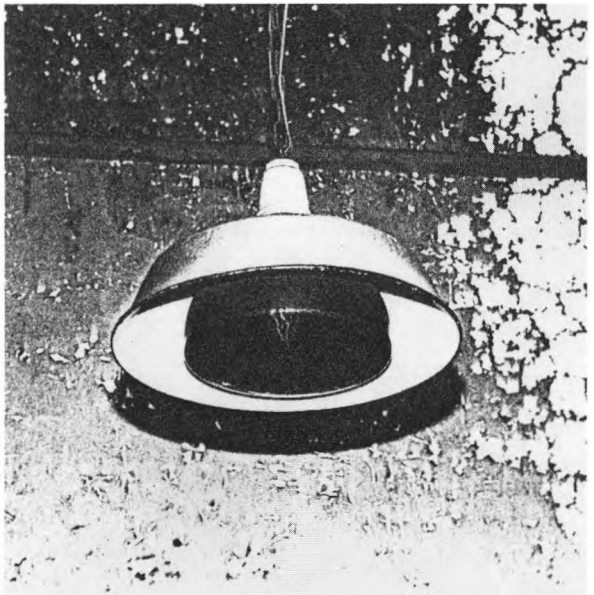



Sconce: Ward 1 Type sconce, typically found in wards of the new hosptial extension, and sconce with oval mount

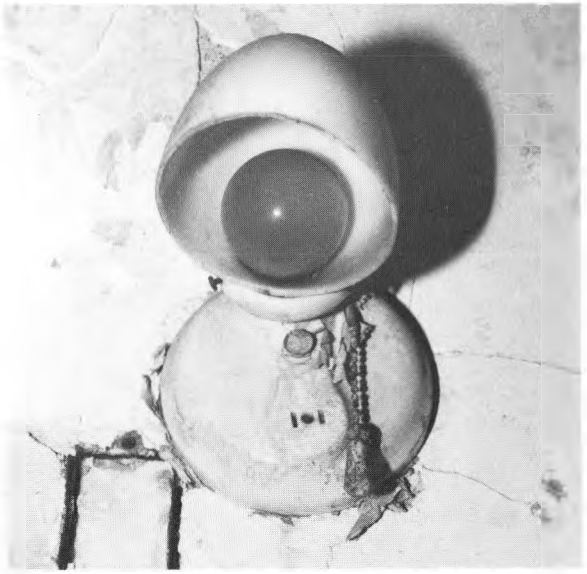

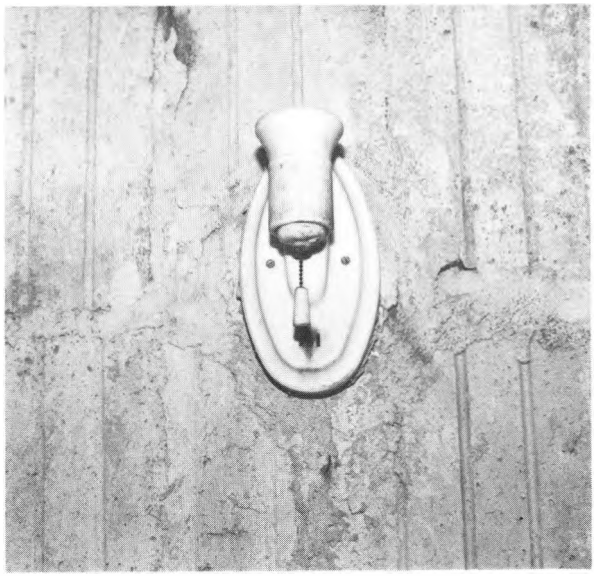



CML: ceiling-mounted lamps, with metal housing or conduit mount

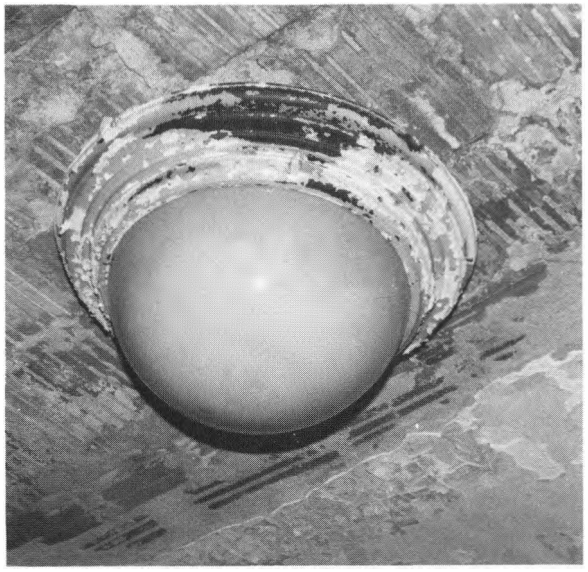

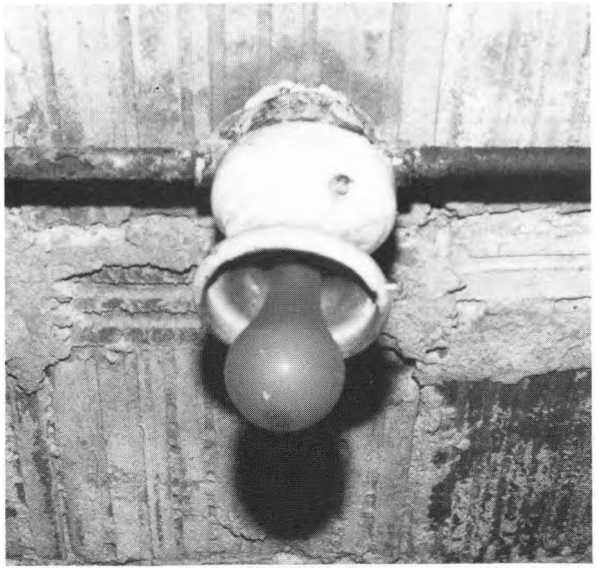

Other: Glass shade fixtures and fluorescent units

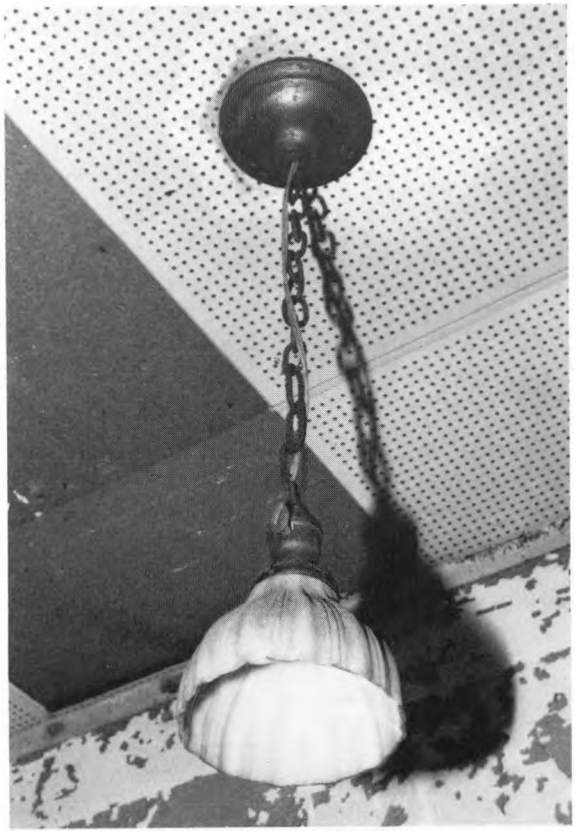

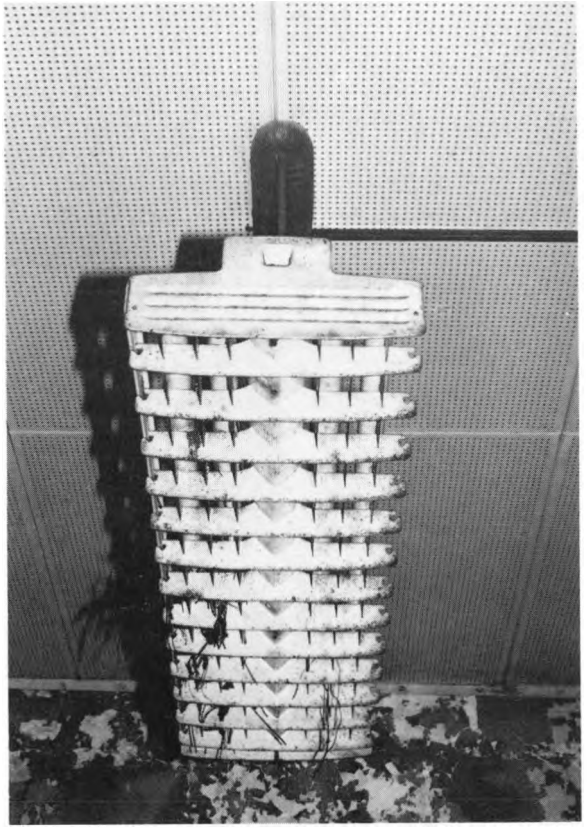


| | | | | | | |
|---|---|---|---|---|---|---|
| **HEATING/ VENTILATION PLUMBING:** | ___ | Radiators | ___ | Intact | ___ | Destroyed |
| | ___ | Vents/Fans | ___ | Intact | ___ | Destroyed |
| | ___ | Sink/Toilet/Urinal | ___ | Intact | ___ | Destroyed |
| | ___ | Other: | ___ | Intact | ___ | Destroyed |


Evaluation of heating, ventilation and plumbing fixtures is based on external appearance only and does not consider whether the fixture is still functioning. If a fixture is not "intact", it has been damaged beyond practical retrieval or is missing and is designated "destroyed".


The following photographs illustrate typical fixture types referred to in the survey form "notes".

RADIATOR: sectional floor type

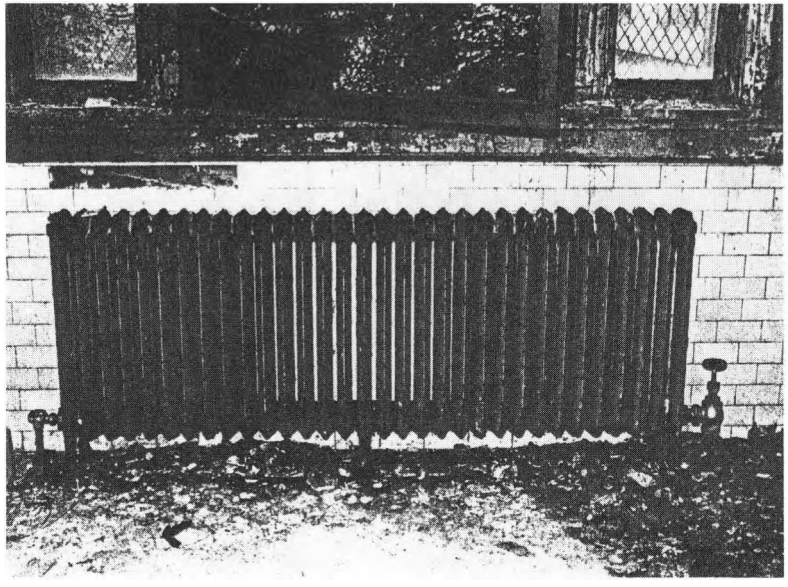


RADIATOR: sectional wall-mounted type

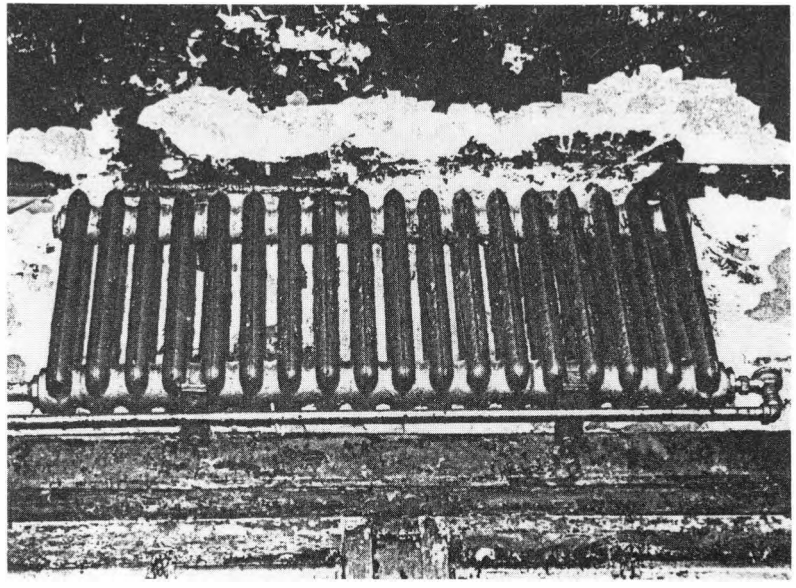

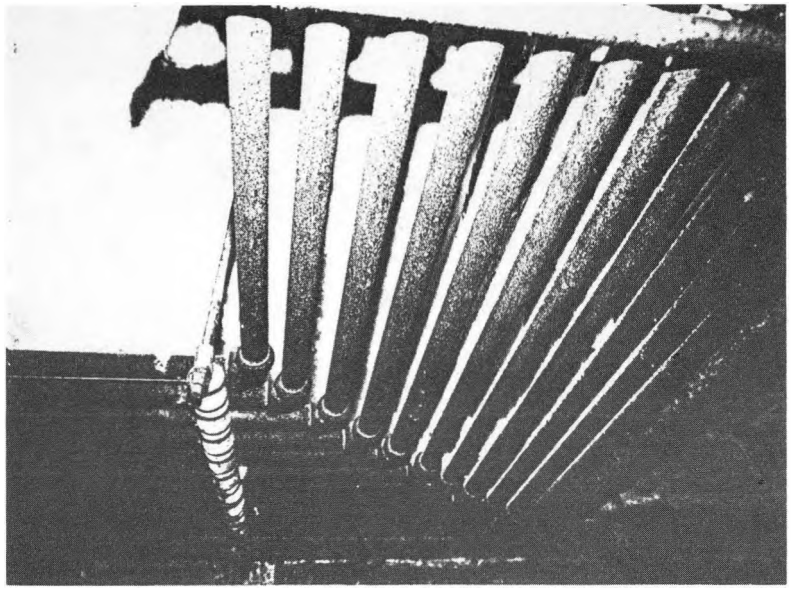


RADIATOR: parallel pipe cluster, ceiling-suspended

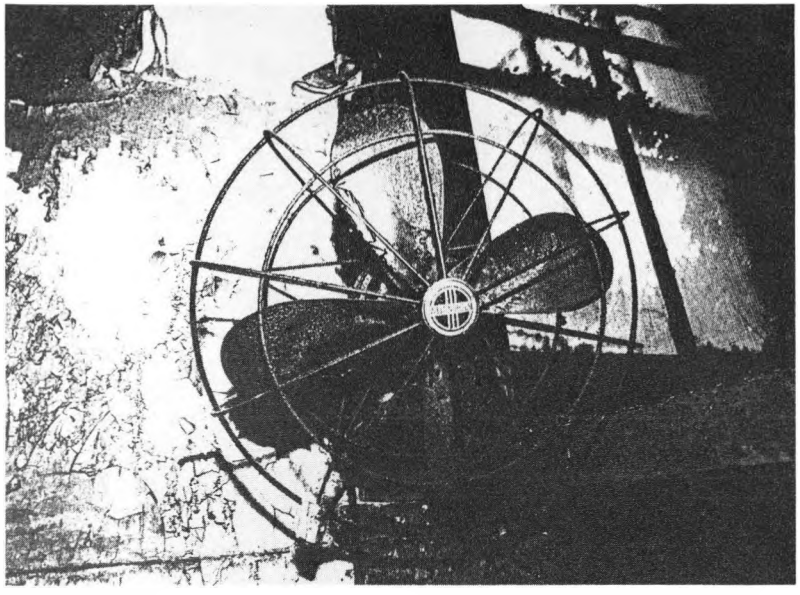


FAN: wall-mounted rotary

FAN: window fan

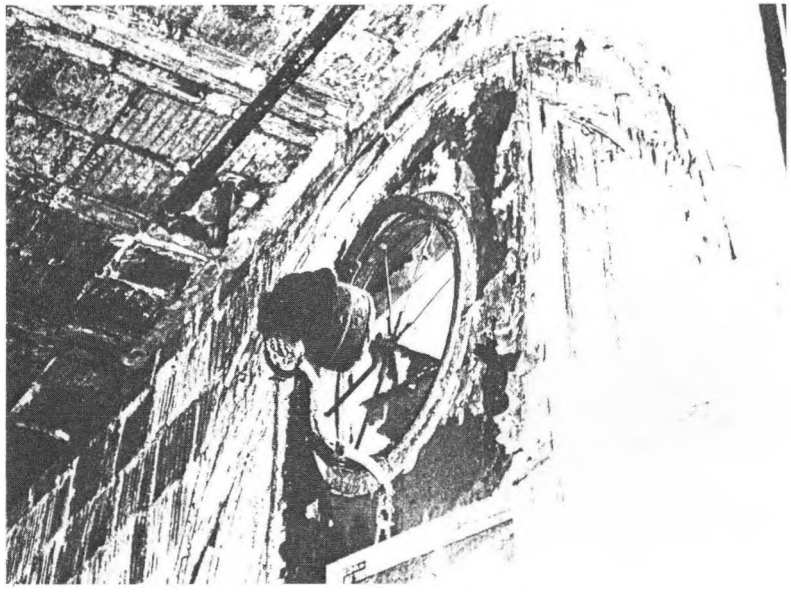


VENT: ceiling grille to fan house



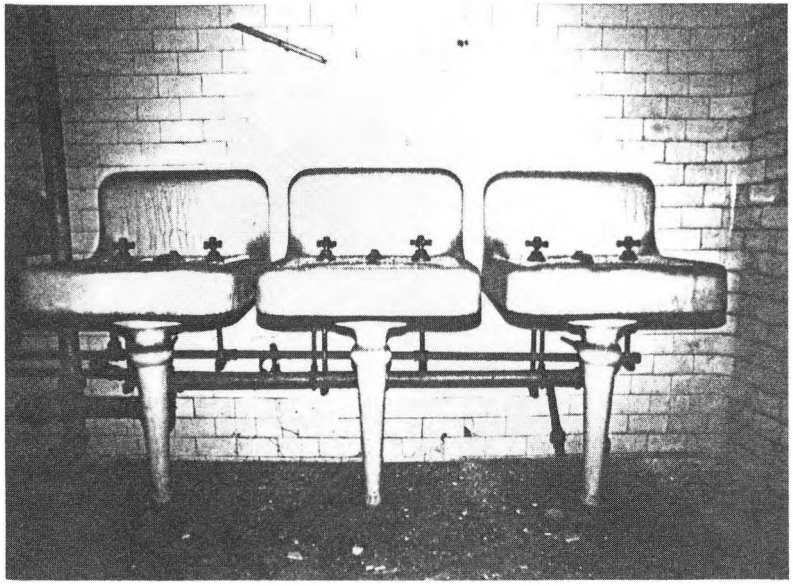

PLUMBING: porcelain rounded pedestal wall sinks (c. 1920's)

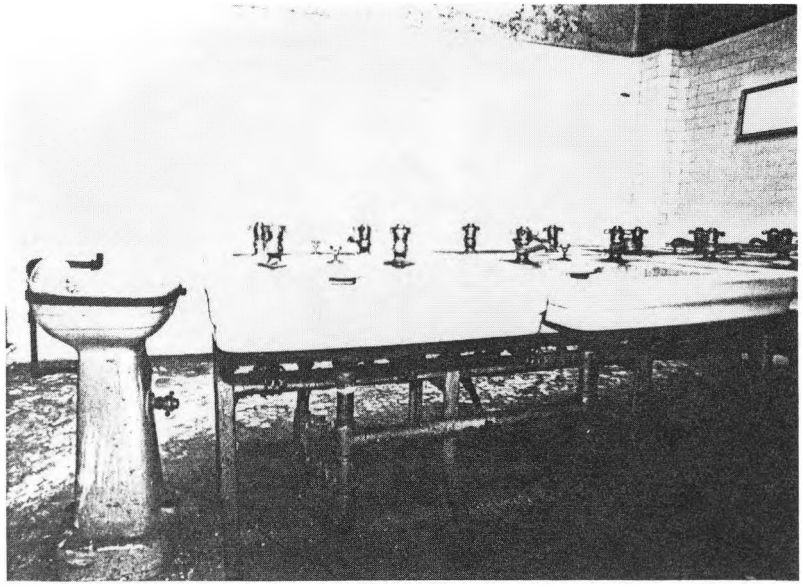


PLUMBING: free-standing metal supported sinks and water fountain

PLUMBING: slop sinks




PLUMBING: wall-mounted type urinal (c. 1940)



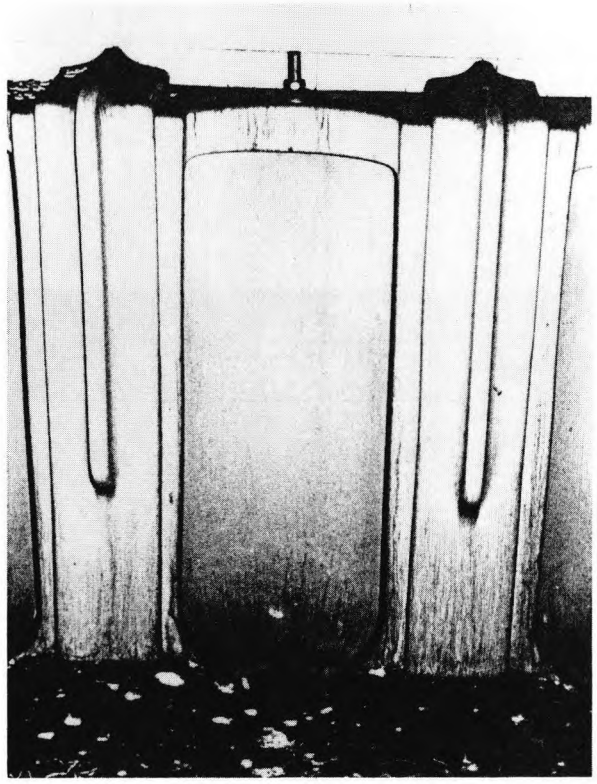

PLUMBING: floor-type urinal

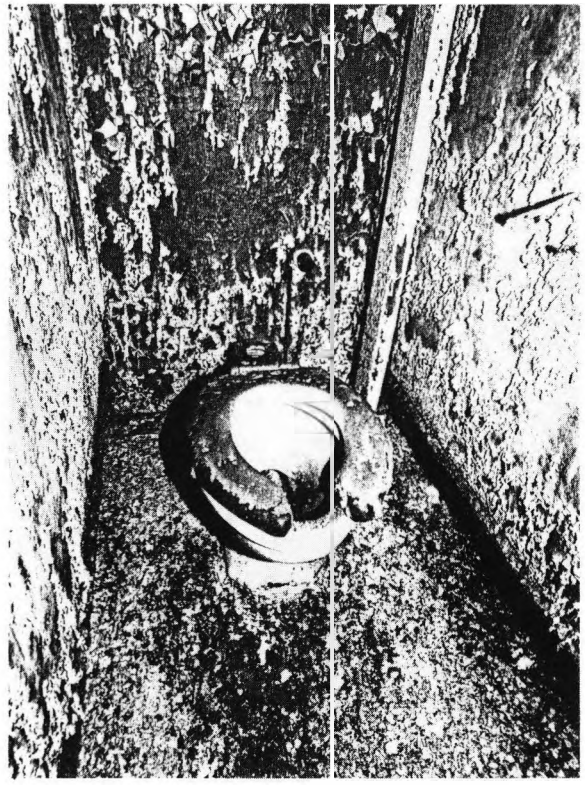

PLUMBING: toilet



PLUMBING: shower stall with galvanized metal partitions




PLUMBING: porcelain square pedestal wall sinks




PLUMBING: free standing urinals

PLUMBING: solid side bath tub.

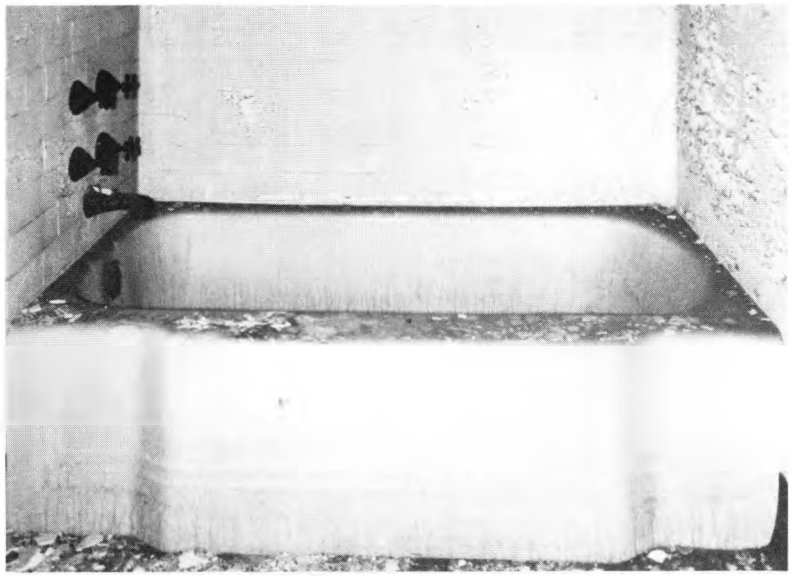

PLUMBING: galvanized metal shower stalls

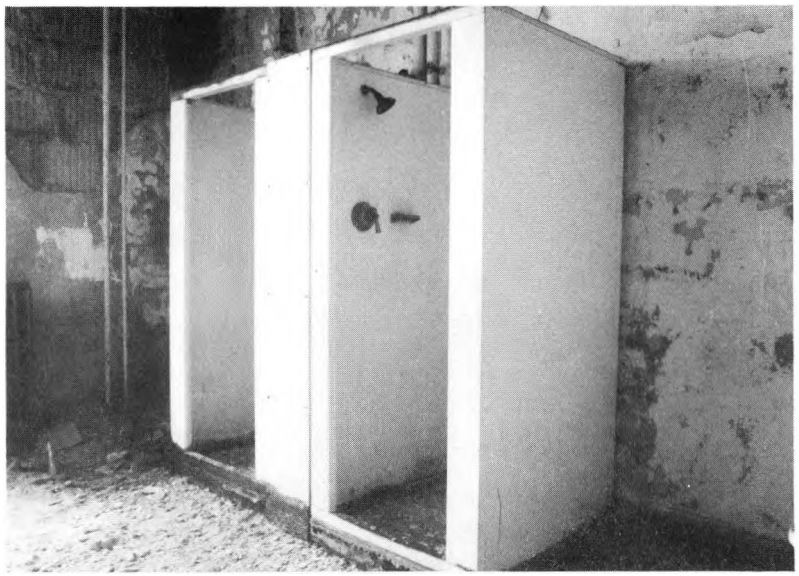

# DEFINITIONS OF ARCHITECTURAL SIGNIFICANCE

A range of significance for spaces within the buildings of Units 2, 3 and 4 was developed for existing architectural spaces within each structure surveyed. The ranking of spaces for architectural significance is relative to the architectural context of each building as it relates to the architecture of Ellis Island as a whole. Certain factors were considered in evaluating the spaces:

- Volume, size, monumentality, proportions
- Quality of materials and workmanship
- Overall design
- Uniqueness of the design, rare features

In borderline cases, the higher level of significance was selected.

Following is a brief discussion of the criteria:


# MOST ARCHITECTURAL SIGNIFICANCE

The classification of "Most Architectural Significance" was assigned to spaces that have great architectural character. Such spaces may exhibit monumental proportions and their design, materials, and workmanship are of a high quality. They are often unique volumes. An example is the waiting room, room 101, of the ferry house. This large volume is distinguished by a spacious stepped interior rising to 36 feet at its highest point, glazed terra cotta tile wainscot and a terrazzo floor.



# SOME ARCHITECTURAL SIGNIFICANCE

The classification of "Some Architectural Significance " was assigned to spaces that have a moderate amount of architectural character. Volume, size, monumentality, and proportions may distinguish them from the more common and generally smaller spaces in the building. Careful attention was given to the use of materials and the execution of details. An example is room 110, of the new hospital extension. This volume is distinguished by its southern facing exit onto a verandah, composed of a central door with glazed transom and flanking windows. The space also has two pairs of double doors connecting it with rooms to the east and west.

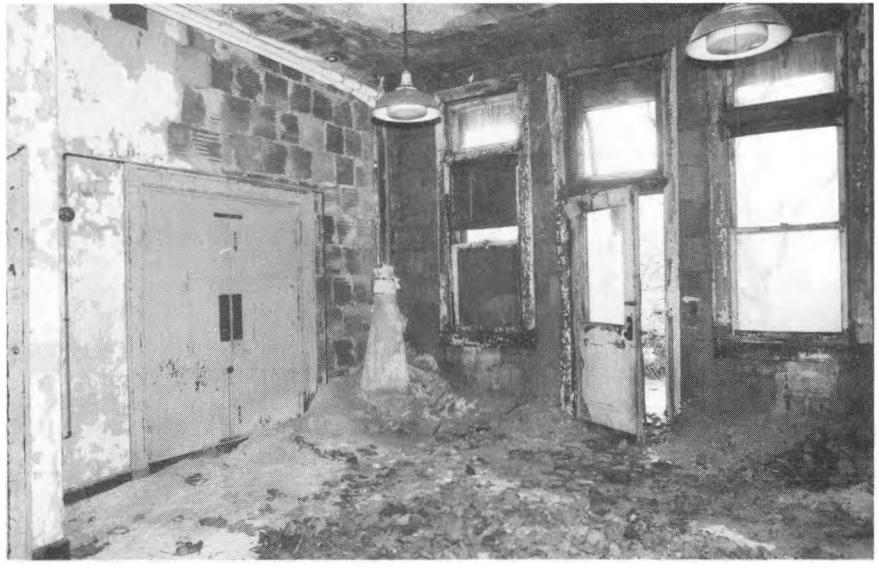

# MINOR ARCHITECTURAL SIGNIFICANCE

The classification of "Minor Architectural Significance " was assigned to spaces that exhibit few architectural pretensions. Materials and workmanship are standard. Volume and proportions are relatively undistinguished. Rooms are common for their type. An example is room 114 of the immigrant building. Which was designed, but never utilized as a dormitory room. It has plaster walls, a suspended ceiling, and linoleum floor with an 8 inch cement border.



# NEGLIGIBLE SIGNIFICANCE

The classification, "Negligible Architectural Significance" was assigned to spaces that have no architectural character. They are often very small and of standard materials and design. An example is H106B, a closet located in the west end of the first floor central corridor of the new hospital extension.



FERRY HOUSE

Exhibit 24


## EXISTING CONDITIONS

GOOD

FAIR

POOR

DESTROYED

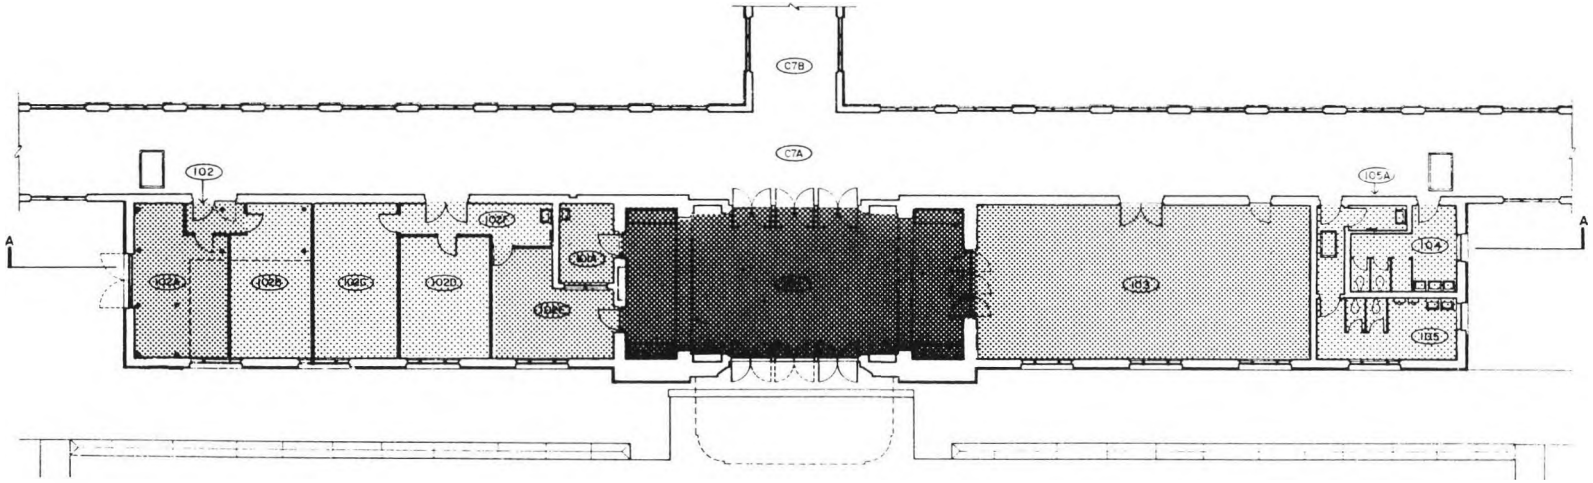


356 | 26,012 / 1 of 9

DSC | JUL 88

FEET 1/8"=1'-0"

METERS 1:96

UNITED STATES DEPARTMENT OF THE INTERIOR

NATIONAL PARK SERVICE
DENVER SERVICE CENTER

ARCHITECTS

BEYER BLINDER BELLE /
NOTTER FINEGOLD & ALEXANDER

41 EAST 11 STREET
NEW YORK, NY 10003
(212) 777-7800

STRUCTURAL ENGINEERS

ROBERT SILMAN ASSOCIATES, P.C.

MECHANICAL & ELECTRICAL ENGINEERS

SYSKA & HENNESSY INC.

# SURVEY OF STRUCTURES UNIT 2

## ELLIS ISLAND


STATUE OF LIBERTY
NATIONAL MONUMENT
NEW YORK / NEW JERSEY

mk | sht | REVISIONS | date | ini

DESIGNED: | DATE:

DRAWN: DUENOW / SEIN | TECH REVIEW:

KEY

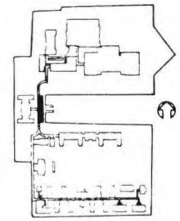

TITLE OF SHEET
FERRY HOUSE
FIRST FLOOR PLAN


SUB SHEET NO. | DRAWING NO.

PKG NO. | SHEET | OF

## ARCHITECTURAL SIGNIFICANCE

Exhibit 25

- MOST
- SOME
- MINOR
- NEGLIGIBLE

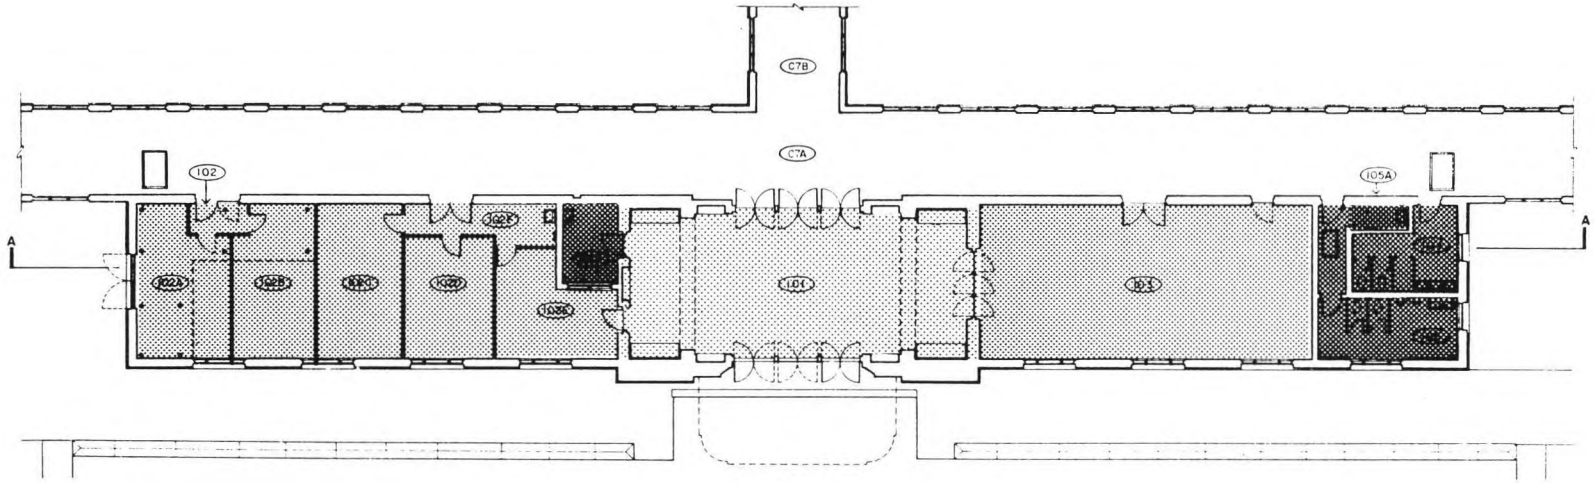


356 | 26,012 / 2 of 9
DSC | JUL 88

FEET 1/8 1/16 0 8 16
METERS 196 3 2 1 0 1 2 3 4 5

UNITED STATES DEPARTMENT OF THE INTERIOR
NATIONAL PARK SERVICE
DENVER SERVICE CENTER

ARCHITECTS :
BEYER BLINDER BELLE / MOTTER FINEGOLD & ALEXANDER
41 EAST 11 STREET
NEW YORK, NY 10003
(212) 777-7800

STRUCTURAL ENGINEERS
ROBERT SILMAN ASSOCIATES, P.C.

MECHANICAL & ELECTRICAL ENGINEERS
SYSKA & HENNESSY INC.


# SURVEY OF STRUCTURES UNIT 2

ELLIS ISLAND
STATUE OF LIBERTY NATIONAL MONUMENT
NEW YORK / NEW JERSEY

mk | sht | REVISIONS | date | ini

DESIGNED: | DATE:
DRAWN: DUENOW / SEIN | TECH REVIEW:

KEY

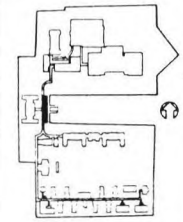

TITLE OF SHEET
FERRY HOUSE
FIRST FLOOR PLAN


SUB SHEET NO. | DRAWING NO.
PKG NO. | SHEET OF

# ELLIS ISLAND EXISTING CONDITION SURVEY — Ferry House — page: 33

ROOM NO: 101 LAST KNOWN USE: Waiting room SQUARE FEET: 904 CEILING HEIGHT: 36'-1/4" DATE: 9 Dec 1985

| | FINISHES: | CONDITION: | DATE: | NOTES: |
|---|---|---|---|---|
| **FLOOR:** | [ ] Tile/Concrete<br>[ ] Resilient<br>[ ] Wood<br>[X] Other: Terrazzo | [X] Good<br>[ ] Fair<br>[ ] Poor<br>[ ] Destroyed | [ ] 1911-1923<br>[ ] 1924-1933<br>[X] 1934-present<br>[ ] In question | Black, white, light buff marble chips. Darker border. Brass division strips. |
| **BASE:** | [X] Tile/Concrete<br>[ ] Resilient<br>[ ] Wood<br>[ ] Other: | [X] Good<br>[ ] Fair<br>[ ] Poor<br>[ ] Destroyed | [ ] 1911-1923<br>[ ] 1924-1933<br>[X] 1934-present<br>[ ] In question | |
| **WALLS:** | [X] Plaster<br>[ ] Partitions<br>[X] Tile Wainscot<br>[ ] Other: | [X] Good<br>[ ] Fair<br>[X] Poor<br>[ ] Destroyed | [ ] 1911-1923<br>[ ] 1924-1933<br>[X] 1934-present<br>[ ] In question | Beige & pink terra cotta tile. Cracking. S. wall has area of missing tiles. |
| **CEILING:** | [X] Plaster<br>[ ] Acoustic panels<br>[ ] Cove<br>[ ] Other | [ ] Good<br>[ ] Fair<br>[ ] Poor<br>[X] Destroyed | [ ] 1911-1923<br>[ ] 1924-1933<br>[ ] 1934-present<br>[ ] In question | Completely destroyed. Exposure of metal lath + frame. Possible to look into tower. |
| **DOORS/ OPENINGS:** | [X] Wood/Glass Panelled<br>[ ] Wood Veneer<br>[X] Galvanized Metal<br>[ ] Other: | [ ] Good<br>[X] Fair<br>[ ] Poor<br>[ ] Destroyed | [ ] 1911-1923<br>[ ] 1924-1933<br>[X] 1934-present<br>[ ] In question | 3 pairs double swinging glass + metal doors on each of N+S walls.<br>2 6-light doors, S. wall.<br>3 single swinging doors, N. wall. |
| **LIGHTING:** | [ ] Incandescent/Type A<br>[ ] Incandescent/Type B<br>[X] CML/Sconce<br>[ ] Other: | [ ] Intact [ ] Destroyed<br>[ ] Intact [ ] Destroyed<br>[ ] Intact [4] Destroyed<br>[ ] Intact [ ] Destroyed | [ ] 1911-1923<br>[ ] 1924-1933<br>[X] 1934-present<br>[ ] In question | Ceiling destroyed — evidence of ceiling fixtures gone. |
| **HEATING/ VENTILATION PLUMBING:** | [X] Radiators<br>[ ] Vents/Fans<br>[ ] Sink/Toilet/Urinal<br>[ ] Other: | [8] Intact [ ] Destroyed<br>[ ] Intact [ ] Destroyed<br>[ ] Intact [ ] Destroyed<br>[ ] Intact [ ] Destroyed | [ ] 1911-1923<br>[ ] 1924-1933<br>[X] 1934-present<br>[ ] In question | 8 metal lined wall niches for radiators. |
| **MISCELLANEOUS:** | | [ ] Good<br>[X] Fair<br>[ ] Poor<br>[ ] Destroyed | [ ] 1911-1923<br>[ ] 1924-1933<br>[X] 1934-present<br>[ ] In question | 4 high back curved wooden benches, one in each corner, stained dark |
| **SUMMARY:** | | [ ] Good<br>[ ] Fair<br>[X] Poor<br>[ ] Destroyed | [ ] 1911-1923<br>[ ] 1924-1933<br>[X] 1934-present<br>[ ] In question | **ARCHITECTURAL SIGNIFICANCE:** [X] Most [ ] Some [ ] Minor [ ] Negligible |


PHOTOGRAPHS: (1) View North (2) View South (3) View Southeast ROOM NO.

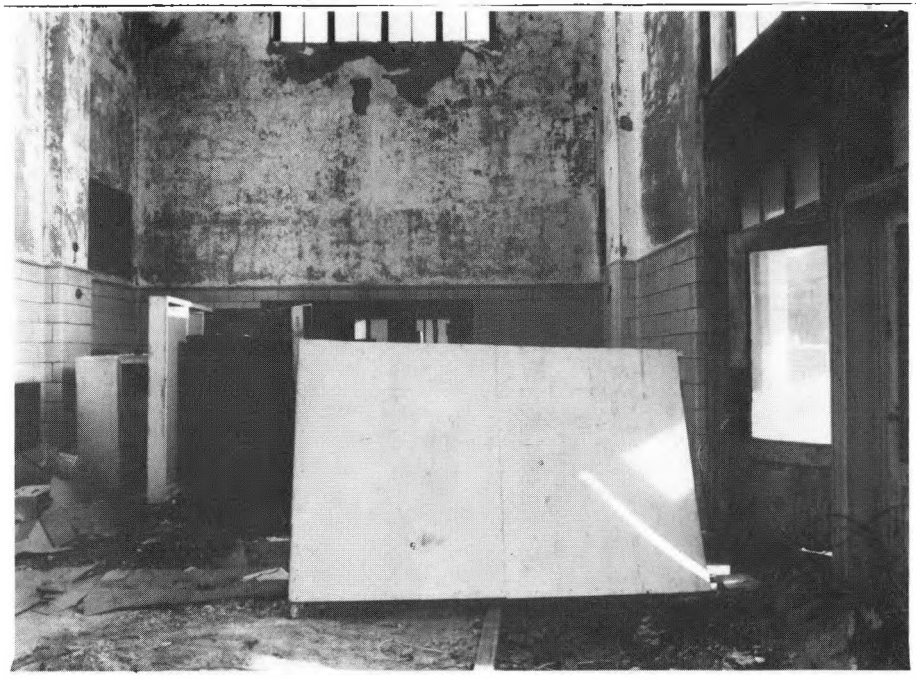





PHOTOGRAPHS: (4) Doors, East wall (5) Doors, West wall ROOM NO. 101

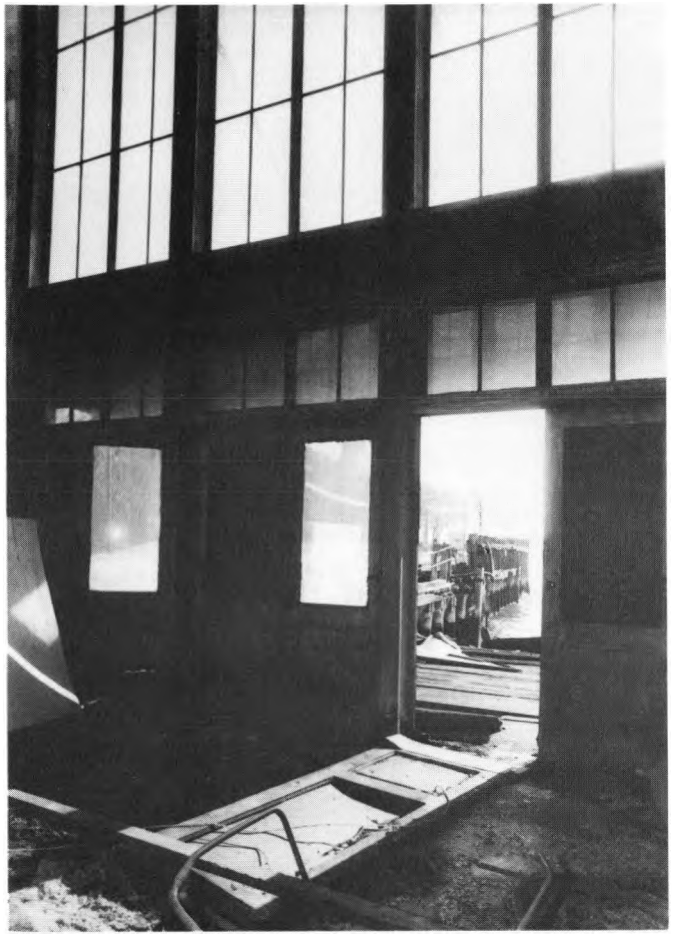



| PHOTOGRAPHS: | ROOM NO. |
| --- | --- |
| | |


# ELLIS ISLAND EXISTING CONDITION SURVEY — Ferry House — page: 37

ROOM NO: 101A LAST KNOWN USE: Ferry Boat Engineer's Office SQUARE FEET: 91 CEILING HEIGHT: 10'-6½" DATE: 9 Dec. 1985

| | FINISHES: | CONDITION: | DATE: | NOTES: |
|---|---|---|---|---|
| **FLOOR:** | [ ] Tile/Concrete<br>[X] Resilient rolled<br>[ ] Wood<br>[ ] Other: | [ ] Good<br>[ ] Fair<br>[X] Poor<br>[ ] Destroyed | [ ] 1911-1923<br>[ ] 1924-1933<br>[X] 1934-present<br>[ ] In question | |
| **BASE:** | [X] Tile/(Concrete)<br>[ ] Resilient<br>[ ] Wood<br>[ ] Other: | [ ] Good<br>[X] Fair<br>[ ] Poor<br>[ ] Destroyed | [ ] 1911-1923<br>[ ] 1924-1933<br>[X] 1934-present<br>[ ] In question | |
| **WALLS:** | [X] Plaster<br>[ ] Partitions<br>[ ] Tile Wainscot<br>[ ] Other: | [ ] Good<br>[X] Fair<br>[ ] Poor<br>[ ] Destroyed | [ ] 1911-1923<br>[ ] 1924-1933<br>[X] 1934-present<br>[ ] In question | |
| **CEILING:** | [X] Plaster<br>[ ] Acoustic panels<br>[ ] Cove<br>[ ] Other | [ ] Good<br>[X] Fair<br>[ ] Poor<br>[ ] Destroyed | [ ] 1911-1923<br>[ ] 1924-1933<br>[X] 1934-present<br>[ ] In question | |
| **DOORS/ OPENINGS:** | [X] ~~Wood~~/Glass Panelled<br>[ ] Wood Veneer<br>[ ] Galvanized Metal<br>[X] Other: screen door | [ ] Good<br>[X] Fair<br>[ ] Poor<br>[ ] Destroyed | [ ] 1911-1923<br>[ ] 1924-1933<br>[X] 1934-present<br>[ ] In question | Metal/glass panelled: 6 lights.<br>1 pane destroyed.<br>Window into 102E, casement. |
| **LIGHTING:** | [ ] Incandescent/Type A<br>[ ] Incandescent/Type B<br>[ ] CML/Sconce<br>[X] Other: | [ ] Intact [ ] Destroyed<br>[ ] Intact [ ] Destroyed<br>[ ] Intact [ ] Destroyed<br>[ ] Intact [X] Destroyed | [ ] 1911-1923<br>[ ] 1924-1933<br>[X] 1934-present<br>[ ] In question | chain hanging from ceiling, lamp missing. |
| **HEATING/ VENTILATION PLUMBING:** | [X] Radiators<br>[X] Vents (Fans)<br>[X] Sink/Toilet/Urinal<br>[ ] Other: | [1] Intact [ ] Destroyed<br>[1] Intact [ ] Destroyed<br>[1] Intact [ ] Destroyed<br>[ ] Intact [ ] Destroyed | [ ] 1911-1923<br>[ ] 1924-1933<br>[X] 1934-present<br>[ ] In question | 1 Rotary fan on shelf.<br>1 Wall mounted sectional radiator.<br>1 wall mounted sink. |
| **MISCELLANEOUS:** | [ ]<br>[ ]<br>[ ]<br>[ ] | [ ] Good<br>[ ] Fair<br>[ ] Poor<br>[ ] Destroyed | [ ] 1911-1923<br>[ ] 1924-1933<br>[X] 1934-present<br>[ ] In question | Fire instructions for "whistle warning" on glass plaque on N. wall, typed.<br>shelf + fuse box on N. wall.<br>shelf over sink., ghost of mirror. |
| **SUMMARY:** | | [ ] Good<br>[X] Fair<br>[ ] Poor<br>[ ] Destroyed | [ ] 1911-1923<br>[ ] 1924-1933<br>[X] 1934-present<br>[ ] In question | **ARCHITECTURAL SIGNIFICANCE:** [ ] Most [ ] Some [X] Minor [ ] Negligible |

PHOTOGRAPHS: ① View Southwest ② View South east ROOM NO. 101A



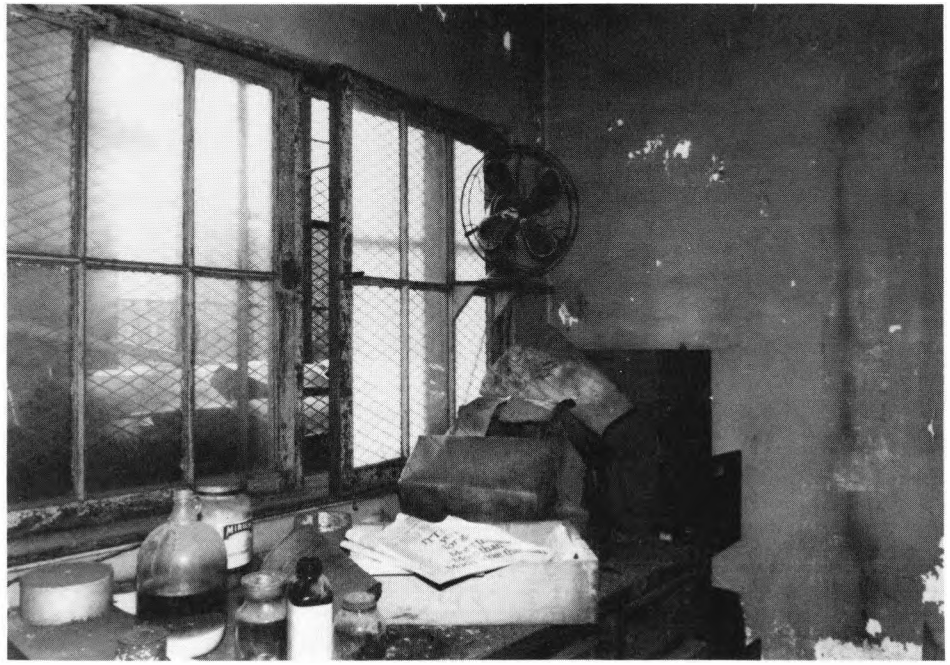

ELLIS ISLAND EXISTING CONDITION SURVEY Ferry House page: 39

ROOM NO: 102A LAST KNOWN USE: Storage SQUARE FEET: 292 CEILING HEIGHT: 16'-4½" DATE: 9 Dec. 1985

| | FINISHES: | CONDITION: | DATE: | NOTES: |
|---|---|---|---|---|
| **FLOOR:** | [X] Tile/Concrete<br>[ ] Resilient<br>[ ] Wood<br>[ ] Other: | [ ] Good<br>[X] Fair obscured<br>[ ] Poor<br>[ ] Destroyed | [ ] 1911-1923<br>[ ] 1924-1933<br>[X] 1934-present<br>[ ] In question | |
| **BASE:** | [ ] Tile/Concrete<br>[ ] Resilient<br>[X] Wood<br>[X] Other: | [ ] Good<br>[X] Fair<br>[ ] Poor<br>[ ] Destroyed | [ ] 1911-1923<br>[ ] 1924-1933<br>[X] 1934-present<br>[ ] In question | Wooden partition walls have wood base. Bases of original walls – obscured by debris. |
| **WALLS:** | [X] Plaster<br>[X] Partitions<br>[ ] Tile Wainscot<br>[ ] Other: | [ ] Good<br>[X] Fair<br>[ ] Poor<br>[ ] Destroyed | [ ] 1911-1923<br>[ ] 1924-1933<br>[X] 1934-present<br>[ ] In question | N. + part of S. wall – wood partitions. Gray paint. 2" wood strips over seams in wood sections. |
| **CEILING:** | [X] Plaster<br>[ ] Acoustic panels<br>[ ] Cove<br>[ ] Other | [ ] Good<br>[ ] Fair<br>[X] Poor<br>[ ] Destroyed | [ ] 1911-1923<br>[ ] 1924-1933<br>[X] 1934-present<br>[ ] In question | exposed iron lath. |
| **DOORS/ OPENINGS:** | [X] Wood/Glass Panelled<br>[ ] Wood Veneer<br>[ ] Galvanized Metal<br>[ ] Other: | [ ] Good<br>[X] Fair<br>[ ] Poor<br>[ ] Destroyed | [ ] 1911-1923<br>[ ] 1924-1933<br>[X] 1934-present<br>[ ] In question | Wood vestibule addition w/ stippled glass panels, 8 panes. Entrance to 102B from vestibule. White paint. New plywood door. |
| **LIGHTING:** | [ ] Incandescent/Type A<br>[X] Incandescent/Type B<br>[ ] CML/Sconce<br>[ ] Other: | [ ] Intact [ ] Destroyed<br>2 Intact [ ] Destroyed<br>[ ] Intact [ ] Destroyed<br>[ ] Intact [ ] Destroyed | [ ] 1911-1923<br>[ ] 1924-1933<br>[X] 1934-present<br>[ ] In question | |
| **HEATING/ VENTILATION PLUMBING:** | [X] Radiators<br>[ ] Vents/Fans<br>[ ] Sink/Toilet/Urinal<br>[ ] Other: | 1 Intact [ ] Destroyed<br>[ ] Intact [ ] Destroyed<br>[ ] Intact [ ] Destroyed<br>[ ] Intact [ ] Destroyed | [ ] 1911-1923<br>[ ] 1924-1933<br>[X] 1934-present<br>[ ] In question | small floor mounted sectional in vestibule, supported on bricks. |
| **MISCELLANEOUS:** | [ ]<br>[ ]<br>[ ]<br>[ ] | [ ] Good<br>[X] Fair<br>[ ] Poor<br>[ ] Destroyed | [ ] 1911-1923<br>[ ] 1924-1933<br>[X] 1934-present<br>[ ] In question | Wood balcony supported by 8 iron columns. Blue-gray paint. Room filled with stacks of green wood benches. |
| **SUMMARY:** | | [ ] Good<br>[X] Fair<br>[ ] Poor<br>[ ] Destroyed | [ ] 1911-1923<br>[ ] 1924-1933<br>[X] 1934-present<br>[ ] In question | **ARCHITECTURAL SIGNIFICANCE:** [X] Most [ ] Some [ ] Minor [ ] Negligible |

PHOTOGRAPHS: ① view east

ROOM NO. 102A




ELLIS ISLAND EXISTING CONDITION SURVEY Ferry House page: 41

ROOM NO: 102B LAST KNOWN USE: Office SQUARE FEET: 262 CEILING HEIGHT: 16'-4½" DATE: 9 Dec. 1985

| | FINISHES: | CONDITION: | DATE: | NOTES: |
|---|---|---|---|---|
| **FLOOR:** | [X] Tile/Concrete (circled)<br>[ ] Resilient<br>[ ] Wood<br>[ ] Other: | [X] Good<br>[ ] Fair<br>[ ] Poor<br>[ ] Destroyed | [ ] 1911-1923<br>[ ] 1924-1933<br>[X] 1934-present<br>[ ] In question | Painted gray |
| **BASE:** | [ ] Tile/Concrete<br>[ ] Resilient<br>[ ] Wood<br>[X] Other: | [X] Good<br>[ ] Fair<br>[ ] Poor<br>[ ] Destroyed | [ ] 1911-1923<br>[ ] 1924-1933<br>[X] 1934-present<br>[ ] In question | Black painted base. |
| **WALLS:** | [X] Plaster<br>[X] Partitions<br>[ ] Tile Wainscot<br>[ ] Other: | [X] Good<br>[ ] Fair<br>[ ] Poor<br>[ ] Destroyed | [ ] 1911-1923<br>[ ] 1924-1933<br>[X] 1934-present<br>[ ] In question | N. + S. partition walls. Yellow Paint. N. wall covered w/plaster board — Black wood frame mounted on wall, infilled w/ plywood. |
| **CEILING:** | [X] Plaster<br>[ ] Acoustic panels<br>[ ] Cove<br>[ ] Other | [X] Good<br>[ ] Fair<br>[ ] Poor<br>[ ] Destroyed | [ ] 1911-1923<br>[ ] 1924-1933<br>[X] 1934-present<br>[ ] In question | |
| **DOORS/ OPENINGS:** | [X] Wood/Glass Panelled<br>[ ] Wood ~~Veneer~~<br>[ ] Galvanized Metal<br>[ ] Other: | [X] Good<br>[ ] Fair<br>[ ] Poor<br>[ ] Destroyed | [ ] 1911-1923<br>[ ] 1924-1933<br>[X] 1934-present<br>[ ] In question | from Vestibule. Stippled glass light. Single sidelight. |
| **LIGHTING:** | [ ] Incandescent/Type A<br>[X] Incandescent/Type B<br>[ ] CML/Sconce<br>[ ] Other: | [ ] Intact [ ] Destroyed<br>2 Intact [ ] Destroyed<br>[ ] Intact [ ] Destroyed<br>[ ] Intact [ ] Destroyed | [ ] 1911-1923<br>[ ] 1924-1933<br>[X] 1934-present<br>[ ] In question | |
| **HEATING/ VENTILATION PLUMBING:** | [X] Radiators<br>[ ] Vents/Fans<br>[ ] Sink/Toilet/Urinal<br>[ ] Other: | 1 Intact [ ] Destroyed<br>[ ] Intact [ ] Destroyed<br>[ ] Intact [ ] Destroyed<br>[ ] Intact [ ] Destroyed | [ ] 1911-1923<br>[ ] 1924-1933<br>[X] 1934-present<br>[ ] In question | |
| **MISCELLANEOUS:** | | [X] Good<br>[ ] Fair<br>[ ] Poor<br>[ ] Destroyed | [ ] 1911-1923<br>[ ] 1924-1933<br>[X] 1934-present<br>[ ] In question | NPS office furniture/lockers. Balcony w/ iron columns. — cont. from 102A. |
| **SUMMARY:** | | [X] Good<br>[ ] Fair<br>[ ] Poor<br>[ ] Destroyed | [ ] 1911-1923<br>[ ] 1924-1933<br>[X] 1934-present<br>[ ] In question | **ARCHITECTURAL SIGNIFICANCE:** [X] Most [ ] Some [ ] Minor [ ] Negligible |

PHOTOGRAPHS: ① view east ② view west ROOM NO. 102B



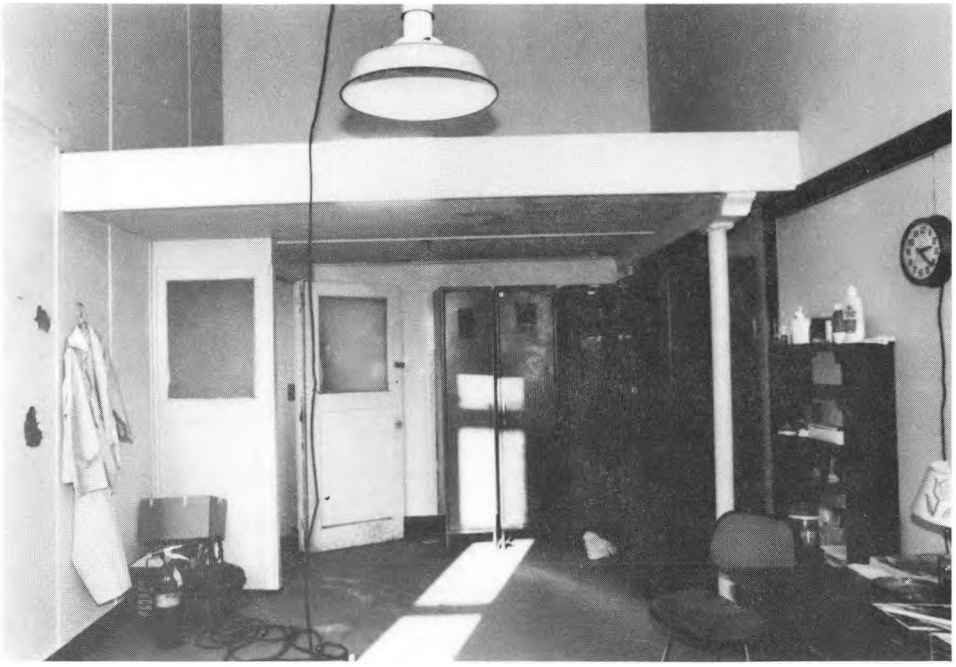

# ELLIS ISLAND EXISTING CONDITION SURVEY — Ferry House — page: 43

ROOM NO: 102C LAST KNOWN USE: Office SQUARE FEET: 274 CEILING HEIGHT: 16'-4" DATE: 9 Dec. 1985

| | FINISHES: | CONDITION: | DATE: | NOTES: |
|---|---|---|---|---|
| **FLOOR:** | [X] Tile/Concrete<br>[ ] Resilient<br>[ ] Wood<br>[ ] Other: | [X] Good<br>[ ] Fair<br>[ ] Poor<br>[ ] Destroyed | [ ] 1911-1923<br>[ ] 1924-1933<br>[X] 1934-present<br>[ ] In question | gray paint. |
| **BASE:** | [ ] Tile/Concrete<br>[ ] Resilient<br>[X] Wood<br>[ ] Other: | [X] Good<br>[ ] Fair<br>[ ] Poor<br>[ ] Destroyed | [ ] 1911-1923<br>[ ] 1924-1933<br>[X] 1934-present<br>[ ] In question | Wood base on N. partition wall. Other walls have none. |
| **WALLS:** | [X] Plaster<br>[X] Partitions<br>[ ] Tile Wainscot<br>[ ] Other: | [X] Good<br>[ ] Fair<br>[ ] Poor<br>[ ] Destroyed | [ ] 1911-1923<br>[ ] 1924-1933<br>[X] 1934-present<br>[ ] In question | Wood moulding on S. wall (frame). Fresh yellow paint. |
| **CEILING:** | [X] Plaster<br>[ ] Acoustic panels<br>[ ] Cove<br>[ ] Other | [X] Good<br>[ ] Fair<br>[ ] Poor<br>[ ] Destroyed | [ ] 1911-1923<br>[ ] 1924-1933<br>[X] 1934-present<br>[ ] In question | |
| **DOORS/ OPENINGS:** | [ ] Wood/Glass Panelled<br>[X] Wood ~~Veneer~~<br>[ ] Galvanized Metal<br>[ ] Other: | [X] Good<br>[ ] Fair<br>[ ] Poor<br>[ ] Destroyed | [ ] 1911-1923<br>[ ] 1924-1933<br>[X] 1934-present<br>[ ] In question | New plywood door. Transom light over door frame / stippled glass. |
| **LIGHTING:** | [ ] Incandescent/Type A<br>[X] Incandescent/Type B<br>[ ] CML/Sconce<br>[ ] Other: | [ ] Intact [ ] Destroyed<br>2 Intact [ ] Destroyed<br>[ ] Intact [ ] Destroyed<br>[ ] Intact [ ] Destroyed | [ ] 1911-1923<br>[ ] 1924-1933<br>[X] 1934-present<br>[ ] In question | Globes missing. |
| **HEATING/ VENTILATION PLUMBING:** | [X] Radiators<br>[ ] Vents/Fans<br>[ ] Sink/Toilet/Urinal<br>[ ] Other: | 1 Intact [ ] Destroyed<br>[ ] Intact [ ] Destroyed<br>[ ] Intact [ ] Destroyed<br>[ ] Intact [ ] Destroyed | [ ] 1911-1923<br>[ ] 1924-1933<br>[X] 1934-present<br>[ ] In question | |
| **MISCELLANEOUS:** | | [X] Good<br>[ ] Fair<br>[ ] Poor<br>[ ] Destroyed | [ ] 1911-1923<br>[ ] 1924-1933<br>[X] 1934-present<br>[ ] In question | Lockers + table (NPS office furniture) |
| **SUMMARY:** | | [X] Good<br>[ ] Fair<br>[ ] Poor<br>[ ] Destroyed | [ ] 1911-1923<br>[ ] 1924-1933<br>[X] 1934-present<br>[ ] In question | **ARCHITECTURAL SIGNIFICANCE:** [ ] Most [X] Some [ ] Minor [ ] Negligible |

PHOTOGRAPHS: ① View east ② View west ROOM NO. 102C






# ELLIS ISLAND EXISTING CONDITION SURVEY — Ferry House — page: 45

ROOM NO: 102D LAST KNOWN USE: Fire Cashe SQUARE FEET: 224 CEILING HEIGHT: 16'-4" DATE: 9 Dec. 1985

| | FINISHES: | CONDITION: | DATE: | NOTES: |
|---|---|---|---|---|
| **FLOOR:** | [X] Tile/Concrete<br>[ ] Resilient<br>[ ] Wood<br>[ ] Other: | [X] Good<br>[ ] Fair<br>[ ] Poor<br>[ ] Destroyed | [ ] 1911-1923<br>[ ] 1924-1933<br>[X] 1934-present<br>[ ] In question | |
| **BASE:** | [ ] Tile/Concrete<br>[ ] Resilient<br>[X] Wood<br>[X] Other: | [ ] Good<br>[X] Fair<br>[ ] Poor<br>[ ] Destroyed | [ ] 1911-1923<br>[ ] 1924-1933<br>[X] 1934-present<br>[ ] In question | Wood base on partition walls. Black paint on plaster wall. |
| **WALLS:** | [X] Plaster<br>[X] Partitions<br>[ ] Tile Wainscot<br>[ ] Other: | [X] Good<br>[ ] Fair<br>[ ] Poor<br>[ ] Destroyed | [ ] 1911-1923<br>[ ] 1924-1933<br>[X] 1934-present<br>[ ] In question | E. wall, plaster. Walls painted light blue – shiny finish (glue) at seams of partitions. |
| **CEILING:** | [X] Plaster<br>[ ] Acoustic panels<br>[ ] Cove<br>[ ] Other | [X] Good<br>[ ] Fair<br>[ ] Poor<br>[ ] Destroyed | [ ] 1911-1923<br>[ ] 1924-1933<br>[X] 1934-present<br>[ ] In question | |
| **DOORS/ OPENINGS:** | [X] Wood/Glass Panelled<br>[ ] Wood ~~Veneer~~<br>[ ] Galvanized Metal<br>[ ] Other: | [X] Good<br>[ ] Fair<br>[ ] Poor<br>[ ] Destroyed | [ ] 1911-1923<br>[ ] 1924-1933<br>[X] 1934-present<br>[ ] In question | Single light - stippled glass. "FIRE CASHE, AUTHORIZED PERSONNEL ONLY" & NPS Logo painted on outside of door. Square transom light. |
| **LIGHTING:** | [ ] Incandescent/Type A<br>[X] Incandescent/Type B<br>[ ] CML/Sconce<br>[ ] Other: | [ ] Intact [ ] Destroyed<br>2 Intact [ ] Destroyed<br>[ ] Intact [ ] Destroyed<br>[ ] Intact [ ] Destroyed | [ ] 1911-1923<br>[ ] 1924-1933<br>[X] 1934-present<br>[ ] In question | globes missing. |
| **HEATING/ VENTILATION PLUMBING:** | [X] Radiators<br>[ ] Vents/Fans<br>[ ] Sink/Toilet/Urinal<br>[ ] Other: | 1 Intact [ ] Destroyed<br>[ ] Intact [ ] Destroyed<br>[ ] Intact [ ] Destroyed<br>[ ] Intact [ ] Destroyed | [ ] 1911-1923<br>[ ] 1924-1933<br>[X] 1934-present<br>[ ] In question | |
| **MISCELLANEOUS:** | | [ ] Good<br>[ ] Fair<br>[ ] Poor<br>[ ] Destroyed | [ ] 1911-1923<br>[ ] 1924-1933<br>[ ] 1934-present<br>[ ] In question | Orange contact paper pasted on bottom 8 window panes. Remnants of green window shade. |
| **SUMMARY:** | | [X] Good<br>[ ] Fair<br>[ ] Poor<br>[ ] Destroyed | [ ] 1911-1923<br>[ ] 1924-1933<br>[X] 1934-present<br>[ ] In question | **ARCHITECTURAL SIGNIFICANCE:** [X] Most [ ] Some [ ] Minor [ ] Negligible |

PHOTOGRAPHS: (1) view east (2) view West ROOM NO. 102D



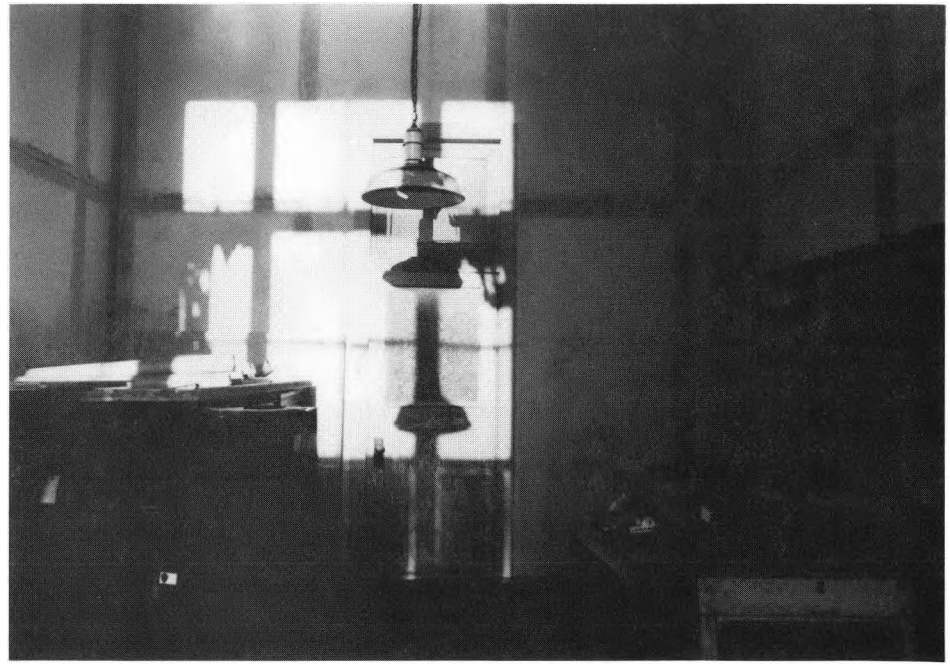

# ELLIS ISLAND EXISTING CONDITION SURVEY — Ferry House — page: 47

ROOM NO: 102E LAST KNOWN USE: Office SQUARE FEET: 269 CEILING HEIGHT: 16'-4" DATE: 9 Dec. 1985

| | FINISHES: | CONDITION: | DATE: | NOTES: |
|---|---|---|---|---|
| **FLOOR:** | [X] Tile/Concrete<br>[ ] Resilient<br>[ ] Wood<br>[ ] Other: | [X] Good<br>[ ] Fair<br>[ ] Poor<br>[ ] Destroyed | [ ] 1900-1912<br>[ ] 1913-1933<br>[X] 1934-present<br>[ ] In question | |
| **BASE:** | [ ] Tile/Concrete<br>[ ] Resilient<br>[X] Wood<br>[ ] Other: | [X] Good<br>[ ] Fair<br>[ ] Poor<br>[ ] Destroyed | [ ] 1900-1912<br>[ ] 1913-1933<br>[X] 1934-present<br>[ ] In question | Wood base on partition walls only. |
| **WALLS:** | [X] Plaster<br>[X] Partitions<br>[ ] Tile Wainscot<br>[ ] Other: | [ ] Good<br>[X] Fair<br>[ ] Poor<br>[ ] Destroyed | [ ] 1900-1912<br>[ ] 1913-1933<br>[X] 1934-present<br>[ ] In question | W. & S. Walls: partitions.<br>Paint peeling at seams. |
| **CEILING:** | [X] Plaster<br>[ ] Acoustic panels<br>[ ] Cove<br>[ ] Other | [ ] Good<br>[X] Fair<br>[ ] Poor<br>[ ] Destroyed | [ ] 1900-1912<br>[ ] 1913-1933<br>[X] 1934-present<br>[ ] In question | |
| **DOORS/ OPENINGS:** | [X] ~~Wood~~/Glass Panelled<br>[X] Wood ~~Veneer~~<br>[ ] Galvanized Metal<br>[ ] Other: | [ ] Good<br>[X] Fair<br>[ ] Poor<br>[ ] Destroyed | [ ] 1900-1912<br>[ ] 1913-1933<br>[X] 1934-present<br>[ ] In question | 1 6-light metal/glass panelled door to 101.<br>1 Wood door to 102F.<br>1 Casement window to 101A w/metal grille. |
| **LIGHTING:** | [ ] Incandescent/Type A<br>[X] Incandescent/Type B<br>[ ] CML/Sconce<br>[ ] Other: | [ ] Intact [ ] Destroyed<br>2 Intact [ ] Destroyed<br>[ ] Intact [ ] Destroyed<br>[ ] Intact [ ] Destroyed | [ ] 1900-1912<br>[ ] 1913-1933<br>[X] 1934-present<br>[ ] In question | |
| **HEATING/ VENTILATION PLUMBING:** | [ ] Radiators<br>[ ] Vents/Fans<br>[ ] Sink/Toilet/Urinal<br>[ ] Other: | [ ] Intact [ ] Destroyed<br>[ ] Intact [ ] Destroyed<br>[ ] Intact [ ] Destroyed<br>[ ] Intact [ ] Destroyed | [ ] 1900-1912<br>[ ] 1913-1933<br>[ ] 1934-present<br>[ ] In question | Radiators, if they exist, are obscured from view by storage items. |
| **MISCELLANEOUS:** | | [ ] Good<br>[ ] Fair<br>[ ] Poor<br>[ ] Destroyed | [ ] 1900-1912<br>[ ] 1913-1933<br>[X] 1934-present<br>[ ] In question | Storage of trash cans. |
| **SUMMARY:** | | [ ] Good<br>[X] Fair<br>[ ] Poor<br>[ ] Destroyed | [ ] 1900-1912<br>[ ] 1913-1933<br>[X] 1934-present<br>[ ] In question | **ARCHITECTURAL SIGNIFICANCE:** [ ] Most [X] Some [ ] Minor [ ] Negligible |

PHOTOGRAPHS: ① View Northeast

ROOM NO. 102E




# ELLIS ISLAND EXISTING CONDITION SURVEY — Ferry House — page: 49

ROOM NO: 102F LAST KNOWN USE: Vestibule SQUARE FEET: 82 CEILING HEIGHT: 16'-4" DATE: 9 Dec. 1985

| | FINISHES: | CONDITION: | DATE: | NOTES: |
|---|---|---|---|---|
| **FLOOR:** | [X] Tile/Concrete<br>[ ] Resilient<br>[ ] Wood<br>[ ] Other: | [X] Good<br>[ ] Fair<br>[ ] Poor<br>[ ] Destroyed | [ ] 1911-1923<br>[ ] 1924-1933<br>[X] 1934-present<br>[ ] In question | |
| **BASE:** | [ ] Tile/Concrete<br>[ ] Resilient<br>[X] Wood<br>[ ] Other: | [ ] Good<br>[X] Fair<br>[ ] Poor<br>[ ] Destroyed | [ ] 1911-1923<br>[ ] 1924-1933<br>[X] 1934-present<br>[ ] In question | Wood base on partition walls only. |
| **WALLS:** | [X] Plaster<br>[X] Partitions<br>[ ] Tile Wainscot<br>[ ] Other: | [ ] Good<br>[X] Fair<br>[ ] Poor<br>[ ] Destroyed | [ ] 1911-1923<br>[ ] 1924-1933<br>[X] 1934-present<br>[ ] In question | E + S. walls: partitions. |
| **CEILING:** | [X] Plaster<br>[ ] Acoustic panels<br>[ ] Cove<br>[ ] Other | [X] Good<br>[ ] Fair<br>[ ] Poor<br>[ ] Destroyed | [ ] 1911-1923<br>[ ] 1924-1933<br>[X] 1934-present<br>[ ] In question | |
| **DOORS/ OPENINGS:** | 1 Wood/Glass Paneled<br>3 Wood ~~Veneer~~<br>[ ] Galvanized Metal<br>[ ] Other: | [ ] Good<br>[X] Fair<br>[ ] Poor<br>[ ] Destroyed | [ ] 1911-1923<br>[ ] 1924-1933<br>[X] 1934-present<br>[ ] In question | |
| **LIGHTING:** | [ ] Incandescent/Type A<br>[X] Incandescent/Type B<br>[ ] CML/Sconce<br>[ ] Other: | [ ] Intact [ ] Destroyed<br>1 Intact [ ] Destroyed<br>[ ] Intact [ ] Destroyed<br>[ ] Intact [ ] Destroyed | [ ] 1911-1923<br>[ ] 1924-1933<br>[X] 1934-present<br>[ ] In question | |
| **HEATING/ VENTILATION PLUMBING:** | [ ] Radiators<br>[ ] Vents/Fans<br>[X] Sink/Toilet/Urinal<br>[ ] Other: | [ ] Intact [ ] Destroyed<br>[ ] Intact [ ] Destroyed<br>1 Intact [ ] Destroyed<br>[ ] Intact [ ] Destroyed | [ ] 1911-1923<br>[ ] 1924-1933<br>[X] 1934-present<br>[ ] In question | 1 wall-mounted sink. |
| **MISCELLANEOUS:** | | [ ] Good<br>[ ] Fair<br>[ ] Poor<br>[ ] Destroyed | [ ] 1911-1923<br>[ ] 1924-1933<br>[X] 1934-present<br>[ ] In question | fuse box on N. wall. Iron ladder attached to N. wall climbs up thru ceiling to roof. chain hangs from roof hatch. |
| **SUMMARY:** | | [ ] Good<br>[X] Fair<br>[ ] Poor<br>[ ] Destroyed | [ ] 1911-1923<br>[ ] 1924-1933<br>[X] 1934-present<br>[ ] In question | **ARCHITECTURAL SIGNIFICANCE:** [X] Most [ ] Some [ ] Minor [ ] Negligible |

PHOTOGRAPHS: ① View North

ROOM NO. 102F

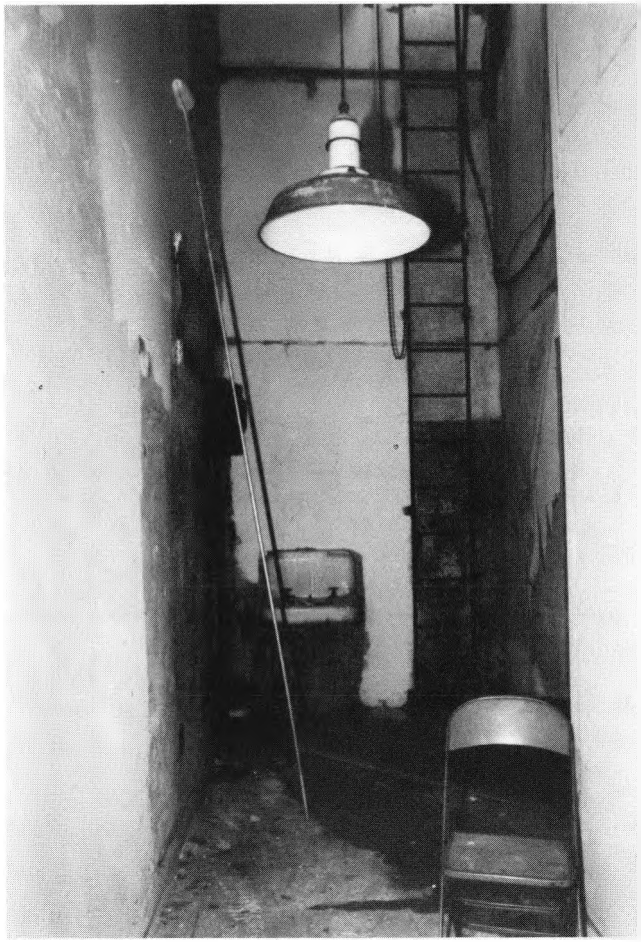

# ELLIS ISLAND EXISTING CONDITION SURVEY — Ferry House — page: 51

ROOM NO: 103 LAST KNOWN USE: Storage SQUARE FEET: 1049 CEILING HEIGHT: 16'-4 1/4" DATE: 9 Dec. 1985

| | FINISHES: | CONDITION: | DATE: | NOTES: |
|---|---|---|---|---|
| **FLOOR:** | [ ] Tile/Concrete<br>[ ] Resilient<br>[ ] Wood<br>[X] Other: Terrazzo | [X] Good<br>[ ] Fair<br>[ ] Poor<br>[ ] Destroyed | [ ] 1911-1923<br>[ ] 1924-1933<br>[X] 1934-present<br>[ ] In question | Black, white, light buff marble chips. Brass division stripe. |
| **BASE:** | [X] Tile/Concrete<br>[ ] Resilient<br>[ ] Wood<br>[ ] Other: | [X] Good<br>[ ] Fair<br>[ ] Poor<br>[ ] Destroyed | [ ] 1911-1923<br>[ ] 1924-1933<br>[X] 1934-present<br>[ ] In question | Beige Tile. |
| **WALLS:** | [X] Plaster<br>[ ] Partitions<br>[X] Tile Wainscot<br>[ ] Other: | [X] Good<br>[ ] Fair<br>[ ] Poor<br>[ ] Destroyed | [ ] 1911-1923<br>[ ] 1924-1933<br>[X] 1934-present<br>[ ] In question | |
| **CEILING:** | [ ] Plaster<br>[X] Acoustic ~~panels~~ Tiles<br>[ ] Cove<br>[ ] Other | [ ] Good<br>[X] Fair<br>[ ] Poor<br>[ ] Destroyed | [ ] 1911-1923<br>[ ] 1924-1933<br>[X] 1934-present<br>[ ] In question | Patches of missing acoustic tiles. |
| **DOORS/ OPENINGS:** | [ ] Wood/Glass Panelled<br>[ ] Wood Veneer<br>[X] Galvanized Metal<br>[ ] Other: w/ glass | [ ] Good<br>[X] Fair<br>[ ] Poor<br>[ ] Destroyed | [ ] 1911-1923<br>[ ] 1924-1933<br>[X] 1934-present<br>[ ] In question | 1 double door: W. wall, 4 lights each.<br>1 triple door: S. wall, 6 lights each.<br>1 single door with small square light and screen door behind. |
| **LIGHTING:** | [ ] Incandescent/Type A<br>[X] Incandescent/Type B<br>[ ] CML/Sconce<br>[ ] Other: | [ ] Intact [ ] Destroyed<br>8 Intact [ ] Destroyed<br>[ ] Intact [ ] Destroyed<br>[ ] Intact [ ] Destroyed | [ ] 1911-1923<br>[ ] 1924-1933<br>[X] 1934-present<br>[ ] In question | |
| **HEATING/ VENTILATION PLUMBING:** | [ ] Radiators<br>[X] Vents/Fans<br>[ ] Sink/Toilet/Urinal<br>[ ] Other: | [ ] Intact [ ] Destroyed<br>1 Intact [ ] Destroyed<br>[ ] Intact [ ] Destroyed<br>[ ] Intact [ ] Destroyed | [ ] 1911-1923<br>[ ] 1924-1933<br>[X] 1934-present<br>[ ] In question | 1 wall-mounted rotary fan on S. wall.<br>Radiators, if they exist, are obscured by storage items. |
| **MISCELLANEOUS:** | | [ ] Good<br>[ ] Fair<br>[ ] Poor<br>[ ] Destroyed | [ ] 1911-1923<br>[ ] 1924-1933<br>[X] 1934-present<br>[ ] In question | 1 shelf, NW corner.<br>1 strip on ceiling, N. end running E/W. 1 chain hangs from it. |
| **SUMMARY:** | | [X] Good<br>[ ] Fair<br>[ ] Poor<br>[ ] Destroyed | [ ] 1911-1923<br>[ ] 1924-1933<br>[X] 1934-present<br>[ ] In question | **ARCHITECTURAL SIGNIFICANCE:** [X] Most [ ] Some [ ] Minor [ ] Negligible |

PHOTOGRAPHS: ① View north ② View south ROOM NO. 103






# ELLIS ISLAND EXISTING CONDITION SURVEY — Ferry House — page: 53

ROOM NO: 104 LAST KNOWN USE: Women's toilet SQUARE FEET: 163 CEILING HEIGHT: 11'-1¼" DATE: 9 Dec. 1985

| | FINISHES: | CONDITION: | DATE: | NOTES: |
|---|---|---|---|---|
| **FLOOR:** | [X] Tile/Concrete<br>[ ] Resilient<br>[ ] Wood<br>[ ] Other: | [X] Good<br>[ ] Fair<br>[ ] Poor<br>[ ] Destroyed | [ ] 1911-1923<br>[ ] 1924-1933<br>[X] 1934-present<br>[ ] In question | putty color, 6" sq; matte. |
| **BASE:** | [X] Tile/Concrete<br>[ ] Resilient<br>[ ] Wood<br>[ ] Other: | [X] Good<br>[ ] Fair<br>[ ] Poor<br>[ ] Destroyed | [ ] 1911-1923<br>[ ] 1924-1933<br>[X] 1934-present<br>[ ] In question | |
| **WALLS:** | [ ] Plaster Partitions<br>[X] Tile Wainscot<br>[ ] Other: | [X] Good<br>[ ] Fair<br>[ ] Poor<br>[ ] Destroyed | [ ] 1911-1923<br>[ ] 1924-1933<br>[X] 1934-present<br>[ ] In question | |
| **CEILING:** | [X] Plaster<br>[ ] Acoustic panels<br>[ ] Cove<br>[ ] Other | [X] Good<br>[ ] Fair<br>[ ] Poor<br>[ ] Destroyed | [ ] 1911-1923<br>[ ] 1924-1933<br>[X] 1934-present<br>[ ] In question | |
| **DOORS/ OPENINGS:** | [ ] Wood/Glass Panelled<br>[X] Wood Veneer<br>[ ] Galvanized Metal<br>[ ] Other: | [X] Good<br>[ ] Fair<br>[ ] Poor<br>[ ] Destroyed | [ ] 1911-1923<br>[ ] 1924-1933<br>[X] 1934-present<br>[ ] In question | |
| **LIGHTING:** | [ ] Incandescent/Type A<br>[X] Incandescent/Type B<br>[ ] CML/Sconce<br>[ ] Other: | [ ] Intact [ ] Destroyed<br>2 Intact [ ] Destroyed<br>[ ] Intact [ ] Destroyed<br>[ ] Intact [ ] Destroyed | [ ] 1911-1923<br>[ ] 1924-1933<br>[X] 1934-present<br>[ ] In question | |
| **HEATING/ VENTILATION PLUMBING:** | [ ] Radiators<br>[ ] Vents/Fans<br>[X] Sink/Toilet/~~Urinal~~<br>[ ] Other: | [ ] Intact [ ] Destroyed<br>[ ] Intact [ ] Destroyed<br>[ ] Intact [ ] Destroyed<br>[ ] Intact [ ] Destroyed | [ ] 1911-1923<br>[ ] 1924-1933<br>[X] 1934-present<br>[ ] In question | 3 central pedestal sinks.<br>2 toilets, third removed. |
| **MISCELLANEOUS:** | | [X] Good<br>[ ] Fair<br>[ ] Poor<br>[ ] Destroyed | [ ] 1911-1923<br>[ ] 1924-1933<br>[X] 1934-present<br>[ ] In question | 2 new heaters.<br>3 structural glass toilet stalls.<br>3 pump soap dispensers over sinks. |
| **SUMMARY:** | | [X] Good<br>[ ] Fair<br>[ ] Poor<br>[ ] Destroyed | [ ] 1911-1923<br>[ ] 1924-1933<br>[X] 1934-present<br>[ ] In question | **ARCHITECTURAL SIGNIFICANCE:** [ ] Most [ ] Some [X] Minor [ ] Negligible |

PHOTOGRAPHS: (1) View East (2) View Southeast ROOM NO. 104



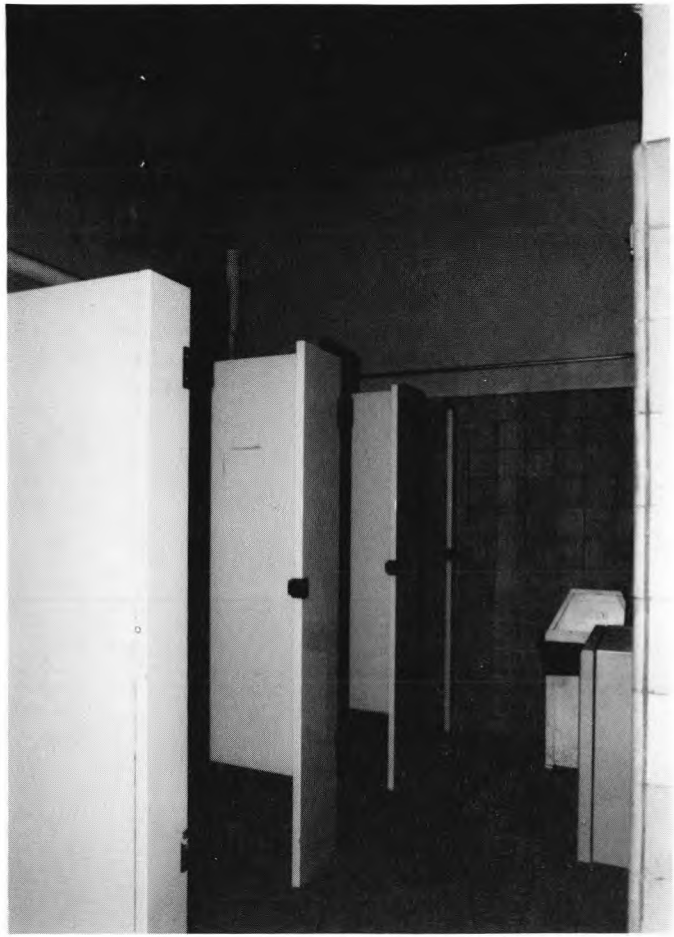



# ELLIS ISLAND EXISTING CONDITION SURVEY — Ferry House — page: 55

ROOM NO: 105 LAST KNOWN USE: Men's toilet SQUARE FEET: 176 CEILING HEIGHT: DATE: 9 Dec. 1985

| | FINISHES: | CONDITION: | DATE: | NOTES: |
|---|---|---|---|---|
| **FLOOR:** | X Tile/Concrete<br>Resilient<br>Wood<br>Other: | X Good<br>Fair<br>Poor<br>Destroyed | 1911-1923<br>1924-1933<br>X 1934-present<br>In question | putty color, 6" sq., matte. |
| **BASE:** | X Tile/Concrete<br>Resilient<br>Wood<br>Other: | X Good<br>Fair<br>Poor<br>Destroyed | 1911-1923<br>1924-1933<br>X 1934-present<br>In question | |
| **WALLS:** | Plaster<br>Partitions<br>X Tile Wainscot<br>Other: | X Good<br>Fair<br>Poor<br>Destroyed | 1911-1923<br>1924-1933<br>X 1934-present<br>In question | |
| **CEILING:** | X Plaster<br>Acoustic panels<br>Cove<br>Other | Good<br>X Fair<br>Poor<br>Destroyed | 1911-1923<br>1924-1933<br>X 1934-present<br>In question | |
| **DOORS/ OPENINGS:** | 1 Wood/Glass Paneled<br>Wood Veneer<br>2 Galvanized Metal<br>Other: | Good<br>X Fair<br>Poor<br>Destroyed | 1911-1923<br>1924-1933<br>X 1934-present<br>In question | glass missing from light of wood door. |
| **LIGHTING:** | X Incandescent/Type A<br>Incandescent/Type B<br>CML/Sconce<br>Other: | 1 Intact 1 Destroyed<br>Intact Destroyed<br>Intact Destroyed<br>Intact Destroyed | 1911-1923<br>1924-1933<br>X 1934-present<br>In question | |
| **HEATING/ VENTILATION PLUMBING:** | X Radiators<br>X Vents/Fans<br>X Sink/Toilet/Urinal<br>Other: | 2 Intact Destroyed<br>2 Intact Destroyed<br>X Intact Destroyed<br>Intact Destroyed | 1911-1923<br>1924-1933<br>X 1934-present<br>In question | 2 new heaters.<br>2 central pedestal sinks.<br>1 slop sink in closet.<br>2 toilets, 2 urinals (floor type). |
| **MISCELLANEOUS:** | | X Good<br>Fair<br>Poor<br>Destroyed | 1911-1923<br>1924-1933<br>X 1934-present<br>In question | Door to closet: "Danger high Voltage."<br>"MEN" stenciled in black w/ gold trim on plaque on door. |
| **SUMMARY:** | | X Good<br>Fair<br>Poor<br>Destroyed | 1911-1923<br>1924-1933<br>X 1934-present<br>In question | **ARCHITECTURAL SIGNIFICANCE:** Most / Some / X Minor / Negligible |


PHOTOGRAPHS: ① View southeast ② View northwest ROOM NO. 105

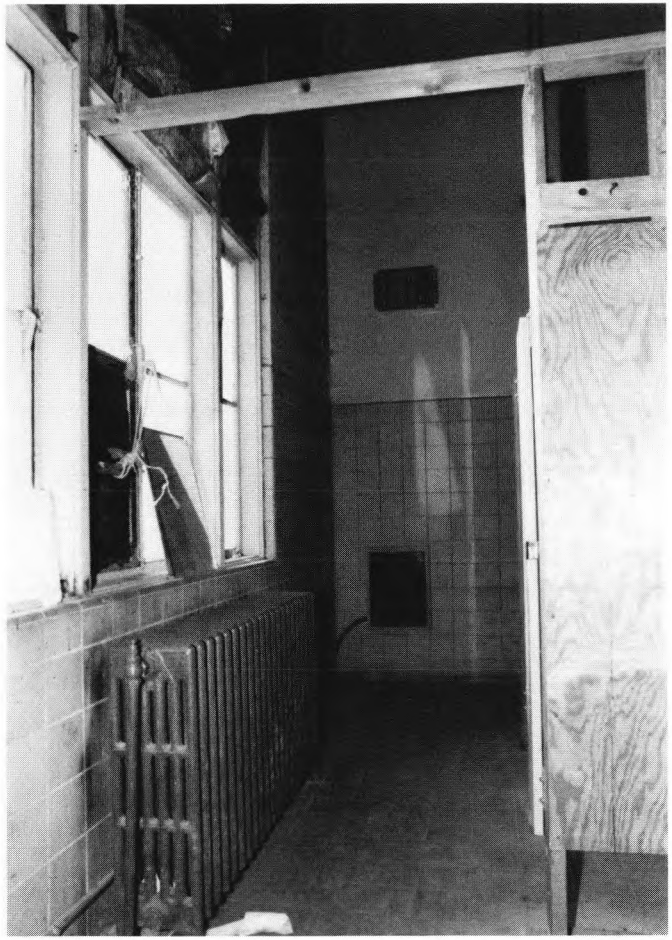



# ADMINISTRATION BUILDING


Exhibit 9

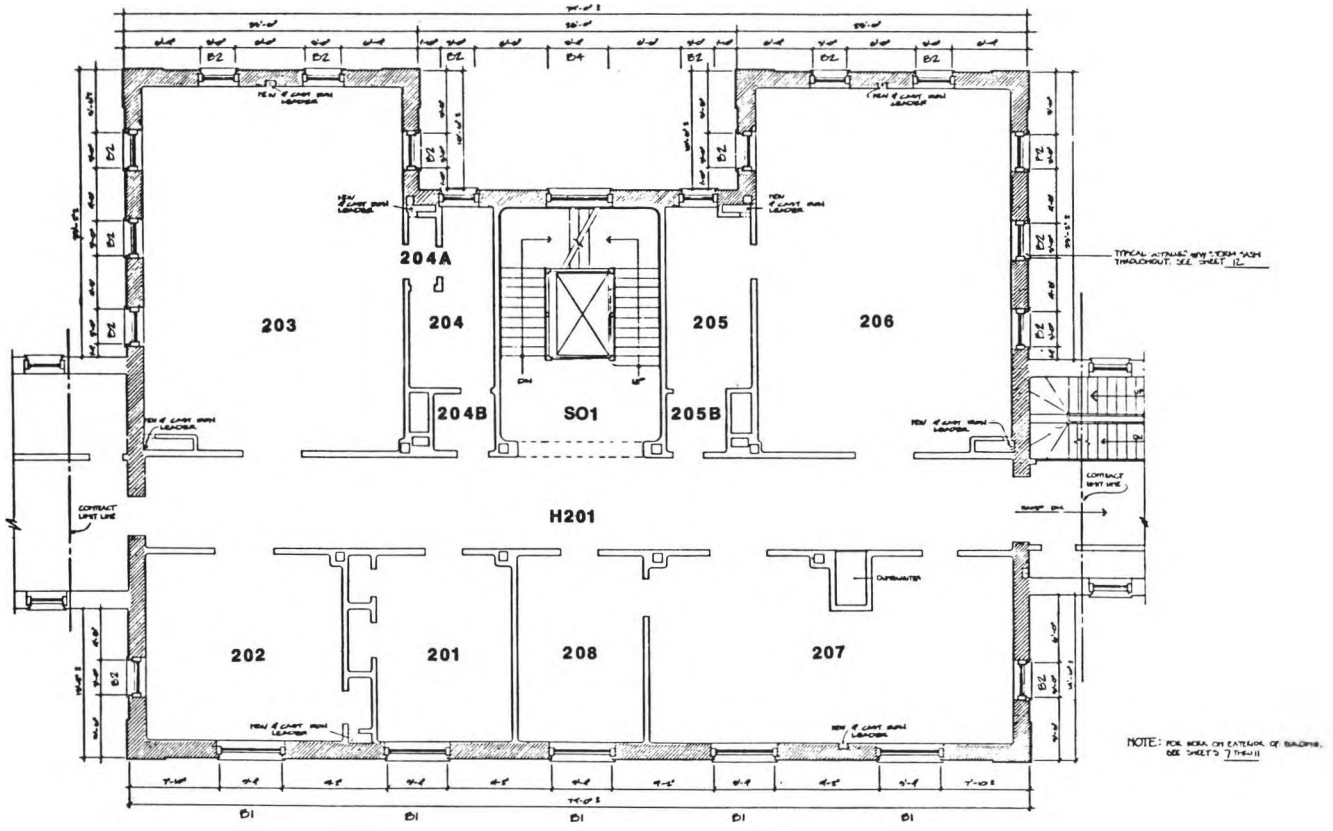


Second floor plan, administration building
Ehrenkrantz Group, 8/80.
NPS ID#

| | |
|---|---|
| 356 | 25,006 A / 4 of 21 |
| DSC | JUL 88 |

Exhibit 10

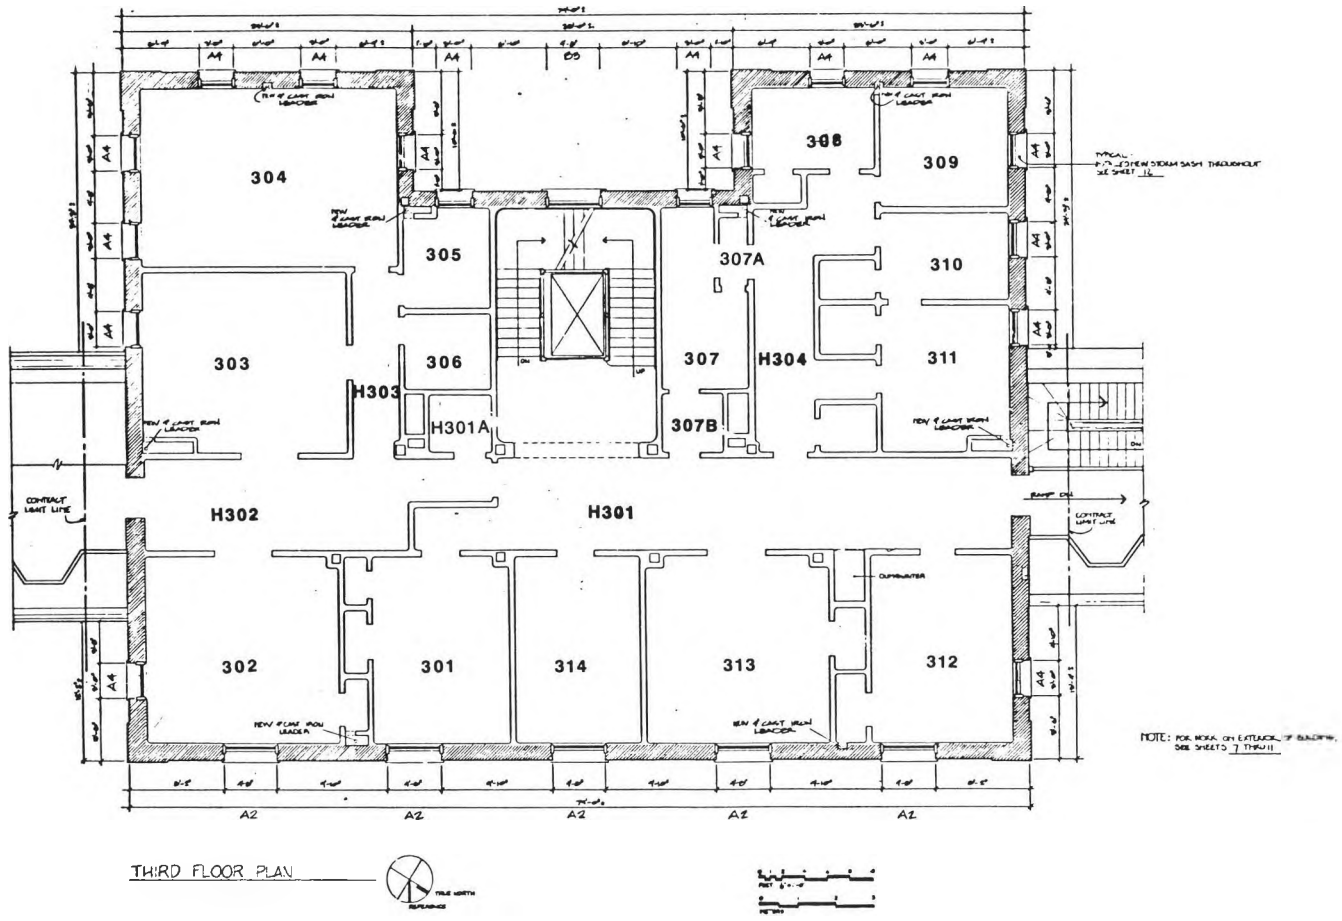


Third floor plan, administration building,
Ehrenkrantz Group, 8/80.

| NPS ID# | 356 | 25,006 A / 5 of 21 |
|---|---|---|
| | DSC | JUL 88 |

# ELLIS ISLAND EXISTING CONDITION SURVEY Administration Building page: 59

ROOM NO: 201 LAST KNOWN USE: Doctor's Office SQUARE FEET: CEILING HEIGHT: DATE: 15 Nov. 1985

| | FINISHES: | CONDITION: | DATE: | NOTES: |
|---|---|---|---|---|
| **FLOOR:** | [ ] Tile/Concrete<br>[X] Resilient<br>[ ] Wood<br>[ ] Other: | [ ] Good<br>[ ] Fair<br>[ ] Poor<br>[X] Destroyed | [X] 1900-1912<br>[ ] 1913-1933<br>[ ] 1934-present<br>[ ] In question | Linoleum laid over concrete. |
| **BASE:** | [X] Tile/Concrete<br>[ ] Resilient<br>[ ] Wood<br>[ ] Other: | [ ] Good<br>[ ] Fair Obscured.<br>[ ] Poor<br>[ ] Destroyed | [X] 1900-1912<br>[ ] 1913-1933<br>[ ] 1934-present<br>[X] In question | |
| **WALLS:** | [X] Plaster<br>[ ] Partitions<br>[ ] Tile Wainscot<br>[ ] Other: | [ ] Good<br>[ ] Fair<br>[X] Poor<br>[ ] Destroyed | [X] 1900-1912<br>[ ] 1913-1933<br>[ ] 1934-present<br>[ ] In question | |
| **CEILING:** | [X] Plaster<br>[ ] Acoustic panels<br>[ ] Cove<br>[ ] Other | [ ] Good<br>[ ] Fair<br>[ ] Poor<br>[X] Destroyed | [X] 1900-1912<br>[ ] 1913-1933<br>[ ] 1934-present<br>[ ] In question | |
| **DOORS/ OPENINGS:** | [X] Wood/Glass Panelled<br>[ ] Wood Veneer<br>[ ] Galvanized Metal<br>[ ] Other: | [ ] Good<br>[ ] Fair<br>[ ] Poor<br>[ ] Destroyed | [X] 1900-1912<br>[ ] 1913-1933<br>[ ] 1934-present<br>[ ] In question | 1 5-panel door to hall - white overpaint.<br>1 5-panel door to closet - white overpaint<br>1 veneer door w/ 28"×45" floral pattern glass light. |
| **LIGHTING:** | [ ] Incandescent/Type A<br>[ ] Incandescent/Type B<br>[X] CML/Sconce<br>[ ] Other: | [ ] Intact [ ] Destroyed<br>[ ] Intact [ ] Destroyed<br>[X] Intact [ ] Destroyed<br>[ ] Intact [ ] Destroyed | [ ] 1900-1912<br>[ ] 1913-1933<br>[X] 1934-present<br>[ ] In question | 1 ward 1 CML.<br>3 Ward 1 sconces, 2 on west wall mtd. on raised metal circular supports on wood board. |
| **HEATING/ VENTILATION PLUMBING:** | [X] Radiators<br>[ ] Vents/Fans<br>[ ] Sink/Toilet/Urinal<br>[ ] Other: | [1] Intact [ ] Destroyed<br>[ ] Intact [ ] Destroyed<br>[ ] Intact [ ] Destroyed<br>[ ] Intact [ ] Destroyed | [X] 1900-1912<br>[ ] 1913-1933<br>[ ] 1934-present<br>[ ] In question | 1 hole w/ gas jet, E. wall. |
| **MISCELLANEOUS:** | | [ ] Good<br>[ ] Fair<br>[ ] Poor<br>[ ] Destroyed | [ ] 1900-1912<br>[ ] 1913-1933<br>[ ] 1934-present<br>[X] In question | 1 green window shade on floor.<br>1 shelf, E. wall, deteriorating; painted green.<br>1 wood wall mount, possibly for a fan. |
| **SUMMARY:** | | [ ] Good<br>[ ] Fair<br>[X] Poor<br>[ ] Destroyed | [X] 1900-1912<br>[ ] 1913-1933<br>[X] 1934-present<br>[X] In question | **ARCHITECTURAL SIGNIFICANCE:** [ ] Most [X] Some [ ] Minor [ ] Negligible |

| PHOTOGRAPHS: | ROOM NO. |
| --- | --- |
| | |

# ELLIS ISLAND EXISTING CONDITION SURVEY Administration Building page: 61

ROOM NO: 202 LAST KNOWN USE: office SQUARE FEET: CEILING HEIGHT: DATE: 18 NOV. 1985

| | FINISHES: | CONDITION: | DATE: | NOTES: |
|---|---|---|---|---|
| **FLOOR:** | [ ] Tile/Concrete<br>[X] Resilient<br>[ ] Wood<br>[ ] Other: | [ ] Good<br>[ ] Fair<br>[ ] Poor<br>[X] Destroyed | [X] 1900-1912<br>[ ] 1913-1933<br>[ ] 1934-present<br>[X] In question | Linoleum over concrete subfloor. |
| **BASE:** | [X] Tile/Concrete<br>[ ] Resilient<br>[ ] Wood<br>[ ] Other: | [ ] Good<br>[X] Fair<br>[ ] Poor<br>[ ] Destroyed | [X] 1900-1912<br>[ ] 1913-1933<br>[ ] 1934-present<br>[ ] In question | |
| **WALLS:** | [X] Plaster<br>[ ] Partitions<br>[ ] Tile Wainscot<br>[ ] Other: | [ ] Good<br>[ ] Fair<br>[X] Poor<br>[ ] Destroyed | [X] 1900-1912<br>[ ] 1913-1933<br>[ ] 1934-present<br>[ ] In question | |
| **CEILING:** | [X] Plaster<br>[ ] Acoustic panels<br>[ ] Cove<br>[ ] Other | [ ] Good<br>[ ] Fair<br>[X] Poor<br>[ ] Destroyed | [X] 1900-1912<br>[ ] 1913-1933<br>[ ] 1934-present<br>[ ] In question | |
| **DOORS/ OPENINGS:** | [X] Wood/~~Glass~~ Panelled<br>[ ] Wood Veneer<br>[ ] Galvanized Metal<br>[ ] Other: | [ ] Good<br>[ ] Fair<br>[ ] Poor<br>[ ] Destroyed | [X] 1900-1912<br>[ ] 1913-1933<br>[ ] 1934-present<br>[ ] In question | 1 pr. double 5 panel doors to hallway.<br>1 door w/ 28"x45" light, to 201.<br>1 5-panel door to closet, destroyed. |
| **LIGHTING:** | [ ] Incandescent/Type A<br>[ ] Incandescent/Type B<br>[X] CML/Sconce<br>[ ] Other: | [ ] Intact [ ] Destroyed<br>[ ] Intact [ ] Destroyed<br>[X] Intact [ ] Destroyed<br>[ ] Intact [ ] Destroyed | [ ] 1900-1912<br>[ ] 1913-1933<br>[X] 1934-present<br>[ ] In question | 5 ward 1 type sconces. (see Neuro Hospital Extension)<br>1 ward 1 type CML. |
| **HEATING/ VENTILATION PLUMBING:** | [X] Radiators<br>[X] Vents/Fans<br>[ ] Sink/Toilet/Urinal<br>[ ] Other: | [1] Intact [ ] Destroyed<br>[1] Intact [ ] Destroyed<br>[ ] Intact [ ] Destroyed<br>[ ] Intact [ ] Destroyed | [ ] 1900-1912<br>[ ] 1913-1933<br>[ ] 1934-present<br>[X] In question | 1 wall mounted rotary fan. |
| **MISCELLANEOUS:** | | [ ] Good<br>[ ] Fair<br>[ ] Poor<br>[ ] Destroyed | [ ] 1900-1912<br>[ ] 1913-1933<br>[ ] 1934-present<br>[ ] In question | "206" stenciled on door.<br>Wood and brass transom opener against wall.<br>Broken wood roller for shade on floor.<br>Closet: Metal clothes rod with upper shelf. |
| **SUMMARY:** | | [ ] Good<br>[ ] Fair<br>[X] Poor<br>[ ] Destroyed | [X] 1900-1912<br>[ ] 1913-1933<br>[X] 1934-present<br>[X] In question | **ARCHITECTURAL SIGNIFICANCE:** [ ] Most [X] Some [ ] Minor [ ] Negligible |

| PHOTOGRAPHS: | ROOM NO. |
| --- | --- |
| | |

# ELLIS ISLAND EXISTING CONDITION SURVEY Administration Building page: 63

ROOM NO: 203 LAST KNOWN USE: Ward SQUARE FEET: CEILING HEIGHT: DATE: 18 Nov. 1985

| | FINISHES: | CONDITION: | DATE: | NOTES: |
|---|---|---|---|---|
| **FLOOR:** | ☐ Tile/Concrete<br>☒ Resilient<br>☐ Wood<br>☐ Other: | ☐ Good<br>☐ Fair<br>☐ Poor<br>☒ Destroyed | ☒ 1900-1912<br>☐ 1913-1933<br>☐ 1934-present<br>☒ In question | Linoleum over concrete. |
| **BASE:** | ☒ Tile/Concrete<br>☐ Resilient<br>☐ Wood<br>☐ Other: | ☐ Good<br>☒ Fair<br>☐ Poor<br>☐ Destroyed | ☒ 1900-1912<br>☐ 1913-1933<br>☐ 1934-present<br>☐ In question | |
| **WALLS:** | ☒ Plaster<br>☐ Partitions<br>☐ Tile Wainscot<br>☐ Other: | ☐ Good<br>☐ Fair<br>☒ Poor<br>☐ Destroyed | ☒ 1900-1912<br>☐ 1913-1933<br>☐ 1934-present<br>☐ In question | 1 infilled window, South end of E. wall. Holes for new pipes in walls. |
| **CEILING:** | ☒ Plaster<br>☐ Acoustic panels<br>☐ Cove<br>☐ Other | ☐ Good<br>☐ Fair<br>☒ Poor<br>☐ Destroyed | ☒ 1900-1912<br>☐ 1913-1933<br>☐ 1934-present<br>☐ In question | |
| **DOORS/ OPENINGS:** | ☒ Wood/~~Glass~~ Panelled<br>☐ Wood Veneer<br>☐ Galvanized Metal<br>☐ Other: | ☐ Good<br>☐ Fair<br>☐ Poor<br>☐ Destroyed | ☒ 1900-1912<br>☐ 1913-1933<br>☐ 1934-present<br>☐ In question | 1 pr. 5-panel double doors to hall. (no transom).<br>1 5-panel single door (w.) to bathroom, 3-light transom light. |
| **LIGHTING:** | ☐ Incandescent/Type A<br>☐ Incandescent/Type B<br>☒ CML/Sconce<br>☐ Other: | ☐ Intact ☐ Destroyed<br>☐ Intact ☐ Destroyed<br>15 Intact 6 Destroyed<br>☐ Intact ☐ Destroyed | ☐ 1900-1912<br>☐ 1913-1933<br>☒ 1934-present<br>☐ In question | 2 Ward 1 Type CML's.<br>13 sconces, as Ward 1.<br>6 caps over sconce openings, N & S. walls. |
| **HEATING/ VENTILATION PLUMBING:** | ☒ Radiators<br>☒ Vents/Fans<br>☐ Sink/Toilet/Urinal<br>☐ Other: | 4 Intact 1 Destroyed<br>1 Intact 1 Destroyed<br>☐ Intact ☐ Destroyed<br>☐ Intact ☐ Destroyed | ☒ 1900-1912<br>☐ 1913-1933<br>☐ 1934-present<br>☒ In question | 1 Wall mounted rotary fan, N. wall. 1 wood base remains on other side of door for similar fan. fan itself removed.<br>4 radiators intact, one on floor. |
| **MISCELLANEOUS:** | | ☐ Good<br>☐ Fair<br>☐ Poor<br>☐ Destroyed | ☐ 1900-1912<br>☐ 1913-1933<br>☐ 1934-present<br>☐ In question | Older sconces are cream colored, newer ones are white.<br>Glass sconce shade on window sill w/NPS label.<br>Tan painted wood shelf, N. wall. |
| **SUMMARY:** | | ☐ Good<br>☐ Fair<br>☒ Poor<br>☐ Destroyed | ☒ 1900-1912<br>☐ 1913-1933<br>☒ 1934-present<br>☒ In question | **ARCHITECTURAL SIGNIFICANCE:** ☒ Most ☐ Some ☐ Minor ☐ Negligible |

| PHOTOGRAPHS: | ROOM NO. |
| --- | --- |
| | |

# ELLIS ISLAND EXISTING CONDITION SURVEY Administration Building page: 65

ROOM NO: 204/204A/204B LAST KNOWN USE: Bathroom SQUARE FEET: CEILING HEIGHT: DATE: 18 Nov. 1985

| | FINISHES: | CONDITION: | DATE: | NOTES: |
|---|---|---|---|---|
| **FLOOR:** | [X] Tile/Concrete<br>[ ] Resilient<br>[ ] Wood<br>[ ] Other: | [X] Good<br>[ ] Fair<br>[ ] Poor<br>[ ] Destroyed | [X] 1900-1912<br>[ ] 1913-1933<br>[ ] 1934-present<br>[ ] In question | Dark gray or black overpaint. |
| **BASE:** | [X] Tile/Concrete<br>[ ] Resilient<br>[ ] Wood<br>[ ] Other: | [X] Good<br>[ ] Fair<br>[ ] Poor<br>[ ] Destroyed | [X] 1900-1912<br>[ ] 1913-1933<br>[ ] 1934-present<br>[ ] In question | |
| **WALLS:** | [ ] Plaster<br>[ ] Partitions<br>[X] Tile Wainscot<br>[ ] Other: | [ ] Good<br>[X] Fair<br>[ ] Poor<br>[ ] Destroyed | [X] 1900-1912<br>[ ] 1913-1933<br>[ ] 1934-present<br>[ ] In question | Removal of upper tiles, 204A, and by toilet<br>Plaster above wainscot in poor cond. |
| **CEILING:** | [X] Plaster<br>[ ] Acoustic panels<br>[ ] Cove<br>[ ] Other | [X] Good<br>[ ] Fair<br>[ ] Poor<br>[X] Destroyed | [X] 1900-1912<br>[ ] 1913-1933<br>[ ] 1934-present<br>[ ] In question | Ceiling destroyed in 204 and 204A.<br>Good cond. in 204B. |
| **DOORS/ OPENINGS:** | [X] Wood/Glass Panelled<br>[ ] Wood Veneer<br>[ ] Galvanized Metal<br>[ ] Other: | [ ] Good<br>[X] Fair<br>[ ] Poor<br>[ ] Destroyed | [X] 1900-1912<br>[ ] 1913-1933<br>[ ] 1934-present<br>[ ] In question | 1 doorway w/ door removed 204A → 204 (N.).<br>3 5-panel wood door w/ 3-light Transoms.<br>1 5-panel door altered to slide on metal track. |
| **LIGHTING:** | [ ] Incandescent/Type A<br>[ ] Incandescent/Type B<br>[X] CML/Sconce<br>[ ] Other: | [ ] Intact [ ] Destroyed<br>[ ] Intact [ ] Destroyed<br>[X] Intact [ ] Destroyed<br>[ ] Intact [ ] Destroyed | [ ] 1900-1912<br>[ ] 1913-1933<br>[X] 1934-present<br>[ ] In question | 3 Ward 1 type sconces: w. wall.<br>1 oval sconce: 204 B, south. |
| **HEATING/ VENTILATION PLUMBING:** | [X] Radiators<br>[ ] Vents/Fans<br>[X] Sink/Toilet/~~Urinal~~<br>[ ] Other: | [ ] Intact [ ] Destroyed<br>[ ] Intact [ ] Destroyed<br>[X] Intact [ ] Destroyed<br>[ ] Intact [ ] Destroyed | [X] 1900-1912<br>[ ] 1913-1933<br>[ ] 1934-present<br>[X] In question | 1 Toilet.<br>1 Tub, w/ shower rod.<br>Terminated pipes from 3 removed sinks: 204B.<br>1 wall mounted sink w/ curved side + back. |
| **MISCELLANEOUS:** | | [ ] Good<br>[ ] Fair<br>[ ] Poor<br>[ ] Destroyed | [ ] 1900-1912<br>[ ] 1913-1933<br>[ ] 1934-present<br>[ ] In question | 204B: Metal clothes rod w/ shelf above.<br>Tile and wood upright suggest possible swinging doors from toilet area to Tub area |
| **SUMMARY:** | | [ ] Good<br>[X] Fair<br>[ ] Poor<br>[ ] Destroyed | [X] 1900-1912<br>[ ] 1913-1933<br>[X] 1934-present<br>[X] In question | **ARCHITECTURAL SIGNIFICANCE:** [ ] Most [ ] Some [X] Minor [ ] Negligible |

**PHOTOGRAPHS:**

**ROOM NO.**

# ELLIS ISLAND EXISTING CONDITION SURVEY Administration Building page: 67

ROOM NO: 205 LAST KNOWN USE: Bathroom SQUARE FEET: CEILING HEIGHT: DATE: 18 Nov. 1985

| | FINISHES: | CONDITION: | DATE: | NOTES: |
|---|---|---|---|---|
| **FLOOR:** | [X] Tile/Concrete<br>[ ] Resilient<br>[ ] Wood<br>[ ] Other: | [ ] Good<br>[ ] Fair<br>[ ] Poor<br>[ ] Destroyed | [X] 1900-1912<br>[ ] 1913-1933<br>[ ] 1934-present<br>[ ] In question | Red-brown 4" sq. tile, obscured by plaster debris. |
| **BASE:** | [X] Tile/Concrete<br>[ ] Resilient<br>[ ] Wood<br>[ ] Other: | [ ] Good<br>[X] Fair<br>[ ] Poor<br>[ ] Destroyed | [X] 1900-1912<br>[ ] 1913-1933<br>[ ] 1934-present<br>[ ] In question | |
| **WALLS:** | [ ] Plaster<br>[ ] Partitions<br>[X] Tile Wainscot<br>[ ] Other: | [ ] Good<br>[X] Fair<br>[ ] Poor<br>[ ] Destroyed | [X] 1900-1912<br>[ ] 1913-1933<br>[ ] 1934-present<br>[ ] In question | Plaster above wainscot in poor cond.<br>Damage to tile over new piping.<br>Area of alteration w/ cement infill, mid-~~South~~ wall. |
| **CEILING:** | [X] Plaster<br>[ ] Acoustic panels<br>[ ] Cove<br>[ ] Other | [ ] Good<br>[ ] Fair<br>[X] Poor<br>[ ] Destroyed | [X] 1900-1912<br>[ ] 1913-1933<br>[ ] 1934-present<br>[ ] In question | |
| **DOORS/ OPENINGS:** | [X] Wood/~~Glass~~ Panelled<br>[ ] Wood Veneer<br>[ ] Galvanized Metal<br>[ ] Other: | [ ] Good<br>[1] Fair<br>[ ] Poor<br>[1] Destroyed | [X] 1900-1912<br>[ ] 1913-1933<br>[ ] 1934-present<br>[ ] In question | 1 5-panel wood door w/ 3-light transom: fair cond.<br>1 5-panel door to 206: destroyed, Transom poor. |
| **LIGHTING:** | [X] Incandescent/Type A<br>[ ] Incandescent/Type B<br>[ ] CML/Sconce<br>[ ] Other: | [ ] Intact [2] Destroyed<br>[ ] Intact [ ] Destroyed<br>[ ] Intact [ ] Destroyed<br>[ ] Intact [ ] Destroyed | [ ] 1900-1912<br>[ ] 1913-1933<br>[ ] 1934-present<br>[X] In question | Base, chain + mounts intact; globes destroyed. |
| **HEATING/ VENTILATION PLUMBING:** | [ ] Radiators<br>[ ] Vents/Fans<br>[X] Sink/Toilet/Urinal<br>[X] Other: metal shower. | [ ] Intact [ ] Destroyed<br>[ ] Intact [ ] Destroyed<br>[X] Intact [X] Destroyed<br>[X] Intact [ ] Destroyed | [X] 1900-1912<br>[ ] 1913-1933<br>[ ] 1934-present<br>[X] In question | 2 wall mounted sinks: w. wall, intact.<br>1 toilet: destroyed.<br>1 urinal: destroyed.<br>1 metal shower. |
| **MISCELLANEOUS:** | | [ ] Good<br>[ ] Fair<br>[ ] Poor<br>[ ] Destroyed | [ ] 1900-1912<br>[ ] 1913-1933<br>[ ] 1934-present<br>[ ] In question | Label on shower stall: "BATHE RITE Modern shower cabinets, Milwaukee Stamping Co." |
| **SUMMARY:** | | [ ] Good<br>[ ] Fair<br>[X] Poor<br>[ ] Destroyed | [X] 1900-1912<br>[ ] 1913-1933<br>[ ] 1934-present<br>[X] In question | **ARCHITECTURAL SIGNIFICANCE:** [ ] Most [ ] Some [X] Minor [ ] Negligible |

| PHOTOGRAPHS: | ROOM NO. |
| --- | --- |
| | |

# ELLIS ISLAND EXISTING CONDITION SURVEY Administration Building page: 69

ROOM NO: 206 LAST KNOWN USE: Employee's dining room SQUARE FEET: CEILING HEIGHT: DATE: 18 NOV. 1985

| | FINISHES: | CONDITION: | DATE: | NOTES: |
|---|---|---|---|---|
| **FLOOR:** | ☐ Tile/Concrete<br>☒ Resilient<br>☐ Wood<br>☐ Other: | ☐ Good<br>☐ Fair<br>☐ Poor<br>☒ Destroyed | ☒ 1900-1912<br>☐ 1913-1933<br>☐ 1934-present<br>☒ In question | linoleum over concrete subfloor. |
| **BASE:** | ☒ Tile/Concrete<br>☐ Resilient<br>☐ Wood<br>☐ Other: | ☒ Good<br>☐ Fair<br>☐ Poor<br>☐ Destroyed | ☒ 1900-1912<br>☐ 1913-1933<br>☐ 1934-present<br>☐ In question | black overpaint peeling. |
| **WALLS:** | ☒ Plaster<br>☐ Partitions<br>☐ Tile Wainscot<br>☐ Other: | ☐ Good<br>☐ Fair<br>☒ Poor<br>☐ Destroyed | ☒ 1900-1912<br>☐ 1913-1933<br>☐ 1934-present<br>☐ In question | |
| **CEILING:** | ☒ Plaster<br>☐ Acoustic panels<br>☐ Cove<br>☐ Other | ☐ Good<br>☐ Fair<br>☒ Poor<br>☐ Destroyed | ☒ 1900-1912<br>☐ 1913-1933<br>☐ 1934-present<br>☐ In question | |
| **DOORS/ OPENINGS:** | ☒ Wood/Glass Panelled<br>☐ Wood Veneer<br>☐ Galvanized Metal<br>☐ Other: | ☐ Good<br>☒ Fair<br>☐ Poor<br>☐ Destroyed | ☒ 1900-1912<br>☐ 1913-1933<br>☐ 1934-present<br>☐ In question | 1 3-panel wood door w/ upper dimpled + horizontally incised glass light.<br>1 5-panel wood door w/ 3-light transom to 205. |
| **LIGHTING:** | ☐ Incandescent/Type A<br>☐ Incandescent/Type B<br>☒ CML/Sconce<br>☐ Other: | ☐ Intact ☐ Destroyed<br>☐ Intact ☐ Destroyed<br>☐ Intact ☐ Destroyed<br>☐ Intact ☐ Destroyed | ☐ 1900-1912<br>☐ 1913-1933<br>☒ 1934-present<br>☐ In question | 2 CMLs as ward 1; 1 globe broken.<br>10 ward 1 type sconces (5 later, whiter type).<br>1 hole + wiring + metal cap: W. wall.<br>4 caps south wall, 2 caps N. wall. |
| **HEATING/ VENTILATION PLUMBING:** | ☒ Radiators<br>☒ Vents/Fans<br>☐ Sink/Toilet/Urinal<br>☐ Other: | 2 ☐ Intact 1 ☐ Destroyed<br>2 ☐ Intact ☐ Destroyed<br>☐ Intact ☐ Destroyed<br>☐ Intact ☐ Destroyed | ☒ 1900-1912<br>☐ 1913-1933<br>☐ 1934-present<br>☒ In question | 2 radiators in place, 1 lying on floor.<br>2 wall-mounted rotary fans: N. wall. |
| **MISCELLANEOUS:** | | ☐ Good<br>☐ Fair<br>☐ Poor<br>☐ Destroyed | ☐ 1900-1912<br>☐ 1913-1933<br>☐ 1934-present<br>☐ In question | "DS" stenciled on door to hall.<br>1 square plaque, (approx 1') above door to 205. |
| **SUMMARY:** | | ☐ Good<br>☐ Fair<br>☒ Poor<br>☐ Destroyed | ☒ 1900-1912<br>☐ 1913-1933<br>☐ 1934-present<br>☒ In question | **ARCHITECTURAL SIGNIFICANCE:** ☒ Most ☐ Some ☐ Minor ☐ Negligible |

| PHOTOGRAPHS: | ROOM NO. |
| --- | --- |
| | |

# ELLIS ISLAND EXISTING CONDITION SURVEY Administration Building page: 71

ROOM NO: 207 LAST KNOWN USE: Nurse's dining room SQUARE FEET: CEILING HEIGHT: DATE: 18 Nov. 1985

| | FINISHES: | CONDITION: | DATE: | NOTES: |
|---|---|---|---|---|
| **FLOOR:** | [X] Resilient: Tile/Concrete; [ ] Wood; [ ] Other: | [X] Destroyed | [X] 1900-1912; [X] In question | linoleum over concrete subfloor. |
| **BASE:** | [X] Tile/~~Concrete~~; [ ] Resilient; [ ] Wood; [ ] Other: | [X] Good | [X] 1900-1912 | Black overpaint; concrete base, E. 2/3 of room. painted 6" base: west portion of room. |
| **WALLS:** | [X] Plaster; [ ] Partitions; [ ] Tile Wainscot; [ ] Other: | [X] Poor | [X] 1900-1912 | Picture moulding, varnished w/ overpaint 1' down from ceiling. |
| **CEILING:** | [X] Plaster; [ ] Acoustic panels; [X] Cove; [ ] Other | | [X] 1900-1912 | |
| **DOORS/ OPENINGS:** | [X] Wood/~~Glass~~ Panelled; [ ] Wood Veneer; [ ] Galvanized Metal; [ ] Other: | | [X] 1900-1912 | 1 5-panel wood door to hall w/ hook on interior face. 1 3-panel w/ dimpled & rear incised glass light. 1 3-panel w/ dimpled overpainted gray glass light, no evidence of door handles. |
| **LIGHTING:** | [X] CML/Sconce; [ ] Incandescent/Type A; [ ] Incandescent/Type B; [ ] Other: | [X] Intact | [X] 1934-present | 2" ward 1"type CML's - globes missing. 3 oval sconces. 1" ward 1" Type sconces. |
| **HEATING/ VENTILATION PLUMBING:** | [X] Radiators; [X] Vents/~~Fans~~; [ ] Sink/Toilet/Urinal; [ ] Other: | 3 Intact; 1 Intact | [X] 1900-1912; [X] In question | 1 wall mounted rotary fan. |
| **MISCELLANEOUS:** | | | | "212" stencilled on hall face of both doors. sconce shade labelled "Ward 7" on window sill. |
| **SUMMARY:** | | [X] Poor | [X] 1900-1912; [X] In question | **ARCHITECTURAL SIGNIFICANCE:** [X] Some |

| PHOTOGRAPHS: | ROOM NO. |
| --- | --- |
| | |

# ELLIS ISLAND EXISTING CONDITION SURVEY Administration Building page: 73

ROOM NO: 208 LAST KNOWN USE: Pantry SQUARE FEET: CEILING HEIGHT: DATE: 18 Nov. 1985

| | FINISHES: | CONDITION: | DATE: | NOTES: |
|---|---|---|---|---|
| **FLOOR:** | ☐ Tile/Concrete<br>☒ Resilient<br>☐ Wood<br>☐ Other: | ☐ Good<br>☐ Fair<br>☐ Poor<br>☒ Destroyed | ☒ 1900-1912<br>☐ 1913-1933<br>☐ 1934-present<br>☒ In question | obscured by plaster debris. |
| **BASE:** | ☐ Tile/Concrete<br>☐ Resilient<br>☐ Wood<br>☒ Other: | ☐ Good<br>☐ Fair<br>☐ Poor<br>☐ Destroyed | ☐ 1900-1912<br>☐ 1913-1933<br>☐ 1934-present<br>☒ In question | probable painted base (some paint fragments in debris by wall. |
| **WALLS:** | ☒ Plaster<br>☐ Partitions<br>☐ Tile Wainscot<br>☐ Other: | ☐ Good<br>☐ Fair<br>☐ Poor<br>☒ Destroyed | ☒ 1900-1912<br>☐ 1913-1933<br>☐ 1934-present<br>☐ In question | Picture moulding, varnished and overpainted. |
| **CEILING:** | ☒ Plaster<br>☐ Acoustic panels<br>☐ Cove<br>☐ Other | ☐ Good<br>☐ Fair<br>☐ Poor<br>☒ Destroyed | ☒ 1900-1912<br>☐ 1913-1933<br>☐ 1934-present<br>☐ In question | |
| **DOORS/ OPENINGS:** | ☒ Wood/Glass Panelled<br>☐ Wood Veneer<br>☐ Galvanized Metal<br>☐ Other: | ☐ Good<br>☒ Fair<br>☐ Poor<br>☐ Destroyed | ☒ 1900-1912<br>☐ 1913-1933<br>☐ 1934-present<br>☐ In question | 1 wood 5-panel door to hall, white overpaint, interior<br>1 wood 3-panel w/ glass light to 207 - no hardware. |
| **LIGHTING:** | ☐ Incandescent/Type A<br>☐ Incandescent/Type B<br>☒ CML/Sconce<br>☐ Other: | ☐ Intact ☐ Destroyed<br>☐ Intact ☐ Destroyed<br>☒ Intact ☐ Destroyed<br>☐ Intact ☐ Destroyed | ☐ 1900-1912<br>☐ 1913-1933<br>☒ 1934-present<br>☐ In question | 1 ward 1 type CML.<br>1 ward 1 type sconce.<br>1 cap. N. wall. |
| **HEATING/ VENTILATION PLUMBING:** | ☒ Radiators<br>☒ Vents/Fans<br>☐ Sink/Toilet/Urinal<br>☐ Other: | 1 ☐ Intact ☐ Destroyed<br>1 ☐ Intact ☐ Destroyed<br>☐ Intact ☐ Destroyed<br>☐ Intact ☐ Destroyed | ☒ 1900-1912<br>☐ 1913-1933<br>☐ 1934-present<br>☒ In question | 1 wall mounted rotary fan over door. |
| **MISCELLANEOUS:** | | ☐ Good<br>☐ Fair<br>☐ Poor<br>☐ Destroyed | ☐ 1900-1912<br>☐ 1913-1933<br>☐ 1934-present<br>☐ In question | "210" stencilled on door. |
| **SUMMARY:** | | ☐ Good<br>☐ Fair<br>☒ Poor<br>☐ Destroyed | ☒ 1900-1912<br>☐ 1913-1933<br>☐ 1934-present<br>☒ In question | **ARCHITECTURAL SIGNIFICANCE:** ☐ Most ☒ Some ☐ Minor ☐ Negligible |

| PHOTOGRAPHS: | ROOM NO. |
| --- | --- |
| | |

# ELLIS ISLAND EXISTING CONDITION SURVEY Administration Building page: 75

ROOM NO: H201 LAST KNOWN USE: Corridor SQUARE FEET: CEILING HEIGHT: DATE: 18 Nov. 1985

| | FINISHES: | CONDITION: | DATE: | NOTES: |
|---|---|---|---|---|
| **FLOOR:** | [ ] Tile/Concrete<br>[X] Resilient<br>[ ] Wood<br>[ ] Other: | [ ] Good<br>[ ] Fair<br>[ ] Poor<br>[X] Destroyed | [X] 1900-1912<br>[ ] 1913-1933<br>[ ] 1934-present<br>[X] In question | over concrete subfloor. |
| **BASE:** | [X] Tile/Concrete<br>[ ] Resilient<br>[ ] Wood<br>[ ] Other: | [ ] Good<br>[X] Fair<br>[ ] Poor<br>[ ] Destroyed | [ ] 1900-1912<br>[ ] 1913-1933<br>[X] 1934-present<br>[ ] In question | black over paint. |
| **WALLS:** | [X] Plaster<br>[ ] Partitions<br>[ ] Tile Wainscot<br>[ ] Other: | [ ] Good<br>[X] Fair<br>[ ] Poor<br>[ ] Destroyed | [X] 1900-1912<br>[ ] 1913-1933<br>[ ] 1934-present<br>[ ] In question | |
| **CEILING:** | [X] Plaster<br>[ ] Acoustic panels<br>[X] Cove<br>[ ] Other | [ ] Good<br>[X] Fair<br>[ ] Poor<br>[ ] Destroyed | [X] 1900-1912<br>[ ] 1913-1933<br>[ ] 1934-present<br>[ ] In question | |
| **DOORS/ OPENINGS:** | [X] Wood/Glass Panelled<br>[ ] Wood Veneer<br>[X] Galvanized Metal<br>[ ] Other: | [ ] Good<br>[X] Fair<br>[ ] Poor<br>[ ] Destroyed | [X] 1900-1912<br>[ ] 1913-1933<br>[ ] 1934-present<br>[ ] In question | see indiv. forms for doors on N. & S. walls.<br>E. wall: 1 red single galvanized sheetal door w/ 10" sq. wire glass light. Metal transom.<br>W. wall: double metal door, as above. |
| **LIGHTING:** | [ ] Incandescent/Type A<br>[ ] Incandescent/Type B<br>[X] CML/Sconce<br>[ ] Other: | [ ] Intact [ ] Destroyed<br>[ ] Intact [ ] Destroyed<br>3 Intact [ ] Destroyed<br>[ ] Intact [ ] Destroyed | [ ] 1900-1912<br>[ ] 1913-1933<br>[ ] 1934-present<br>[X] In question | 3 enamel bases w/ out shades. |
| **HEATING/ VENTILATION PLUMBING:** | [X] Radiators<br>[ ] Vents/Fans<br>[ ] Sink/Toilet/Urinal<br>[ ] Other: | 2 Intact [ ] Destroyed<br>[ ] Intact [ ] Destroyed<br>[ ] Intact [ ] Destroyed<br>[ ] Intact [ ] Destroyed | [X] 1900-1912<br>[ ] 1913-1933<br>[ ] 1934-present<br>[ ] In question | |
| **MISCELLANEOUS:** | [ ] 1 circuitry box @ w. end: labelled "1= EYE NOSE CLINIC" + a no. to dining rm. | [ ] Good<br>[ ] Fair<br>[ ] Poor<br>[ ] Destroyed | [ ] 1900-1912<br>[ ] 1913-1933<br>[ ] 1934-present<br>[ ] In question | 1 fire hose: E. end.<br>1 circuitry box w/ metal levers w/ printed labels. rusting. 1="Dr. Reichard off."<br>1 fire alarm; 1 red wood mount, W. end. |
| **SUMMARY:** | | [ ] Good<br>[X] Fair<br>[ ] Poor<br>[ ] Destroyed | [X] 1900-1912<br>[ ] 1913-1933<br>[ ] 1934-present<br>[ ] In question | **ARCHITECTURAL SIGNIFICANCE:** [ ] Most [X] Some [ ] Minor [ ] Negligible |


| PHOTOGRAPHS: | ROOM NO. |
| --- | --- |
| | |

# ELLIS ISLAND EXISTING CONDITION SURVEY Administration Building page: 77

ROOM NO: 301 LAST KNOWN USE: Nurses' room SQUARE FEET: CEILING HEIGHT: DATE: 15 Nov. 1985

| | FINISHES: | CONDITION: | DATE: | NOTES: |
|---|---|---|---|---|
| **FLOOR:** | [X] Tile/Concrete<br>[ ] Resilient<br>[ ] Wood<br>[ ] Other: | [X] Good<br>[ ] Fair<br>[ ] Poor<br>[ ] Destroyed | [X] 1900-1912<br>[ ] 1913-1933<br>[ ] 1934-present<br>[ ] In question | obscured partially by plaster dust + debris, but appears good. scored in 21¼" squares, similar to H.E Verandahs. Marble sills. |
| **BASE:** | [X] Tile/Concrete<br>[ ] Resilient<br>[ ] Wood<br>[ ] Other: | [ ] Good<br>[X] Fair<br>[ ] Poor<br>[ ] Destroyed | [X] 1900-1912<br>[ ] 1913-1933<br>[ ] 1934-present<br>[ ] In question | 7" base w/ bottom coved to floor. Red/ brown over paint. |
| **WALLS:** | [X] Plaster<br>[ ] Partitions<br>[ ] Tile Wainscot<br>[ ] Other: | [ ] Good<br>[ ] Fair<br>[X] Poor<br>[ ] Destroyed | [X] 1900-1912<br>[ ] 1913-1933<br>[ ] 1934-present<br>[ ] In question | ½" dado. |
| **CEILING:** | [X] Plaster<br>[ ] Acoustic panels<br>[ ] Cove<br>[ ] Other | [ ] Good<br>[ ] Fair<br>[X] Poor<br>[ ] Destroyed | [X] 1900-1912<br>[ ] 1913-1933<br>[ ] 1934-present<br>[ ] In question | |
| **DOORS/ OPENINGS:** | [X] Wood/~~Glass~~ Panelled<br>[ ] Wood Veneer<br>[ ] Galvanized Metal<br>[ ] Other: | [ ] Good<br>[X] Fair<br>[ ] Poor<br>[ ] Destroyed | [X] 1900-1912<br>[ ] 1913-1933<br>[ ] 1934-present<br>[ ] In question | 3 wood 5-panel doors: grained. Evidence of door widening or removal of surrounds, all door, even closets! |
| **LIGHTING:** | [X] Incandescent/Type A<br>[ ] Incandescent/Type B<br>[X] CML/Sconce<br>[ ] Other: | [ ] Intact [X] Destroyed<br>[ ] Intact [ ] Destroyed<br>3 Intact [ ] Destroyed<br>[ ] Intact [ ] Destroyed | [ ] 1900-1912<br>[ ] 1913-1933<br>[X] 1934-present<br>[X] In question | 1 chain + mount w/ 4 screws; globe gone.<br>3 oval sconces. One on S. of E. wall appears to be older. |
| **HEATING/ VENTILATION PLUMBING:** | [X] Radiators<br>[ ] Vents/Fans<br>[X] Sink/Toilet/Urinal<br>[ ] Other: | 1 Intact [ ] Destroyed<br>[ ] Intact [ ] Destroyed<br>1 Intact [ ] Destroyed<br>[ ] Intact [ ] Destroyed | [X] 1900-1912<br>[ ] 1913-1933<br>[X] 1934-present<br>[ ] In question | 1 wall mounted sink w/ 1 metal support. faucets intact. |
| **MISCELLANEOUS:** | | [ ] Good<br>[ ] Fair<br>[ ] Poor<br>[ ] Destroyed | [ ] 1900-1912<br>[ ] 1913-1933<br>[ ] 1934-present<br>[ ] In question | 301A: closet w/ wood clothes rod & upper shelf.<br>301B: closet w/ 2 beaded supports for shelves. N+S., no rod or shelf.<br>"No Smoking" on wall "318" Stenciled on door. |
| **SUMMARY:** | | [ ] Good<br>[X] Fair<br>[ ] Poor<br>[ ] Destroyed | [X] 1900-1912<br>[ ] 1913-1933<br>[X] 1934-present<br>[ ] In question | **ARCHITECTURAL SIGNIFICANCE:** [ ] Most [X] Some [ ] Minor [ ] Negligible |

**PHOTOGRAPHS:** (1) View Northeast (2) View North (3) View South **ROOM NO.** 301

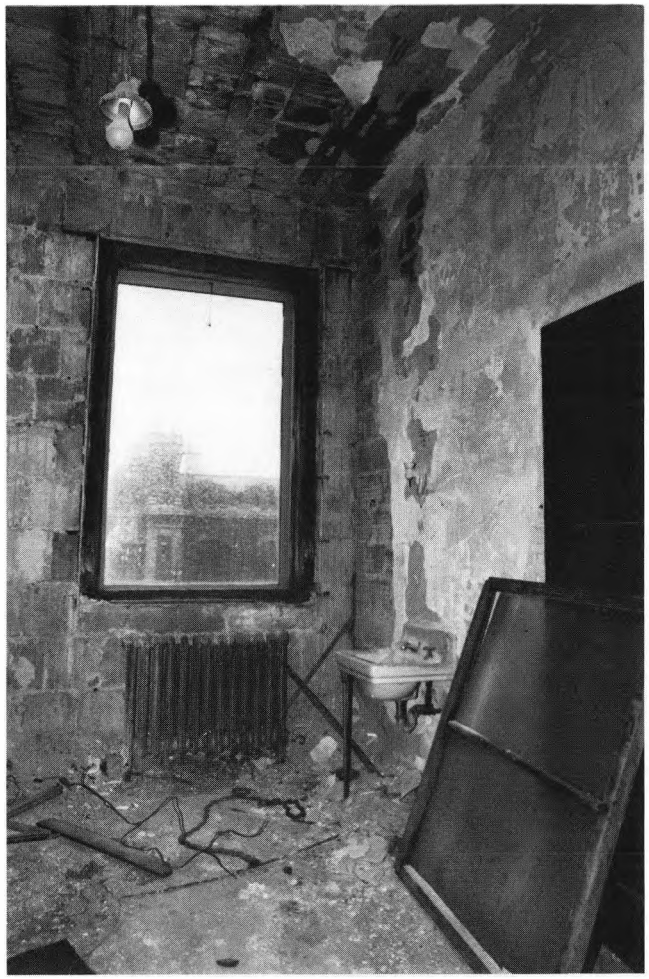





# ELLIS ISLAND EXISTING CONDITION SURVEY Administration Building page: 79

ROOM NO: 302 LAST KNOWN USE: Dormitory SQUARE FEET: CEILING HEIGHT: DATE: 14 Nov. 1985

| | FINISHES: | CONDITION: | DATE: | NOTES: |
|---|---|---|---|---|
| **FLOOR:** | [ ] Tile/Concrete<br>[X] Resilient<br>[ ] Wood<br>[ ] Other: | [ ] Good<br>[ ] Fair<br>[ ] Poor<br>[X] Destroyed | [X] 1900-1912<br>[ ] 1913-1933<br>[ ] 1934-present<br>[X] In question | Linoleum over wood subfloor. wood sill.<br>Partially obscured by debris. |
| **BASE:** | [ ] Tile/Concrete<br>[ ] Resilient<br>[ ] Wood<br>[X] Other: | [ ] Good<br>[ ] Fair<br>[X] Poor<br>[ ] Destroyed | [ ] 1900-1912<br>[ ] 1913-1933<br>[X] 1934-present<br>[ ] In question | Painted base on S. wall: black. |
| **WALLS:** | [X] Plaster<br>[ ] Partitions<br>[ ] Tile Wainscot<br>[ ] Other: | [ ] Good<br>[ ] Fair<br>[ ] Poor<br>[X] Destroyed | [X] 1900-1912<br>[ ] 1913-1933<br>[ ] 1934-present<br>[ ] In question | structural tile visible, N & E. walls. Remainder of plaster cracked and spalling. |
| **CEILING:** | [X] Plaster<br>[ ] Acoustic panels<br>[ ] Cove<br>[ ] Other | [ ] Good<br>[ ] Fair<br>[X] Poor<br>[ ] Destroyed | [X] 1900-1912<br>[ ] 1913-1933<br>[ ] 1934-present<br>[ ] In question | |
| **DOORS/ OPENINGS:** | [X] Wood/~~Glass~~ Panelled<br>[ ] Wood Veneer<br>[ ] Galvanized Metal<br>[ ] Other: | [ ] Good<br>[X] Fair<br>[ ] Poor<br>[ ] Destroyed | [X] 1900-1912<br>[ ] 1913-1933<br>[ ] 1934-present<br>[ ] In question | 1 wood 5-panel door to hall, dark deteriorated graining, simple flush surround.<br>1 wood 5-panel door to closet. |
| **LIGHTING:** | [X] Incandescent/Type A<br>[ ] Incandescent/Type B<br>[X] CML/Sconce<br>[ ] Other: | [1] Intact [ ] Destroyed<br>[ ] Intact [ ] Destroyed<br>[1] Intact [ ] Destroyed<br>[ ] Intact [ ] Destroyed | [ ] 1900-1912<br>[ ] 1913-1933<br>[X] 1934-present<br>[ ] In question | White glass globe w/ gold pattern.<br>1 sconce w/out shade.<br>2 ghosts w/ wiring for removed sconces. |
| **HEATING/ VENTILATION PLUMBING:** | [X] Radiators<br>[ ] ~~Vents~~/Fans<br>[X] Sink/Toilet/Urinal<br>[ ] Other: | [1] Intact [ ] Destroyed<br>[ ] Intact [ ] Destroyed<br>[ ] Intact [X] Destroyed<br>[ ] Intact [ ] Destroyed | [X] 1900-1912<br>[ ] 1913-1933<br>[X] 1934-present<br>[ ] In question | 1 sink w/ fixtures lying on floor. |
| **MISCELLANEOUS:** | | [ ] Good<br>[ ] Fair<br>[ ] Poor<br>[ ] Destroyed | [ ] 1900-1912<br>[ ] 1913-1933<br>[ ] 1934-present<br>[ ] In question | Closet: Metal clothes rod, shelf above.<br>Black "No Smoking" stenciled S. wall. |
| **SUMMARY:** | | [ ] Good<br>[X] Fair<br>[ ] Poor<br>[ ] Destroyed | [X] 1900-1912<br>[ ] 1913-1933<br>[X] 1934-present<br>[X] In question | **ARCHITECTURAL SIGNIFICANCE:** [ ] Most [X] Some [ ] Minor [ ] Negligible |

PHOTOGRAPHS: (1) View Northwest (2) South doors ROOM NO. 302





PHOTOGRAPHS: (3) View Northeast (4) View North ROOM NO. 302





PHOTOGRAPHS:

ROOM NO.

# ELLIS ISLAND EXISTING CONDITION SURVEY Administration Building page: 83

ROOM NO: 303 LAST KNOWN USE: Dormitory SQUARE FEET: CEILING HEIGHT: DATE: 14 Nov. 1985

| | FINISHES: | CONDITION: | DATE: | NOTES: |
|---|---|---|---|---|
| **FLOOR:** | [ ] Tile/Concrete<br>[X] Resilient<br>[ ] Wood<br>[ ] Other: | [ ] Good<br>[ ] Fair<br>[ ] Poor<br>[ ] Destroyed | [X] 1900-1912<br>[ ] 1913-1933<br>[ ] 1934-present<br>[X] In question | Linoleum laid over wood subfloor. Wood sill. |
| **BASE:** | [ ] Tile/Concrete<br>[ ] Resilient<br>[ ] Wood<br>[X] Other: | [X] Good<br>[ ] Fair<br>[ ] Poor<br>[ ] Destroyed | [ ] 1900-1912<br>[ ] 1913-1933<br>[X] 1934-present<br>[ ] In question | Brown painted 8" base. |
| **WALLS:** | [X] Plaster<br>[ ] Partitions<br>[ ] Tile Wainscot<br>[ ] Other: | [ ] Good<br>[X] Fair<br>[ ] Poor<br>[ ] Destroyed | [X] 1900-1912<br>[ ] 1913-1933<br>[ ] 1934-present<br>[X] In question | Infilled window: N. of E wall. |
| **CEILING:** | [X] Plaster<br>[ ] Acoustic panels<br>[ ] Cove<br>[ ] Other | [ ] Good<br>[X] Fair<br>[ ] Poor<br>[ ] Destroyed | [X] 1900-1912<br>[ ] 1913-1933<br>[ ] 1934-present<br>[ ] In question | |
| **DOORS/ OPENINGS:** | [X] Wood/~~Glass~~-Panelled<br>[ ] Wood Veneer<br>[ ] Galvanized Metal<br>[ ] Other: | [ ] Good<br>[X] Fair<br>[ ] Poor<br>[ ] Destroyed | [X] 1900-1912<br>[ ] 1913-1933<br>[ ] 1934-present<br>[ ] In question | 1 wood 5-panel door w/ 3-light transom. Flush, simple surround, dark graining. Inside painted white. |
| **LIGHTING:** | [X] Incandescent/Type A<br>[ ] Incandescent/Type B<br>[ ] CML/Sconce<br>[ ] Other: | [1] Intact [ ] Destroyed<br>[ ] Intact [ ] Destroyed<br>[ ] Intact [ ] Destroyed<br>[ ] Intact [ ] Destroyed | [ ] 1900-1912<br>[ ] 1913-1933<br>[X] 1934-present<br>[ ] In question | 1 white glass globe w/ gold pattern.<br>1 Ward I Type sconce. |
| **HEATING/ VENTILATION PLUMBING:** | [X] Radiators<br>[ ] Vents/Fans<br>[X] Sink/Toilet/Urinal<br>[ ] Other: | [1] Intact [ ] Destroyed<br>[ ] Intact [ ] Destroyed<br>[1] Intact [ ] Destroyed<br>[ ] Intact [ ] Destroyed | [X] 1900-1912<br>[ ] 1913-1933<br>[X] 1934-present<br>[ ] In question | 1 central pedestal sink, 1 faucet intact. |
| **MISCELLANEOUS:** | | [ ] Good<br>[ ] Fair<br>[ ] Poor<br>[ ] Destroyed | [ ] 1900-1912<br>[ ] 1913-1933<br>[ ] 1934-present<br>[ ] In question | "321" stenciled on door.<br>"No Smoking" stencil: S. wall. |
| **SUMMARY:** | | [ ] Good<br>[X] Fair<br>[ ] Poor<br>[ ] Destroyed | [X] 1900-1912<br>[ ] 1913-1933<br>[X] 1934-present<br>[X] In question | **ARCHITECTURAL SIGNIFICANCE:** [ ] Most [X] Some [ ] Minor [ ] Negligible |

PHOTOGRAPHS: (1) View Southeast (2) View East (3) View North ROOM NO. 303








# ELLIS ISLAND EXISTING CONDITION SURVEY Administration Building page: 85


ROOM NO: 304 LAST KNOWN USE: Dormitory SQUARE FEET: CEILING HEIGHT: DATE: 14 Nov. 1985

| | FINISHES: | CONDITION: | DATE: | NOTES: |
|---|---|---|---|---|
| **FLOOR:** | [ ] Tile/Concrete<br>[X] Resilient<br>[ ] Wood<br>[ ] Other: | [ ] Good<br>[ ] Fair<br>[ ] Poor<br>[X] Destroyed | [X] 1900-1912<br>[ ] 1913-1933<br>[ ] 1934-present<br>[X] In question | linoleum laid over wood subfloor |
| **BASE:** | [ ] Tile/Concrete<br>[ ] Resilient<br>[ ] Wood<br>[X] Other: | [ ] Good<br>[ ] Fair<br>[X] Poor<br>[ ] Destroyed | [ ] 1900-1912<br>[ ] 1913-1933<br>[X] 1934-present<br>[X] In question | brown painted base. |
| **WALLS:** | [X] Plaster<br>[ ] Partitions<br>[ ] Tile Wainscot<br>[ ] Other: | [ ] Good<br>[X] Fair<br>[ ] Poor<br>[ ] Destroyed | [X] 1900-1912<br>[ ] 1913-1933<br>[ ] 1934-present<br>[ ] In question | |
| **CEILING:** | [X] Plaster<br>[ ] Acoustic panels<br>[ ] Cove<br>[ ] Other | [ ] Good<br>[X] Fair<br>[ ] Poor<br>[ ] Destroyed | [X] 1900-1912<br>[ ] 1913-1933<br>[ ] 1934-present<br>[ ] In question | |
| **DOORS/ OPENINGS:** | [X] Wood/~~Glass~~ Panelled<br>[ ] Wood Veneer<br>[ ] Galvanized Metal<br>[ ] Other: | [ ] Good<br>[ ] Fair<br>[X] Poor<br>[ ] Destroyed | [X] 1900-1912<br>[ ] 1913-1933<br>[ ] 1934-present<br>[ ] In question | 1 wood 5-panel grained door w/ 3-light transom. Standard flush surround. |
| **LIGHTING:** | [X] Incandescent/Type A<br>[ ] Incandescent/Type B<br>[X] CML/Sconce<br>[ ] Other: | 1 Intact [ ] Destroyed<br>[ ] Intact [ ] Destroyed<br>[ ] Intact 3 Destroyed<br>[ ] Intact [ ] Destroyed | [ ] 1900-1912<br>[ ] 1913-1933<br>[X] 1934-present<br>[ ] In question | white glass globe w/ gold pattern, broken upper portion.<br>3 caps for possible sconces. |
| **HEATING/ VENTILATION PLUMBING:** | [X] Radiators<br>[ ] Vents/Fans<br>[X] Sink/Toilet/Urinal<br>[ ] Other: | 1 Intact 1 Destroyed<br>[ ] Intact [ ] Destroyed<br>[ ] Intact [ ] Destroyed<br>[ ] Intact [ ] Destroyed | [X] 1900-1912<br>[ ] 1913-1933<br>[X] 1934-present<br>[ ] In question | 1 radiator in place, 1 lying on floor.<br>1 single pedestal sink w/ faucets. |
| **MISCELLANEOUS:** | | [ ] Good<br>[ ] Fair<br>[ ] Poor<br>[ ] Destroyed | [ ] 1900-1912<br>[ ] 1913-1933<br>[ ] 1934-present<br>[ ] In question | "323" stencilled on door. |
| **SUMMARY:** | | [ ] Good<br>[X] Fair<br>[ ] Poor<br>[ ] Destroyed | [X] 1900-1912<br>[ ] 1913-1933<br>[X] 1934-present<br>[X] In question | **ARCHITECTURAL SIGNIFICANCE:** [ ] Most [X] Some [ ] Minor [ ] Negligible |

**PHOTOGRAPHS:** ① sink, Northeast corner. ② View East ③ View Southwest **ROOM NO.** 304

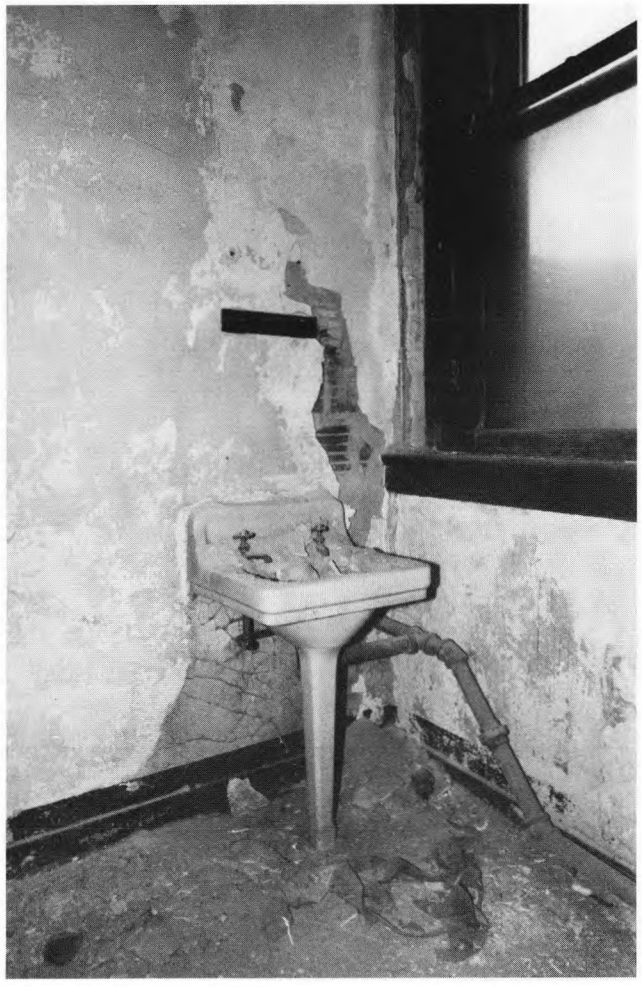



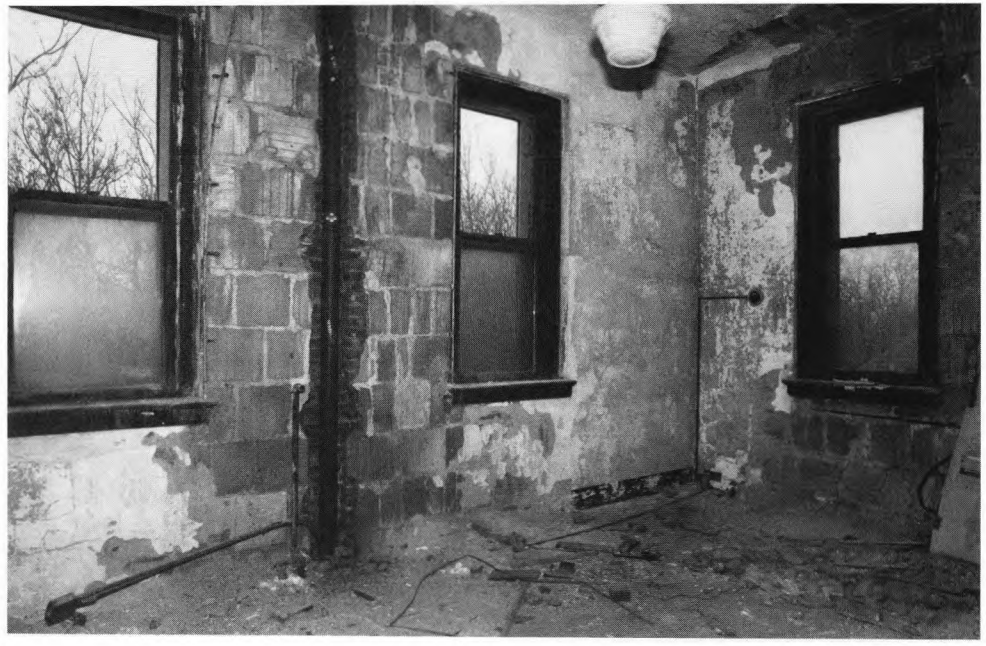

PHOTOGRAPHS: (4) View West

ROOM NO. 304



| PHOTOGRAPHS: | ROOM NO. |
| --- | --- |
| | |


# ELLIS ISLAND EXISTING CONDITION SURVEY Administration Building page: 89

ROOM NO: 305 LAST KNOWN USE: Toilet SQUARE FEET: CEILING HEIGHT: DATE: 15 Nov. 1985

| | FINISHES: | CONDITION: | DATE: | NOTES: |
|---|---|---|---|---|
| **FLOOR:** | [X] Tile/Concrete<br>[ ] Resilient<br>[ ] Wood<br>[ ] Other: | [ ] Good<br>[X] Fair<br>[ ] Poor<br>[ ] Destroyed | [X] 1900-1912<br>[ ] 1913-1933<br>[ ] 1934-present<br>[ ] In question | obscured by debris. |
| **BASE:** | [X] Tile/Concrete<br>[ ] Resilient<br>[ ] Wood<br>[ ] Other: | [ ] Good<br>[X] Fair<br>[ ] Poor<br>[ ] Destroyed | [X] 1900-1912<br>[ ] 1913-1933<br>[ ] 1934-present<br>[ ] In question | obscured. |
| **WALLS:** | [ ] Plaster<br>[ ] Partitions<br>[X] Tile Wainscot<br>[ ] Other: | [ ] Good<br>[X] Fair<br>[ ] Poor<br>[ ] Destroyed | [X] 1900-1912<br>[ ] 1913-1933<br>[ ] 1934-present<br>[ ] In question | Plaster above wainscot destroyed. Area of wainscot removed: central toilet stall: west wall; lower + upper south/east and S. door surround. |
| **CEILING:** | [X] Plaster<br>[ ] Acoustic panels<br>[ ] Cove<br>[ ] Other | [ ] Good<br>[ ] Fair<br>[ ] Poor<br>[X] Destroyed | [X] 1900-1912<br>[ ] 1913-1933<br>[ ] 1934-present<br>[ ] In question | |
| **DOORS/ OPENINGS:** | [X] Wood/~~Glass~~ Panelled<br>[ ] Wood Veneer<br>[ ] Galvanized Metal<br>[ ] Other: | [ ] Good<br>[X] Fair<br>[ ] Poor<br>[ ] Destroyed | [X] 1900-1912<br>[ ] 1913-1933<br>[ ] 1934-present<br>[ ] In question | 1 wood 5-panel door w/ 3-light transom. 1 double 4-light window to 306: N. wall. painted wood sash + surrounds. Exterior window has marble sill (damaged). |
| **LIGHTING:** | [ ] Incandescent/Type A<br>[ ] Incandescent/Type B<br>[X] CML/Sconce<br>[ ] Other: | [ ] Intact [ ] Destroyed<br>[ ] Intact [ ] Destroyed<br>1 Intact [ ] Destroyed<br>[ ] Intact [ ] Destroyed | [ ] 1900-1912<br>[ ] 1913-1933<br>[X] 1934-present<br>[ ] In question | 1 oval sconce, E. wall. |
| **HEATING/ VENTILATION PLUMBING:** | [X] Radiators<br>[ ] Vents/~~Fans~~<br>[X] Sink/Toilet/Urinal<br>[ ] Other: | 1 Intact [ ] Destroyed<br>[ ] Intact [ ] Destroyed<br>3 Intact [ ] Destroyed<br>[ ] Intact [ ] Destroyed | [ ] 1900-1912<br>[ ] 1913-1933<br>[X] 1934-present<br>[ ] In question | 3 toilets, tanks gone. |
| **MISCELLANEOUS:** | | [ ] Good<br>[ ] Fair<br>[ ] Poor<br>[ ] Destroyed | [ ] 1900-1912<br>[ ] 1913-1933<br>[ ] 1934-present<br>[ ] In question | "325" stencilled on door. Toilet partitions appear to be of slate. Doors removed. |
| **SUMMARY:** | | [ ] Good<br>[ ] Fair<br>[X] Poor<br>[ ] Destroyed | [X] 1900-1912<br>[ ] 1913-1933<br>[X] 1934-present<br>[ ] In question | **ARCHITECTURAL SIGNIFICANCE:** [ ] Most [ ] Some [X] Minor [ ] Negligible |

PHOTOGRAPHS: (1) View Southwest

ROOM NO. 305

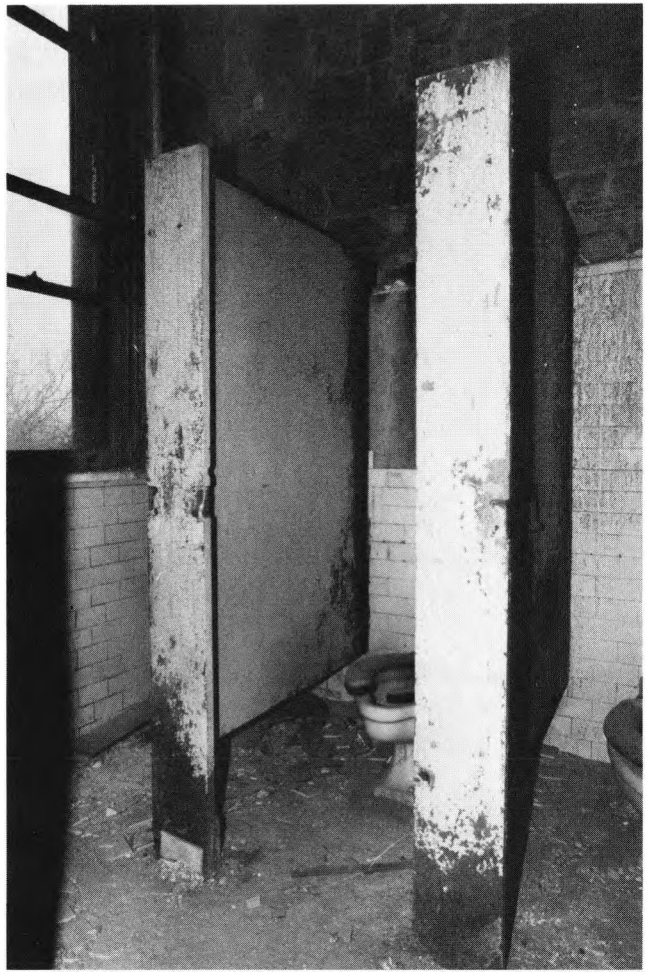


# ELLIS ISLAND EXISTING CONDITION SURVEY Administration Building page: 91

ROOM NO: 306 LAST KNOWN USE: Bathroom SQUARE FEET: CEILING HEIGHT: DATE: 14 Nov. 1985

| | FINISHES: | CONDITION: | DATE: | NOTES: |
|---|---|---|---|---|
| **FLOOR:** | [X] Tile/Concrete<br>[ ] Resilient<br>[ ] Wood<br>[ ] Other: | [ ] Good<br>[X] Fair<br>[ ] Poor obscured<br>[ ] Destroyed | [X] 1900-1912<br>[ ] 1913-1933<br>[ ] 1934-present<br>[ ] In question | |
| **BASE:** | [X] Tile/Concrete<br>[ ] Resilient<br>[ ] Wood<br>[ ] Other: | [ ] Good<br>[X] Fair obscured<br>[ ] Poor<br>[ ] Destroyed | [X] 1900-1912<br>[ ] 1913-1933<br>[ ] 1934-present<br>[ ] In question | |
| **WALLS:** | [ ] Plaster<br>[ ] Partitions<br>[X] Tile Wainscot<br>[ ] Other: | [ ] Good<br>[X] Fair<br>[ ] Poor<br>[ ] Destroyed | [X] 1900-1912<br>[ ] 1913-1933<br>[ ] 1934-present<br>[ ] In question | Plaster above wainscot fair cond. |
| **CEILING:** | [X] Plaster<br>[ ] Acoustic panels<br>[ ] Cove<br>[ ] Other | [ ] Good<br>[ ] Fair<br>[X] Poor<br>[ ] Destroyed | [X] 1900-1912<br>[ ] 1913-1933<br>[ ] 1934-present<br>[ ] In question | |
| **DOORS/ OPENINGS:** | [X] Wood/~~Glass~~ Panelled<br>[ ] Wood Veneer<br>[ ] Galvanized Metal<br>[ ] Other: | [ ] Good<br>[X] Fair<br>[ ] Poor<br>[ ] Destroyed | [X] 1900-1912<br>[ ] 1913-1933<br>[ ] 1934-present<br>[ ] In question | 1 wood 5-panel door w/ 3-light transom.<br>Double 4-light window: S. wall (allows light from 305 window). |
| **LIGHTING:** | [ ] Incandescent/Type A<br>[ ] Incandescent/Type B<br>[X] CML/Sconce 1<br>[ ] Other: | [ ] Intact [ ] Destroyed<br>[ ] Intact [ ] Destroyed<br>[1] Intact [ ] Destroyed<br>[ ] Intact [ ] Destroyed | [ ] 1900-1912<br>[ ] 1913-1933<br>[X] 1934-present<br>[ ] In question | 1 oval sconce, W. wall. (no shade). |
| **HEATING/ VENTILATION PLUMBING:** | [X] Radiators 1<br>[ ] Vents/Fans<br>[X] Sink/Toilet/Urinal<br>[X] Other: tub | [1] Intact [ ] Destroyed<br>[ ] Intact [ ] Destroyed<br>[ ] Intact [ ] Destroyed<br>[ ] Intact [ ] Destroyed | [X] 1900-1912<br>[ ] 1913-1933<br>[ ] 1934-present<br>[ ] In question | 1 partially wall hung radiator.<br>1 tub = rolled top, porcelain over metal, 2 faucets. fitted for shower. |
| **MISCELLANEOUS:** | | [ ] Good<br>[ ] Fair<br>[ ] Poor<br>[ ] Destroyed | [ ] 1900-1912<br>[ ] 1913-1933<br>[ ] 1934-present<br>[ ] In question | 1 screen door leaning against wall.<br>"327" stenciled on door. |
| **SUMMARY:** | | [ ] Good<br>[X] Fair<br>[ ] Poor<br>[ ] Destroyed | [X] 1900-1912<br>[ ] 1913-1933<br>[X] 1934-present<br>[ ] In question | **ARCHITECTURAL SIGNIFICANCE:** [ ] Most [ ] Some [X] Minor [ ] Negligible |

PHOTOGRAPHS: ① Bathtub, View Northwest ROOM NO. 306

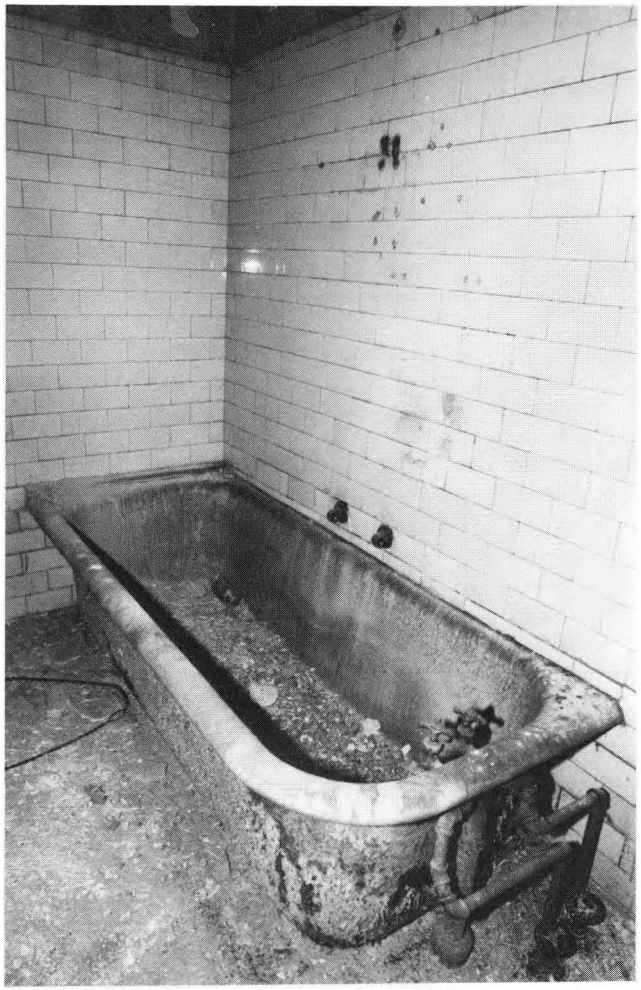


# ELLIS ISLAND EXISTING CONDITION SURVEY Administration Building page: 93

ROOM NO: 307/307A/307B LAST KNOWN USE: Bathroom SQUARE FEET: CEILING HEIGHT: DATE: 15 Nov. 1985


| | FINISHES: | CONDITION: | DATE: | NOTES: |
|---|---|---|---|---|
| **FLOOR:** | X Tile/Concrete<br>Resilient<br>Wood<br>Other: | Good<br>X Fair obscured<br>Poor<br>Destroyed | X 1900-1912<br>1913-1933<br>1934-present<br>In question | |
| **BASE:** | X Tile/Concrete<br>Resilient<br>Wood<br>Other: | Good<br>X Fair obscured<br>Poor<br>Destroyed | X 1900-1912<br>1913-1933<br>1934-present<br>In question | |
| **WALLS:** | Plaster<br>1 Partitions<br>X Tile Wainscot<br>Other: | X Good<br>Fair<br>Poor<br>Destroyed | X 1900-1912<br>1913-1933<br>X 1934-present<br>In question | Plaster above wainscot poor.<br>1 Partition, wood surrounds (varnished) E. to W. at line of 307A. see plan.<br>1 wood louvred door in tub. |
| **CEILING:** | X Plaster<br>Acoustic panels<br>Cove<br>Other | Good<br>Fair<br>Poor<br>X Destroyed | X 1900-1912<br>1913-1933<br>1934-present<br>In question | |
| **DOORS/ OPENINGS:** | X Wood/~~Glass~~ Panelled<br>Wood Veneer<br>Galvanized Metal<br>Other: | Good<br>Fair<br>Poor<br>Destroyed | X 1900-1912<br>1913-1933<br>1934-present<br>In question | 4 3/4" ghost around door.<br>4 wood 5-panel doors, 2 open to 307A - poor, 1 detached. One w/ 3-light transom to hall.<br>Marble window sill. |
| **LIGHTING:** | Incandescent/Type A<br>Incandescent/Type B<br>X CML/Sconce<br>Other: | Intact Destroyed<br>Intact Destroyed<br>X Intact Destroyed<br>Intact Destroyed | 1900-1912<br>X 1913-1933<br>X 1934-present<br>In question | 2 oval sconces, 307.<br>1 round sconce, 307B; 1 round 307A - no shades. |
| **HEATING/ VENTILATION PLUMBING:** | X Radiators<br>Vents/Fans<br>X Sink/Toilet/Urinal<br>X Other: tub. | 1 Intact Destroyed<br>Intact Destroyed<br>X Intact X Destroyed<br>X Intact Destroyed | X 1900-1912<br>1913-1933<br>1934-present<br>X In question | 1 wall mounted sectional radiator.<br>1 toilet: destroyed.<br>1 tub - rounded edge; shower curtain rod.<br>1 wall mounted sink; pipes for 3 sinks, 307B. |
| **MISCELLANEOUS:** | | Good<br>Fair<br>Poor<br>Destroyed | 1900-1912<br>1913-1933<br>1934-present<br>In question | "329" stenciled on door to hall.<br>1 screen door on floor.<br>Mirror in wood frame above sink, 307A.<br>Hook on back of door to hall. |
| **SUMMARY:** | | X Good<br>Fair<br>Poor<br>Destroyed | X 1900-1912<br>X 1913-1933<br>X 1934-present<br>X In question | **ARCHITECTURAL SIGNIFICANCE:** Most / Some / X Minor / Negligible |

PHOTOGRAPHS: (1) Bathtub, View Northwest (2) View South ROOM NO. 307

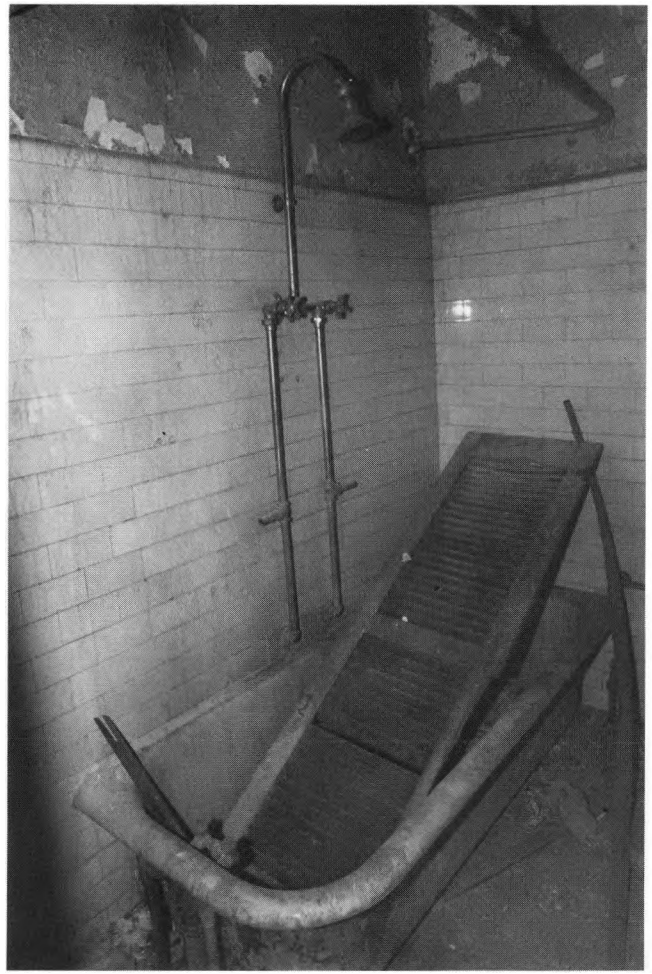



PHOTOGRAPHS: (3) West wall ROOM NO. 307B

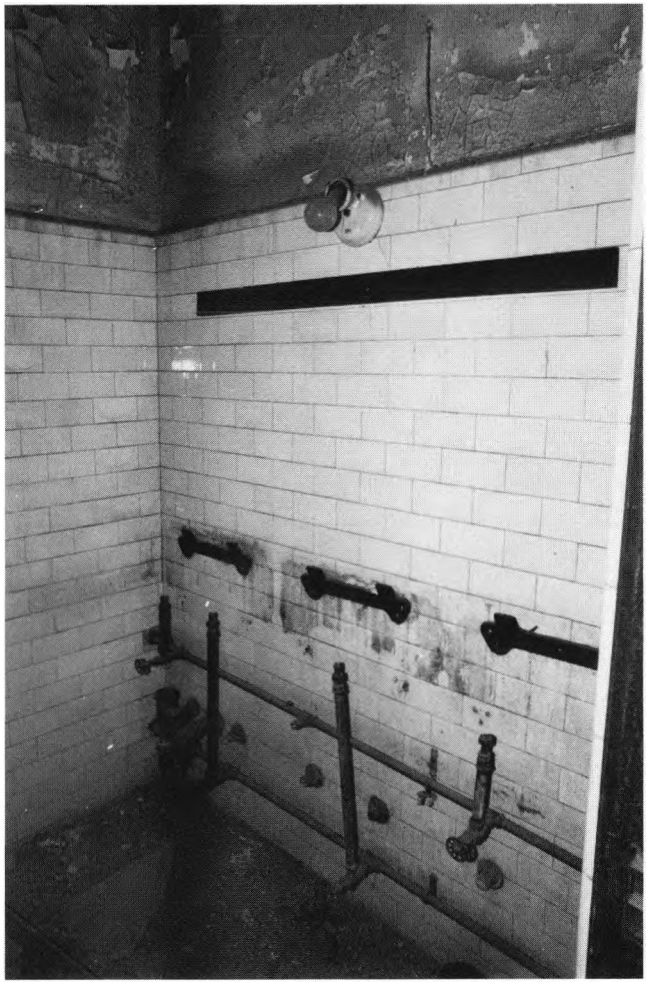

| PHOTOGRAPHS: | ROOM NO. |
| --- | --- |
| | |


# ELLIS ISLAND EXISTING CONDITION SURVEY Administration Building page: 97

ROOM NO: 308 LAST KNOWN USE: SQUARE FEET: CEILING HEIGHT: DATE: 15 Nov. 1985

| | FINISHES: | CONDITION: | DATE: | NOTES: |
|---|---|---|---|---|
| **FLOOR:** | ☐ Tile/Concrete<br>☒ Resilient<br>☐ Wood<br>☐ Other: | ☐ Good<br>☑ Fair<br>☐ Poor<br>☐ Destroyed | ☒ 1900-1912<br>☐ 1913-1933<br>☐ 1934-present<br>☒ In question | Asphalt tile: obscured. |
| **BASE:** | ☐ Tile/Concrete<br>☐ Resilient<br>☒ Wood<br>☐ Other: | ☐ Good<br>☒ Fair<br>☐ Poor<br>☐ Destroyed | ☒ 1900-1912<br>☐ 1913-1933<br>☐ 1934-present<br>☒ In question | 7" base w/ upper wood 1/4" round cap.<br>Asphalt base glued over wood: poor. |
| **WALLS:** | ☒ Plaster<br>☐ Partitions<br>☐ Tile Wainscot<br>☐ Other: | ☐ Good<br>☐ Fair<br>☐ Poor<br>☐ Destroyed | ☒ 1900-1912<br>☐ 1913-1933<br>☐ 1934-present<br>☐ In question | without cove. |
| **CEILING:** | ☒ Plaster<br>☐ Acoustic panels<br>☐ Cove<br>☐ Other | ☐ Good<br>☐ Fair<br>☒ Poor<br>☐ Destroyed | ☒ 1900-1912<br>☐ 1913-1933<br>☐ 1934-present<br>☐ In question | without cove. |
| **DOORS/ OPENINGS:** | ☒ Wood/Glass Panelled<br>☐ Wood Veneer<br>☐ Galvanized Metal<br>☐ Other: | ☐ Good<br>☐ Fair<br>☒ Poor<br>☐ Destroyed | ☑ 1900-1912<br>☐ 1913-1933<br>☐ 1934-present<br>☒ In question | 1 infilled doorway.<br>Doorway to 308 – altered to arched opening.<br>1 wood 5 panel door. |
| **LIGHTING:** | ☐ Incandescent/Type A<br>☐ Incandescent/Type B<br>☒ CML/Sconce<br>☐ Other: | ☐ Intact ☐ Destroyed<br>☐ Intact ☐ Destroyed<br>☑ Intact ☒ Destroyed<br>☐ Intact ☐ Destroyed | ☐ 1900-1912<br>☐ 1913-1933<br>☒ 1934-present<br>☐ In question | 1 Ward 1 type sconce (no shade).<br>Ghost of 1 oval sconce + structural opening for one other wall fixture (south).<br>Ghost + cap of central ceiling fixture. |
| **HEATING/ VENTILATION PLUMBING:** | ☒ Radiators<br>☐ Vents/Fans<br>☒ Sink/Toilet/Urinal<br>☐ Other: | ☐ Intact ☐ Destroyed<br>☐ Intact ☐ Destroyed<br>☐ Intact ☐ Destroyed<br>☐ Intact ☐ Destroyed | ☒ 1900-1912<br>☐ 1913-1933<br>☒ 1934-present<br>☐ In question | 1 wall hung sink w/ faucets (E. wall). |
| **MISCELLANEOUS:** | | ☐ Good<br>☐ Fair<br>☐ Poor<br>☐ Destroyed | ☐ 1900-1912<br>☐ 1913-1933<br>☐ 1934-present<br>☐ In question | closet w/ beaded backboard. finishes destroyed. |
| **SUMMARY:** | | ☐ Good<br>☐ Fair<br>☐ Poor<br>☐ Destroyed | ☒ 1900-1912<br>☐ 1913-1933<br>☒ 1934-present<br>☒ In question | **ARCHITECTURAL SIGNIFICANCE:** ☐ Most ☐ Some ☒ Minor ☐ Negligible |

PHOTOGRAPHS: (1) View East (2) View West ROOM NO. 308



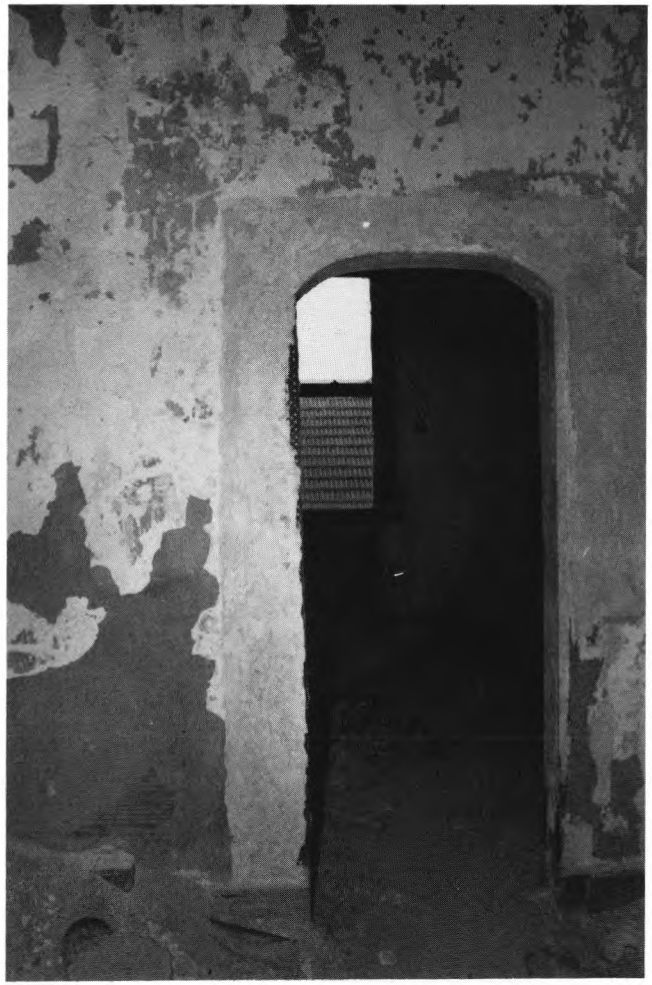



# ELLIS ISLAND EXISTING CONDITION SURVEY Administration Building page: 99

ROOM NO: 309 LAST KNOWN USE: SQUARE FEET: CEILING HEIGHT: DATE: 15 Nov. 1985

| | FINISHES: | CONDITION: | DATE: | NOTES: |
|---|---|---|---|---|
| **FLOOR:** | Tile/Concrete<br>X Resilient<br>Wood<br>Other: | Good<br>Fair<br>X Poor<br>Destroyed | X 1900-1912<br>1913-1933<br>1934-present<br>X In question | Brown asphalt tile. |
| **BASE:** | Tile/Concrete<br>Resilient<br>X Wood<br>Other: | Good<br>X Fair<br>Poor<br>Destroyed | X 1900-1912<br>1913-1933<br>1934-present<br>X In question | Wood w/ 1/4" round cap.<br>Overglued asphalt base: black. |
| **WALLS:** | X Plaster<br>Partitions<br>Tile Wainscot<br>Other: | Good<br>X Fair<br>Poor<br>Destroyed | X 1900-1912<br>1913-1933<br>1934-present<br>X In question | Non-cove, N/W corner (wall added). |
| **CEILING:** | X Plaster<br>Acoustic panels<br>X Cove<br>Other | Good<br>X Fair<br>Poor<br>Destroyed | X 1900-1912<br>1913-1933<br>1934-present<br>In question | |
| **DOORS/ OPENINGS:** | X Wood/~~Glass~~ Panelled<br>Wood Veneer<br>Galvanized Metal<br>Other: | Good<br>X Fair<br>Poor<br>Destroyed | X 1900-1912<br>1913-1933<br>1934-present<br>X In question | 1 wood 5 panel door w/ single light transom.<br>wood plinths at base of door surround.<br>wood surround as Hospital Extension. |
| **LIGHTING:** | Incandescent/Type A<br>Incandescent/Type B<br>X CML (Sconce)<br>X Other: | Intact Destroyed<br>Intact Destroyed<br>X Intact X Destroyed<br>Intact X Destroyed | 1900-1912<br>X 1913-1933<br>X 1934-present<br>In question | 1 white round sconce w/ socket.<br>Openings (1 capped) for 2 sconces.<br>Flat cap on ceiling for central fixture |
| **HEATING/ VENTILATION PLUMBING:** | X Radiators<br>Vents/Fans<br>Sink/Toilet/Urinal<br>Other: | 1 Intact Destroyed<br>Intact Destroyed<br>Intact Destroyed<br>Intact Destroyed | 1900-1912<br>1913-1933<br>1934-present<br>In question | |
| **MISCELLANEOUS:** | | Good<br>Fair<br>Poor<br>Destroyed | 1900-1912<br>1913-1933<br>1934-present<br>In question | "335" stenciled on door. |
| **SUMMARY:** | | Good<br>X Fair<br>Poor<br>Destroyed | X 1900-1912<br>X 1913-1933<br>X 1934-present<br>X In question | **ARCHITECTURAL SIGNIFICANCE:** Most / Some / X Minor / Negligible |

PHOTOGRAPHS: (1) View West (2) View East ROOM NO. 309

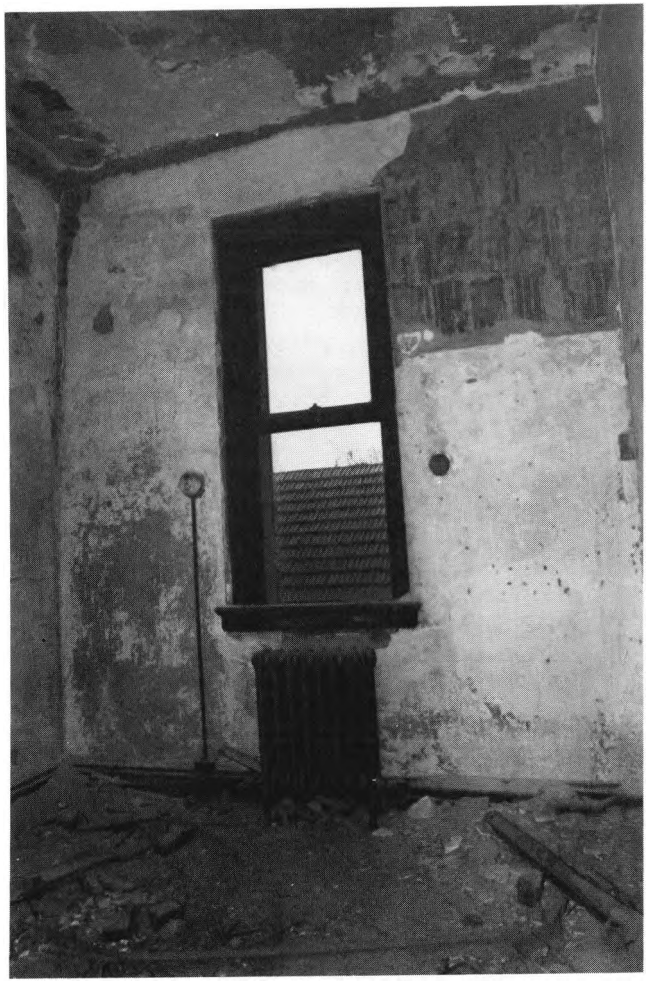

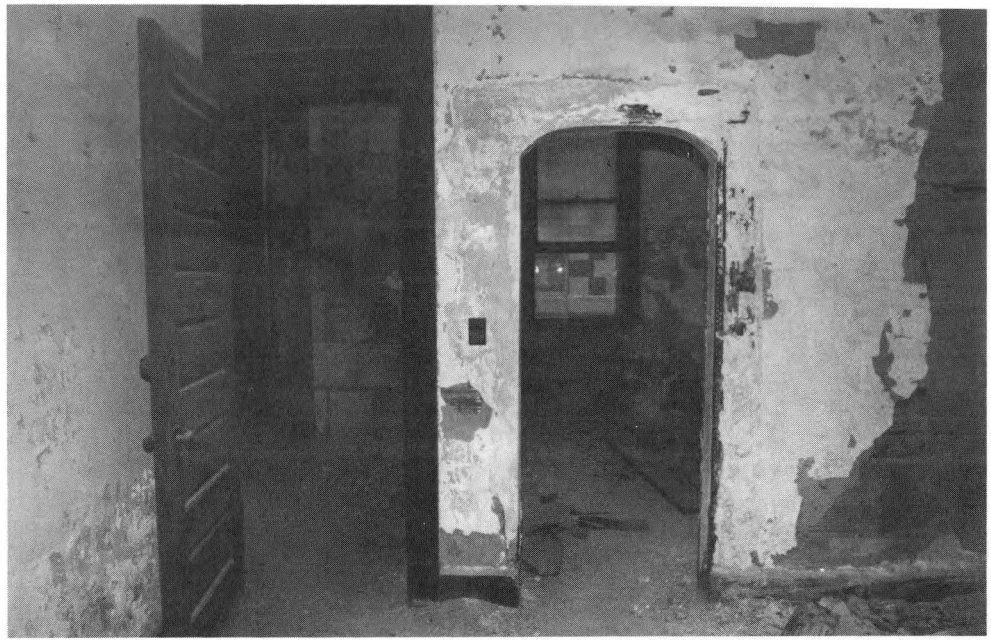

# ELLIS ISLAND EXISTING CONDITION SURVEY Administration Building page: 101

ROOM NO: 310 LAST KNOWN USE: SQUARE FEET: CEILING HEIGHT: DATE: 15 Nov. 1985

| | FINISHES: | CONDITION: | DATE: | NOTES: |
|---|---|---|---|---|
| **FLOOR:** | [X] Tile/Concrete<br>[ ] Resilient<br>[ ] Wood<br>[ ] Other: | [X] Good<br>[ ] Fair<br>[ ] Poor<br>[ ] Destroyed | [X] 1900-1912<br>[ ] 1913-1933<br>[ ] 1934-present<br>[X] In question | Scored concrete floor.<br>Closet: linoleum. |
| **BASE:** | [ ] Tile/Concrete<br>[ ] Resilient<br>[X] Wood<br>[ ] Other: | [ ] Good<br>[X] Fair<br>[ ] Poor<br>[ ] Destroyed | [X] 1900-1912<br>[ ] 1913-1933<br>[ ] 1934-present<br>[X] In question | Dark varnish, 1/4" round cap.<br>Underlying wood = tan/gold wood surface. |
| **WALLS:** | [X] Plaster<br>[ ] Partitions<br>[ ] Tile Wainscot<br>[ ] Other: | [ ] Good<br>[X] Fair<br>[ ] Poor<br>[ ] Destroyed | [X] 1900-1912<br>[ ] 1913-1933<br>[ ] 1934-present<br>[ ] In question | non-cove |
| **CEILING:** | [X] Plaster<br>[ ] Acoustic panels<br>[ ] Cove<br>[ ] Other | [ ] Good<br>[ ] Fair<br>[X] Poor<br>[ ] Destroyed | [X] 1900-1912<br>[ ] 1913-1933<br>[ ] 1934-present<br>[X] In question | Non cove. |
| **DOORS/ OPENINGS:** | [X] Wood/~~Glass~~ Panelled<br>[ ] Wood Veneer<br>[ ] Galvanized Metal<br>[ ] Other: | [ ] Good<br>[X] Fair<br>[ ] Poor<br>[ ] Destroyed | [X] 1900-1912<br>[ ] 1913-1933<br>[ ] 1934-present<br>[X] In question | Door in N. wall altered to arched opening.<br>1 wood 5-panel to closet.<br>1 wood 5-panel to hall w/ single light transom. |
| **LIGHTING:** | [ ] Incandescent/Type A<br>[ ] Incandescent/Type B<br>[ ] CML/Sconce<br>[X] Other: 1 | [ ] Intact [ ] Destroyed<br>[ ] Intact [ ] Destroyed<br>[ ] Intact [ ] Destroyed<br>[1] Intact [1] Destroyed | [ ] 1900-1912<br>[ ] 1913-1933<br>[X] 1934-present<br>[X] In question | 1 Base, chain + mount w/ 4 screws, globe gone.<br>1 ceramic wall fixture (utility) inside above closet door. |
| **HEATING/ VENTILATION PLUMBING:** | [X] Radiators<br>[ ] Vents/Fans<br>[X] Sink/Toilet/Urinal<br>[ ] Other: | [1] Intact [ ] Destroyed<br>[ ] Intact [ ] Destroyed<br>[ ] Intact [1] Destroyed<br>[ ] Intact [ ] Destroyed | [X] 1900-1912<br>[ ] 1913-1933<br>[X] 1934-present<br>[ ] In question | 1 wall hung sink, severe damage, 2 faucets. |
| **MISCELLANEOUS:** | | [ ] Good<br>[ ] Fair<br>[ ] Poor<br>[ ] Destroyed | [ ] 1900-1912<br>[ ] 1913-1933<br>[ ] 1934-present<br>[ ] In question | |
| **SUMMARY:** | | [ ] Good<br>[X] Fair<br>[ ] Poor<br>[ ] Destroyed | [X] 1900-1912<br>[X] 1913-1933<br>[X] 1934-present<br>[X] In question | **ARCHITECTURAL SIGNIFICANCE:** [ ] Most [ ] Some [X] Minor [ ] Negligible |

PHOTOGRAPHS: (1) View West (2) View East ROOM NO. 310





PHOTOGRAPHS: (3) View Northeast ROOM NO. 310




| PHOTOGRAPHS: | ROOM NO. |
| --- | --- |
| | |

# ELLIS ISLAND EXISTING CONDITION SURVEY Administration Building page: 105

ROOM NO: 311 LAST KNOWN USE: SQUARE FEET: CEILING HEIGHT: DATE: 15 Nov. 1985

| | FINISHES: | CONDITION: | DATE: | NOTES: |
|---|---|---|---|---|
| **FLOOR:** | [X] Tile/Concrete<br>[ ] Resilient<br>[ ] Wood<br>[ ] Other: | [ ] Good<br>[X] Fair<br>[ ] Poor<br>[ ] Destroyed | [X] 1900-1912<br>[ ] 1913-1933<br>[ ] 1934-present<br>[ ] In question | Scored concrete, dark overpaint. obscured by plaster debris. |
| **BASE:** | [ ] Tile/Concrete<br>[ ] Resilient<br>[X] Wood<br>[ ] Other: | [ ] Good<br>[X] Fair<br>[ ] Poor<br>[ ] Destroyed | [X] 1900-1912<br>[ ] 1913-1933<br>[ ] 1934-present<br>[X] In question | As 309. |
| **WALLS:** | [X] Plaster<br>[ ] Partitions<br>[ ] Tile Wainscot<br>[ ] Other: | [ ] Good<br>[ ] Fair<br>[X] Poor<br>[ ] Destroyed | [X] 1900-1912<br>[ ] 1913-1933<br>[ ] 1934-present<br>[X] In question | N/W cove, others, when extant, non cove. |
| **CEILING:** | [X] Plaster<br>[ ] Acoustic panels<br>[X] Cove<br>[ ] Other | [ ] Good<br>[ ] Fair<br>[X] Poor<br>[ ] Destroyed | [X] 1900-1912<br>[ ] 1913-1933<br>[ ] 1934-present<br>[ ] In question | |
| **DOORS/ OPENINGS:** | [X] Wood/~~Glass~~ Panelled<br>[ ] Wood Veneer<br>[ ] Galvanized Metal<br>[ ] Other: | [ ] Good<br>[X] Fair<br>[ ] Poor<br>[ ] Destroyed | [X] 1900-1912<br>[ ] 1913-1933<br>[ ] 1934-present<br>[X] In question | 1 screen door.<br>1 arched door opening.<br>1 wood 5-panel door to closet.<br>1 wood 5-panel w/ single-light transom (black paint on transom light). |
| **LIGHTING:** | [X] Incandescent/Type A<br>[ ] Incandescent/Type B<br>[X] CML (Sconce)<br>[ ] Other: | [ ] Intact [1] [ ] Destroyed<br>[ ] Intact [ ] Destroyed<br>[2] Intact [1] Destroyed<br>[ ] Intact [ ] Destroyed | [X] 1900-1912<br>[ ] 1913-1933<br>[ ] 1934-present<br>[X] In question | Base, chain + mount w/ broken glass globe.<br>2 unusual ceramic sconces<br>1 opening + wiring for removed sconce. |
| **HEATING/ VENTILATION PLUMBING:** | [X] Radiators<br>[ ] Vents/Fans<br>[ ] Sink/Toilet/Urinal<br>[ ] Other: | [1] Intact [ ] Destroyed<br>[ ] Intact [ ] Destroyed<br>[ ] Intact [ ] Destroyed<br>[ ] Intact [ ] Destroyed | [ ] 1900-1912<br>[ ] 1913-1933<br>[ ] 1934-present<br>[ ] In question | |
| **MISCELLANEOUS:** | | [ ] Good<br>[ ] Fair<br>[ ] Poor<br>[ ] Destroyed | [ ] 1900-1912<br>[ ] 1913-1933<br>[ ] 1934-present<br>[ ] In question | "339" stenciled on door to hall.<br>Closet w/ clothes rod. shelf removed, beaded wall board. |
| **SUMMARY:** | | [ ] Good<br>[ ] Fair<br>[X] Poor<br>[ ] Destroyed | [X] 1900-1912<br>[ ] 1913-1933<br>[ ] 1934-present<br>[X] In question | **ARCHITECTURAL SIGNIFICANCE:** [ ] Most [ ] Some [X] Minor [ ] Negligible |

**PHOTOGRAPHS:** (1) East entrance (2) View Southeast (3) View West **ROOM NO.** 311

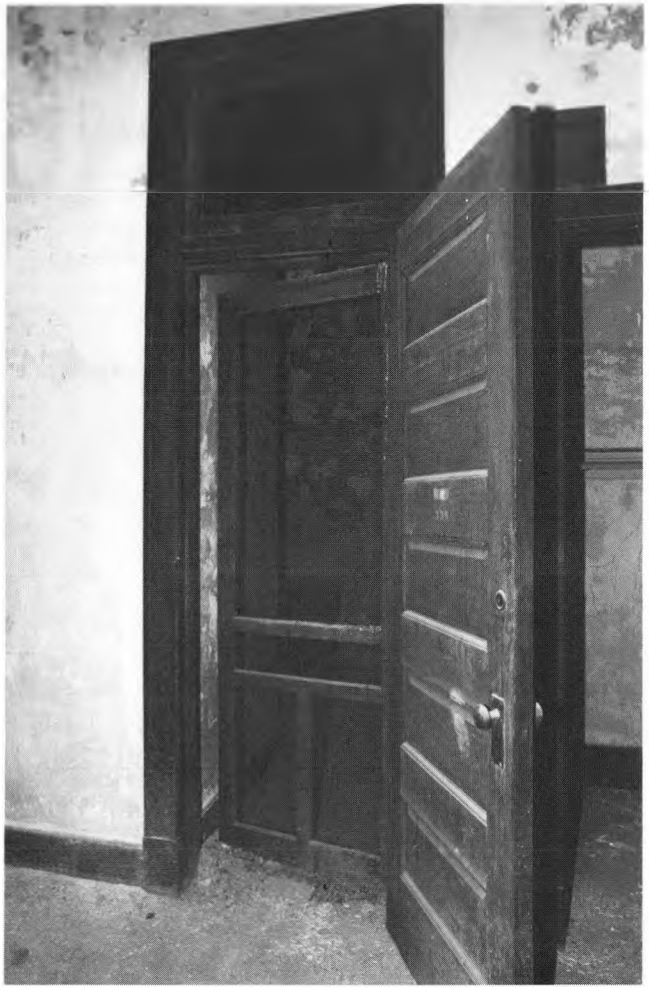





PHOTOGRAPHS: (4) North Wall ROOM NO. 311



| PHOTOGRAPHS: | ROOM NO. |
| --- | --- |
| | |

# ELLIS ISLAND EXISTING CONDITION SURVEY Administration Building page: 109

ROOM NO: 312 LAST KNOWN USE: Maternity Ward SQUARE FEET: CEILING HEIGHT: DATE: 15 Nov. 1985


| | FINISHES: | CONDITION: | DATE: | NOTES: |
|---|---|---|---|---|
| **FLOOR:** | [X] Tile/Concrete<br>[ ] Resilient<br>[ ] Wood<br>[ ] Other: | [X] Good<br>[ ] Fair<br>[ ] Poor<br>[ ] Destroyed | [X] 1900-1912<br>[ ] 1913-1933<br>[ ] 1934-present<br>[ ] In question | scored.<br>Marble sill to hall. |
| **BASE:** | [X] Tile/Concrete<br>[ ] Resilient<br>[ ] Wood<br>[ ] Other: | [ ] Good<br>[X] Fair<br>[ ] Poor<br>[ ] Destroyed | [X] 1900-1912<br>[ ] 1913-1933<br>[ ] 1934-present<br>[ ] In question | Brown overpaint. |
| **WALLS:** | [X] Plaster<br>[ ] Partitions<br>[ ] Tile Wainscot<br>[ ] Other: | [ ] Good<br>[X] Fair<br>[ ] Poor<br>[ ] Destroyed | [X] 1900-1912<br>[ ] 1913-1933<br>[ ] 1934-present<br>[X] In question | Evidence of 11¼" altered area around door?<br>cove. |
| **CEILING:** | [X] Plaster<br>[ ] Acoustic panels<br>[X] Cove<br>[ ] Other | [ ] Good<br>[ ] Fair<br>[X] Poor<br>[ ] Destroyed | [X] 1900-1912<br>[ ] 1913-1933<br>[ ] 1934-present<br>[ ] In question | |
| **DOORS/ OPENINGS:** | [X] Wood/~~Glass~~ Panelled<br>[ ] Wood Veneer<br>[ ] Galvanized Metal<br>[ ] Other: | [ ] Good<br>[X] Fair<br>[ ] Poor<br>[ ] Destroyed | [X] 1900-1912<br>[ ] 1913-1933<br>[ ] 1934-present<br>[ ] In question | 2 wood 5-panel doors to hall & closet.<br>closet door overpainted w/ white |
| **LIGHTING:** | [X] Incandescent/Type A<br>[ ] Incandescent/Type B<br>[ ] CML/Sconce<br>[ ] Other: | [ ] Intact [1] Destroyed<br>[ ] Intact [ ] Destroyed<br>[ ] Intact [ ] Destroyed<br>[ ] Intact [ ] Destroyed | [ ] 1900-1912<br>[ ] 1913-1933<br>[X] 1934-present<br>[ ] In question | Base, chain + mount w/ 4 screws – globe gone.<br>4 ward 1 type sconces, west, North.<br>2 ghosts + wiring: E. wall. |
| **HEATING/ VENTILATION PLUMBING:** | [X] Radiators<br>[ ] Vents/Fans<br>[X] Sink/Toilet/Urinal<br>[ ] Other: | [1] Intact [ ] Destroyed<br>[ ] Intact [ ] Destroyed<br>[ ] Intact [1] Destroyed<br>[ ] Intact [ ] Destroyed | [X] 1900-1912<br>[ ] 1913-1933<br>[X] 1934-present<br>[ ] In question | 1 wall mounted sink, destroyed. |
| **MISCELLANEOUS:** | | [ ] Good<br>[ ] Fair<br>[ ] Poor<br>[ ] Destroyed | [ ] 1900-1912<br>[ ] 1913-1933<br>[ ] 1934-present<br>[ ] In question | "No Smoking" stencil: E. wall.<br>"324" stencil on door.<br>1 ladder 13 rungs, wood. Evidence of turquoise pt.<br>closet: double beaded board. 4 hooks. |
| **SUMMARY:** | | [ ] Good<br>[ ] Fair<br>[X] Poor<br>[ ] Destroyed | [X] 1900-1912<br>[ ] 1913-1933<br>[X] 1934-present<br>[X] In question | **ARCHITECTURAL SIGNIFICANCE:**<br>[ ] Most<br>[X] Some<br>[ ] Minor<br>[ ] Negligible |

PHOTOGRAPHS: (1) View North (2) View Northeast ROOM NO. 312





PHOTOGRAPHS: (3) View South ROOM NO. 312

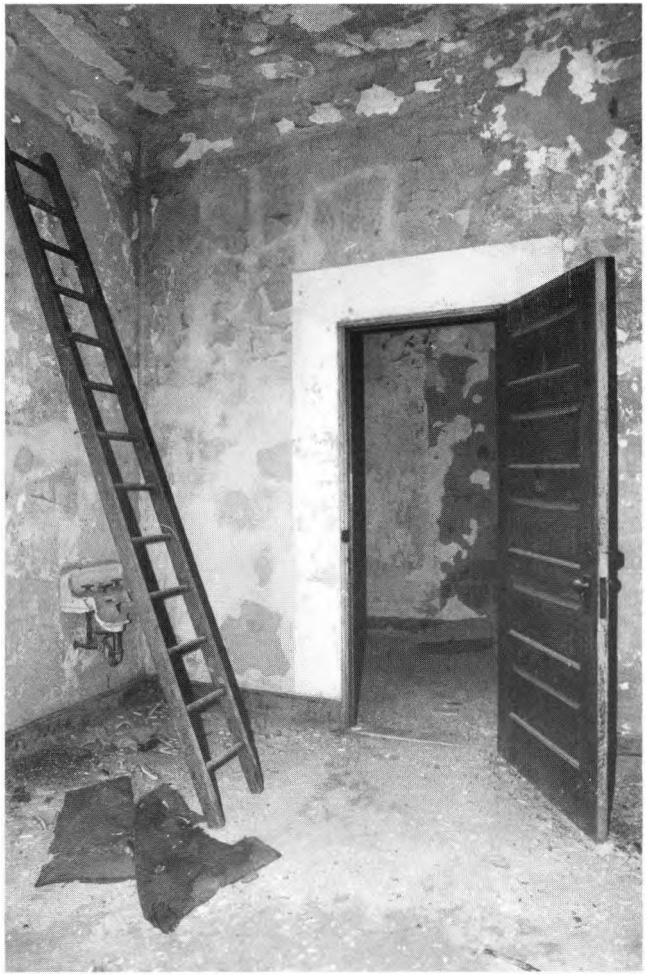

| PHOTOGRAPHS: | ROOM NO. |
| --- | --- |
| | |


# ELLIS ISLAND EXISTING CONDITION SURVEY Administration Building page: 113

ROOM NO: 313 LAST KNOWN USE: Ward dining room SQUARE FEET: CEILING HEIGHT: DATE: 15 Nov. 1985

| | FINISHES: | CONDITION: | DATE: | NOTES: |
|---|---|---|---|---|
| **FLOOR:** | [X] Tile/Concrete<br>[ ] Resilient<br>[ ] Wood<br>[ ] Other: | [X] Good<br>[ ] Fair<br>[ ] Poor<br>[ ] Destroyed | [X] 1900-1912<br>[ ] 1913-1933<br>[ ] 1934-present<br>[ ] In question | obscured by debris. |
| **BASE:** | [X] Tile/Concrete<br>[ ] Resilient<br>[ ] Wood<br>[ ] Other: | [X] Good<br>[ ] Fair<br>[ ] Poor<br>[ ] Destroyed | [X] 1900-1912<br>[ ] 1913-1933<br>[ ] 1934-present<br>[ ] In question | Obscured: N. wall. |
| **WALLS:** | [X] Plaster<br>[ ] Partitions<br>[ ] Tile Wainscot<br>[ ] Other: | [ ] Good<br>[ ] Fair<br>[X] Poor<br>[ ] Destroyed | [X] 1900-1912<br>[ ] 1913-1933<br>[ ] 1934-present<br>[X] In question | 6" ghost around door.<br>turquoise pt. |
| **CEILING:** | [X] Plaster<br>[ ] Acoustic panels<br>[ ] Cove<br>[ ] Other | [ ] Good<br>[ ] Fair<br>[X] Poor<br>[ ] Destroyed | [X] 1900-1912<br>[ ] 1913-1933<br>[ ] 1934-present<br>[ ] In question | |
| **DOORS/ OPENINGS:** | [X] Wood/~~Glass~~ Panelled<br>[ ] Wood Veneer<br>[ ] Galvanized Metal<br>[ ] Other: | [ ] Good<br>[X] Fair<br>[ ] Poor<br>[ ] Destroyed | [X] 1900-1912<br>[ ] 1913-1933<br>[ ] 1934-present<br>[ ] In question | 1 pr. double 5-panel doors: blue/ gray overpaint.<br>1 single 5-panel door to closet. |
| **LIGHTING:** | [ ] Incandescent/Type A<br>[ ] Incandescent/Type B<br>[X] CML/Sconce<br>[ ] Other: | [ ] Intact [ ] Destroyed<br>[ ] Intact [ ] Destroyed<br>[X] Intact [X] Destroyed<br>[ ] Intact [ ] Destroyed | [ ] 1900-1912<br>[ ] 1913-1933<br>[X] 1934-present<br>[ ] In question | 3 ward 1 type sconces (no shades).<br>2 ghosts of removed sconces.<br>1 hole in ceiling for removed fixture. |
| **HEATING/ VENTILATION PLUMBING:** | [X] Radiators<br>[ ] Vents/Fans<br>[ ] Sink/Toilet/Urinal<br>[ ] Other: | [1] Intact [ ] Destroyed<br>[ ] Intact [ ] Destroyed<br>[ ] Intact [ ] Destroyed<br>[ ] Intact [ ] Destroyed | [X] 1900-1912<br>[ ] 1913-1933<br>[ ] 1934-present<br>[ ] In question | |
| **MISCELLANEOUS:** | | [ ] Good<br>[ ] Fair<br>[ ] Poor<br>[ ] Destroyed | [ ] 1900-1912<br>[ ] 1913-1933<br>[ ] 1934-present<br>[ ] In question | Louvred door for 301 on floor.<br>closet: wood clothes rod, 2 beaded side supports w/ 5 hooks, 1 upper shelf. |
| **SUMMARY:** | | [ ] Good<br>[ ] Fair<br>[X] Poor<br>[ ] Destroyed | [X] 1900-1912<br>[ ] 1913-1933<br>[ ] 1934-present<br>[X] In question | **ARCHITECTURAL SIGNIFICANCE:** [ ] Most [X] Some [ ] Minor [ ] Negligible |

PHOTOGRAPHS: ① View North ② View Northeast ③ View West ④ View South ROOM NO. 313



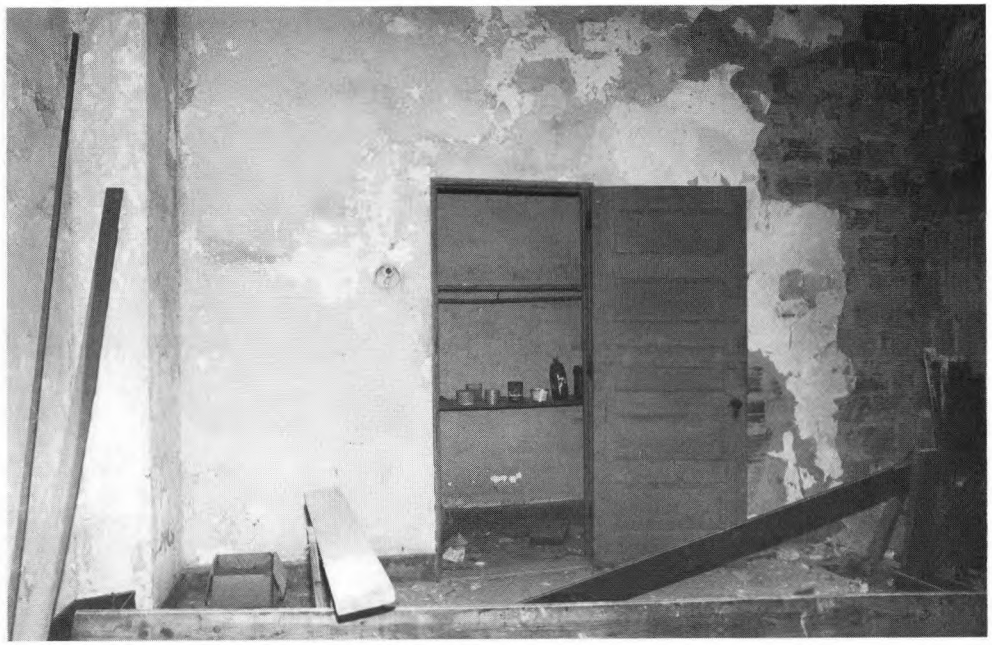





# ELLIS ISLAND EXISTING CONDITION SURVEY Administration Building page: 115

ROOM NO: 314 LAST KNOWN USE: Ward attendant's room SQUARE FEET: CEILING HEIGHT: DATE: 15 Nov. 1985

| | FINISHES: | CONDITION: | DATE: | NOTES: |
|---|---|---|---|---|
| **FLOOR:** | [X] Resilient | [X] Destroyed | [X] 1900-1912; [X] In question | Linoleum laid over wood subfloor. |
| **BASE:** | | | | None. |
| **WALLS:** | [X] Plaster | [X] Poor | [X] 1900-1912 | Structural tile breaks to rooms on either side. |
| **CEILING:** | [X] Plaster | [X] Destroyed | [X] 1900-1912 | |
| **DOORS/ OPENINGS:** | [X] Wood ~~Glass~~ Panelled | [X] In question | [X] 1900-1912; [X] In question | 1 wood 5-panel door. Evidence of ghost around door 3½" sides, 4" on top. |
| **LIGHTING:** | [X] Incandescent/Type A | [1] Destroyed | [X] 1934-present | 1 Base, mount + chain, globe gone. 3 round sconces (ward 1 type), 1 remains, 2 removed. |
| **HEATING/ VENTILATION PLUMBING:** | [X] Radiators | [1] Intact | [X] 1900-1912; [X] In question | Wiring w/ central pipe which looks like a gas jet. |
| **MISCELLANEOUS:** | | | | "320" Stenciled on door - in blue. 2 clothes hooks, back of door. |
| **SUMMARY:** | | [X] Poor | [X] In question | **ARCHITECTURAL SIGNIFICANCE:** [X] Some |

PHOTOGRAPHS: (1) View North (2) View South ROOM NO. 314





# ELLIS ISLAND EXISTING CONDITION SURVEY Administration Building page: 117

ROOM NO: H301 LAST KNOWN USE: Hallway SQUARE FEET: CEILING HEIGHT: DATE: 15 Nov. 1985

| | FINISHES: | CONDITION: | DATE: | NOTES: |
|---|---|---|---|---|
| **FLOOR:** | Tile/Concrete<br>X Resilient<br>Wood<br>Other: | Good<br>Fair<br>Poor<br>X Destroyed | X 1900-1912<br>1913-1933<br>1934-present<br>In question | Linoleum laid over concrete. |
| **BASE:** | X Tile/Concrete<br>Resilient<br>Wood<br>Other: | Good<br>X Fair<br>Poor<br>Destroyed | 1900-1912<br>1913-1933<br>X 1934-present<br>In question | Black and red overpaint. |
| **WALLS:** | X Plaster<br>Partitions<br>Tile Wainscot<br>Other: | Good<br>X Fair<br>Poor<br>Destroyed | X 1900-1912<br>1913-1933<br>1934-present<br>X In question | Rectangular areas of infill, West end. |
| **CEILING:** | X Plaster<br>Acoustic panels<br>Cove<br>Other | Good<br>X Fair<br>Poor<br>Destroyed | X 1900-1912<br>1913-1933<br>1934-present<br>In question | |
| **DOORS/ OPENINGS:** | X Wood/Glass Panelled<br>Wood Veneer<br>X Galvanized Metal<br>Other: | Good<br>X Fair<br>Poor<br>Destroyed | X 1900-1912<br>1913-1933<br>1934-present<br>X In question | 1 wood 5-panel door w/ 3-light transom : E. wall.<br>1 metal door - central 10" sq. wire glass light. Painted red/ black base. |
| **LIGHTING:** | Incandescent/Type A<br>Incandescent/Type B<br>X CML/Sconce<br>Other: | Intact Destroyed<br>Intact Destroyed<br>2 Intact Destroyed<br>Intact Destroyed | 1900-1912<br>1913-1933<br>1934-present<br>X In question | 2 enamel, white CML's w/ flared glass shade (as Hosp. ext.). |
| **HEATING/ VENTILATION PLUMBING:** | X Radiators<br>Vents/Fans<br>Sink/Toilet/Urinal<br>Other: | 1 Intact Destroyed<br>Intact Destroyed<br>Intact Destroyed<br>Intact Destroyed | X 1900-1912<br>1913-1933<br>1934-present<br>In question | |
| **MISCELLANEOUS:** | | Good<br>Fair<br>Poor<br>Destroyed | 1900-1912<br>1913-1933<br>1934-present<br>In question | Wood mounts for fire equipment.<br>1 fire alarm., 1 rusting panel box.<br>Graffiti: Sketch of man in uniform. |
| **SUMMARY:** | | Good<br>Fair<br>Poor<br>Destroyed | X 1900-1912<br>1913-1933<br>1934-present<br>X In question | **ARCHITECTURAL SIGNIFICANCE:** Most / X Some / Minor / Negligible |

PHOTOGRAPHS: (1) View South

ROOM NO. H301




# ELLIS ISLAND EXISTING CONDITION SURVEY Administration Building page: 119

ROOM NO: H301A LAST KNOWN USE: Slop room SQUARE FEET: CEILING HEIGHT: DATE: 15 Nov. 1985

| | FINISHES: | CONDITION: | DATE: | NOTES: |
|---|---|---|---|---|
| **FLOOR:** | [X] Tile/Concrete<br>[ ] Resilient<br>[ ] Wood<br>[ ] Other: | [X] Good<br>[ ] Fair<br>[ ] Poor<br>[ ] Destroyed | [X] 1900-1912<br>[ ] 1913-1933<br>[ ] 1934-present<br>[ ] In question | Scored. |
| **BASE:** | [X] Tile/Concrete<br>[ ] Resilient<br>[ ] Wood<br>[ ] Other: | [X] Good<br>[ ] Fair<br>[ ] Poor<br>[ ] Destroyed | [X] 1900-1912<br>[ ] 1913-1933<br>[ ] 1934-present<br>[ ] In question | |
| **WALLS:** | [ ] Plaster<br>[ ] Partitions<br>[X] Tile Wainscot<br>[ ] Other: | [X] Good<br>[ ] Fair<br>[ ] Poor<br>[ ] Destroyed | [X] 1900-1912<br>[ ] 1913-1933<br>[ ] 1934-present<br>[ ] In question | Holes in wall indicate removed plumbing fixtures.<br>Plaster above wainscot good. |
| **CEILING:** | [X] Plaster<br>[ ] Acoustic panels<br>[ ] Cove<br>[ ] Other | [X] Good<br>[ ] Fair<br>[ ] Poor<br>[ ] Destroyed | [X] 1900-1912<br>[ ] 1913-1933<br>[ ] 1934-present<br>[ ] In question | |
| **DOORS/ OPENINGS:** | [X] Wood/~~Glass~~ Panelled<br>[ ] Wood Veneer<br>[ ] Galvanized Metal<br>[ ] Other: | [ ] Good<br>[X] Fair<br>[ ] Poor<br>[ ] Destroyed | [X] 1900-1912<br>[ ] 1913-1933<br>[ ] 1934-present<br>[ ] In question | 1 wood 5-panel w/ 3-light transom. |
| **LIGHTING:** | [ ] Incandescent/Type A<br>[ ] Incandescent/Type B<br>[X] CML/Sconce<br>[ ] Other: | [ ] Intact [ ] Destroyed<br>[ ] Intact [ ] Destroyed<br>[1] Intact [ ] Destroyed<br>[ ] Intact [ ] Destroyed | [ ] 1900-1912<br>[ ] 1913-1933<br>[X] 1934-present<br>[ ] In question | 1 ward 1-type sconce, no shade. |
| **HEATING/ VENTILATION PLUMBING:** | [ ] Radiators<br>[ ] Vents/Fans<br>[X] Sink/Toilet/Urinal<br>[ ] Other: | [ ] Intact [ ] Destroyed<br>[ ] Intact [ ] Destroyed<br>[1] Intact [ ] Destroyed<br>[ ] Intact [ ] Destroyed | [X] 1900-1912<br>[ ] 1913-1933<br>[ ] 1934-present<br>[ ] In question | 1 central pedestal slop sink. |
| **MISCELLANEOUS:** | | [ ] Good<br>[ ] Fair<br>[ ] Poor<br>[ ] Destroyed | [ ] 1900-1912<br>[ ] 1913-1933<br>[ ] 1934-present<br>[ ] In question | Red edged white paper label on door. |
| **SUMMARY:** | | [ ] Good<br>[ ] Fair<br>[ ] Poor<br>[ ] Destroyed | [X] 1900-1912<br>[ ] 1913-1933<br>[ ] 1934-present<br>[ ] In question | **ARCHITECTURAL SIGNIFICANCE:** [ ] Most [ ] Some [ ] Minor [X] Negligible |

PHOTOGRAPHS: ① View East

ROOM NO. H301A

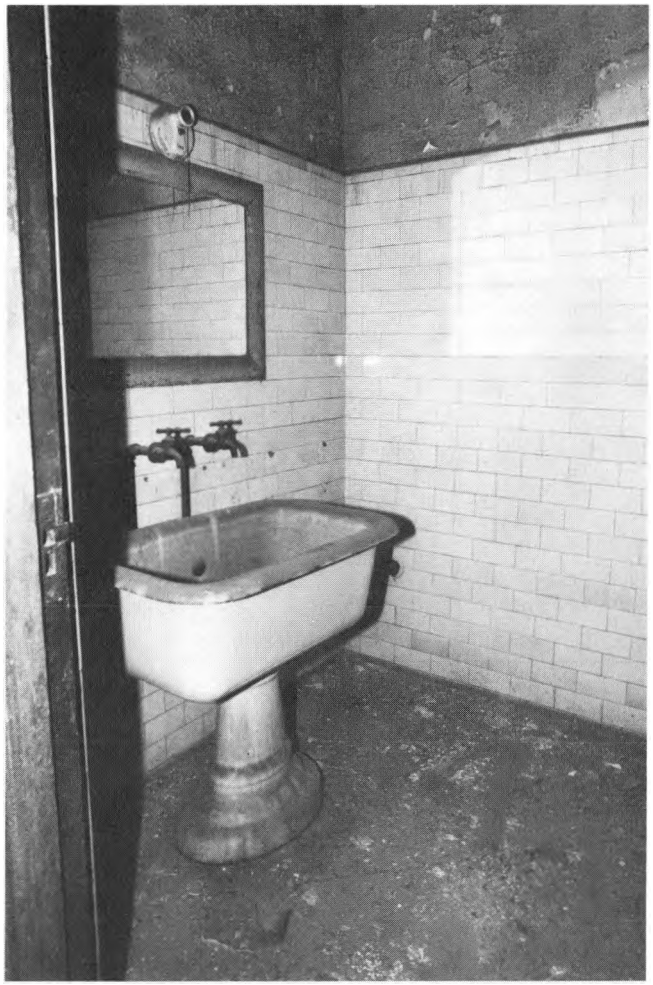

# ELLIS ISLAND EXISTING CONDITION SURVEY Administration Building page: 121

ROOM NO: 4302 LAST KNOWN USE: corridor SQUARE FEET: CEILING HEIGHT: DATE: 18 Nov. 1985

| | FINISHES: | CONDITION: | DATE: | NOTES: |
|---|---|---|---|---|
| **FLOOR:** | ☐ Tile/Concrete<br>☒ Resilient<br>☐ Wood<br>☐ Other: | ☐ Good<br>☐ Fair<br>☐ Poor<br>☒ Destroyed | ☒ 1900-1912<br>☐ 1913-1933<br>☐ 1934-present<br>☒ In question | linoleum over wood subfloor. |
| **BASE:** | ☐ Tile/Concrete<br>☐ Resilient<br>☐ Wood<br>☒ Other: painted | ☐ Good<br>☐ Fair<br>☐ Poor<br>☐ Destroyed | ☐ 1900-1912<br>☐ 1913-1933<br>☒ 1934-present<br>☒ In question | painted brown 8-9" base. |
| **WALLS:** | ☒ Plaster<br>☐ Partitions<br>☐ Tile Wainscot<br>☐ Other: | ☐ Good<br>☒ Fair<br>☐ Poor<br>☐ Destroyed | ☒ 1900-1912<br>☐ 1913-1933<br>☐ 1934-present<br>☐ In question | structural tiles exposed: East end. |
| **CEILING:** | ☒ Plaster<br>☐ Acoustic panels<br>☐ Cove<br>☐ Other | ☐ Good<br>☒ Fair<br>☐ Poor<br>☐ Destroyed | ☒ 1900-1912<br>☐ 1913-1933<br>☐ 1934-present<br>☐ In question | |
| **DOORS/ OPENINGS:** | ☒ Wood/~~Glass~~ Panelled<br>☐ Wood Veneer<br>☒ Galvanized Metal<br>☐ Other: | ☐ Good<br>☐ Fair<br>☐ Poor<br>☐ Destroyed | ☒ 1900-1912<br>☐ 1913-1933<br>☐ 1934-present<br>☒ In question | 1 red overpainted Metal door w/ 10" sq. light w/ wire glass (broken) East.<br>1 wood 5-panel door w/ 3-light transom |
| **LIGHTING:** | ☐ Incandescent/Type A<br>☐ Incandescent/Type B<br>☒ CML/Sconce<br>☐ Other: | ☐ Intact ☐ Destroyed<br>☐ Intact ☐ Destroyed<br>☒ Intact ☐ Destroyed<br>☐ Intact ☐ Destroyed | ☐ 1900-1912<br>☐ 1913-1933<br>☒ 1934-present<br>☒ In question | 1 enamel white base w/ glass shade<br>1 ghost + wiring - oval sconce, South wall<br>1 metal cap for sconce, S. wall. |
| **HEATING/ VENTILATION PLUMBING:** | ☒ Radiators<br>☐ Vents/Fans<br>☐ Sink/Toilet/Urinal<br>☐ Other: | 1 Intact ☐ Destroyed<br>☐ Intact ☐ Destroyed<br>☐ Intact ☐ Destroyed<br>☐ Intact ☐ Destroyed | ☒ 1900-1912<br>☐ 1913-1933<br>☐ 1934-present<br>☐ In question | |
| **MISCELLANEOUS:** | | ☐ Good<br>☐ Fair<br>☐ Poor<br>☐ Destroyed | ☐ 1900-1912<br>☐ 1913-1933<br>☐ 1934-present<br>☐ In question | Rusting circuit box: hand lettered labels above switches + door (south).<br>Fire hose attached to pipe: (south). |
| **SUMMARY:** | | ☐ Good<br>☒ Fair<br>☐ Poor<br>☐ Destroyed | ☒ 1900-1912<br>☐ 1913-1933<br>☒ 1934-present<br>☒ In question | **ARCHITECTURAL SIGNIFICANCE:** ☐ Most ☒ Some ☐ Minor ☐ Negligible |

PHOTOGRAPHS: ① View West. ② South wall.

ROOM NO. H302






# ELLIS ISLAND EXISTING CONDITION SURVEY Administration Building page: 123

ROOM NO: H303 LAST KNOWN USE: Corridor SQUARE FEET: CEILING HEIGHT: DATE: 15 Nov. 1985

| | FINISHES: | CONDITION: | DATE: | NOTES: |
|---|---|---|---|---|
| **FLOOR:** | ☐ Tile/Concrete<br>☒ Resilient<br>☐ Wood<br>☐ Other: | ☐ Good<br>☐ Fair<br>☐ Poor<br>☐ Destroyed | ☒ 1900-1912<br>☐ 1913-1933<br>☐ 1934-present<br>☒ In question | Linoleum laid over wood. |
| **BASE:** | ☐ Tile/Concrete<br>☐ Resilient<br>☐ Wood<br>☒ Other: paint | ☐ Good<br>☐ Fair<br>☐ Poor<br>☐ Destroyed | ☐ 1900-1912<br>☐ 1913-1933<br>☒ 1934-present<br>☐ In question | Vestiges of brown paint base, S. wall. |
| **WALLS:** | ☒ Plaster<br>☐ Partitions<br>☐ Tile Wainscot<br>☐ Other: | ☐ Good<br>☒ Fair<br>☐ Poor<br>☐ Destroyed | ☒ 1900-1912<br>☐ 1913-1933<br>☐ 1934-present<br>☐ In question | |
| **CEILING:** | ☒ Plaster<br>☐ Acoustic panels<br>☒ Cove<br>☐ Other | ☐ Good<br>☒ Fair<br>☐ Poor<br>☐ Destroyed | ☒ 1900-1912<br>☐ 1913-1933<br>☐ 1934-present<br>☐ In question | |
| **DOORS/ OPENINGS:** | ☒ Wood/~~Glass~~ Panelled<br>☐ Wood Veneer<br>☐ Galvanized Metal<br>☐ Other: | ☐ Good<br>☒ Fair<br>☐ Poor<br>☐ Destroyed | ☒ 1900-1912<br>☐ 1913-1933<br>☐ 1934-present<br>☒ In question | Evidence of plaster infill of 6" around door opening. |
| **LIGHTING:** | ☐ Incandescent/Type A<br>☐ Incandescent/Type B<br>☒ CML/Sconce<br>☐ Other: | ☐ Intact ☐ Destroyed<br>☐ Intact ☐ Destroyed<br>☐ Intact \| ☐ Destroyed<br>☐ Intact ☐ Destroyed | ☐ 1900-1912<br>☐ 1913-1933<br>☒ 1934-present<br>☐ In question | Ghost/wiring for oval sconce. |
| **HEATING/ VENTILATION PLUMBING:** | ☐ Radiators<br>☐ Vents/Fans<br>☐ Sink/Toilet/Urinal<br>☐ Other: | ☐ Intact ☐ Destroyed<br>☐ Intact ☐ Destroyed<br>☐ Intact ☐ Destroyed<br>☐ Intact ☐ Destroyed | ☐ 1900-1912<br>☐ 1913-1933<br>☐ 1934-present<br>☐ In question | None. |
| **MISCELLANEOUS:** | | ☐ Good<br>☐ Fair<br>☐ Poor<br>☐ Destroyed | ☐ 1900-1912<br>☐ 1913-1933<br>☐ 1934-present<br>☐ In question | |
| **SUMMARY:** | | ☐ Good<br>☒ Fair<br>☐ Poor<br>☐ Destroyed | ☒ 1900-1912<br>☐ 1913-1933<br>☒ 1934-present<br>☒ In question | **ARCHITECTURAL SIGNIFICANCE:** ☐ Most ☐ Some ☒ Minor ☐ Negligible |

PHOTOGRAPHS: (1) View South

ROOM NO. H303

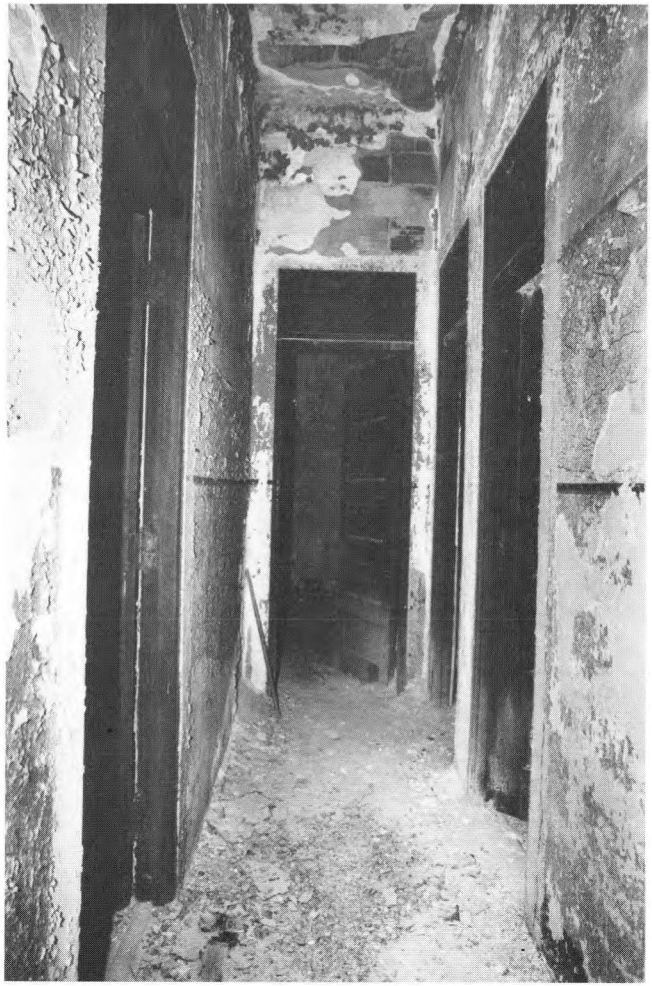


# ELLIS ISLAND EXISTING CONDITION SURVEY Administration Building page: 125

ROOM NO: H304 LAST KNOWN USE: corridor SQUARE FEET: CEILING HEIGHT: DATE: 15 Nov. 1985

| | FINISHES: | CONDITION: | DATE: | NOTES: |
|---|---|---|---|---|
| **FLOOR:** | ☐ Tile/Concrete<br>☒ Resilient<br>☐ Wood<br>☐ Other: | ☐ Good<br>☐ Fair<br>☐ Poor<br>☒ Destroyed | ☒ 1900-1912<br>☐ 1913-1933<br>☐ 1934-present<br>☒ In question | linoleum over wood. |
| **BASE:** | ☐ Tile/Concrete<br>☐ Resilient<br>☒ Wood<br>☐ Other: | ☐ Good<br>☒ Fair<br>☐ Poor<br>☐ Destroyed | ☐ 1900-1912<br>☐ 1913-1933<br>☐ 1934-present<br>☒ In question | w/ 1/4" round cap. Asphalt or linoleum overlayer w/ cap exposed. |
| **WALLS:** | ☒ Plaster<br>☐ Partitions<br>☐ Tile Wainscot<br>☐ Other: | ☐ Good<br>☒ Fair<br>☐ Poor<br>☐ Destroyed | ☒ 1900-1912<br>☐ 1913-1933<br>☐ 1934-present<br>☒ In question | Some cove corners, some not. |
| **CEILING:** | ☐ Plaster<br>☐ Acoustic panels<br>☐ Cove<br>☐ Other | ☐ Good<br>☐ Fair<br>☐ Poor<br>☐ Destroyed | ☒ 1900-1912<br>☐ 1913-1933<br>☐ 1934-present<br>☒ In question | West: Non-cove, East: cove. |
| **DOORS/ OPENINGS:** | ☒ Wood/~~Glass~~ Panelled<br>☐ Wood Veneer<br>☐ Galvanized Metal<br>☐ Other: | ☐ Good<br>☐ Fair<br>☐ Poor<br>☐ Destroyed | ☒ 1900-1912<br>☐ 1913-1933<br>☐ 1934-present<br>☐ In question | See individual room forms.<br>1 wood 5-panel door to closet.<br>Door to 306A: Veneered, panel lifting. |
| **LIGHTING:** | ☐ Incandescent/Type A<br>☐ Incandescent/Type B<br>☒ CML/Sconce<br>☒ Other: | ☐ Intact ☐ Destroyed<br>☐ Intact ☐ Destroyed<br>☒ Intact ☒ Destroyed<br>☒ Intact ☐ Destroyed | ☐ 1900-1912<br>☐ 1913-1933<br>☒ 1934-present<br>☐ In question | 2 sconces: east wall, no shades.<br>2 caps for additional sconces, E+N. walls.<br>1 white utility wall fixture inside above closet door. |
| **HEATING/ VENTILATION PLUMBING:** | ☒ Radiators<br>☐ Vents/Fans<br>☐ Sink/Toilet/Urinal<br>☐ Other: | ☐ Intact ☐ Destroyed<br>☐ Intact ☐ Destroyed<br>☐ Intact ☐ Destroyed<br>☐ Intact ☐ Destroyed | ☐ 1900-1912<br>☐ 1913-1933<br>☐ 1934-present<br>☐ In question | |
| **MISCELLANEOUS:** | | ☐ Good<br>☐ Fair<br>☐ Poor<br>☐ Destroyed | ☐ 1900-1912<br>☐ 1913-1933<br>☐ 1934-present<br>☐ In question | "331" stenciled on door to 306A.<br>Closet: beaded board w/ ghost of clothes rod. Shelving supports. |
| **SUMMARY:** | | ☐ Good<br>☐ Fair<br>☒ Poor<br>☐ Destroyed | ☒ 1900-1912<br>☐ 1913-1933<br>☒ 1934-present<br>☒ In question | **ARCHITECTURAL SIGNIFICANCE:** ☐ Most ☐ Some ☒ Minor ☐ Negligible |


PHOTOGRAPHS: (1) View South

ROOM NO. H304

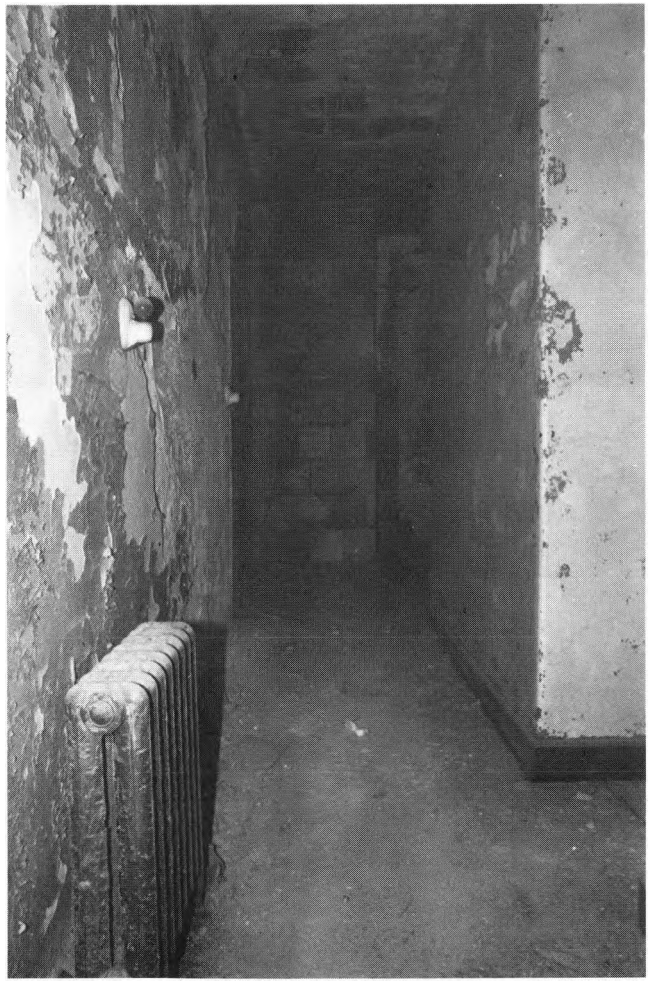

# NEW HOSPITAL EXTENSION

Exhibit 11

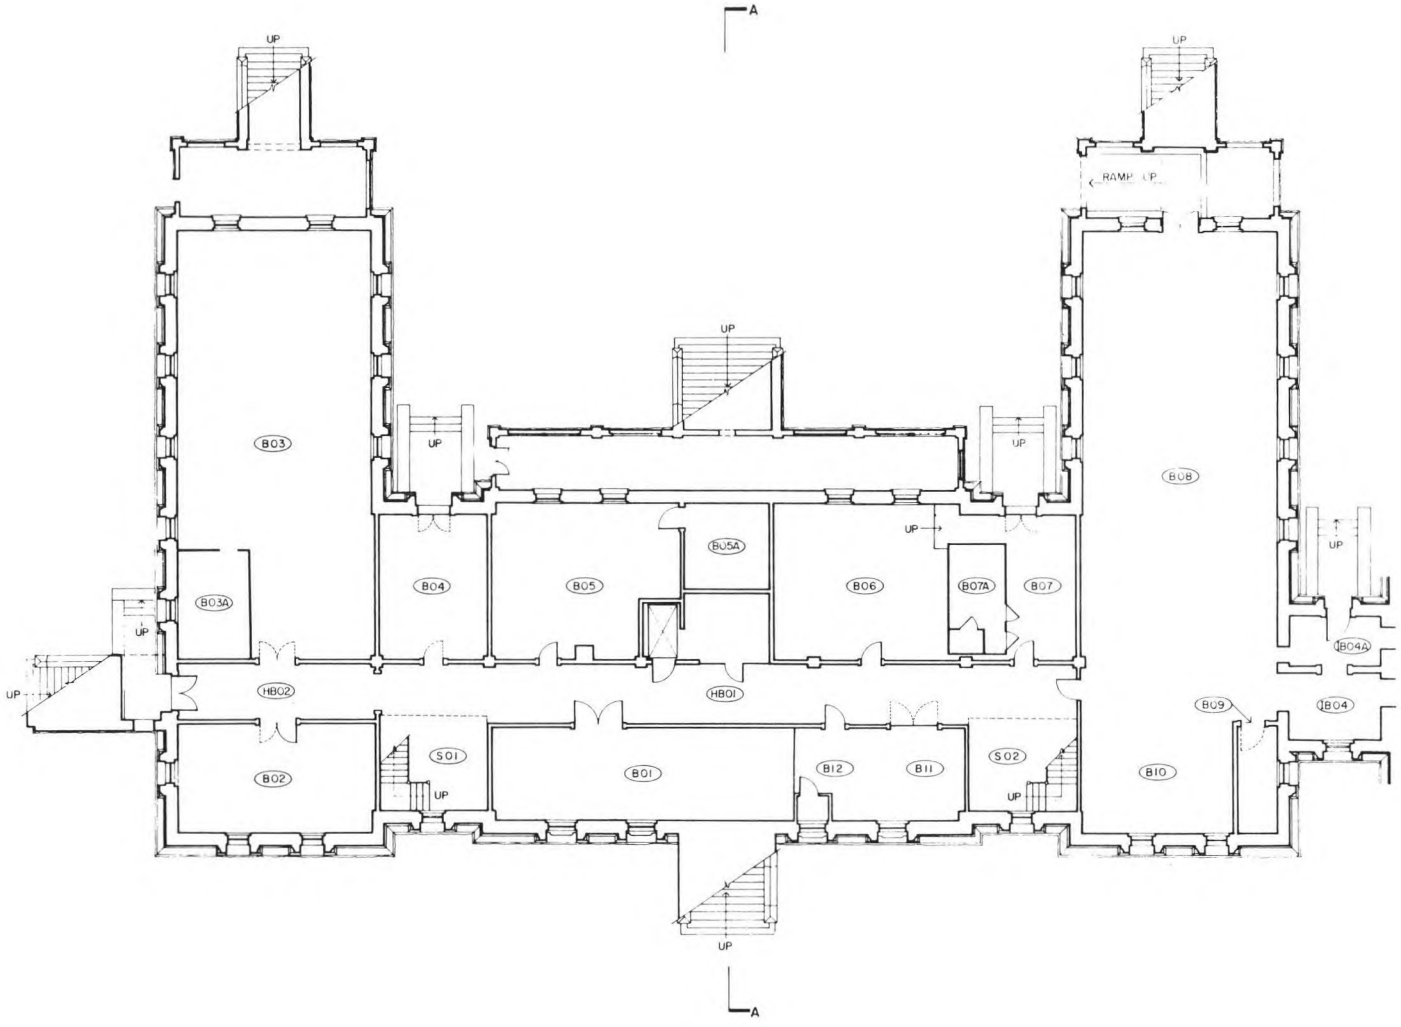


| | |
|---|---|
| 356 | 26,012 / 3 of 9 |
| DSC | JUL 88 |

FEET 1/8"=1'-0" 8 0 8 16

METERS 1:96 3 2 1 0 1 2 3 4 5

UNITED STATES DEPARTMENT OF THE INTERIOR

NATIONAL PARK SERVICE
DENVER SERVICE CENTER

ARCHITECTS

BEYER BLINDER BELLE /
NOTTER FINEGOLD & ALEXANDER

41 EAST 11 STREET
NEW YORK, NY 10003
(212) 777-7800

STRUCTURAL ENGINEERS

ROBERT SILMAN ASSOCIATES, P.C.

MECHANICAL & ELECTRICAL ENGINEERS

SYSKA & HENNESSY INC.

# SURVEY OF STRUCTURES UNIT 2

## ELLIS ISLAND


STATUE OF LIBERTY
NATIONAL MONUMENT
NEW YORK / NEW JERSEY

mk | sht | REVISIONS | date | ini

DESIGNED: | DATE:

DRAWN: K SARVER | TECH REVIEW:

KEY

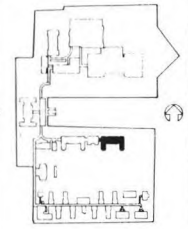

TITLE OF SHEET
NEW HOSPITAL EXT
BASEMENT PLAN


SUB SHEET NO. | DRAWING NO.

PKG. NO. | SHEET OF

Exhibit 37

## EXISTING CONDITIONS

GOOD
FAIR
POOR
DESTROYED

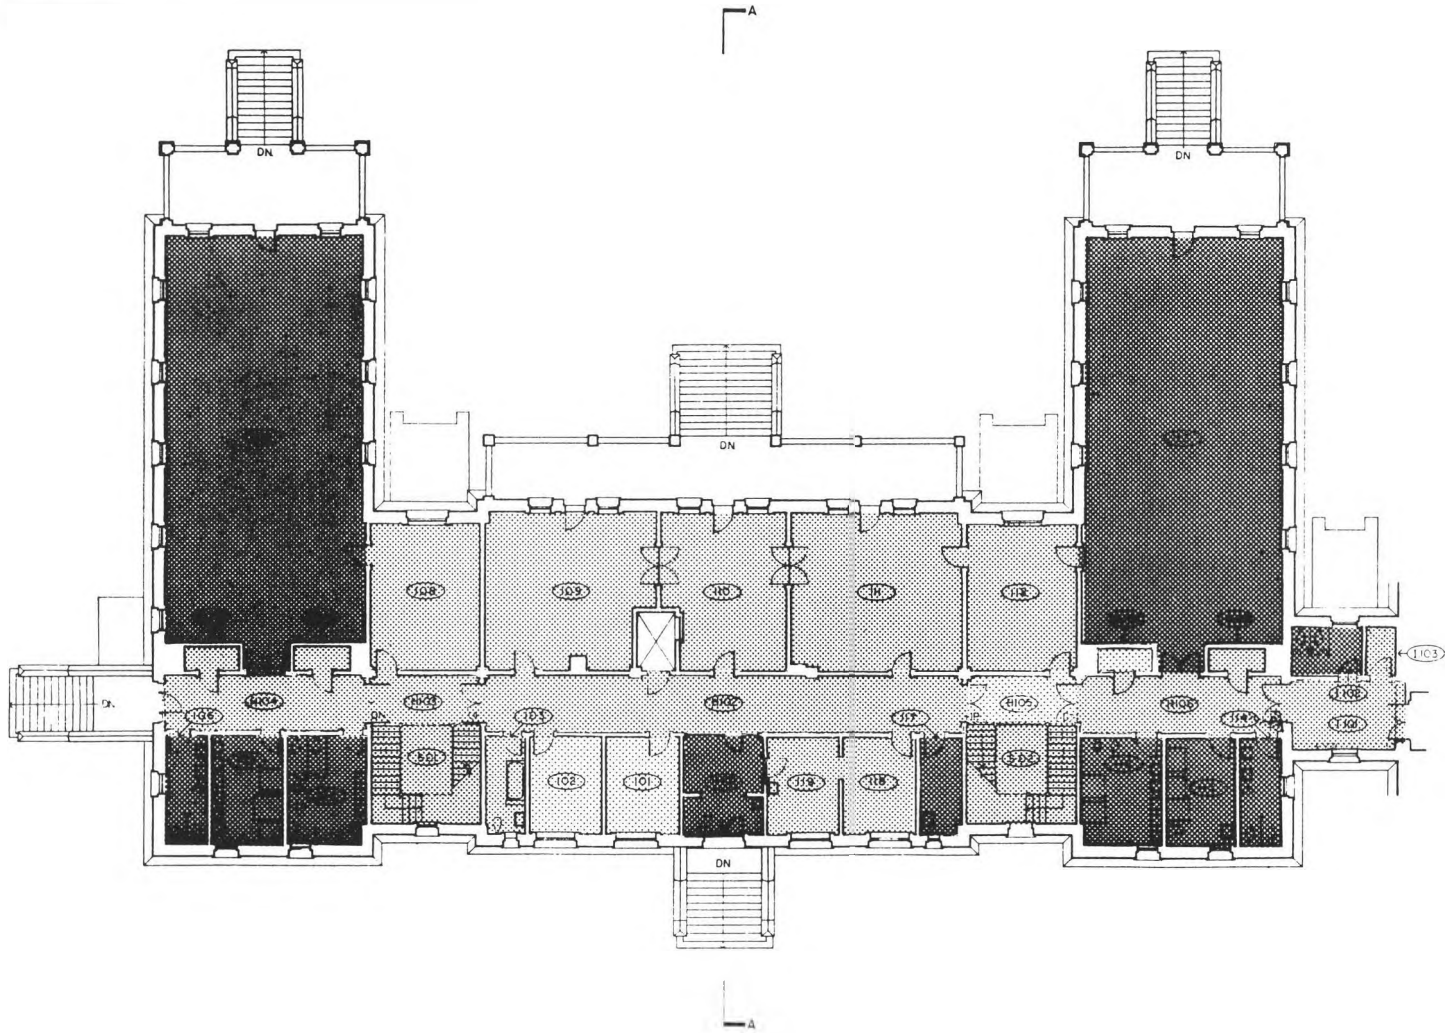


356 | 26,012 / 4 of 9
DSC | JUL 88

FEET
METERS 196

UNITED STATES DEPARTMENT OF THE INTERIOR
NATIONAL PARK SERVICE
DENVER SERVICE CENTER

ARCHITECTS
BEYER BLINDER BELLE / HOTTER FINEGOLD & ALEXANDER
41 EAST 11 STREET
NEW YORK, NY 10003
(212) 777-7800

STRUCTURAL ENGINEERS
ROBERT SILMAN ASSOCIATES, P.C.

MECHANICAL & ELECTRICAL ENGINEERS
SYSKA & HENNESSY INC.

# SURVEY OF STRUCTURES UNIT 2

ELLIS ISLAND
STATUE OF LIBERTY NATIONAL MONUMENT
NEW YORK / NEW JERSEY

mk | sht | REVISIONS | date | init

DESIGNED: | DATE:
DRAWN: K SARVER | TECH REVIEW:

KEY

TITLE OF SHEET
NEW HOSPITAL EXT. FIRST FLOOR PLAN

SUB SHEET NO | DRAWING NO

PKG. NO. | SHEET | OF

Exhibit 38

## EXISTING CONDITIONS

GOOD
FAIR
POOR
DESTROYED


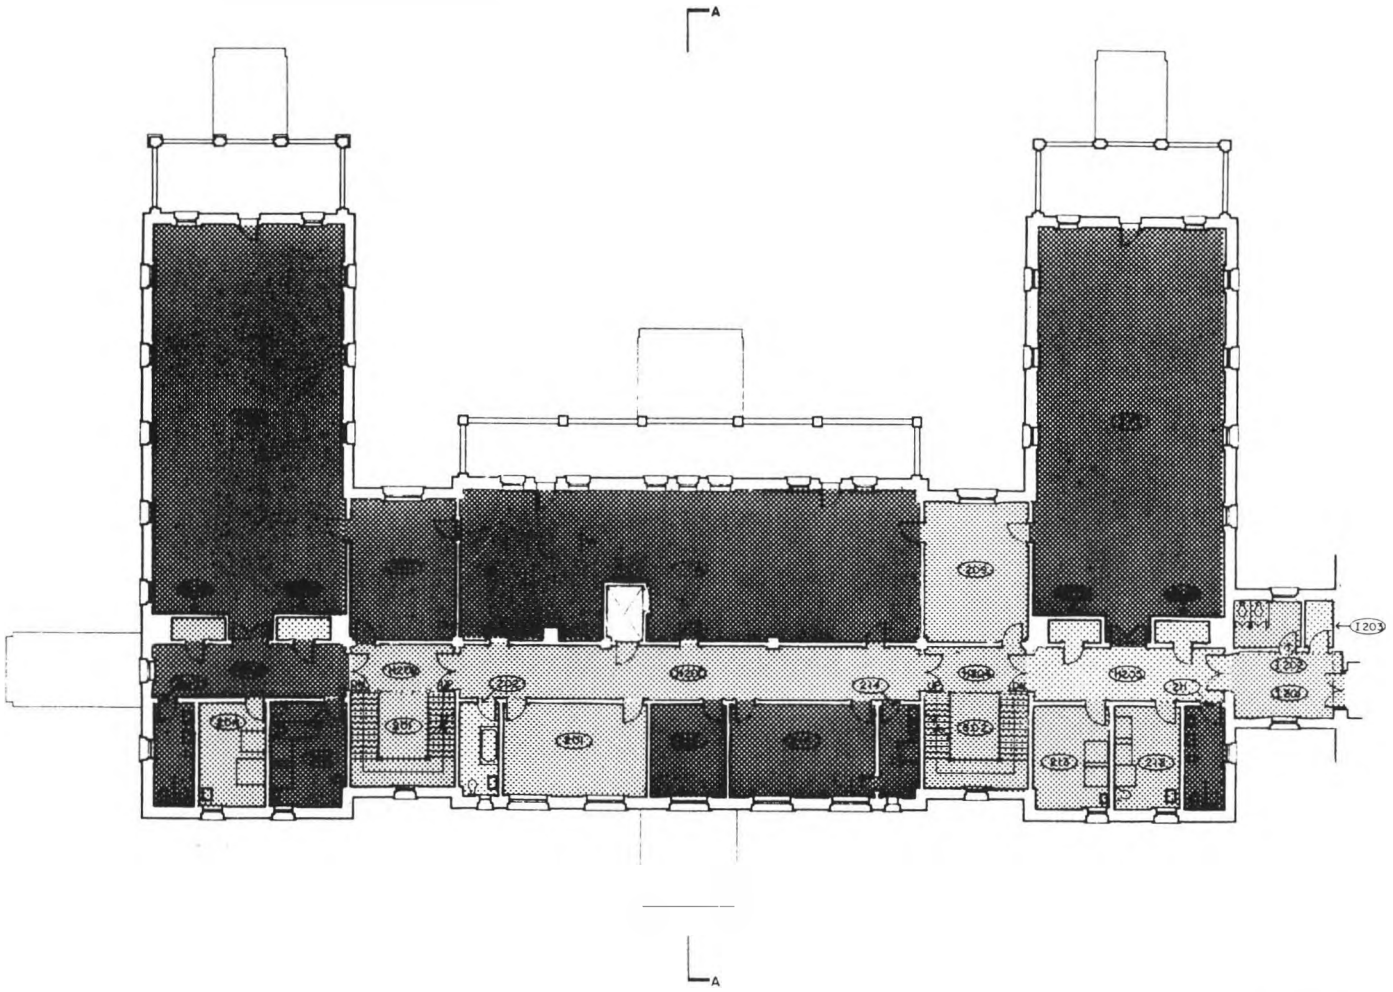

A
A
203
204
214
218
218
220
220
220

Exhibit 39

## EXISTING CONDITIONS

GOOD
FAIR
POOR
DESTROYED

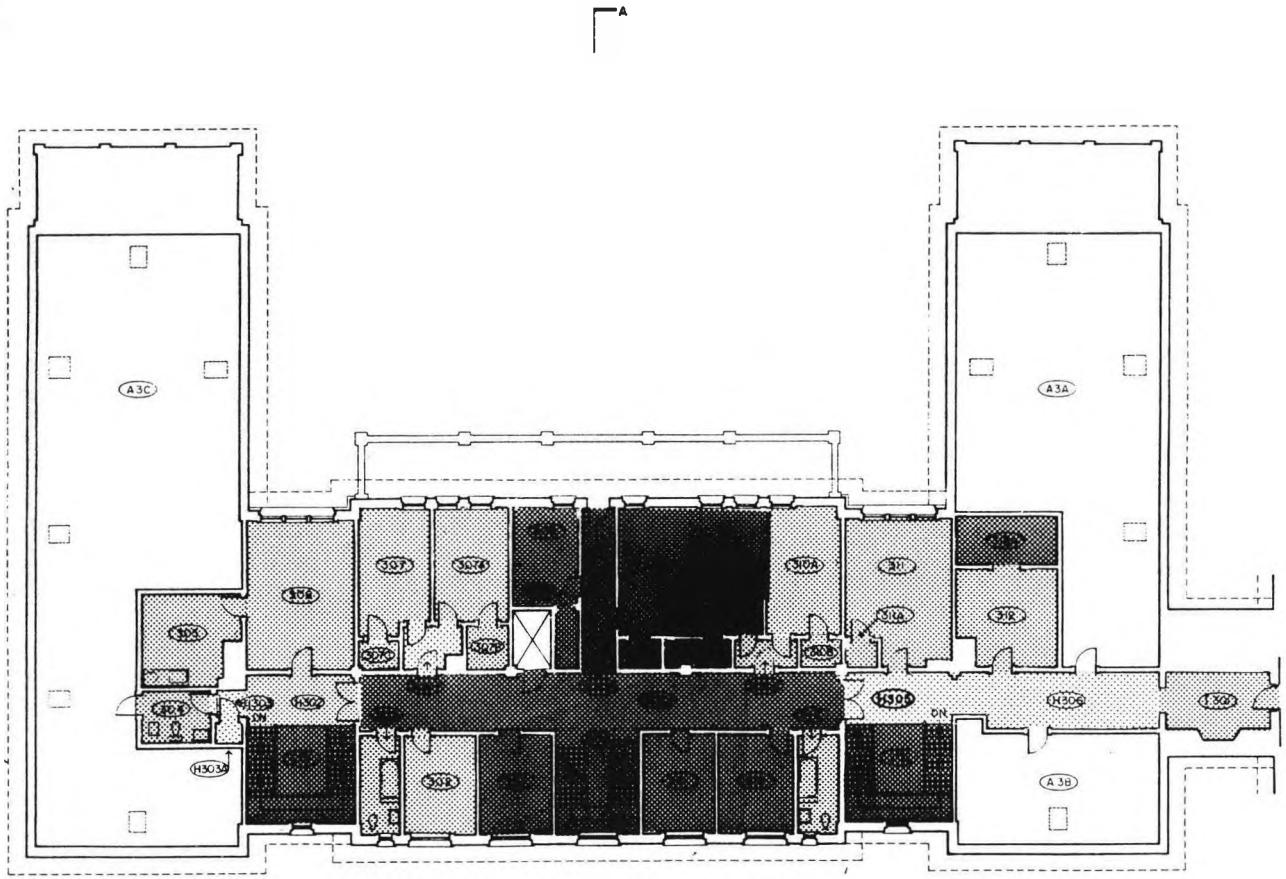


UNITED STATES DEPARTMENT OF THE INTERIOR
NATIONAL PARK SERVICE
DENVER SERVICE CENTER

ARCHITECTS
BEYER BLINDER BELLE / MOTTER FINEGOLD & ALEXANDER
41 EAST 11 STREET
NEW YORK, NY 10003
(212) 777-7800

STRUCTURAL ENGINEERS
ROBERT SILMAN ASSOCIATES, P.C.

MECHANICAL & ELECTRICAL ENGINEERS
SYSKA & HENNESSY INC.

# SURVEY OF STRUCTURES UNIT 2

## ELLIS ISLAND
STATUE OF LIBERTY NATIONAL MONUMENT
NEW YORK / NEW JERSEY

mk | sm | REVISIONS | date

DESIGNED | DATE
DRAWN: K SARVER | TECH REVIEW:

KEY

TITLE OF SHEET
NEW HOSPITAL EXT
THIRD FL PLAN


SUB SHEET NO | DRAWING NO

SHEET NO | OF

Exhibit 40

## ARCHITECTURAL SIGNIFICANCE

MOST
SOME
MINOR
NEGLIGIBLE

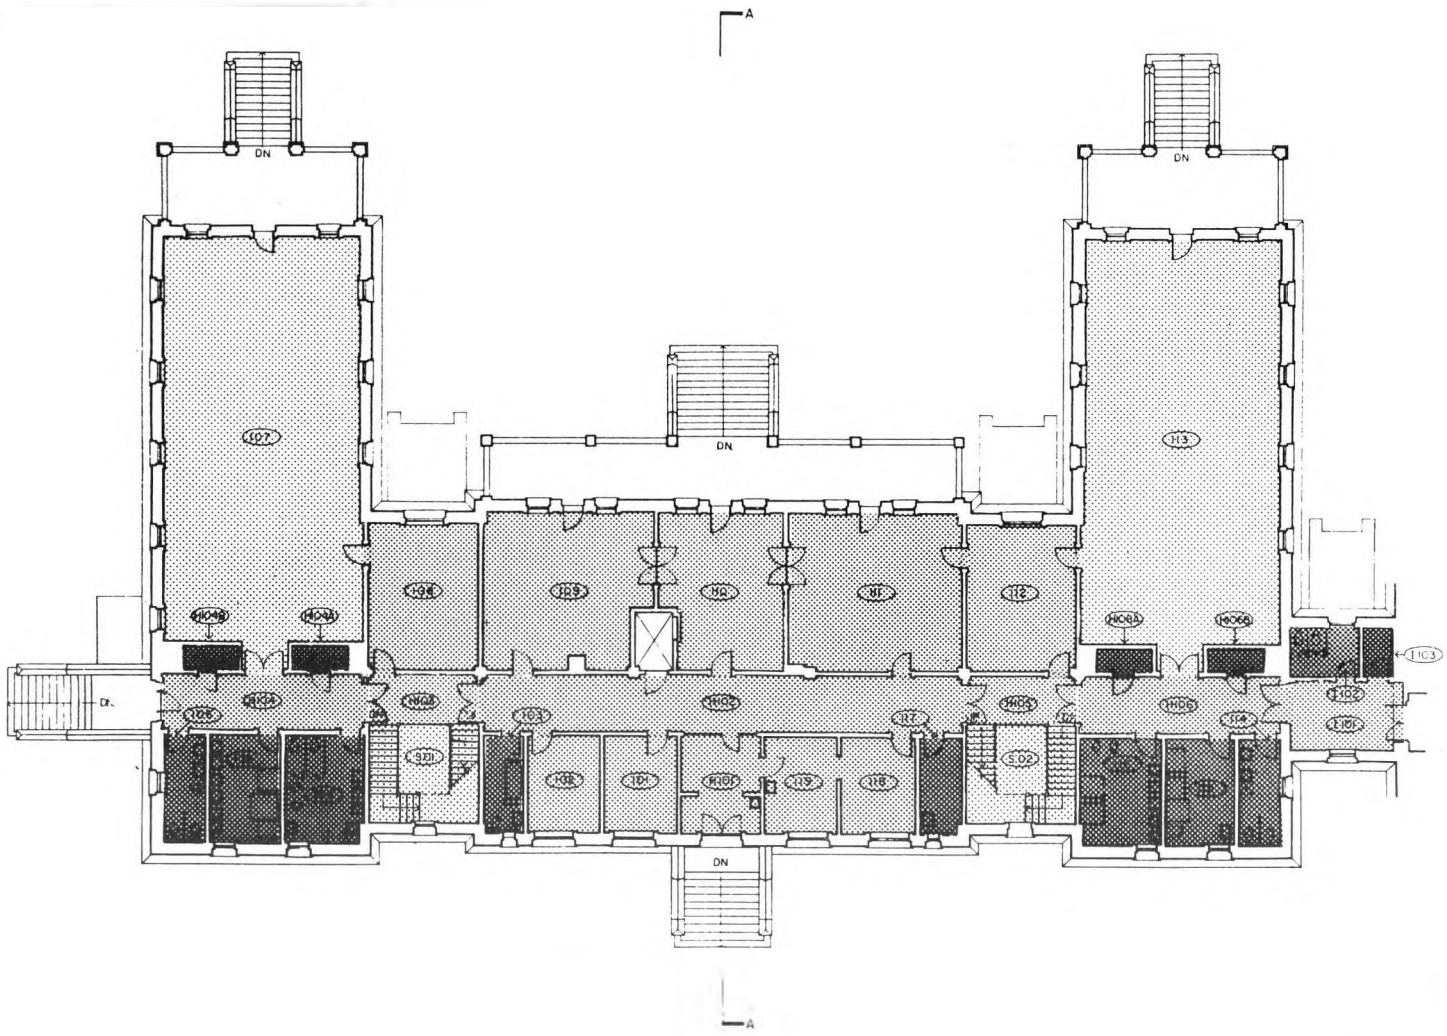


356 | 26,012 / 7 of 9
DSC | JUL 88

FEET 1/8 0 16
METERS 1:96 3 2 1 0 1 2 3 4 5

UNITED STATES DEPARTMENT OF THE INTERIOR
NATIONAL PARK SERVICE
DENVER SERVICE CENTER

ARCHITECTS
BEYER BLINDER BELLE / MOTTER FINEGOLD & ALEXANDER
41 EAST 11 STREET
NEW YORK, NY 10003
(212) 777-7800

STRUCTURAL ENGINEERS
ROBERT SILMAN ASSOCIATES, P.C.

MECHANICAL & ELECTRICAL ENGINEERS
SYSKA & HENNESSY INC.


# SURVEY OF STRUCTURES UNIT 2

## ELLIS ISLAND
STATUE OF LIBERTY NATIONAL MONUMENT
NEW YORK / NEW JERSEY

| mk | qtr | REVISIONS | date |
|---|---|---|---|

DESIGNED | DATE
DRAWN: K. SARVER | TECH REVIEW

KEY

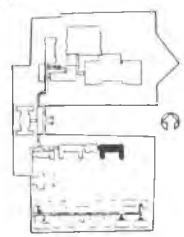


TITLE OF SHEET
NEW HOSPITAL EXT. FIRST FLOOR PLAN

SUB SHEET NO. | DRAWING NO.
PKG NO. | SHEET OF

## ARCHITECTURAL SIGNIFICANCE

Exhibit 41

MOST
SOME
MINOR
NEGLIGIBLE

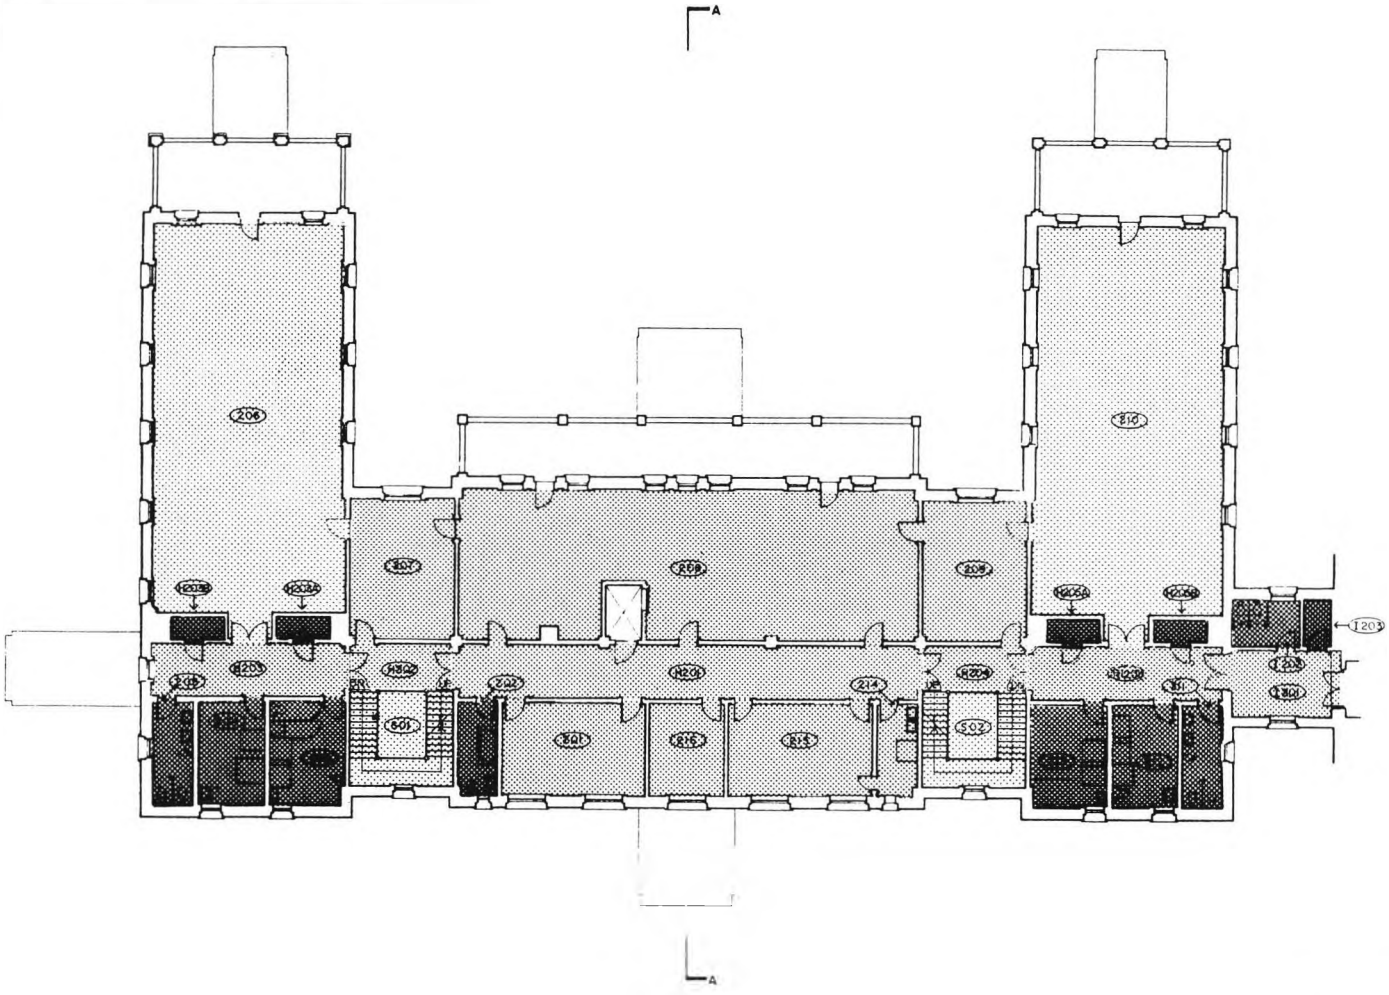


356 | 26,012 / 8 of 9
DSC | JUL 88

FEET
METERS

UNITED STATES DEPARTMENT OF THE INTERIOR
NATIONAL PARK SERVICE
DENVER SERVICE CENTER

ARCHITECTS
BEYER BLINDER BELLE /
MOTTER FINEGOLD & ALEXANDER
41 EAST 11 STREET
NEW YORK, NY 10003
(212) 777-7800

STRUCTURAL ENGINEERS
ROBERT SILMAN ASSOCIATES, P.C.

MECHANICAL & ELECTRICAL ENGINEERS
SYSKA & HENNESSY INC.

# SURVEY OF STRUCTURES UNIT 2

ELLIS ISLAND
STATUE OF LIBERTY
NATIONAL MONUMENT
NEW YORK / NEW JERSEY

NO. | BY | REVISIONS | DATE

DESIGNED | DATE
DRAWN: K SARVER | TECH REVIEW

KEY


TITLE OF SHEET
NEW HOSPITAL EXT.
SECOND FL PLAN

SUB SHEET NO | DRAWING NO.
PKG. NO. | SHEET OF

## ARCHITECTURAL SIGNIFICANCE

MOST
SOME
MINOR
NEGLIGIBLE

Exhibit 42

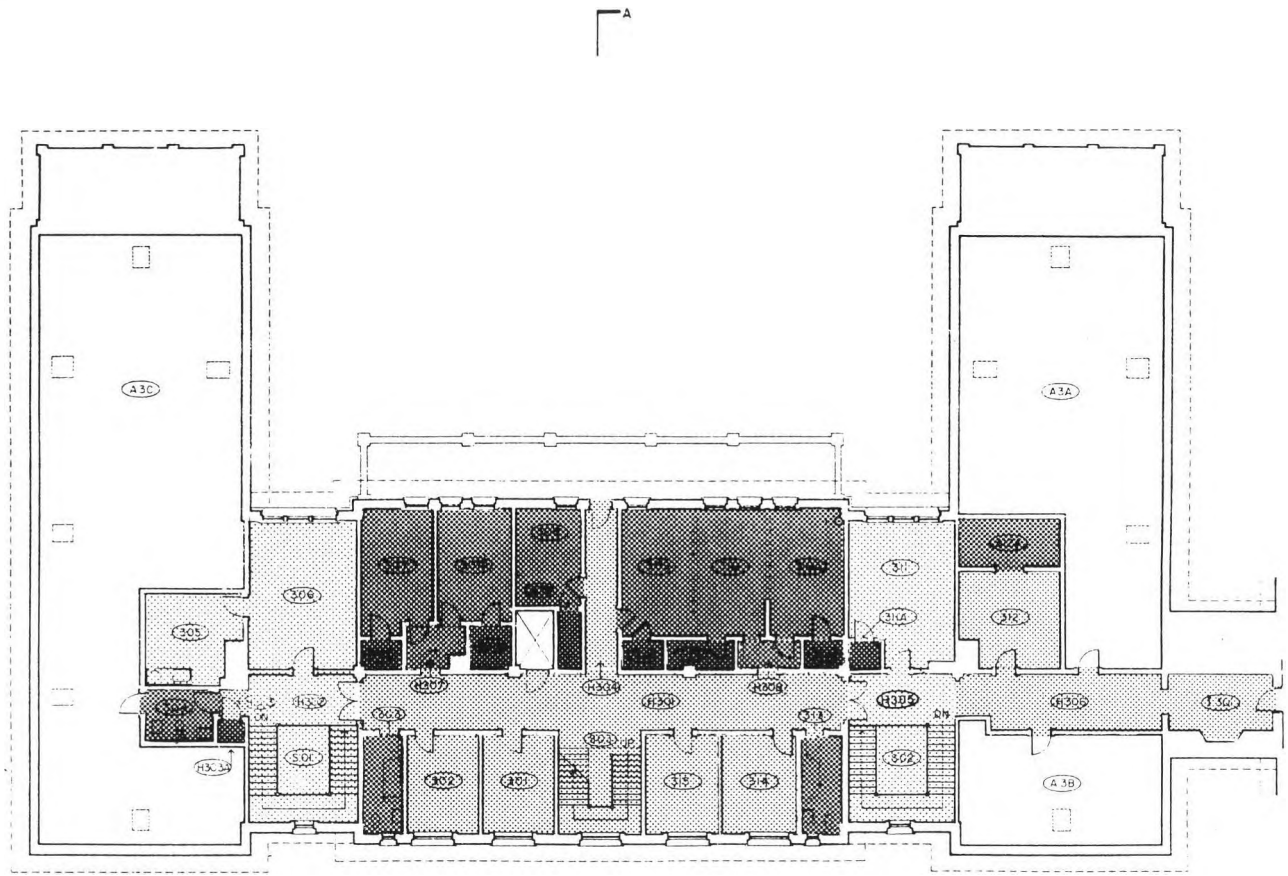


| 356 | 26,012 / 9 of 9 |
|---|---|
| DSC | JUL 88 |

FEET 0 1 2 3 4
METER 0 1 2

UNITED STATES DEPARTMENT OF THE INTERIOR
NATIONAL PARK SERVICE
DENVER SERVICE CENTER

ARCHITECTS
BEYER BLINDER BELLE / MOTTER PINEGOLD & ALEXANDER
41 EAST 11 STREET
NEW YORK, NY 10003
(212) 777-7800

STRUCTURAL ENGINEERS
ROBERT SILMAN ASSOCIATES, P.C.

MECHANICAL & ELECTRICAL ENGINEERS
SYSKA & HENNESSY INC.

# SURVEY OF STRUCTURES UNIT 2

ELLIS ISLAND
STATUE OF LIBERTY NATIONAL MONUMENT
NEW YORK / NEW JERSEY

REVISIONS

DESIGNED | DATE
DRAWN | TECH REVIEW

KEY

TITLE OF SHEET
NEA HOSPITAL EXT
FIRST FL PLAN

# ELLIS ISLAND EXISTING CONDITION SURVEY New Hospital Extension page: 134

**ROOM NO:** Basement B01 through B12 **LAST KNOWN USE:** Maintenance/shop/ mess hall/storage **SQUARE FEET:** **CEILING HEIGHT:** **DATE:** 11/13/85

DESCRIPTION:

| | | | |
|---|---|---|---|
| General: | Full basement partitioned into fourteen rooms with a corridor extending from the east exit to the administration building to the west. Allocated into a variety of room sizes with areas in the southern wings being single large spaces. Finish is generally plaster over brick and structural tile. Floors are poured in place. The basement contains an elevator equipment room and a walk-in refrigerator. | Condition: | Fair to poor condition. Plaster surfaces exhibit extensive spalling and loss. Poured flooring is in good condition. Metal surfaces are generally rusting. |
| Floors: | Poured concrete and the red-brown cementitious material standard throughout the upper floors. | Condition: | Good condition. Obscured by debris in some areas. Some overpainting. |
| Base: | Concrete and cementitious flooring material. Wood on some partition walls. | Condition: | Good. Some overpainting. |
| Walls: | Exterior wall structure is 3'-5" concrete below brick with plaster. Interior walls are wood and glass paneling, plywood, brick and painted plaster over brick. | Condition: | Fair to poor condition. Extensive spalling and loss of plastered surfaces. Wood paneling exhibits deteriorating finishes with some plywood in a destroyed condition. |
| Ceiling: | Plaster over structural tile. | Condition: | Severe deterioration, spalling and loss. |
| Doors/ Openings: | Doors: Wood veneer, paneled, plywood, wood screen doors some with wire glass lights and upper ventilation louvres. Wood surrounds. Wheelchair entrance south exit, west wing. | Condition: | Delamination of wood veneer, overpainting and loss due to removal. |
| Lighting: | Utility type: Bulbs suspended from electrical wiring, white ceramic ceiling mounts, green metal suspended ceiling fixtures, enameled 4-5" base ceiling type without glass globe. | | |

**SUMMARY:**

- [ ] Good
- [X] Fair
- [ ] Poor
- [ ] Destroyed

**ARCHITECTURAL SIGNIFICANCE:**


- [ ] Most
- [ ] Some
- [X] Minor
- [ ] Negligible

PHOTOGRAPHS: ① B03, View South ② B03, View North ③ B03A ④ HB02, South ROOM NO. Basement









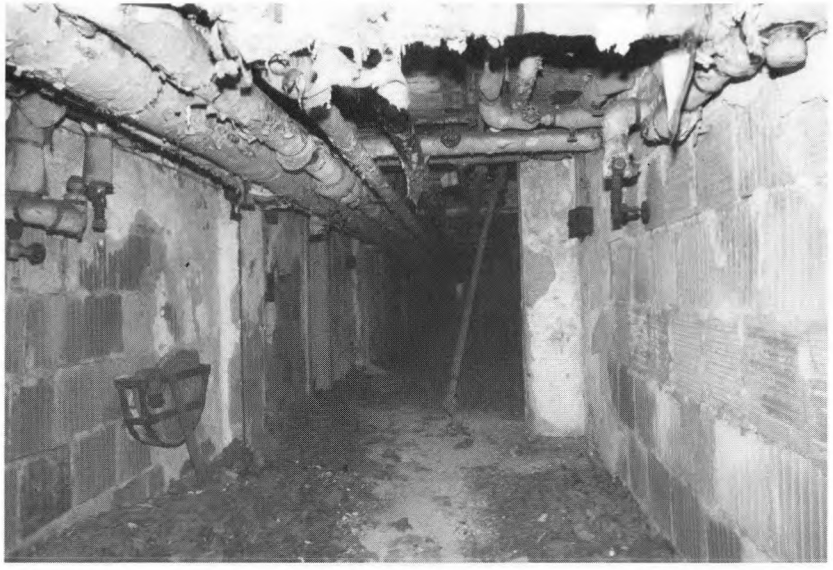

PHOTOGRAPHS: (5) Door to B01 (6) B01, East (7) B11/B12, East (8) HB01 from S02 ROOM NO. Basement



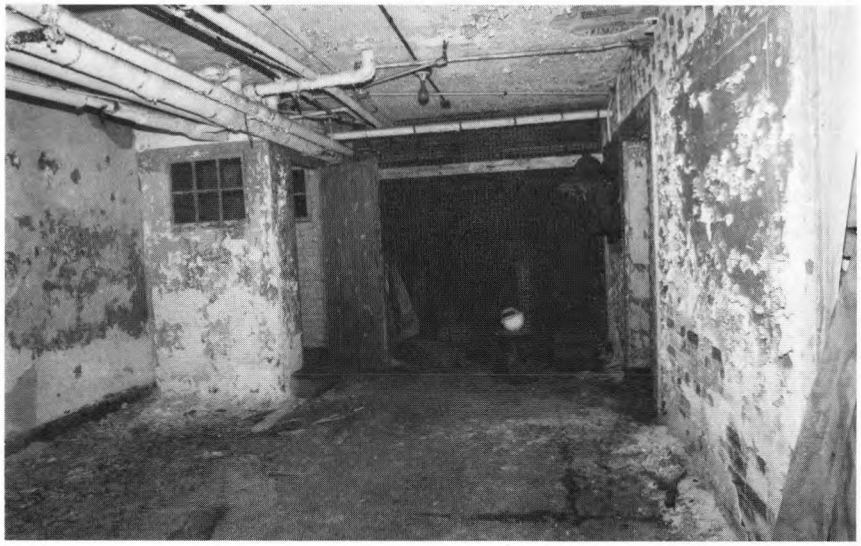


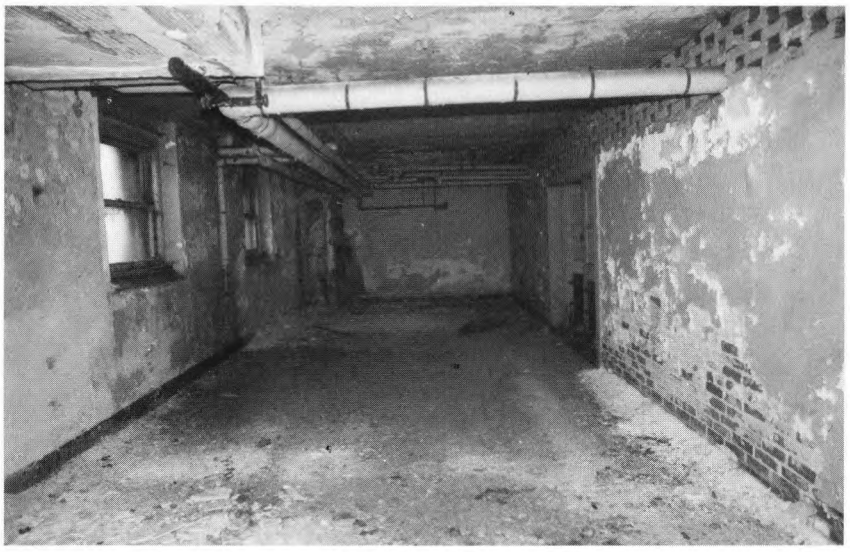



PHOTOGRAPHS: (9) B10, Northwest corner (10) B10, Northeast (11) B08, South ROOM NO. Basement




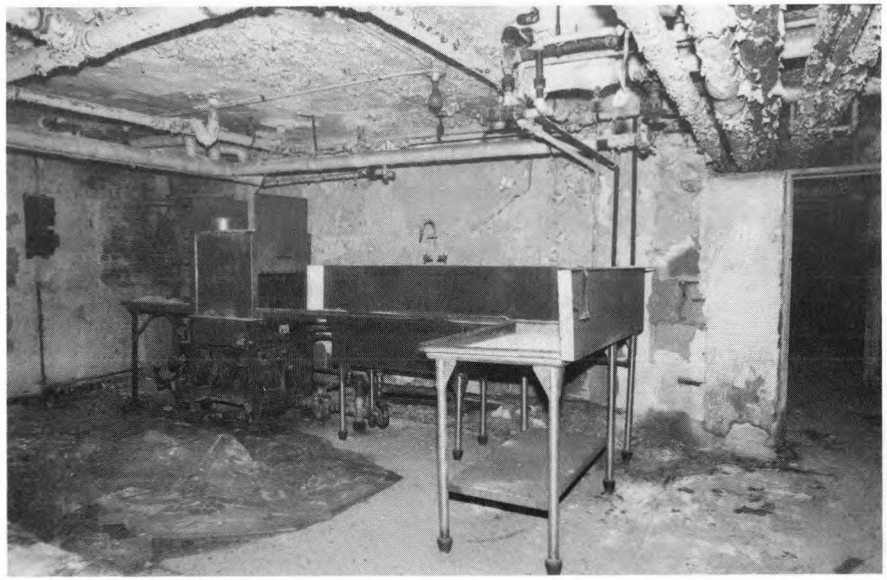



PHOTOGRAPHS: (12) 502, View Southeast. (13) Elevator. ROOM NO. Basement



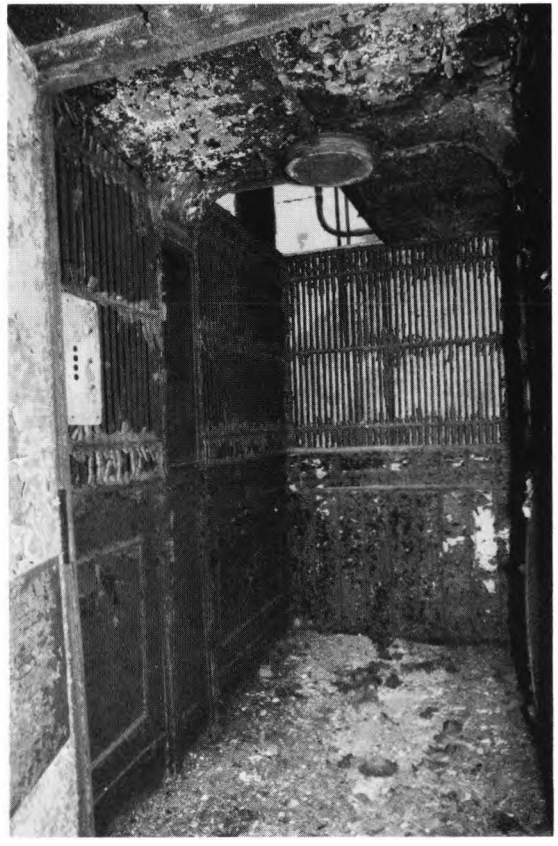

PHOTOGRAPHS: (14) B02, View Southwest (15) B07, View North ROOM NO. Basement






# ELLIS ISLAND EXISTING CONDITION SURVEY New Hospital Extension page: 140

ROOM NO: 101 LAST KNOWN USE: Officer's room SQUARE FEET: 135 CEILING HEIGHT: DATE: 6 Nov. 1985

| | FINISHES: | CONDITION: | DATE: | NOTES: |
|---|---|---|---|---|
| **FLOOR:** | [ ] Tile/Concrete<br>[ ] Resilient<br>[ ] Wood<br>[X] Other: standard | [X] Good<br>[ ] Fair<br>[ ] Poor<br>[ ] Destroyed | [X] 1900-1912<br>[ ] 1913-1933<br>[ ] 1934-present<br>[ ] In question | standard = red-brown cementitious material. |
| **BASE:** | [ ] Tile/Concrete<br>[ ] Resilient<br>[ ] Wood<br>[X] Other: standard | [X] Good<br>[ ] Fair<br>[ ] Poor<br>[ ] Destroyed | [X] 1900-1912<br>[ ] 1913-1933<br>[ ] 1934-present<br>[ ] In question | standard = red-brown cementitious material. |
| **WALLS:** | [X] Plaster<br>[ ] Partitions<br>[ ] Tile Wainscot<br>[ ] Other: | [ ] Good<br>[X] Fair<br>[ ] Poor<br>[ ] Destroyed | [X] 1900-1912<br>[ ] 1913-1933<br>[ ] 1934-present<br>[ ] In question | cove. |
| **CEILING:** | [X] Plaster<br>[ ] Acoustic panels<br>[X] Cove<br>[ ] Other | [X] Good<br>[ ] Fair<br>[ ] Poor<br>[ ] Destroyed | [X] 1900-1912<br>[ ] 1913-1933<br>[ ] 1934-present<br>[ ] In question | |
| **DOORS/ OPENINGS:** | [ ] Wood/Glass Panelled<br>[X] Wood Veneer<br>[ ] Galvanized Metal<br>[ ] Other: | [ ] Good<br>[X] Fair<br>[ ] Poor<br>[ ] Destroyed | [X] 1900-1912<br>[ ] 1913-1933<br>[ ] 1934-present<br>[ ] In question | Cupboard built onto rear of door.<br>Opening mechanism for window transom. |
| **LIGHTING:** | [X] Incandescent/Type A: 1 Intact [ ] Destroyed<br>[ ] Incandescent/Type B: [ ] Intact [ ] Destroyed<br>[X] CML (Sconce): 1 Intact [ ] Destroyed<br>[ ] Other: [ ] Intact [ ] Destroyed | [ ] 1900-1912<br>[ ] 1913-1933<br>[X] 1934-present<br>[ ] In question | 1 white glass globe w/ gold pattern.<br>1 sconce. |
| **HEATING/ VENTILATION PLUMBING:** | [X] Radiators: 1 Intact [ ] Destroyed<br>[X] Vents (Fans): 1 Intact [ ] Destroyed<br>[ ] Sink/Toilet/Urinal: [ ] Intact [ ] Destroyed<br>[ ] Other: [ ] Intact [ ] Destroyed | [X] 1900-1912<br>[ ] 1913-1933<br>[ ] 1934-present<br>[X] In question | 1 wall-mounted rotary fan, W. wall. |
| **MISCELLANEOUS:** | | [ ] Good<br>[ ] Fair<br>[ ] Poor<br>[ ] Destroyed | [ ] 1900-1912<br>[ ] 1913-1933<br>[ ] 1934-present<br>[X] In question | 1 varnished wood box w/ glass door mounted on W. wall. Wood circle above box. "104" stenciled on door. |
| **SUMMARY:** | | [X] Good<br>[ ] Fair<br>[ ] Poor<br>[ ] Destroyed | [X] 1900-1912<br>[ ] 1913-1933<br>[X] 1934-present<br>[X] In question | **ARCHITECTURAL SIGNIFICANCE:** [ ] Most [X] Some [ ] Minor [ ] Negligible |


**PHOTOGRAPHS:** (1) View North (2) View South **ROOM NO.** 101

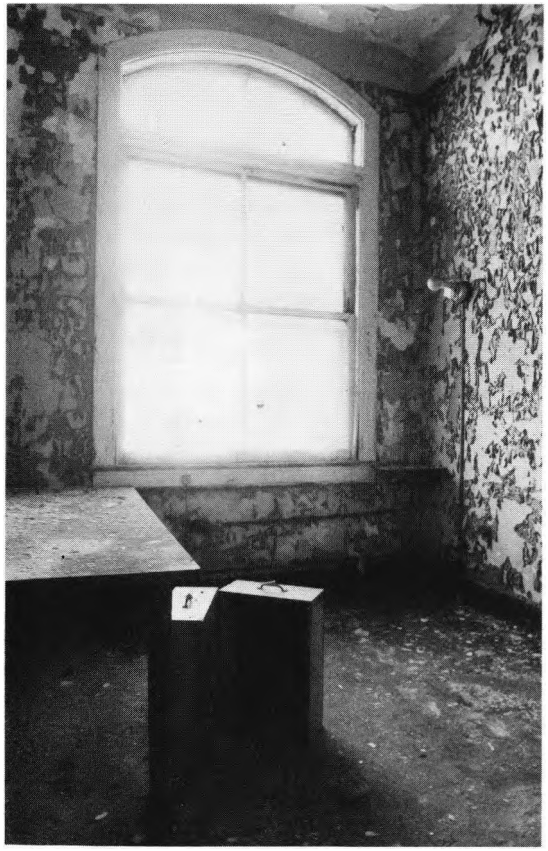



PHOTOGRAPHS: ③ west wall. ④ Wall-mounted rotary fan ROOM NO. 101



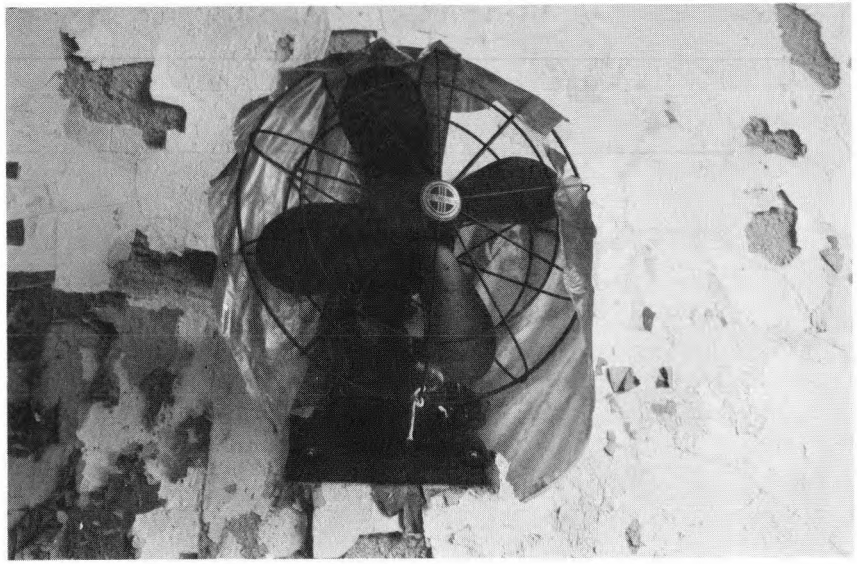

**PHOTOGRAPHS:**

**ROOM NO.** 101

# ELLIS ISLAND EXISTING CONDITION SURVEY New Hospital Extension page: 144

ROOM NO: 102 LAST KNOWN USE: Officer's room SQUARE FEET: 135 CEILING HEIGHT: DATE: 6 Nov. 1985

| | FINISHES: | CONDITION: | DATE: | NOTES: |
|---|---|---|---|---|
| **FLOOR:** | ☐ Tile/Concrete<br>☐ Resilient<br>☐ Wood<br>☒ Other: standard | ☒ Good<br>☐ Fair<br>☐ Poor<br>☐ Destroyed | ☒ 1900-1912<br>☐ 1913-1933<br>☐ 1934-present<br>☐ In question | |
| **BASE:** | ☐ Tile/Concrete<br>☐ Resilient<br>☐ Wood<br>☒ Other: standard | ☒ Good<br>☐ Fair<br>☐ Poor<br>☐ Destroyed | ☒ 1900-1912<br>☐ 1913-1933<br>☐ 1934-present<br>☐ In question | cove. |
| **WALLS:** | ☒ Plaster<br>☐ Partitions<br>☐ Tile Wainscot<br>☐ Other: | ☒ Good<br>☐ Fair<br>☐ Poor<br>☐ Destroyed | ☒ 1900-1912<br>☐ 1913-1933<br>☐ 1934-present<br>☐ In question | cove. |
| **CEILING:** | ☒ Plaster<br>☐ Acoustic panels<br>☒ Cove<br>☐ Other | ☒ Good<br>☐ Fair<br>☐ Poor<br>☐ Destroyed | ☒ 1900-1912<br>☐ 1913-1933<br>☐ 1934-present<br>☐ In question | |
| **DOORS/ OPENINGS:** | ☐ Wood/Glass Panelled<br>☒ Wood Veneer (<br>☐ Galvanized Metal<br>☐ Other: | ☐ Good<br>☒ Fair<br>☐ Poor<br>☐ Destroyed | ☒ 1900-1912<br>☐ 1913-1933<br>☐ 1934-present<br>☐ In question | Door has mounted closet.<br>Window has glass-paned air-deflector window shade intact. |
| **LIGHTING:** | ☐ Incandescent/Type A<br>☐ Incandescent/Type B<br>☒ CML/Sconce<br>☐ Other: | ☐ Intact ☐ Destroyed<br>☐ Intact ☐ Destroyed<br>☒ Intact ☐ Destroyed<br>☐ Intact ☐ Destroyed | ☐ 1900-1912<br>☐ 1913-1933<br>☒ 1934-present<br>☒ In question | 1 CML.<br>2 sconces. |
| **HEATING/ VENTILATION PLUMBING:** | ☒ Radiators (1)<br>☒ Vents/Fans (1)<br>☐ Sink/Toilet/Urinal<br>☐ Other: | ☒ Intact ☐ Destroyed<br>☒ Intact ☐ Destroyed<br>☐ Intact ☐ Destroyed<br>☐ Intact ☐ Destroyed | ☒ 1900-1912<br>☐ 1913-1933<br>☐ 1934-present<br>☒ In question | 1 wall-mounted rotary fan. |
| **MISCELLANEOUS:** | | ☐ Good<br>☐ Fair<br>☐ Poor<br>☐ Destroyed | ☐ 1900-1912<br>☐ 1913-1933<br>☐ 1934-present<br>☐ In question | |
| **SUMMARY:** | | ☒ Good<br>☐ Fair<br>☐ Poor<br>☐ Destroyed | ☒ 1900-1912<br>☐ 1913-1933<br>☒ 1934-present<br>☒ In question | **ARCHITECTURAL SIGNIFICANCE:** ☐ Most ☒ Some ☐ Minor ☐ Negligible |

PHOTOGRAPHS: (1) View North (2) View Southeast (3) Door with closet ROOM NO. 102









# ELLIS ISLAND EXISTING CONDITION SURVEY New Hospital Extension page: 146

ROOM NO: 103 LAST KNOWN USE: Bathroom SQUARE FEET: 77 CEILING HEIGHT: DATE: 6 Nov. 1985

| | FINISHES: | CONDITION: | DATE: | NOTES: |
|---|---|---|---|---|
| **FLOOR:** | [X] Tile/Concrete<br>[ ] Resilient<br>[ ] Wood<br>[ ] Other: | [ ] Good obscured.<br>[ ] Fair<br>[ ] Poor<br>[ ] Destroyed | [X] 1900-1912<br>[ ] 1913-1933<br>[ ] 1934-present<br>[ ] In question | |
| **BASE:** | [X] Tile/Concrete Cove<br>[ ] Resilient<br>[ ] Wood<br>[ ] Other: | [ ] Good obscured<br>[ ] Fair<br>[ ] Poor<br>[ ] Destroyed | [X] 1900-1912<br>[ ] 1913-1933<br>[ ] 1934-present<br>[ ] In question | |
| **WALLS:** | [X] Plaster Cove<br>[ ] Partitions<br>[X] Tile Wainscot<br>[ ] Other: | [X] Good<br>[X] Fair<br>[ ] Poor<br>[ ] Destroyed | [X] 1900-1912<br>[ ] 1913-1933<br>[ ] 1934-present<br>[ ] In question | plaster – fair cond. N. wall (exterior) structural tile visible. |
| **CEILING:** | [X] Plaster<br>[ ] Acoustic panels<br>[X] Cove<br>[ ] Other | [ ] Good<br>[X] Fair<br>[ ] Poor<br>[ ] Destroyed | [X] 1900-1912<br>[ ] 1913-1933<br>[ ] 1934-present<br>[ ] In question | Deterioration @ N. end. |
| **DOORS/ OPENINGS:** | [ ] Wood/Glass Panelled<br>[X] Wood Veneer<br>[ ] Galvanized Metal<br>[ ] Other: | [ ] Good<br>[X] Fair<br>[ ] Poor<br>[ ] Destroyed | [X] 1900-1912<br>[ ] 1913-1933<br>[X] 1934-present<br>[ ] In question | Marble surrounds on window + interior door.<br>"LADIES HEAD" stenciled on door. |
| **LIGHTING:** | [X] Incandescent/Type A<br>[ ] Incandescent/Type B<br>[ ] CML/Sconce<br>[ ] Other: | [ ] Intact [1] Destroyed<br>[ ] Intact [ ] Destroyed<br>[ ] Intact [ ] Destroyed<br>[ ] Intact [ ] Destroyed | [ ] 1900-1912<br>[ ] 1913-1933<br>[X] 1934-present<br>[ ] In question | |
| **HEATING/ VENTILATION PLUMBING:** | [X] Radiators<br>[ ] Vents/Fans<br>[X] Sink/Toilet/~~Urinal~~<br>[X] Other: tub | [X] Intact [ ] Destroyed<br>[ ] Intact [ ] Destroyed<br>[X] Intact [ ] Destroyed<br>[X] Intact [ ] Destroyed | [X] 1900-1912<br>[X] 1913-1933<br>[ ] 1934-present<br>[ ] In question | 1 single pedestal sink<br>1 solid-side tub / shower curtain rod.<br>1 toilet. |
| **MISCELLANEOUS:** | | [ ] Good<br>[ ] Fair<br>[ ] Poor<br>[ ] Destroyed | [ ] 1900-1912<br>[ ] 1913-1933<br>[X] 1934-present<br>[X] In question | toilet paper holder.<br>hooks on wall. |
| **SUMMARY:** | | [ ] Good<br>[X] Fair<br>[ ] Poor<br>[ ] Destroyed | [X] 1900-1912<br>[X] 1913-1933<br>[X] 1934-present<br>[X] In question | **ARCHITECTURAL SIGNIFICANCE:** [ ] Most [ ] Some [X] Minor [ ] Negligible |

PHOTOGRAPHS: (1) View North (2) View South ROOM NO. 103

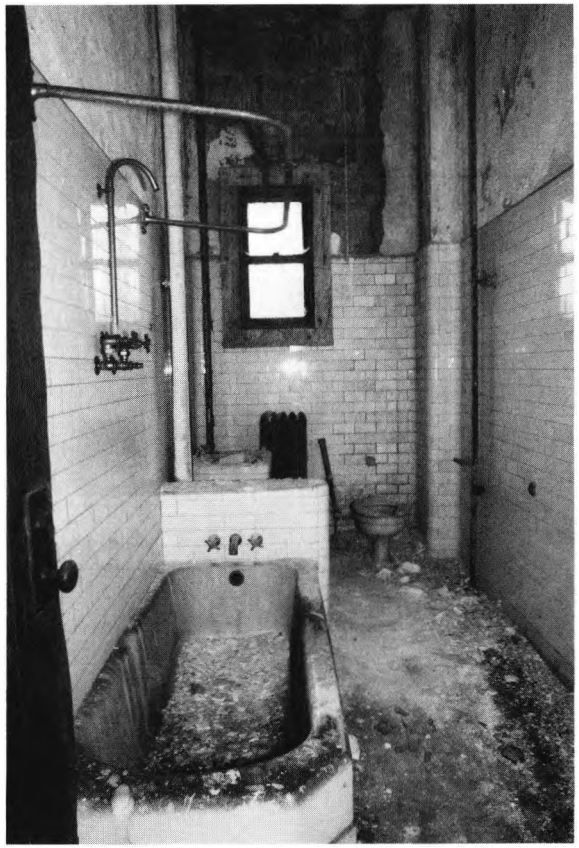

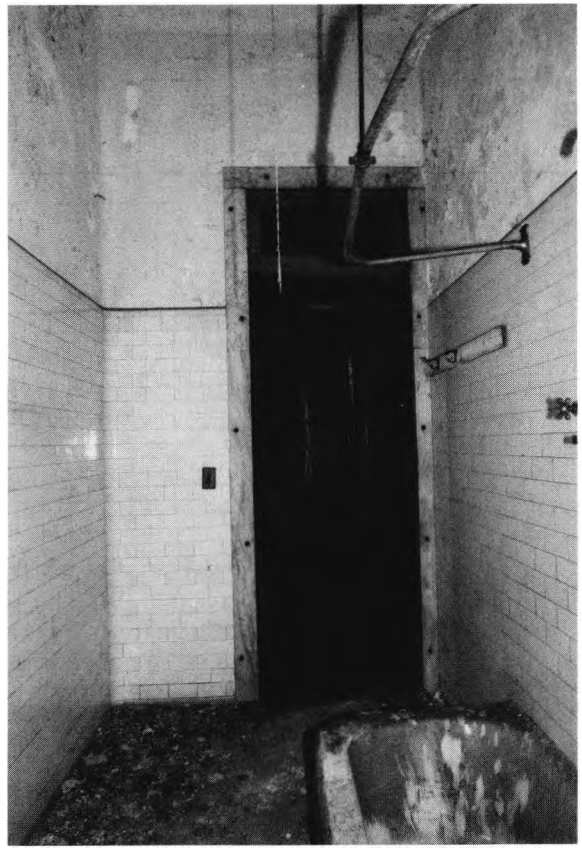

PHOTOGRAPHS: ③ Stencil on door. ROOM NO. 103




| PHOTOGRAPHS: | ROOM NO. |
| --- | --- |
| | |


# ELLIS ISLAND EXISTING CONDITION SURVEY New Hospital Extension page: 150

ROOM NO: 104 LAST KNOWN USE: Toilet SQUARE FEET: 142 CEILING HEIGHT: 12'-3½" DATE: 6 Nov. 1985

| | FINISHES: | CONDITION: | DATE: | NOTES: |
|---|---|---|---|---|
| **FLOOR:** | ☐ Tile/Concrete<br>☐ Resilient<br>☐ Wood<br>☑ Other: standard | ☐ Good<br>☐ Fair obscured<br>☐ Poor<br>☐ Destroyed | ☒ 1900-1912<br>☐ 1913-1933<br>☐ 1934-present<br>☐ In question | |
| **BASE:** | ☐ Tile/Concrete<br>☐ Resilient<br>☐ Wood<br>☒ Other: standard | ☐ Good<br>☐ Fair obscured<br>☐ Poor<br>☐ Destroyed | ☒ 1900-1912<br>☐ 1913-1933<br>☐ 1934-present<br>☐ In question | |
| **WALLS:** | ☒ Plaster cove<br>☐ Partitions<br>☐ Tile Wainscot<br>☐ Other: | ☐ Good<br>☐ Fair<br>☒ Poor<br>☐ Destroyed | ☒ 1900-1912<br>☐ 1913-1933<br>☐ 1934-present<br>☐ In question | |
| **CEILING:** | ☒ Plaster<br>☐ Acoustic panels<br>☒ Cove<br>☐ Other | ☐ Good<br>☐ Fair<br>☒ Poor<br>☐ Destroyed | ☒ 1900-1912<br>☐ 1913-1933<br>☐ 1934-present<br>☐ In question | Little plaster remains.<br>Biological growth on exposed structural tile. |
| **DOORS/ OPENINGS:** | ☐ Wood/Glass Paneled<br>☒ Wood Veneer<br>☐ Galvanized Metal<br>☐ Other: | ☐ Good<br>☐ Fair<br>☒ Poor<br>☐ Destroyed | ☒ 1900-1912<br>☐ 1913-1933<br>☐ 1934-present<br>☐ In question | |
| **LIGHTING:** | ☒ Incandescent/Type A<br>☐ Incandescent/Type B<br>☒ CML/Sconce<br>☐ Other: | ☐ Intact ☐ Destroyed<br>☐ Intact ☐ Destroyed<br>1 Intact ☐ Destroyed<br>☐ Intact ☐ Destroyed | ☐ 1900-1912<br>☐ 1913-1933<br>☒ 1934-present<br>☐ In question | |
| **HEATING/ VENTILATION PLUMBING:** | ☒ Radiators<br>☐ Vents/Fans<br>☒ Sink/Toilet/Urinal<br>☐ Other: | ☒ Intact ☐ Destroyed<br>☐ Intact ☐ Destroyed<br>☒ Intact ☐ Destroyed<br>☐ Intact ☐ Destroyed | ☐ 1900-1912<br>☒ 1913-1933<br>☒ 1934-present<br>☐ In question | 4 pedestal sinks.<br>1 wall-mounted sink.<br>2 urinals<br>2 toilets in rusting metal stalls. |
| **MISCELLANEOUS:** | | ☐ Good<br>☐ Fair<br>☐ Poor<br>☐ Destroyed | ☐ 1900-1912<br>☐ 1913-1933<br>☐ 1934-present<br>☐ In question | |
| **SUMMARY:** | | ☐ Good<br>☐ Fair<br>☒ Poor<br>☐ Destroyed | ☒ 1900-1912<br>☒ 1913-1933<br>☐ 1934-present<br>☐ In question | **ARCHITECTURAL SIGNIFICANCE:** ☐ Most ☐ Some ☒ Minor ☐ Negligible |

PHOTOGRAPHS: ① View Northeast ② View South ROOM NO. 104

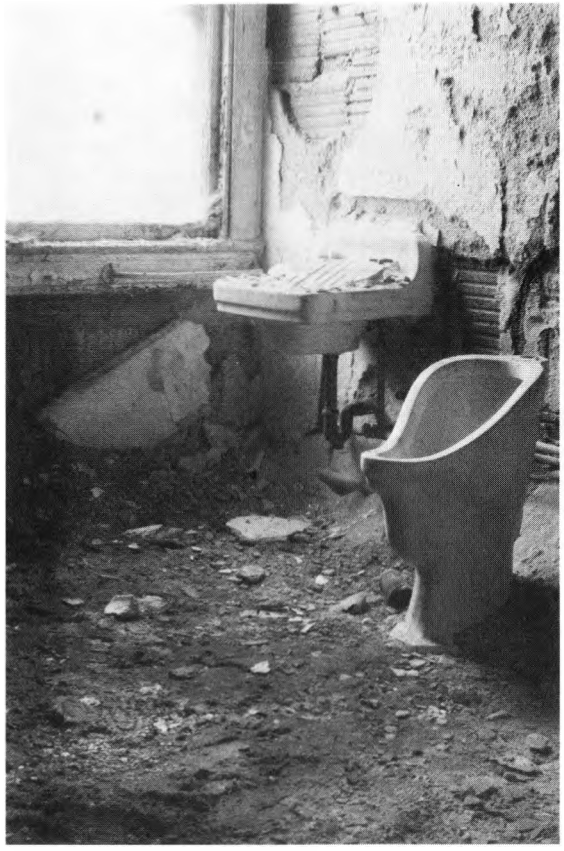

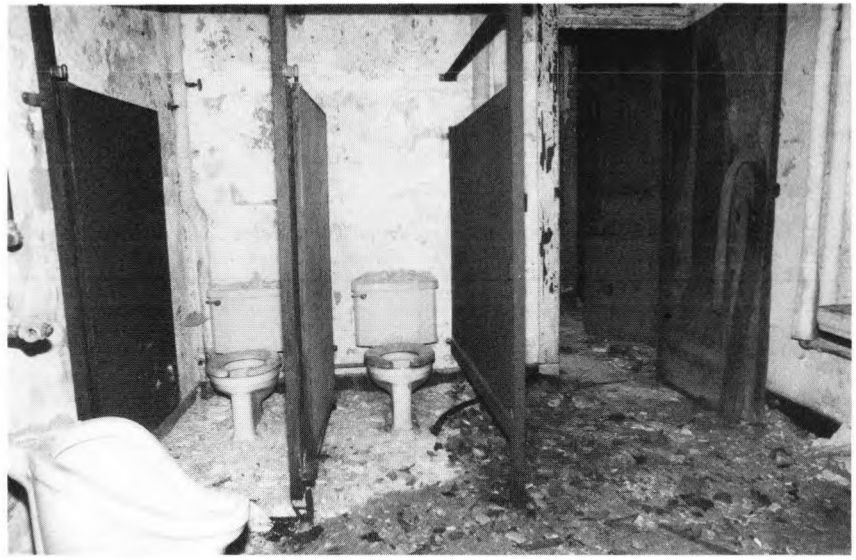

PHOTOGRAPHS: (3) View Northwest ROOM NO. 104



PHOTOGRAPHS:

ROOM NO. 104

# ELLIS ISLAND EXISTING CONDITION SURVEY New Hospital Extension page: 154

ROOM NO: 105 LAST KNOWN USE: Bathroom SQUARE FEET: 142 CEILING HEIGHT: DATE: 7 Nov. 1985

| | FINISHES: | CONDITION: | DATE: | NOTES: |
|---|---|---|---|---|
| **FLOOR:** | [X] Tile/Concrete<br>[ ] Resilient<br>[ ] Wood<br>[ ] Other: | [ ] Good obscured<br>[ ] Fair<br>[ ] Poor<br>[ ] Destroyed | [X] 1900-1912<br>[ ] 1913-1933<br>[ ] 1934-present<br>[ ] In question | Possible damage under added stall showers. |
| **BASE:** | [X] Tile/Concrete<br>[ ] Resilient<br>[ ] Wood<br>[ ] Other: | [ ] Good obscured<br>[ ] Fair<br>[ ] Poor<br>[ ] Destroyed | [X] 1900-1912<br>[ ] 1913-1933<br>[ ] 1934-present<br>[ ] In question | |
| **WALLS:** | [ ] Plaster<br>[ ] Partitions<br>[X] Tile Wainscot<br>[ ] Other: | [X] Good<br>[ ] Fair<br>[ ] Poor<br>[ ] Destroyed | [X] 1900-1912<br>[ ] 1913-1933<br>[ ] 1934-present<br>[ ] In question | Plaster above wainscot - poor. Puncture in E. wall in wainscot over sinks. |
| **CEILING:** | [X] Plaster<br>[ ] Acoustic panels<br>[X] Cove<br>[ ] Other | [ ] Good<br>[ ] Fair<br>[X] Poor<br>[ ] Destroyed | [X] 1900-1912<br>[ ] 1913-1933<br>[ ] 1934-present<br>[ ] In question | Severe deterioration on N. side — exposed structural tiles. |
| **DOORS/ OPENINGS:** | [ ] Wood/Glass Panelled<br>[X] Wood Veneer<br>[ ] Galvanized Metal<br>[ ] Other: | [ ] Good<br>[ ] Fair<br>[X] Poor<br>[ ] Destroyed | [X] 1900-1912<br>[ ] 1913-1933<br>[ ] 1934-present<br>[ ] In question | Marble surrounds on door + window. |
| **LIGHTING:** | [X] Incandescent/Type A<br>[ ] Incandescent/Type B<br>[X] CML/Sconce<br>[ ] Other: | [ ] Intact [1] Destroyed<br>[ ] Intact [ ] Destroyed<br>[ ] Intact [1] Destroyed<br>[ ] Intact [ ] Destroyed | [ ] 1900-1912<br>[ ] 1913-1933<br>[X] 1934-present<br>[ ] In question | Bases intact - no shades. |
| **HEATING/ VENTILATION PLUMBING:** | [ ] Radiators<br>[ ] Vents/Fans<br>[X] Sink/Toilet/Urinal<br>[X] Other: | [ ] Intact [ ] Destroyed<br>[ ] Intact [ ] Destroyed<br>[X] Intact [ ] Destroyed<br>[ ] Intact [X] Destroyed | [ ] 1900-1912<br>[X] 1913-1933<br>[X] 1934-present<br>[ ] In question | 5 central pedestal sinks.<br>1 slop sink.<br>1 marble shower stall |
| **MISCELLANEOUS:** | | [ ] Good<br>[ ] Fair<br>[ ] Poor<br>[ ] Destroyed | [ ] 1900-1912<br>[ ] 1913-1933<br>[ ] 1934-present<br>[ ] In question | 1 metal shower stall.<br>1 original toilet paper roller.<br>1 4-prong hook attached to window surround. |
| **SUMMARY:** | | [ ] Good<br>[ ] Fair<br>[X] Poor<br>[ ] Destroyed | [X] 1900-1912<br>[X] 1913-1933<br>[X] 1934-present<br>[ ] In question | **ARCHITECTURAL SIGNIFICANCE:** [ ] Most [ ] Some [X] Minor [ ] Negligible |

PHOTOGRAPHS: (1) View North (2) View South ROOM NO. 105






# ELLIS ISLAND EXISTING CONDITION SURVEY New Hospital Extension page: 156

ROOM NO: 106 LAST KNOWN USE: Toilet SQUARE FEET: 85 CEILING HEIGHT: DATE: 6 Nov. 1985

| | FINISHES: | CONDITION: | DATE: | NOTES: |
|---|---|---|---|---|
| **FLOOR:** | [X] Tile/Concrete<br>[ ] Resilient<br>[ ] Wood<br>[ ] Other: | [ ] Good<br>[ ] Fair obscured<br>[ ] Poor<br>[ ] Destroyed | [X] 1900-1912<br>[ ] 1913-1933<br>[ ] 1934-present<br>[ ] In question | |
| **BASE:** | [X] Tile/Concrete<br>[ ] Resilient<br>[ ] Wood<br>[ ] Other: | [ ] Good<br>[ ] Fair obscured<br>[ ] Poor<br>[ ] Destroyed | [X] 1900-1912<br>[ ] 1913-1933<br>[ ] 1934-present<br>[ ] In question | |
| **WALLS:** | [ ] Plaster<br>[ ] Partitions<br>[X] Tile Wainscot<br>[ ] Other: | [ ] Good<br>[ ] Fair<br>[X] Poor<br>[ ] Destroyed | [X] 1900-1912<br>[ ] 1913-1933<br>[ ] 1934-present<br>[ ] In question | Plaster above wainscot - destroyed.<br>Tile in N/E corner - destroyed |
| **CEILING:** | [X] Plaster<br>[ ] Acoustic panels<br>[X] Cove<br>[ ] Other | [ ] Good<br>[ ] Fair<br>[ ] Poor<br>[X] Destroyed | [X] 1900-1912<br>[ ] 1913-1933<br>[ ] 1934-present<br>[ ] In question | Structural tile completely exposed. Dripping water, green staining + biological growth. |
| **DOORS/ OPENINGS:** | [ ] Wood/Glass Panelled<br>[X] Wood Veneer \<br>[ ] Galvanized Metal<br>[ ] Other: | [ ] Good<br>[ ] Fair<br>[X] Poor<br>[ ] Destroyed | [X] 1900-1912<br>[ ] 1913-1933<br>[ ] 1934-present<br>[ ] In question | Marble surrounds on windows + door. |
| **LIGHTING:** | [ ] Incandescent/Type A<br>[ ] Incandescent/Type B<br>[X] CML/Sconce \<br>[ ] Other: | [ ] Intact [ ] Destroyed<br>[ ] Intact [ ] Destroyed<br>[X] Intact [ ] Destroyed<br>Intact Destroyed | [ ] 1900-1912<br>[ ] 1913-1933<br>[X] 1934-present<br>[ ] In question | Base intact - no shade. |
| **HEATING/ VENTILATION PLUMBING:** | [X] Radiators \<br>[ ] Vents/Fans<br>[X] Sink/Toilet/Urinal<br>[ ] Other: | [X] Intact [ ] Destroyed<br>[ ] Intact [ ] Destroyed<br>[X] Intact [X] Destroyed<br>Intact Destroyed | [X] 1900-1912<br>[X] 1913-1933<br>[ ] 1934-present<br>[ ] In question | 2 rounded pedestal sinks.<br>2 toilets - 1 destroyed.<br>1 freestanding urinal. |
| **MISCELLANEOUS:** | | [ ] Good<br>[ ] Fair<br>[ ] Poor<br>[ ] Destroyed | [ ] 1900-1912<br>[ ] 1913-1933<br>[X] 1934-present<br>[ ] In question | 1 Toilet paper roller.<br>Marbel stalls. |
| **SUMMARY:** | | [ ] Good<br>[ ] Fair<br>[X] Poor<br>[ ] Destroyed | [X] 1900-1912<br>[X] 1913-1933<br>[X] 1934-present<br>[ ] In question | **ARCHITECTURAL SIGNIFICANCE:** [ ] Most [ ] Some [X] Minor [ ] Negligible |

PHOTOGRAPHS: (1) Northeast corner (2) View Northwest ROOM NO. 106

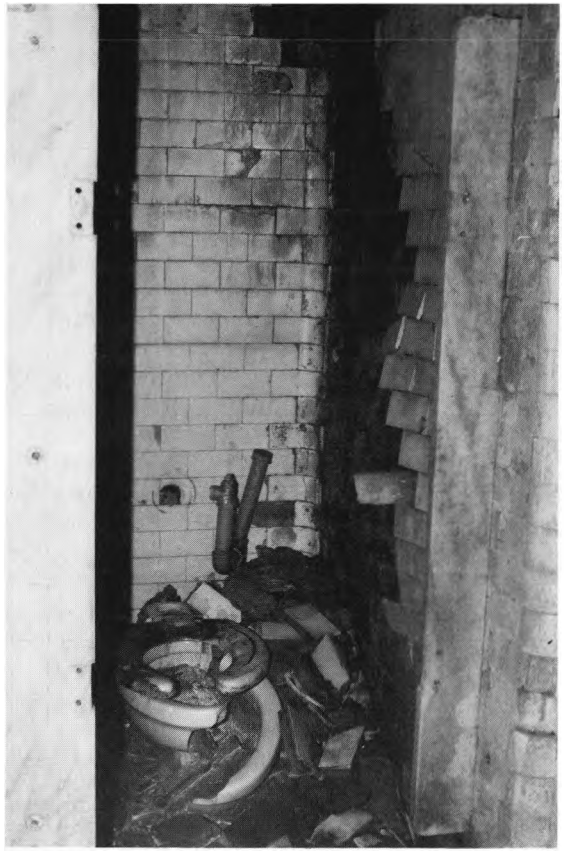



# ELLIS ISLAND EXISTING CONDITION SURVEY New Hospital Extension page: 158

ROOM NO: 107 LAST KNOWN USE: Barracks SQUARE FEET: 1,534 CEILING HEIGHT: 12'-2½" DATE: 6 Nov. 1985

| | FINISHES: | CONDITION: | DATE: | NOTES: |
|---|---|---|---|---|
| **FLOOR:** | ☐ Tile/Concrete<br>☐ Resilient<br>☐ Wood<br>☒ Other: Standard | ☐ Good obscured<br>☐ Fair<br>☐ Poor<br>☐ Destroyed | ☒ 1900-1912<br>☐ 1913-1933<br>☐ 1934-present<br>☐ In question | |
| **BASE:** | ☐ Tile/Concrete<br>☐ Resilient<br>☐ Wood<br>☒ Other: Standard | ☐ Good<br>☐ Fair obscured<br>☐ Poor<br>☐ Destroyed | ☒ 1900-1912<br>☐ 1913-1933<br>☐ 1934-present<br>☐ In question | |
| **WALLS:** | ☒ Plaster<br>☐ Partitions<br>☐ Tile Wainscot<br>☐ Other: | ☐ Good<br>☐ Fair<br>☐ Poor<br>☒ Destroyed | ☒ 1900-1912<br>☐ 1913-1933<br>☐ 1934-present<br>☐ In question | Severe exposure of structural tile. |
| **CEILING:** | ☒ Plaster<br>☐ Acoustic panels<br>☒ Cove<br>☐ Other | ☐ Good<br>☐ Fair<br>☐ Poor<br>☒ Destroyed | ☒ 1900-1912<br>☐ 1913-1933<br>☐ 1934-present<br>☐ In question | Severe exposure of structural tile. |
| **DOORS/ OPENINGS:** | ☒ Wood/Glass Panelled<br>☒ Wood Veneer<br>☐ Galvanized Metal<br>☐ Other: | ☐ Good<br>☐ Fair<br>☒ Poor<br>☒ Destroyed | ☒ 1900-1912<br>☐ 1913-1933<br>☐ 1934-present<br>☐ In question | Severe delamination of all doors. 1 door completely destroyed. |
| **LIGHTING:** | ☐ Incandescent/Type A<br>☐ Incandescent/Type B<br>☒ CML/Sconce<br>☐ Other: | ☐ Intact ☐ Destroyed<br>☐ Intact ☐ Destroyed<br>☒ Intact ☒ Destroyed<br>☐ Intact ☐ Destroyed | ☐ 1900-1912<br>☒ 1913-1933<br>☒ 1934-present<br>☐ In question | 2 destroyed CMLs, large bulbs.<br>19 sconces, - 2 destroyed. |
| **HEATING/ VENTILATION PLUMBING:** | ☒ Radiators 10<br>☒ Vents/Fans<br>☐ Sink/Toilet/Urinal<br>☐ Other: | ☒ Intact ☐ Destroyed<br>☒ Intact ☐ Destroyed<br>☐ Intact ☐ Destroyed<br>☐ Intact ☐ Destroyed | ☒ 1900-1912<br>☐ 1913-1933<br>☐ 1934-present<br>☒ In question | 1 transom fan above S. door.<br>2 wall-mounted rotary fans on N. wall.<br>10 floor-mounted sectional radiators. |
| **MISCELLANEOUS:** | | ☐ Good<br>☐ Fair<br>☐ Poor<br>☐ Destroyed | ☐ 1900-1912<br>☐ 1913-1933<br>☐ 1934-present<br>☐ In question | |
| **SUMMARY:** | | ☐ Good<br>☐ Fair<br>☒ Poor<br>☐ Destroyed | ☒ 1900-1912<br>☒ 1913-1933<br>☒ 1934-present<br>☒ In question | **ARCHITECTURAL SIGNIFICANCE:** ☒ Most ☐ Some ☐ Minor ☐ Negligible |

PHOTOGRAPHS: ① View South ② View North ROOM NO. 107





# ELLIS ISLAND EXISTING CONDITION SURVEY New Hospital Extension page: 160

ROOM NO: 108 LAST KNOWN USE: Cardiac clinic SQUARE FEET: 313 CEILING HEIGHT: DATE: 6 Nov. 1985

| | FINISHES: | CONDITION: | DATE: | NOTES: |
|---|---|---|---|---|
| **FLOOR:** | ☐ Tile/Concrete<br>☐ Resilient<br>☐ Wood<br>☒ Other: Standard | ☐ Good<br>☒ Fair<br>☐ Poor<br>☐ Destroyed | ☒ 1900-1912<br>☐ 1913-1933<br>☐ 1934-present<br>☐ In question | obscured. |
| **BASE:** | ☐ Tile/Concrete<br>☐ Resilient<br>☐ Wood<br>☒ Other: Standard | ☐ Good<br>☒ Fair<br>☐ Poor<br>☐ Destroyed | ☒ 1900-1912<br>☐ 1913-1933<br>☐ 1934-present<br>☐ In question | Obscured. |
| **WALLS:** | ☒ Plaster<br>☐ Partitions<br>☐ Tile Wainscot<br>☐ Other: | ☐ Good<br>☐ Fair<br>☒ Poor<br>☐ Destroyed | ☒ 1900-1912<br>☐ 1913-1933<br>☐ 1934-present<br>☐ In question | cove. Structural tile exposed on 3 walls. |
| **CEILING:** | ☒ Plaster<br>☐ Acoustic panels<br>☒ Cove<br>☐ Other | ☐ Good<br>☒ Fair<br>☐ Poor<br>☐ Destroyed | ☒ 1900-1912<br>☐ 1913-1933<br>☐ 1934-present<br>☐ In question | Much exposure of structural tile. |
| **DOORS/ OPENINGS:** | ☐ Wood/Glass Panelled<br>☒ Wood Veneer 2<br>☐ Galvanized Metal<br>☐ Other: | ☐ Good<br>☐ Fair<br>1 Poor<br>1 Destroyed | ☒ 1900-1912<br>☐ 1913-1933<br>☐ 1934-present<br>☐ In question | |
| **LIGHTING:** | ☐ Incandescent/Type A<br>☐ Incandescent/Type B<br>☒ CML/Sconce<br>☐ Other: | ☐ Intact ☐ Destroyed<br>☐ Intact ☐ Destroyed<br>☒ Intact ☐ Destroyed<br>☐ Intact ☐ Destroyed | ☐ 1900-1912<br>☒ 1913-1933<br>☒ 1934-present<br>☐ In question | 1 CML.<br>1 sconce, missing shade. |
| **HEATING/ VENTILATION PLUMBING:** | ☒ Radiators<br>☐ Vents/Fans<br>☐ Sink/Toilet/Urinal<br>☐ Other: | ☒ Intact ☐ Destroyed<br>☐ Intact ☐ Destroyed<br>☐ Intact ☐ Destroyed<br>☐ Intact ☐ Destroyed | ☒ 1900-1912<br>☐ 1913-1933<br>☐ 1934-present<br>☐ In question | |
| **MISCELLANEOUS:** | | ☐ Good<br>☐ Fair<br>☐ Poor<br>☐ Destroyed | ☐ 1900-1912<br>☐ 1913-1933<br>☐ 1934-present<br>☐ In question | |
| **SUMMARY:** | | ☐ Good<br>☒ Fair<br>☐ Poor<br>☐ Destroyed | ☒ 1900-1912<br>☒ 1913-1933<br>☒ 1934-present<br>☐ In question | **ARCHITECTURAL SIGNIFICANCE:** ☐ Most ☒ Some ☐ Minor ☐ Negligible |

PHOTOGRAPHS: (1) View South (2) View North ROOM NO. 108





# ELLIS ISLAND EXISTING CONDITION SURVEY New Hospital Extension page: 162

ROOM NO: 109 LAST KNOWN USE: Conference room SQUARE FEET: 453 CEILING HEIGHT: DATE: 6 Nov. 1985

| | FINISHES: | CONDITION: | DATE: | NOTES: |
|---|---|---|---|---|
| **FLOOR:** | [ ] Tile/Concrete<br>[X] Resilient<br>[ ] Wood<br>[ ] Other: | [ ] Good<br>[ ] Fair<br>[ ] Poor<br>[X] Destroyed | [X] 1900-1912<br>[ ] 1913-1933<br>[X] 1934-present<br>[ ] In question | Rolled linoleum over standard flooring. |
| **BASE:** | [ ] Tile/Concrete<br>[ ] Resilient<br>[ ] Wood<br>[X] Other: standard | [ ] Good<br>[X] Fair<br>[ ] Poor<br>[ ] Destroyed | [X] 1900-1912<br>[ ] 1913-1933<br>[ ] 1934-present<br>[ ] In question | |
| **WALLS:** | [X] Plaster<br>[ ] Partitions<br>[ ] Tile Wainscot<br>[ ] Other: | [ ] Good<br>[X] Fair<br>[ ] Poor<br>[ ] Destroyed | [X] 1900-1912<br>[ ] 1913-1933<br>[ ] 1934-present<br>[ ] In question | Exterior (S.) wall destroyed. 3 other walls, fair cond'd. |
| **CEILING:** | [X] Plaster<br>[ ] Acoustic panels<br>[X] Cove<br>[ ] Other | [ ] Good<br>[ ] Fair<br>[X] Poor<br>[ ] Destroyed | [X] 1900-1912<br>[ ] 1913-1933<br>[ ] 1934-present<br>[ ] In question | |
| **DOORS/ OPENINGS:** | [X] Wood/Glass Panelled<br>[X] Wood Veneer<br>[ ] Galvanized Metal<br>[ ] Other: | [ ] Good<br>[ ] Fair<br>[X] Poor<br>[ ] Destroyed | [X] 1900-1912<br>[ ] 1913-1933<br>[ ] 1934-present<br>[ ] In question | S. door has glazed upper half & square transom light above. |
| **LIGHTING:** | [X] Incandescent/Type A<br>[ ] Incandescent/Type B<br>[X] CML/Sconce<br>[ ] Other: | [X] Intact [ ] Destroyed<br>[ ] Intact [ ] Destroyed<br>[X] Intact [ ] Destroyed<br>[ ] Intact [ ] Destroyed | [ ] 1900-1912<br>[X] 1913-1933<br>[ ] 1934-present<br>[ ] In question | |
| **HEATING/ VENTILATION PLUMBING:** | [X] Radiators<br>[X] Vents/Fans<br>[ ] Sink/Toilet/Urinal<br>[ ] Other: | [X] Intact [ ] Destroyed<br>[X] Intact [ ] Destroyed<br>[ ] Intact [ ] Destroyed<br>[ ] Intact [ ] Destroyed | [ ] 1900-1912<br>[ ] 1913-1933<br>[ ] 1934-present<br>[X] In question | 1 wall-mounted rotary fan. |
| **MISCELLANEOUS:** | | [ ] Good<br>[ ] Fair<br>[ ] Poor<br>[ ] Destroyed | [ ] 1900-1912<br>[ ] 1913-1933<br>[ ] 1934-present<br>[X] In question | Plywood squares mounted high on E. wall. |
| **SUMMARY:** | | [ ] Good<br>[X] Fair<br>[ ] Poor<br>[ ] Destroyed | [X] 1900-1912<br>[X] 1913-1933<br>[X] 1934-present<br>[X] In question | **ARCHITECTURAL SIGNIFICANCE:** [ ] Most [X] Some [ ] Minor [ ] Negligible |

PHOTOGRAPHS: ① View Southwest ② View North ③ View East ROOM NO. 109







ELLIS ISLAND EXISTING CONDITION SURVEY New Hospital Extension page: 164

ROOM NO: 110 LAST KNOWN USE: Pantry SQUARE FEET: 359 CEILING HEIGHT: DATE: 7 Nov. 1985


| | FINISHES: | CONDITION: | DATE: | NOTES: |
|---|---|---|---|---|
| **FLOOR:** | [X] Tile/Concrete Resilient; [ ] Wood; [ ] Other: | [ ] Good; [ ] Fair; [X] Poor (Obscured); [ ] Destroyed | [ ] 1900-1912; [ ] 1913-1933; [ ] 1934-present; [X] In question | Rolled linoleum over standard. |
| **BASE:** | [ ] Tile/Concrete; [ ] Resilient; [ ] Wood; [X] Other: Standard | [X] Good; [ ] Fair; [ ] Poor; [ ] Destroyed | [X] 1900-1912; [ ] 1913-1933; [ ] 1934-present; [ ] In question | |
| **WALLS:** | [X] Plaster cove; [ ] Partitions; [ ] Tile Wainscot; [ ] Other: | [X] Good; [ ] Fair; [ ] Poor; [ ] Destroyed | [X] 1900-1912; [ ] 1913-1933; [ ] 1934-present; [ ] In question | structural tile exposed @ S. end. Ghost of sink on W. wall. Ghost of possible shelving. |
| **CEILING:** | [X] Plaster; [ ] Acoustic panels; [X] Cove; [ ] Other | [ ] Good; [X] Fair; [ ] Poor; [ ] Destroyed | [X] 1900-1912; [ ] 1913-1933; [ ] 1934-present; [ ] In question | structural tile exposed @ S. end. |
| **DOORS/ OPENINGS:** | [X] Wood/Glass Paneled; [X] Wood Veneer; [ ] Galvanized Metal; [ ] Other: | [ ] Good; [X] Fair; [ ] Poor; [ ] Destroyed | [X] 1900-1912; [ ] 1913-1933; [ ] 1934-present; [ ] In question | 2 pairs of veneer push double doors - painted black base. 1 door with glazed upper half. |
| **LIGHTING:** | [ ] Incandescent/Type A; [X] Incandescent/Type B; [ ] CML/Sconce; [ ] Other: | 2 Intact / [ ] Destroyed; [ ] Intact / [ ] Destroyed; [ ] Intact / [ ] Destroyed; [ ] Intact / [ ] Destroyed | [ ] 1900-1912; [ ] 1913-1933; [X] 1934-present; [ ] In question | 2 lamps w/ metal shades, large bulbs, white string pulls. |
| **HEATING/ VENTILATION PLUMBING:** | [X] Radiators; [X] Vents/Fans; [ ] Sink/Toilet/Urinal; [ ] Other: | [X] Intact / [ ] Destroyed; [X] Intact / [ ] Destroyed; [ ] Intact / [ ] Destroyed; [ ] Intact / [ ] Destroyed | [X] 1900-1912; [ ] 1913-1933; [ ] 1934-present; [X] In question | 1 wall-mounted rotary fan w/ cover. |
| **MISCELLANEOUS:** | | [ ] Good; [ ] Fair; [ ] Poor; [ ] Destroyed | [ ] 1900-1912; [ ] 1913-1933; [X] 1934-present; [ ] In question | Wood elevator door opens into space on E. wall. "105" stenciled on door. |
| **SUMMARY:** | | [ ] Good; [X] Fair; [ ] Poor; [ ] Destroyed | [X] 1900-1912; [ ] 1913-1933; [X] 1934-present; [X] In question | **ARCHITECTURAL SIGNIFICANCE:** [ ] Most; [X] Some; [ ] Minor; [ ] Negligible |

PHOTOGRAPHS: (1) View Southeast (2) View East (3) View North (4) View West ROOM NO. 110







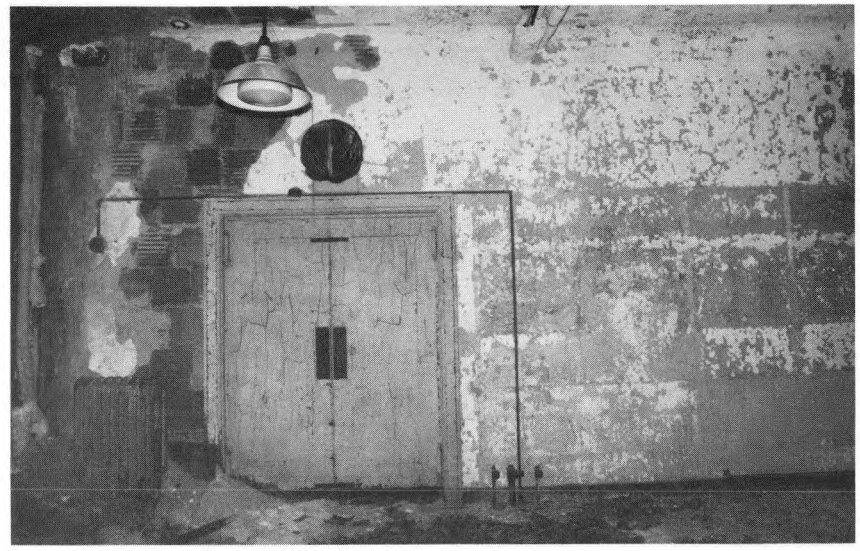


# ELLIS ISLAND EXISTING CONDITION SURVEY New Hospital Extension page: 166


ROOM NO: 111 LAST KNOWN USE: Dining room SQUARE FEET: 528 CEILING HEIGHT: DATE: 7 Nov. 1985

| | FINISHES: | CONDITION: | DATE: | NOTES: |
|---|---|---|---|---|
| **FLOOR:** | [X] Tile/Concrete<br>[ ] Resilient<br>[ ] Wood<br>[ ] Other: | [ ] Good<br>[ ] Fair<br>[ ] Poor<br>[X] Destroyed | [ ] 1900-1912<br>[ ] 1913-1933<br>[ ] 1934-present<br>[X] In question | Rotted linoleum over Standard. |
| **BASE:** | [ ] Tile/Concrete<br>[ ] Resilient<br>[ ] Wood<br>[X] Other: Standard | [X] Good<br>[ ] Fair<br>[ ] Poor<br>[ ] Destroyed | [X] 1900-1912<br>[ ] 1913-1933<br>[ ] 1934-present<br>[ ] In question | |
| **WALLS:** | [X] Plaster<br>[ ] Partitions<br>[ ] Tile Wainscot<br>[ ] Other: | [ ] Good<br>[X] Fair<br>[ ] Poor<br>[ ] Destroyed | [X] 1900-1912<br>[ ] 1913-1933<br>[ ] 1934-present<br>[ ] In question | Structural tile exposed @ S. end. |
| **CEILING:** | [X] Plaster<br>[ ] Acoustic panels<br>[X] Cove<br>[ ] Other | [ ] Good<br>[ ] Fair<br>[ ] Poor<br>[ ] Destroyed | [X] 1900-1912<br>[ ] 1913-1933<br>[ ] 1934-present<br>[ ] In question | Structural tile exposed @ S. end |
| **DOORS/ OPENINGS:** | [ ] Wood/Glass Panelled<br>[X] Wood Veneer<br>[ ] Galvanized Metal<br>[ ] Other: | [ ] Good<br>[ ] Fair<br>[ ] Poor<br>[ ] Destroyed | [X] 1900-1912<br>[ ] 1913-1933<br>[ ] 1934-present<br>[ ] In question | 1 set double doors: E. wall - white paint.<br>1 single veneer door: W. wall - destroyed.<br>1 single door w/ transom: N. wall - poor.<br>1 single door w/ light + transom: @ S. wall - poor. |
| **LIGHTING:** | [ ] Incandescent/Type A<br>[ ] Incandescent/Type B<br>[X] CML/Sconce<br>[ ] Other: | [ ] Intact [ ] Destroyed<br>[ ] Intact [ ] Destroyed<br>[ ] Intact [X] Destroyed<br>[ ] Intact [ ] Destroyed | [ ] 1900-1912<br>[X] 1913-1933<br>[ ] 1934-present<br>[ ] In question | |
| **HEATING/ VENTILATION PLUMBING:** | [X] Radiators 1<br>[X] Vents/Fans 2<br>[ ] Sink/Toilet/Urinal<br>[ ] Other: | [X] Intact [ ] Destroyed<br>[X] Intact [ ] Destroyed<br>[ ] Intact [ ] Destroyed<br>[ ] Intact [ ] Destroyed | [X] 1900-1912<br>[ ] 1913-1933<br>[ ] 1934-present<br>[X] In question | 2 wall mounted rotary fans w/ covers, N. Wall @ |
| **MISCELLANEOUS:** | | [ ] Good<br>[ ] Fair<br>[ ] Poor<br>[ ] Destroyed | [ ] 1900-1912<br>[ ] 1913-1933<br>[ ] 1934-present<br>[X] In question | 1 plywood square above double doors on E. wall.<br>1 wood panel, 24" wide - veneer w/ severe delamination, NE corner. |
| **SUMMARY:** | | [X] Good<br>[X] Fair<br>[ ] Poor<br>[ ] Destroyed | [X] 1900-1912<br>[X] 1913-1933<br>[ ] 1934-present<br>[X] In question | **ARCHITECTURAL SIGNIFICANCE:** [ ] Most [X] Some [ ] Minor [ ] Negligible |

PHOTOGRAPHS: ① View Southeast ② View North ③ View West ROOM NO. 111

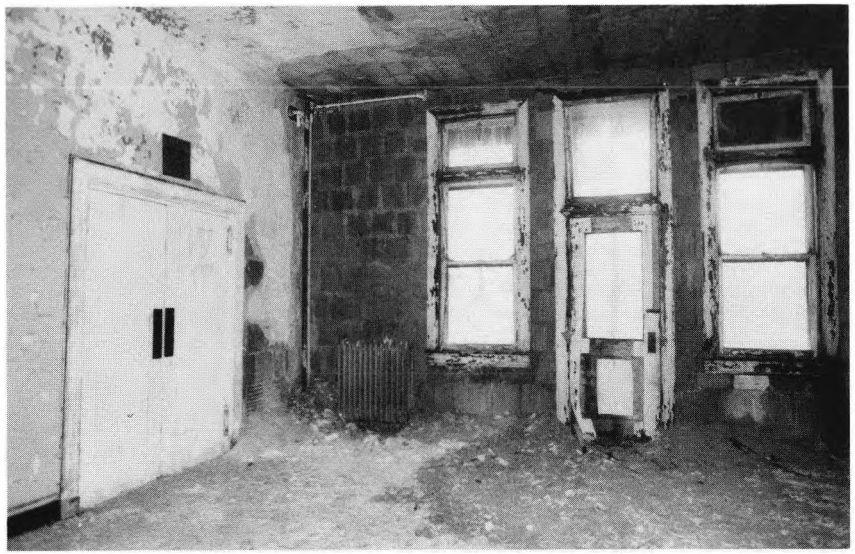



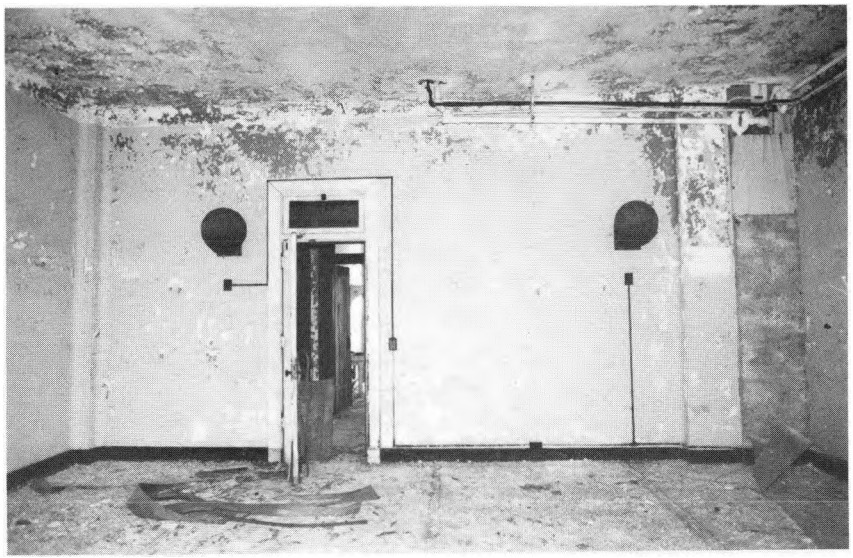

# ELLIS ISLAND EXISTING CONDITION SURVEY New Hospital Extension page: 168

ROOM NO: 112 LAST KNOWN USE: Doctor's office SQUARE FEET: 323 CEILING HEIGHT: DATE: 7 NOV. 1985

| | FINISHES: | CONDITION: | DATE: | NOTES: |
|---|---|---|---|---|
| **FLOOR:** | ☐ Tile/Concrete<br>☐ Resilient<br>☐ Wood<br>☒ Other: standard | ☒ Good<br>☐ Fair<br>☐ Poor<br>☐ Destroyed | ☒ 1900-1912<br>☐ 1913-1933<br>☐ 1934-present<br>☐ In question | |
| **BASE:** | ☐ Tile/Concrete<br>☐ Resilient<br>☐ Wood<br>☒ Other: standard | ☒ Good<br>☐ Fair<br>☐ Poor<br>☐ Destroyed | ☒ 1900-1912<br>☐ 1913-1933<br>☐ 1934-present<br>☐ In question | |
| **WALLS:** | ☒ Plaster cove.<br>☐ Partitions<br>☐ Tile Wainscot<br>☐ Other: | ☐ Good<br>☒ Fair<br>☐ Poor<br>☐ Destroyed | ☒ 1900-1912<br>☐ 1913-1933<br>☐ 1934-present<br>☐ In question | Structural tile exposed, SE corner.<br>Ghost: gold rectangle 8½×12": N. wall adjacent to door + fan. |
| **CEILING:** | ☒ Plaster<br>☐ Acoustic panels<br>☒ Cove<br>☐ Other | ☐ Good<br>☒ Fair<br>☐ Poor<br>☐ Destroyed | ☒ 1900-1912<br>☐ 1913-1933<br>☐ 1934-present<br>☐ In question | Structural tile exposed in SE corner. |
| **DOORS/ OPENINGS:** | ☐ Wood/Glass Panelled 1<br>☒ Wood Veneer 3<br>☐ Galvanized Metal 2<br>☐ Other: | ☐ Good<br>☐ Fair<br>☐ Poor<br>☐ Destroyed | ☒ 1900-1912<br>☐ 1913-1933<br>☐ 1934-present<br>☐ In question | 1 door W. wall / white overpaint – good.<br>1 door E. – poor.<br>1 door N. – destroyed.<br>Door + window frames: white paint. |
| **LIGHTING:** | ☒ Incandescent/Type A 1<br>☐ Incandescent/Type B<br>☒ CML/Sconce 1<br>☐ Other: | ☐ Intact ☐ Destroyed<br>☐ Intact ☐ Destroyed<br>☐ Intact ☐ Destroyed<br>☐ Intact ☐ Destroyed | ☐ 1900-1912<br>☐ 1913-1933<br>☒ 1934-present<br>☐ In question | |
| **HEATING/ VENTILATION PLUMBING:** | ☒ Radiators 1<br>☒ Vents/Fans 1<br>☐ Sink/Toilet/Urinal<br>☐ Other: | ☒ Intact ☐ Destroyed<br>☒ Intact ☐ Destroyed<br>☐ Intact ☐ Destroyed<br>☐ Intact ☐ Destroyed | ☒ 1900-1912<br>☐ 1913-1933<br>☐ 1934-present<br>☐ In question | 1 wall-mounted rotary fan w/ cover.<br>ghost of removed sink – pipe, 24" from floor, E. wall. |
| **MISCELLANEOUS:** | | ☒ Good<br>☐ Fair<br>☐ Poor<br>☐ Destroyed | ☐ 1900-1912<br>☐ 1913-1933<br>☐ 1934-present<br>☒ In question | Dark green cloth window shade w/ string covered circular pull. |
| **SUMMARY:** | | ☐ Good<br>☒ Fair<br>☐ Poor<br>☐ Destroyed | ☒ 1900-1912<br>☐ 1913-1933<br>☒ 1934-present<br>☒ In question | **ARCHITECTURAL SIGNIFICANCE:** ☐ Most ☒ Some ☐ Minor ☐ Negligible |

PHOTOGRAPHS: (1) View South (2) View North ROOM NO. 112





# ELLIS ISLAND EXISTING CONDITION SURVEY New Hospital Extension page: 170

ROOM NO: 113 LAST KNOWN USE: Barracks SQUARE FEET: CEILING HEIGHT: DATE: 7 Nov. 1985

| | FINISHES: | CONDITION: | DATE: | NOTES: |
|---|---|---|---|---|
| **FLOOR:** | [ ] Tile/Concrete<br>[X] Resilient<br>[ ] Wood<br>[ ] Other: | [ ] Good<br>[ ] Fair<br>[ ] Poor<br>[X] Destroyed | [X] 1900-1912<br>[ ] 1913-1933<br>[ ] 1934-present<br>[ ] In question | rolled linoleum over standard. |
| **BASE:** | [ ] Tile/Concrete<br>[ ] Resilient<br>[ ] Wood<br>[X] Other: standard | [X] Good<br>[ ] Fair<br>[ ] Poor<br>[ ] Destroyed | [X] 1900-1912<br>[ ] 1913-1933<br>[ ] 1934-present<br>[ ] In question | |
| **WALLS:** | [X] Plaster<br>[ ] Partitions<br>[ ] Tile Wainscot<br>[ ] Other: | [ ] Good<br>[ ] Fair<br>[X] Poor<br>[ ] Destroyed | [X] 1900-1912<br>[ ] 1913-1933<br>[ ] 1934-present<br>[ ] In question | structural tile exposed on all walls except NE. corner.<br>Ghost: NW - tan rectangle 4'x2'6". |
| **CEILING:** | [X] Plaster<br>[ ] Acoustic panels<br>[ ] Cove<br>[ ] Other | [ ] Good<br>[X] Fair<br>[ ] Poor<br>[ ] Destroyed | [X] 1900-1912<br>[ ] 1913-1933<br>[ ] 1934-present<br>[ ] In question | Random exposed struct. tiles.<br>intact NE corner. |
| **DOORS/ OPENINGS:** | [ ] Wood/Glass Panelled<br>[X] Wood Veneer 3<br>[ ] Galvanized Metal<br>[ ] Other: | [ ] Good<br>[ ] Fair<br>[X] Poor<br>[ ] Destroyed | [X] 1900-1912<br>[ ] 1913-1933<br>[ ] 1934-present<br>[ ] In question | 1 double door to hall - poor; white overpaint, dark painted base.<br>1 door, E. Wall, 1' high painted base.<br>1 door, S. wall, 1' high painted base. |
| **LIGHTING:** | [ ] Incandescent/Type A<br>[ ] Incandescent/Type B<br>[X] (CM)/Sconce<br>[X] Other: sconce | [ ] Intact [ ] Destroyed<br>[ ] Intact [ ] Destroyed<br>1 Intact 1 Destroyed<br>16 Intact 2 Destroyed | [ ] 1900-1912<br>[X] 1913-1933<br>[X] 1934-present<br>[ ] In question | sconces have bases overpainted w/ tan paint - no shades. |
| **HEATING/ VENTILATION PLUMBING:** | [X] Radiators<br>[X] Vents/Fans<br>[ ] Sink/Toilet/Urinal<br>[ ] Other: | 9 Intact [ ] Destroyed<br>[X] Intact [ ] Destroyed<br>[ ] Intact [ ] Destroyed<br>[ ] Intact [ ] Destroyed | [X] 1900-1912<br>[ ] 1913-1933<br>[ ] 1934-present<br>[X] In question | 4 wall-mounted rotary fans<br>1 window fan over S. door. |
| **MISCELLANEOUS:** | | [ ] Good<br>[ ] Fair<br>[ ] Poor<br>[ ] Destroyed | [ ] 1900-1912<br>[ ] 1913-1933<br>[ ] 1934-present<br>[ ] In question | |
| **SUMMARY:** | | [ ] Good<br>[ ] Fair<br>[X] Poor<br>[ ] Destroyed | [X] 1900-1912<br>[X] 1913-1933<br>[X] 1934-present<br>[X] In question | **ARCHITECTURAL SIGNIFICANCE:** [X] Most [ ] Some [ ] Minor [ ] Negligible |

PHOTOGRAPHS: (1) View South (2) View North ROOM NO. 113






# ELLIS ISLAND EXISTING CONDITION SURVEY New Hospital Extension page: 172

ROOM NO: 114 LAST KNOWN USE: Toilet SQUARE FEET: 85 CEILING HEIGHT: DATE: 7 Nov. 1985

| | FINISHES: | CONDITION: | DATE: | NOTES: |
|---|---|---|---|---|
| **FLOOR:** | [X] Tile/Concrete<br>[ ] Resilient<br>[ ] Wood<br>[ ] Other: | [ ] Good<br>[ ] Fair obscured<br>[ ] Poor<br>[ ] Destroyed | [X] 1900-1912<br>[ ] 1913-1933<br>[ ] 1934-present<br>[ ] In question | |
| **BASE:** | [X] Tile/Concrete<br>[ ] Resilient<br>[ ] Wood<br>[ ] Other: | [ ] Good obscured<br>[ ] Fair<br>[ ] Poor<br>[ ] Destroyed | [X] 1900-1912<br>[ ] 1913-1933<br>[ ] 1934-present<br>[ ] In question | |
| **WALLS:** | [X] Plaster<br>[ ] Partitions<br>[X] Tile Wainscot<br>[ ] Other: | [ ] Good<br>[X] Fair<br>[X] Poor<br>[ ] Destroyed | [X] 1900-1912<br>[ ] 1913-1933<br>[ ] 1934-present<br>[ ] In question | Plaster above wainscot in poor cond. destroyed in NW corner, structural tile exposed. |
| **CEILING:** | [X] Plaster<br>[ ] Acoustic panels<br>[X] Cove<br>[ ] Other | [ ] Good<br>[ ] Fair<br>[X] Poor<br>[ ] Destroyed | [X] 1900-1912<br>[ ] 1913-1933<br>[ ] 1934-present<br>[ ] In question | Most structural tile exposed at North end. |
| **DOORS/ OPENINGS:** | [ ] Wood/Glass Panelled<br>[X] Wood Veneer<br>[ ] Galvanized Metal<br>[ ] Other: | [ ] Good<br>[ ] Fair<br>[X] Poor<br>[ ] Destroyed | [X] 1900-1912<br>[ ] 1913-1933<br>[ ] 1934-present<br>[ ] In question | Window + door surrounds - marble with white overpaint. Door painted white. Door surround destroyed, but remains in room. |
| **LIGHTING:** | [ ] Incandescent/Type A<br>[ ] Incandescent/Type B<br>[X] CML/Sconce<br>[ ] Other: | [ ] Intact [ ] Destroyed<br>[ ] Intact [ ] Destroyed<br>[X] Intact [ ] Destroyed<br>Intact Destroyed | [ ] 1900-1912<br>[ ] 1913-1933<br>[X] 1934-present<br>[ ] In question | Sconce has shade. |
| **HEATING/ VENTILATION PLUMBING:** | [X] Radiators<br>[ ] Vents/Fans<br>[X] Sink/Toilet/Urinal<br>[ ] Other: | [ ] Intact [ ] Destroyed<br>[ ] Intact [ ] Destroyed<br>[ ] Intact [ ] Destroyed<br>[ ] Intact [ ] Destroyed | [X] 1900-1912<br>[X] 1913-1933<br>[ ] 1934-present<br>[ ] In question | 2 single pedestal sinks, damaged + rusting - no fixtures.<br>1 urinal, plumbing destroyed, base good.<br>2 toilets, without plumbing. |
| **MISCELLANEOUS:** | | [ ] Good<br>[ ] Fair<br>[X] Poor<br>[ ] Destroyed | [ ] 1900-1912<br>[ ] 1913-1933<br>[ ] 1934-present<br>[ ] In question | marble stalls w/ wood veneered swinging doors. |
| **SUMMARY:** | | [ ] Good<br>[ ] Fair<br>[X] Poor<br>[ ] Destroyed | [X] 1900-1912<br>[X] 1913-1933<br>[ ] 1934-present<br>[ ] In question | **ARCHITECTURAL SIGNIFICANCE:** [ ] Most [ ] Some [X] Minor [ ] Negligible |

PHOTOGRAPHS: (1) View North (2) View South ROOM NO. 114

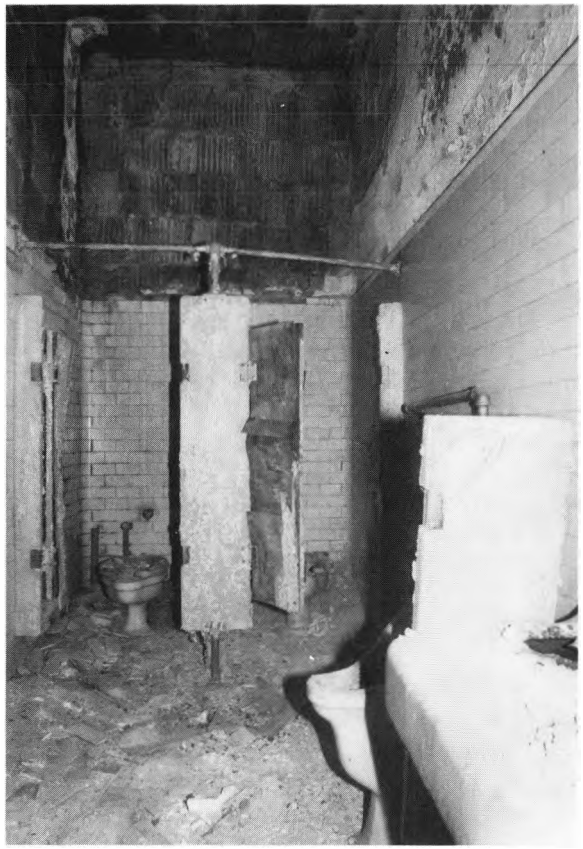



# ELLIS ISLAND EXISTING CONDITION SURVEY New Hospital Extension page: 174

ROOM NO: 115 LAST KNOWN USE: Bathroom SQUARE FEET: 142 CEILING HEIGHT: DATE: 7 Nov. 1985

| | FINISHES: | CONDITION: | DATE: | NOTES: |
|---|---|---|---|---|
| **FLOOR:** | [X] Tile/Concrete<br>[ ] Resilient<br>[ ] Wood<br>[ ] Other: | [ ] Good<br>[ ] Fair<br>[ ] Poor<br>[ ] Destroyed | [X] 1900-1912<br>[ ] 1913-1933<br>[ ] 1934-present<br>[ ] In question | obscured by debris. |
| **BASE:** | [X] Tile/Concrete<br>[ ] Resilient<br>[ ] Wood<br>[ ] Other: | [ ] Good<br>[ ] Fair<br>[ ] Poor<br>[ ] Destroyed | [X] 1900-1912<br>[ ] 1913-1933<br>[ ] 1934-present<br>[ ] In question | obscured. |
| **WALLS:** | [ ] Plaster<br>[ ] Partitions<br>[X] Tile Wainscot<br>[ ] Other: | [X] Good<br>[ ] Fair<br>[X] Poor<br>[ ] Destroyed | [X] 1900-1912<br>[ ] 1913-1933<br>[ ] 1934-present<br>[ ] In question | Tile - good cond.<br>Plaster: structural tile exposed N. section. |
| **CEILING:** | [X] Plaster<br>[ ] Acoustic panels<br>[X] Cove<br>[ ] Other | [ ] Good<br>[ ] Fair<br>[X] Poor<br>[ ] Destroyed | [X] 1900-1912<br>[ ] 1913-1933<br>[ ] 1934-present<br>[ ] In question | structural tile exposed N. end. |
| **DOORS/ OPENINGS:** | [ ] Wood/Glass Panelled<br>[X] Wood Veneer<br>[ ] Galvanized Metal<br>[ ] Other: | [ ] Good<br>[X] Fair<br>[ ] Poor<br>[ ] Destroyed | [X] 1900-1912<br>[ ] 1913-1933<br>[ ] 1934-present<br>[ ] In question | Marble window and door surrounds w/ white overpaint.<br>Door stencil - "HEAD" - exterior. |
| **LIGHTING:** | [X] Incandescent/Type A<br>[ ] Incandescent/Type B<br>[X] CML/Sconce<br>[ ] Other: | [ ] Intact [1] Destroyed<br>[ ] Intact [ ] Destroyed<br>[ ] Intact [1] Destroyed<br>[ ] Intact [ ] Destroyed | [ ] 1900-1912<br>[ ] 1913-1933<br>[X] 1934-present<br>[ ] In question | globe missing from Incandescent A.<br>1 broken wall sconce - not standard type. |
| **HEATING/ VENTILATION PLUMBING:** | [X] Radiators<br>[ ] Vents/Fans<br>[X] Sink/Toilet/Urinal<br>[X] Other: showers | [X] Intact [ ] Destroyed<br>[ ] Intact [ ] Destroyed<br>[X] Intact [ ] Destroyed<br>[X] Intact [ ] Destroyed | [ ] 1900-1912<br>[X] 1913-1933<br>[X] 1934-present<br>[ ] In question | 1 slop sink.<br>2 destroyed sinks.<br>1 toilet.<br>1 marble shower stall, 2 metal. |
| **MISCELLANEOUS:** | | [ ] Good<br>[ ] Fair<br>[ ] Poor<br>[ ] Destroyed | [ ] 1900-1912<br>[ ] 1913-1933<br>[X] 1934-present<br>[ ] In question | stencil on S wall "H53".<br>2 cans of leaking chemicals. |
| **SUMMARY:** | | [ ] Good<br>[ ] Fair<br>[X] Poor<br>[ ] Destroyed | [X] 1900-1912<br>[X] 1913-1933<br>[X] 1934-present<br>[ ] In question | **ARCHITECTURAL SIGNIFICANCE:** [ ] Most [ ] Some [X] Minor [ ] Negligible |


PHOTOGRAPHS: ① View North ② View South ROOM NO. 115






ELLIS ISLAND EXISTING CONDITION SURVEY New Hospital Extension page: 176

PHOTOGRAPHS: (3) View Southeast. (4) sink, southwest corner. ROOM NO. 115

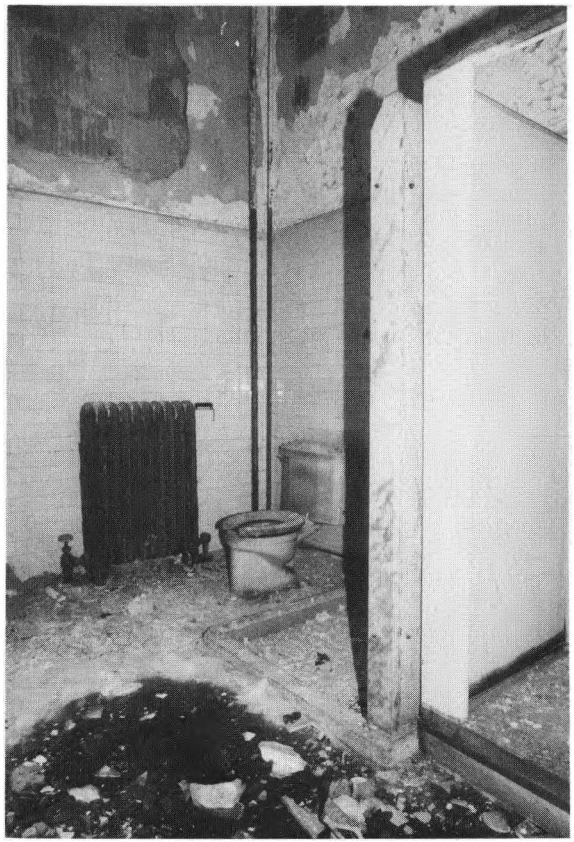

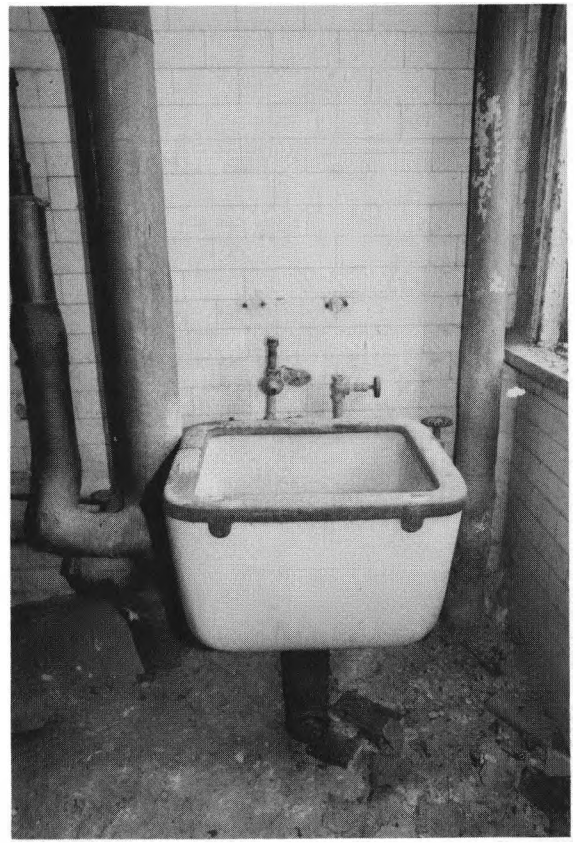

PHOTOGRAPHS:

ROOM NO. 115


# ELLIS ISLAND EXISTING CONDITION SURVEY New Hospital Extension page: 178

ROOM NO: 116 LAST KNOWN USE: Employee's Washroom SQUARE FEET: 142 CEILING HEIGHT: DATE: 7 Nov. 1985

| | FINISHES: | CONDITION: | DATE: | NOTES: |
|---|---|---|---|---|
| **FLOOR:** | ☐ Tile/Concrete<br>☐ Resilient<br>☐ Wood<br>☒ Other: standard | ☐ Good<br>☐ Fair obscured<br>☐ Poor<br>☐ Destroyed | ☒ 1900-1912<br>☐ 1913-1933<br>☐ 1934-present<br>☐ In question | |
| **BASE:** | ☐ Tile/Concrete<br>☐ Resilient<br>☐ Wood<br>☒ Other: standard | ☐ Good<br>☐ Fair<br>☐ Poor obscured<br>☐ Destroyed | ☒ 1900-1912<br>☐ 1913-1933<br>☐ 1934-present<br>☐ In question | |
| **WALLS:** | ☒ Plaster<br>☐ Partitions<br>☐ Tile Wainscot<br>☐ Other: | ☐ Good<br>☒ Fair<br>☐ Poor<br>☐ Destroyed | ☒ 1900-1912<br>☐ 1913-1933<br>☐ 1934-present<br>☐ In question | structural tile exposed N end.<br>2 boards attached above sinks/ lower one has hooks. |
| **CEILING:** | ☒ Plaster<br>☐ Acoustic panels<br>☒ Cove<br>☐ Other | ☐ Good<br>☐ Fair<br>☒ Poor<br>☐ Destroyed | ☒ 1900-1912<br>☐ 1913-1933<br>☐ 1934-present<br>☐ In question | structural tile exposed N. end. |
| **DOORS/ OPENINGS:** | ☐ Wood/Glass Panelled<br>☒ Wood Veneer<br>☐ Galvanized Metal<br>☐ Other: | ☐ Good<br>☒ Fair<br>☐ Poor<br>☐ Destroyed | ☒ 1900-1912<br>☐ 1913-1933<br>☐ 1934-present<br>☐ In question | wood door and window enpanements, white overpaint. |
| **LIGHTING:** | ☒ Incandescent/Type A<br>☐ Incandescent/Type B<br>☐ CML/Sconce<br>☐ Other: | ☐ Intact ☐ Destroyed<br>☐ Intact ☐ Destroyed<br>☐ Intact ☐ Destroyed<br>☐ Intact ☐ Destroyed | ☐ 1900-1912<br>☐ 1913-1933<br>☒ 1934-present<br>☐ In question | |
| **HEATING/ VENTILATION PLUMBING:** | ☒ Radiators<br>☐ Vents/Fans<br>☒ Sink/Toilet/Urinal<br>☒ Other: showers | ☐ Intact ☐ Destroyed<br>☐ Intact ☐ Destroyed<br>☒ Intact ☒ Destroyed<br>☒ Intact ☐ Destroyed | ☒ 1900-1912<br>☒ 1913-1933<br>☒ 1934-present<br>☐ In question | 5 center pedestal sinks - 2 destroyed.<br>2 urinals.<br>2 metal stall showers. |
| **MISCELLANEOUS:** | | ☐ Good<br>☐ Fair<br>☐ Poor<br>☐ Destroyed | ☐ 1900-1912<br>☐ 1913-1933<br>☒ 1934-present<br>☐ In question | stenciled door signage - "HEAD." |
| **SUMMARY:** | | ☐ Good<br>☐ Fair<br>☒ Poor<br>☐ Destroyed | ☒ 1900-1912<br>☒ 1913-1933<br>☒ 1934-present<br>☐ In question | **ARCHITECTURAL SIGNIFICANCE:** ☐ Most ☐ Some ☒ Minor ☐ Negligible |


PHOTOGRAPHS: (1) View South (2) View West (3) View North ROOM NO. 116



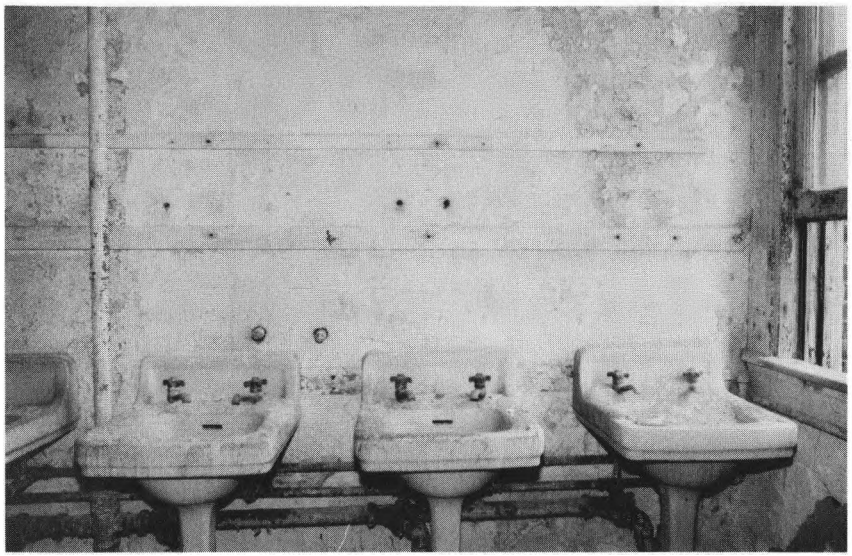



PHOTOGRAPHS: (4) showers, View Northeast ROOM NO. 116

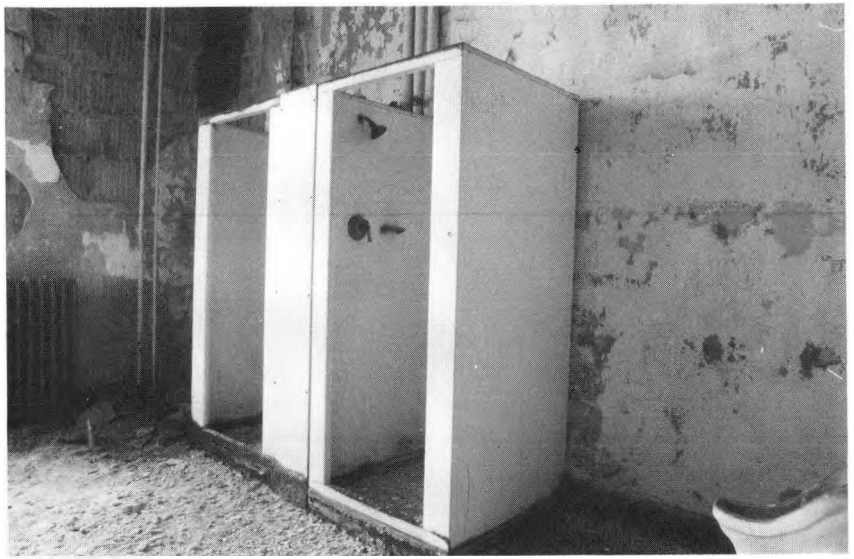

**PHOTOGRAPHS:**

**ROOM NO.** 116

# ELLIS ISLAND EXISTING CONDITION SURVEY New Hospital Extension page: 182

ROOM NO: 117 LAST KNOWN USE: Bathroom SQUARE FEET: 77 CEILING HEIGHT: DATE: 7 Nov. 1985

| | FINISHES: | CONDITION: | DATE: | NOTES: |
|---|---|---|---|---|
| **FLOOR:** | [X] Tile/Concrete<br>[ ] Resilient<br>[ ] Wood<br>[ ] Other: | [ ] Good<br>[ ] Fair obscured<br>[ ] Poor<br>[ ] Destroyed | [X] 1900-1912<br>[ ] 1913-1933<br>[ ] 1934-present<br>[ ] In question | |
| **BASE:** | [X] Tile/Concrete<br>[ ] Resilient<br>[ ] Wood<br>[ ] Other: | [ ] Good<br>[ ] Fair obscured<br>[ ] Poor<br>[ ] Destroyed | [X] 1900-1912<br>[ ] 1913-1933<br>[ ] 1934-present<br>[ ] In question | |
| **WALLS:** | [X] Plaster<br>[ ] Partitions<br>[X] Tile Wainscot<br>[ ] Other: | [ ] Good<br>[X] Fair<br>[ ] Poor<br>[ ] Destroyed | [X] 1900-1912<br>[ ] 1913-1933<br>[ ] 1934-present<br>[ ] In question | Tile destroyed in NW corner. Structural tile exposed on N wall. |
| **CEILING:** | [X] Plaster<br>[ ] Acoustic panels<br>[X] Cove<br>[ ] Other | [ ] Good<br>[ ] Fair<br>[X] Poor<br>[ ] Destroyed | [X] 1900-1912<br>[ ] 1913-1933<br>[ ] 1934-present<br>[ ] In question | Greatest deterioration towards N wall. |
| **DOORS/ OPENINGS:** | [ ] Wood/Glass Panelled<br>[X] Wood Veneer<br>[ ] Galvanized Metal<br>[ ] Other: | [ ] Good<br>[ ] Fair<br>[X] Poor<br>[ ] Destroyed | [X] 1900-1912<br>[ ] 1913-1933<br>[ ] 1934-present<br>[ ] In question | Marble surrounds: doors and windows. |
| **LIGHTING:** | [ ] Incandescent/Type A<br>[ ] Incandescent/Type B<br>[X] CML/Sconce<br>[ ] Other: | [ ] Intact [ ] Destroyed<br>[ ] Intact [ ] Destroyed<br>[ ] Intact [1] Destroyed<br>[ ] Intact [ ] Destroyed | [ ] 1900-1912<br>[ ] 1913-1933<br>[X] 1934-present<br>[ ] In question | |
| **HEATING/ VENTILATION PLUMBING:** | [X] Radiators 1<br>[ ] ~~Vents/Fans~~<br>[X] Sink/Toilet/Urinal<br>[ ] Other: | [X] Intact [ ] Destroyed<br>[ ] Intact [ ] Destroyed<br>[ ] Intact [ ] Destroyed<br>[ ] Intact [ ] Destroyed | [X] 1900-1912<br>[X] 1913-1933<br>[ ] 1934-present<br>[ ] In question | 1 unusual wall-mounted sink on brass supports.<br>1 toilet — broken base. |
| **MISCELLANEOUS:** | | [ ] Good<br>[ ] Fair<br>[X] Poor<br>[ ] Destroyed | [X] 1900-1912<br>[ ] 1913-1933<br>[X] 1934-present<br>[ ] In question | 1 large metal cabinet — Rusted.<br>1 original(?) toilet paper holder. |
| **SUMMARY:** | | [ ] Good<br>[ ] Fair<br>[X] Poor<br>[ ] Destroyed | [X] 1900-1912<br>[X] 1913-1933<br>[X] 1934-present<br>[ ] In question | **ARCHITECTURAL SIGNIFICANCE:** [ ] Most [ ] Some [X] Minor [ ] Negligible |

PHOTOGRAPHS: (1) View North. (2) Cabinet, East wall. ROOM NO. 117






# ELLIS ISLAND EXISTING CONDITION SURVEY New Hospital Extension page: 184

ROOM NO: 118 LAST KNOWN USE: Dental clinic SQUARE FEET: 135 CEILING HEIGHT: DATE: 7 Nov. 1985


| | FINISHES: | CONDITION: | DATE: | NOTES: |
|---|---|---|---|---|
| **FLOOR:** | [ ] Tile/Concrete<br>[X] Resilient vinyl<br>[ ] Wood<br>[ ] Other: | [ ] Good<br>[ ] Fair<br>[X] Poor<br>[ ] Destroyed | [X] 1900-1912<br>[ ] 1913-1933<br>[ ] 1934-present<br>[X] In question | over standard. |
| **BASE:** | [ ] Tile/Concrete<br>[ ] Resilient<br>[ ] Wood<br>[X] Other: standard | [X] Good<br>[ ] Fair<br>[ ] Poor<br>[ ] Destroyed | [X] 1900-1912<br>[ ] 1913-1933<br>[ ] 1934-present<br>[ ] In question | |
| **WALLS:** | [X] Plaster<br>[ ] Partitions<br>[ ] Tile Wainscot<br>[ ] Other: | [ ] Good<br>[X] Fair<br>[ ] Poor<br>[ ] Destroyed | [X] 1900-1912<br>[ ] 1913-1933<br>[ ] 1934-present<br>[ ] In question | Some structural tile exposed N. & E. walls.<br>ghost of mirror or cabinet above sink; W. wall. |
| **CEILING:** | [X] Plaster<br>[ ] Acoustic panels<br>[X] Cove<br>[ ] Other | [ ] Good<br>[X] Fair<br>[ ] Poor<br>[ ] Destroyed | [X] 1900-1912<br>[ ] 1913-1933<br>[ ] 1934-present<br>[ ] In question | structural tile exposed NE corner.<br>electric conduit in metal housing - rusted. |
| **DOORS/ OPENINGS:** | [ ] Wood/Glass Panelled<br>[X] Wood Veneer<br>[ ] Galvanized Metal<br>[ ] Other: | [ ] Good<br>[ ] Fair<br>[X] Poor<br>[ ] Destroyed | [X] 1900-1912<br>[ ] 1913-1933<br>[ ] 1934-present<br>[ ] In question | w/ clear glass transom. |
| **LIGHTING:** | [X] Incandescent/Type A<br>[ ] Incandescent/Type B<br>[ ] CML/Sconce<br>[ ] Other: | [1] Intact [ ] Destroyed<br>[ ] Intact [ ] Destroyed<br>[ ] Intact [ ] Destroyed<br>[ ] Intact [ ] Destroyed | [ ] 1900-1912<br>[ ] 1913-1933<br>[X] 1934-present<br>[ ] In question | fine example. |
| **HEATING/ VENTILATION PLUMBING:** | [X] Radiators<br>[ ] Vents/Fans<br>[X] Sink/Toilet/Urinal<br>[ ] Other: | [1] Intact [ ] Destroyed<br>[ ] Intact [ ] Destroyed<br>[ ] Intact [X] Destroyed<br>[ ] Intact [ ] Destroyed | [X] 1900-1912<br>[X] 1913-1933<br>[ ] 1934-present<br>[ ] In question | 1 single-pedestal medical sink w/ through indentations; molded ledge: vandalized. |
| **MISCELLANEOUS:** | | [ ] Good<br>[ ] Fair<br>[ ] Poor<br>[ ] Destroyed | [ ] 1900-1912<br>[ ] 1913-1933<br>[ ] 1934-present<br>[X] In question | 1 switch plate mounted on panel on S wall; 1 elevator key box.<br>1 semi-circular shelf or ogee bracket.<br>1 bevelled-edge strip w/ 4 hooks behind door. |
| **SUMMARY:** | | [ ] Good<br>[X] Fair<br>[ ] Poor<br>[ ] Destroyed | [X] 1900-1912<br>[X] 1913-1933<br>[X] 1934-present<br>[X] In question | **ARCHITECTURAL SIGNIFICANCE:** [ ] Most [X] Some [ ] Minor [ ] Negligible |

PHOTOGRAPHS: (1) View North (2) View South (3) View East (4) sink ROOM NO. 118



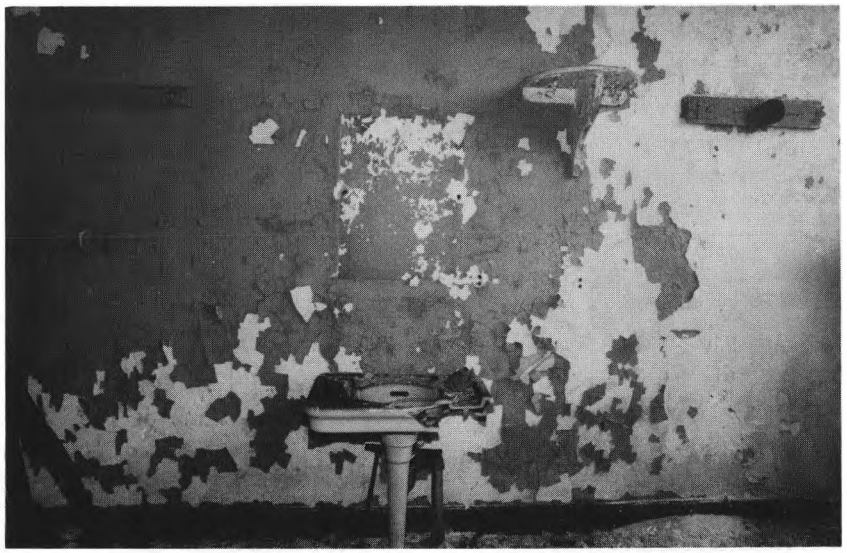



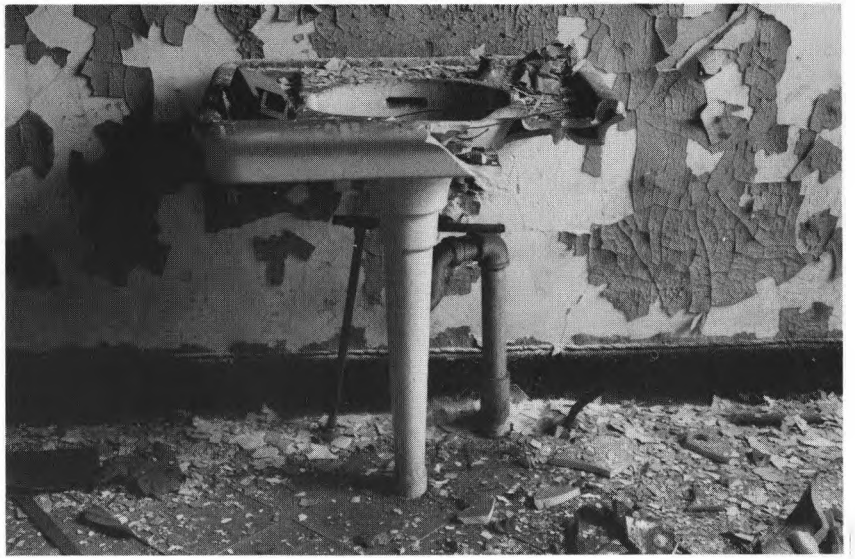


# ELLIS ISLAND EXISTING CONDITION SURVEY New Hospital Extension page: 186

ROOM NO: 19 LAST KNOWN USE: Dental clinic SQUARE FEET: 135 CEILING HEIGHT: DATE: 7 Nov 1985

| | FINISHES: | CONDITION: | DATE: | NOTES: |
|---|---|---|---|---|
| **FLOOR:** | [ ] Tile/Concrete<br>[X] Resilient (vinyl)<br>[ ] Wood<br>[ ] Other: | [ ] Good<br>[ ] Fair<br>[X] Poor<br>[ ] Destroyed | [X] 1900-1912<br>[ ] 1913-1933<br>[ ] 1934-present<br>[ ] In question | over standard. |
| **BASE:** | [ ] Tile/Concrete<br>[ ] Resilient<br>[ ] Wood<br>[X] Other: standard | [X] Good<br>[ ] Fair<br>[ ] Poor<br>[ ] Destroyed | [X] 1900-1912<br>[ ] 1913-1933<br>[ ] 1934-present<br>[ ] In question | Partially obscured by plaster debris. |
| **WALLS:** | [X] Plaster<br>[ ] Partitions<br>[ ] Tile Wainscot<br>[ ] Other: | [ ] Good<br>[X] Fair<br>[ ] Poor<br>[ ] Destroyed | [X] 1900-1912<br>[ ] 1913-1933<br>[ ] 1934-present<br>[ ] In question | Some structural tile exposed N and E walls. E Wall - unstable. |
| **CEILING:** | [X] Plaster<br>[ ] Acoustic panels<br>[X] Cove<br>[ ] Other | [ ] Good<br>[X] Fair<br>[ ] Poor<br>[ ] Destroyed | [X] 1900-1912<br>[ ] 1913-1933<br>[ ] 1934-present<br>[ ] In question | structural tile exposed: N. end<br>General surface cracking |
| **DOORS/ OPENINGS:** | [ ] Wood/Glass Panelled<br>[ ] Wood Veneer<br>[ ] Galvanized Metal<br>[ ] Other: | [ ] Good<br>[ ] Fair<br>[ ] Poor<br>[ ] Destroyed | [X] 1900-1912<br>[ ] 1913-1933<br>[ ] 1934-present<br>[ ] In question | No door: wood eframement on marble base, E wall.<br>Arched window w/ air deflector. |
| **LIGHTING:** | [X] Incandescent/Type A<br>[ ] Incandescent/Type B<br>[ ] CML/Sconce<br>[ ] Other: | [X] Intact [ ] Destroyed<br>[ ] Intact [ ] Destroyed<br>[ ] Intact [ ] Destroyed<br>[ ] Intact [ ] Destroyed | [ ] 1900-1912<br>[ ] 1913-1933<br>[X] 1934-present<br>[ ] In question | Cake shaped globe. |
| **HEATING/ VENTILATION PLUMBING:** | [X] Radiators<br>[X] ~~Vents~~/Fans<br>[X] Sink/Toilet/Urinal<br>[ ] Other: | [1] Intact [ ] Destroyed<br>[1] Intact [ ] Destroyed<br>[1] Intact [ ] Destroyed<br>[ ] Intact [ ] Destroyed | [X] 1900-1912<br>[X] 1913-1933<br>[ ] 1934-present<br>[ ] In question | 1 wall-mounted sink: fixtures missing.<br>1 wall-mounted rotary fan w/ cover. (switch on wood plaquide below). |
| **MISCELLANEOUS:** | | [ ] Good<br>[ ] Fair<br>[ ] Poor<br>[ ] Destroyed | [ ] 1900-1912<br>[ ] 1913-1933<br>[ ] 1934-present<br>[X] In question | 1 wood shelf on metal bracket: (approx 22" above floor).<br>1 wood shelf on wood brackets: W wall.<br>2 wood cylendars on wall above sink for mounting of shelf. |
| **SUMMARY:** | | [ ] Good<br>[X] Fair<br>[ ] Poor<br>[ ] Destroyed | [X] 1900-1912<br>[X] 1913-1933<br>[X] 1934-present<br>[X] In question | **ARCHITECTURAL SIGNIFICANCE:**<br>[ ] Most<br>[X] Some<br>[ ] Minor<br>[ ] Negligible |

PHOTOGRAPHS: (1) View North (2) View East ROOM NO. 119



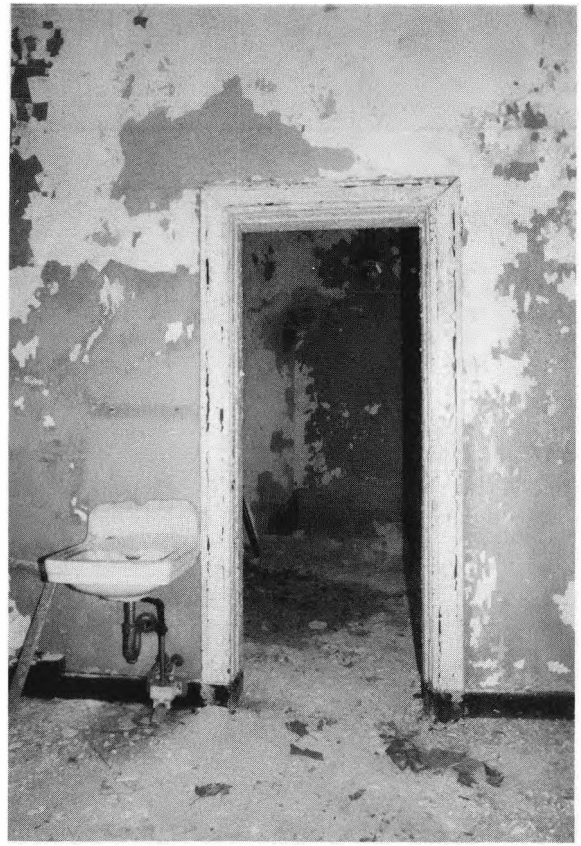

PHOTOGRAPHS: (3) View West

ROOM NO. 119



PHOTOGRAPHS:

ROOM NO. 119

# ELLIS ISLAND EXISTING CONDITION SURVEY New Hospital Extension page: 190

ROOM NO: H101 LAST KNOWN USE: Dental Laboratory SQUARE FEET: 147 CEILING HEIGHT: DATE: 7 NOV. 1985

| | FINISHES: | CONDITION: | DATE: | NOTES: |
|---|---|---|---|---|
| **FLOOR:** | ☐ Tile/Concrete<br>☒ Resilient linoleum<br>☐ Wood<br>☐ Other: | ☐ Good<br>☐ Fair<br>☐ Poor<br>☒ Destroyed | ☐ 1900-1912<br>☐ 1913-1933<br>☒ 1934-present<br>☐ In question | over standard. |
| **BASE:** | ☐ Tile/Concrete<br>☐ Resilient<br>☒ Wood<br>☒ Other: standard | ☒ Good<br>☐ Fair<br>☐ Poor<br>☐ Destroyed | ☒ 1900-1912<br>☐ 1913-1933<br>☒ 1934-present<br>☐ In question | wood base on partition wall: S, the rest, standard. |
| **WALLS:** | ☒ Plaster<br>☒ Partitions<br>☐ Tile Wainscot<br>☐ Other: | ☒ Good<br>☐ Fair<br>☐ Poor<br>☐ Destroyed | ☒ 1900-1912<br>☐ 1913-1933<br>☒ 1934-present<br>☐ In question | S wall - wood + glass panel partition. exposed lath of infilled door, E. wall. |
| **CEILING:** | ☒ Plaster<br>☐ Acoustic panels<br>☒ Cove<br>☐ Other | ☐ Good<br>☐ Fair<br>☐ Poor<br>☒ Destroyed | ☒ 1900-1912<br>☐ 1913-1933<br>☐ 1934-present<br>☐ In question | Most structural tile exposed. |
| **DOORS/ OPENINGS:** | ☒ Wood/Glass Panelled<br>☒ Wood Veneer<br>☐ Galvanized Metal<br>☐ Other: | ☐ Good<br>☐ Fair<br>☒ Poor<br>☐ Destroyed | ☒ 1900-1912<br>☐ 1913-1933<br>☒ 1934-present<br>☐ In question | "106" stenciled on S. door. |
| **LIGHTING:** | ☒ Incandescent/Type A<br>☐ Incandescent/Type B<br>☐ CML/Sconce<br>☐ Other: | ☐ Intact ☐ Destroyed<br>☐ Intact ☐ Destroyed<br>☐ Intact ☐ Destroyed<br>☐ Intact ☐ Destroyed | ☐ 1900-1912<br>☐ 1913-1933<br>☒ 1934-present<br>☐ In question | |
| **HEATING/ VENTILATION PLUMBING:** | ☒ Radiators<br>☐ Vents/Fans<br>☒ Sink/Toilet/Urinal<br>☐ Other: | ☐ Intact ☐ Destroyed<br>☐ Intact ☐ Destroyed<br>☐ Intact ☐ Destroyed<br>☐ Intact ☐ Destroyed | ☐ 1900-1912<br>☐ 1913-1933<br>☐ 1934-present<br>☒ In question | 1 radiator - in front of original main entry door N. wall.<br>1 slop sink. |
| **MISCELLANEOUS:** | | ☐ Good<br>☐ Fair<br>☐ Poor<br>☐ Destroyed | ☐ 1900-1912<br>☐ 1913-1933<br>☐ 1934-present<br>☐ In question | 3 gas spigots.<br>1 wood laboratory table w/ drawers. |
| **SUMMARY:** | | ☐ Good<br>☐ Fair<br>☒ Poor<br>☐ Destroyed | ☒ 1900-1912<br>☐ 1913-1933<br>☒ 1934-present<br>☒ In question | **ARCHITECTURAL SIGNIFICANCE:** ☐ Most ☒ Some ☐ Minor ☐ Negligible |

PHOTOGRAPHS: (1) view Northwest (2) view North (3) view Northeast ROOM NO. H101







ELLIS ISLAND EXISTING CONDITION SURVEY New Hospital Extension page: 192

PHOTOGRAPHS: (4) View South (5) East wall, infilled door. ROOM NO. H101





PHOTOGRAPHS:

ROOM NO. H101

# ELLIS ISLAND EXISTING CONDITION SURVEY New Hospital Extension page: 194

ROOM NO: H102 LAST KNOWN USE: corridor SQUARE FEET: 521 CEILING HEIGHT: 12'-5½" DATE: 7 NOV. 1985

| | FINISHES: | CONDITION: | DATE: | NOTES: |
|---|---|---|---|---|
| **FLOOR:** | ☐ Tile/Concrete<br>☒ Resilient<br>☐ Wood<br>☐ Other: | ☐ Good<br>☐ Fair<br>☐ Poor<br>☒ Destroyed | ☐ 1900-1912<br>☐ 1913-1933<br>☐ 1934-present<br>☒ In question | over standard. |
| **BASE:** | ☐ Tile/Concrete<br>☐ Resilient<br>☒ Wood<br>☒ Other: standard | ☒ Good<br>☐ Fair<br>☐ Poor<br>☐ Destroyed | ☒ 1900-1912<br>☐ 1913-1933<br>☐ 1934-present<br>☐ In question | wood base @ partition to H101. |
| **WALLS:** | ☒ Plaster<br>☒ Partitions<br>☐ Tile Wainscot<br>☐ Other: | ☒ Good<br>☐ Fair<br>☐ Poor<br>☐ Destroyed | ☒ 1900-1912<br>☐ 1913-1933<br>☒ 1934-present<br>☐ In question | some damage at elevator door.<br>exposed structural tile above N. entry partition. |
| **CEILING:** | ☒ Plaster<br>☐ Acoustic panels<br>☒ Cove<br>☐ Other | ☒ Good<br>☐ Fair<br>☐ Poor<br>☐ Destroyed | ☒ 1900-1912<br>☐ 1913-1933<br>☐ 1934-present<br>☐ In question | exposed structural tile near N. entry partition. |
| **DOORS/ OPENINGS:** | ☒ Wood/Glass Panelled<br>☒ Wood Veneer<br>☐ Galvanized Metal<br>☐ Other: | ☒ Good<br>☒ Fair<br>☒ Poor<br>☐ Destroyed | ☒ 1900-1912<br>☐ 1913-1933<br>☒ 1934-present<br>☒ In question | 1 metal elevator door: fair<br>1 wood panelled door to N. entry: good<br>8 single veneer doors to rooms: see indiv. forms.<br>2 prs. double doors: safety glass lights. |
| **LIGHTING:** | ☐ Incandescent/Type A<br>☐ Incandescent/Type B<br>☒ CML/Sconce<br>☒ Other: | ☐ Intact ☐ Destroyed<br>☐ Intact ☐ Destroyed<br>1 ☐ Intact ☐ Destroyed<br>1 ☐ Intact ☐ Destroyed | ☐ 1900-1912<br>☐ 1913-1933<br>☒ 1934-present<br>☐ In question | 1 dove on rod extending from wall above elevator.<br>1 CML w/ white base + flared glass shade. |
| **HEATING/ VENTILATION PLUMBING:** | ☒ Radiators<br>☐ Vents/Fans<br>☐ Sink/Toilet/Urinal<br>☐ Other: | 1 ☐ Intact ☐ Destroyed<br>☐ Intact ☐ Destroyed<br>☐ Intact ☐ Destroyed<br>☐ Intact ☐ Destroyed | ☒ 1900-1912<br>☐ 1913-1933<br>☐ 1934-present<br>☐ In question | |
| **MISCELLANEOUS:** | | ☐ Good<br>☐ Fair<br>☐ Poor<br>☐ Destroyed | ☐ 1900-1912<br>☐ 1913-1933<br>☐ 1934-present<br>☒ In question | 1 fire alarm<br>1 circuitry box<br>1 plaque for fire extinguisher. |
| **SUMMARY:** | | ☐ Good<br>☒ Fair<br>☐ Poor<br>☐ Destroyed | ☒ 1900-1912<br>☐ 1913-1933<br>☒ 1934-present<br>☒ In question | **ARCHITECTURAL SIGNIFICANCE:** ☐ Most ☒ Some ☐ Minor ☐ Negligible |

PHOTOGRAPHS: (1) View West (2) View East

ROOM NO. H102





# ELLIS ISLAND EXISTING CONDITION SURVEY New Hospital Extension page: 196

ROOM NO: H103 LAST KNOWN USE: Corridor SQUARE FEET: 118 CEILING HEIGHT: DATE: 6 Nov. 1985

| | FINISHES: | CONDITION: | DATE: | NOTES: |
|---|---|---|---|---|
| **FLOOR:** | ☐ Tile/Concrete<br>☐ Resilient<br>☐ Wood<br>☒ Other: standard | ☒ Good<br>☐ Fair obscured<br>☐ Poor<br>☐ Destroyed | ☒ 1900-1912<br>☐ 1913-1933<br>☐ 1934-present<br>☐ In question | |
| **BASE:** | ☐ Tile/Concrete<br>☐ Resilient<br>☐ Wood<br>☒ Other: standard | ☒ Good<br>☐ Fair obscured<br>☐ Poor<br>☐ Destroyed | ☒ 1900-1912<br>☐ 1913-1933<br>☐ 1934-present<br>☐ In question | |
| **WALLS:** | ☒ Plaster<br>☐ Partitions<br>☐ Tile Wainscot<br>☐ Other: | ☐ Good<br>☒ Fair<br>☐ Poor<br>☐ Destroyed | ☒ 1900-1912<br>☐ 1913-1933<br>☐ 1934-present<br>☐ In question | Black painted dado line 6'-10" from floor. |
| **CEILING:** | ☒ Plaster<br>☐ Acoustic panels<br>☒ Cove<br>☐ Other | ☐ Good<br>☒ Fair<br>☐ Poor<br>☐ Destroyed | ☒ 1900-1912<br>☐ 1913-1933<br>☐ 1934-present<br>☐ In question | |
| **DOORS/ OPENINGS:** | ☒ Wood/Glass Panelled<br>☒ Wood Veneer<br>☐ Galvanized Metal<br>☐ Other: | ☐ Good<br>☒ Fair<br>☐ Poor<br>☐ Destroyed | ☒ 1900-1912<br>☐ 1913-1933<br>☐ 1934-present<br>☐ In question | 2 pairs double doors; safety glass lights and transoms.<br>Veneer doors to rooms. |
| **LIGHTING:** | ☐ Incandescent/Type A<br>☐ Incandescent/Type B<br>☒ CM/Sconce<br>☐ Other: | ☐ Intact ☐ Destroyed<br>☐ Intact ☐ Destroyed<br>☒ Intact ☐ Destroyed<br>☐ Intact ☐ Destroyed | ☐ 1900-1912<br>☐ 1913-1933<br>☒ 1934-present<br>☐ In question | |
| **HEATING/ VENTILATION PLUMBING:** | ☒ Radiators<br>☐ Vents/Fans<br>☐ Sink/Toilet/Urinal<br>☐ Other: | ☒ Intact ☐ Destroyed<br>☐ Intact ☐ Destroyed<br>☐ Intact ☐ Destroyed<br>☐ Intact ☐ Destroyed | ☒ 1900-1912<br>☐ 1913-1933<br>☐ 1934-present<br>☐ In question | |
| **MISCELLANEOUS:** | | ☐ Good<br>☐ Fair<br>☐ Poor<br>☐ Destroyed | ☐ 1900-1912<br>☐ 1913-1933<br>☐ 1934-present<br>☒ In question | 1 "Faraday" fire alarm.<br>1 fire extinguisher leaning on top of radiator. |
| **SUMMARY:** | | ☒ Good<br>☐ Fair<br>☐ Poor<br>☐ Destroyed | ☒ 1900-1912<br>☐ 1913-1933<br>☒ 1934-present<br>☒ In question | **ARCHITECTURAL SIGNIFICANCE:** ☐ Most ☒ Some ☐ Minor ☐ Negligible |

PHOTOGRAPHS: (1) View West

ROOM NO. H103



# ELLIS ISLAND EXISTING CONDITION SURVEY New Hospital Extension page: 198

ROOM NO: H104 LAST KNOWN USE: Corridor SQUARE FEET: 217 CEILING HEIGHT: 12'-2½" DATE: 6 Nov 1985

| | FINISHES: | CONDITION: | DATE: | NOTES: |
|---|---|---|---|---|
| **FLOOR:** | ☐ Tile/Concrete<br>☐ Resilient<br>☐ Wood<br>☒ Other: standard | ☒ Good<br>☐ Fair<br>☐ Poor obscured<br>☐ Destroyed | ☒ 1900-1912<br>☐ 1913-1933<br>☐ 1934-present<br>☐ In question | |
| **BASE:** | ☐ Tile/Concrete<br>☐ Resilient<br>☐ Wood<br>☒ Other: standard | ☒ Good<br>☐ Fair obscured<br>☐ Poor<br>☐ Destroyed | ☒ 1900-1912<br>☐ 1913-1933<br>☐ 1934-present<br>☐ In question | |
| **WALLS:** | ☒ Plaster<br>☐ Partitions<br>☐ Tile Wainscot<br>☐ Other: | ☐ Good<br>☒ Fair<br>☐ Poor<br>☐ Destroyed | ☒ 1900-1912<br>☐ 1913-1933<br>☐ 1934-present<br>☐ In question | Board attached to N. wall between rms. 104 and 105. |
| **CEILING:** | ☒ Plaster<br>☐ Acoustic panels<br>☒ Cove<br>☐ Other | ☐ Good<br>☒ Fair<br>☐ Poor<br>☐ Destroyed | ☒ 1900-1912<br>☐ 1913-1933<br>☐ 1934-present<br>☐ In question | General loosened plaster. |
| **DOORS/ OPENINGS:** | ☒ Wood/Glass Panelled<br>☒ Wood Veneer<br>☐ Galvanized Metal<br>☐ Other: | ☐ Good<br>☐ Fair<br>☐ Poor<br>☐ Destroyed | ☒ 1900-1912<br>☐ 1913-1933<br>☐ 1934-present<br>☐ In question | 2 pairs double doors w/ double transoms<br>5 single veneer doors to rms.<br>E. exit: glass panelled door w/ sidelights and transom. |
| **LIGHTING:** | ☐ Incandescent/Type A<br>☐ Incandescent/Type B<br>☒ CML/Sconce \|<br>☒ Other: \| | ☐ Intact ☐ Destroyed<br>☐ Intact ☐ Destroyed<br>☒ Intact ☐ Destroyed<br>☒ Intact ☐ Destroyed | ☐ 1900-1912<br>☐ 1913-1933<br>☒ 1934-present<br>☐ In question | Red light bulb over E. exit.<br>CML w/ glass flared shade. |
| **HEATING/ VENTILATION PLUMBING:** | ☒ Radiators \|<br>☐ Vents/Fans<br>☐ Sink/Toilet/Urinal<br>☐ Other: | ☒ Intact ☐ Destroyed<br>☐ Intact ☐ Destroyed<br>☐ Intact ☐ Destroyed<br>☐ Intact ☐ Destroyed | ☒ 1900-1912<br>☐ 1913-1933<br>☐ 1934-present<br>☐ In question | |
| **MISCELLANEOUS:** | | ☐ Good<br>☐ Fair<br>☐ Poor<br>☐ Destroyed | ☐ 1900-1912<br>☐ 1913-1933<br>☐ 1934-present<br>☒ In question | 1 fire hose cabinet.<br>1 fire extinguisher plague. |
| **SUMMARY:** | | ☐ Good<br>☒ Fair<br>☐ Poor<br>☐ Destroyed | ☒ 1900-1912<br>☐ 1913-1933<br>☒ 1934-present<br>☒ In question | **ARCHITECTURAL SIGNIFICANCE:** ☐ Most ☒ Some ☐ Minor ☐ Negligible |

PHOTOGRAPHS: ① View East ② Door to 107 ③ View West ROOM NO. H104







# ELLIS ISLAND EXISTING CONDITION SURVEY New Hospital Extension page: 200

ROOM NO: H104A LAST KNOWN USE: closet SQUARE FEET: 28 CEILING HEIGHT: DATE: 6 Nov. 1985

| | FINISHES: | CONDITION: | DATE: | NOTES: |
|---|---|---|---|---|
| **FLOOR:** | ☐ Tile/Concrete<br>☐ Resilient<br>☐ Wood<br>☒ Other: standard | ☒ Good<br>☐ Fair obscured<br>☐ Poor<br>☐ Destroyed | ☒ 1900-1912<br>☐ 1913-1933<br>☐ 1934-present<br>☐ In question | |
| **BASE:** | ☐ Tile/Concrete<br>☐ Resilient<br>☐ Wood<br>☒ Other: standard | ☒ Good<br>☐ Fair obscured<br>☐ Poor<br>☐ Destroyed | ☒ 1900-1912<br>☐ 1913-1933<br>☐ 1934-present<br>☐ In question | |
| **WALLS:** | ☒ Plaster<br>☐ Partitions<br>☐ Tile Wainscot<br>☐ Other: | ☐ Good<br>☒ Fair<br>☐ Poor<br>☐ Destroyed | ☒ 1900-1912<br>☐ 1913-1933<br>☐ 1934-present<br>☐ In question | supports for shelving on walls<br>exposed structural tiles in<br>lower areas. |
| **CEILING:** | ☒ Plaster<br>☐ Acoustic panels<br>☒ Cove<br>☐ Other | ☐ Good<br>☒ Fair<br>☐ Poor<br>☐ Destroyed | ☒ 1900-1912<br>☐ 1913-1933<br>☐ 1934-present<br>☐ In question | |
| **DOORS/ OPENINGS:** | ☐ Wood/Glass Panelled<br>☒ Wood Veneer<br>☐ Galvanized Metal<br>☐ Other: | ☐ Good<br>☐ Fair<br>☒ Poor<br>☐ Destroyed | ☒ 1900-1912<br>☐ 1913-1933<br>☐ 1934-present<br>☐ In question | transom - light. |
| **LIGHTING:** | ☐ Incandescent/Type A<br>☐ Incandescent/Type B<br>☒ CWL/Sconce<br>☐ Other: | ☐ Intact ☐ Destroyed<br>☐ Intact ☐ Destroyed<br>☒ Intact ☐ Destroyed<br>☐ Intact ☐ Destroyed | ☐ 1900-1912<br>☐ 1913-1933<br>☒ 1934-present<br>☐ In question | |
| **HEATING/ VENTILATION PLUMBING:** | ☐ Radiators<br>☐ Vents/Fans<br>☐ Sink/Toilet/Urinal<br>☐ Other: | ☐ Intact ☐ Destroyed<br>☐ Intact ☐ Destroyed<br>☐ Intact ☐ Destroyed<br>☐ Intact ☐ Destroyed | ☐ 1900-1912<br>☐ 1913-1933<br>☐ 1934-present<br>☐ In question | |
| **MISCELLANEOUS:** | | ☐ Good<br>☐ Fair<br>☐ Poor<br>☐ Destroyed | ☐ 1900-1912<br>☐ 1913-1933<br>☐ 1934-present<br>☒ In question | fire equipment box opening<br>into hallway. |
| **SUMMARY:** | | ☐ Good<br>☒ Fair<br>☐ Poor<br>☐ Destroyed | ☒ 1900-1912<br>☐ 1913-1933<br>☒ 1934-present<br>☐ In question | **ARCHITECTURAL SIGNIFICANCE:** ☐ Most ☐ Some ☐ Minor ☒ Negligible |

PHOTOGRAPHS:

ROOM NO. H104A

# ELLIS ISLAND EXISTING CONDITION SURVEY New Hospital Extension page: 202

ROOM NO: H104B LAST KNOWN USE: closet SQUARE FEET: 28 CEILING HEIGHT: DATE: 6 Nov. 1985

| | FINISHES: | CONDITION: | DATE: | NOTES: |
|---|---|---|---|---|
| **FLOOR:** | ☐ Tile/Concrete<br>☐ Resilient<br>☐ Wood<br>☒ Other: standard | ☒ Good<br>☐ Fair obscured<br>☐ Poor<br>☐ Destroyed | ☑ 1900-1912<br>☐ 1913-1933<br>☐ 1934-present<br>☐ In question | Black overpaint. |
| **BASE:** | ☐ Tile/Concrete<br>☐ Resilient<br>☐ Wood<br>☒ Other: standard | ☒ Good<br>☐ Fair obscured<br>☐ Poor<br>☐ Destroyed | ☒ 1900-1912<br>☐ 1913-1933<br>☐ 1934-present<br>☐ In question | |
| **WALLS:** | ☒ Plaster<br>☐ Partitions<br>☐ Tile Wainscot<br>☐ Other: | ☒ Good<br>☐ Fair<br>☐ Poor<br>☐ Destroyed | ☑ 1900-1912<br>☐ 1913-1933<br>☐ 1934-present<br>☐ In question | supports for shelves.<br>support for clothes rod.<br>Hooks on beaded backboard.<br>Cracks on S. wall. |
| **CEILING:** | ☒ Plaster<br>☐ Acoustic panels<br>☒ Cove<br>☐ Other | ☒ Good<br>☐ Fair<br>☐ Poor<br>☐ Destroyed | ☒ 1900-1912<br>☐ 1913-1933<br>☐ 1934-present<br>☐ In question | |
| **DOORS/ OPENINGS:** | ☐ Wood/Glass Panelled<br>☒ Wood Veneer<br>☐ Galvanized Metal<br>☐ Other: | ☐ Good<br>☒ Fair<br>☐ Poor<br>☐ Destroyed | ☒ 1900-1912<br>☐ 1913-1933<br>☐ 1934-present<br>☐ In question | Transom with clear glass light. |
| **LIGHTING:** | ☐ Incandescent/Type A<br>☐ Incandescent/Type B<br>☒ CML/Sconce<br>☐ Other: | ☐ Intact ☐ Destroyed<br>☐ Intact ☐ Destroyed<br>☒ Intact ☐ Destroyed<br>☐ Intact ☐ Destroyed | ☐ 1900-1912<br>☐ 1913-1933<br>☒ 1934-present<br>☐ In question | missing shade. |
| **HEATING/ VENTILATION PLUMBING:** | ☐ Radiators<br>☐ Vents/Fans<br>☐ Sink/Toilet/Urinal<br>☐ Other: | ☐ Intact ☐ Destroyed<br>☐ Intact ☐ Destroyed<br>☐ Intact ☐ Destroyed<br>☐ Intact ☐ Destroyed | ☐ 1900-1912<br>☐ 1913-1933<br>☐ 1934-present<br>☐ In question | |
| **MISCELLANEOUS:** | | ☐ Good<br>☐ Fair<br>☐ Poor<br>☐ Destroyed | ☐ 1900-1912<br>☐ 1913-1933<br>☐ 1934-present<br>☐ In question | |
| **SUMMARY:** | | ☐ Good<br>☒ Fair<br>☐ Poor<br>☐ Destroyed | ☑ 1900-1912<br>☐ 1913-1933<br>☒ 1934-present<br>☐ In question | **ARCHITECTURAL SIGNIFICANCE:** ☐ Most ☐ Some ☐ Minor ☒ Negligible |

PHOTOGRAPHS:

ROOM NO. H104B


# ELLIS ISLAND EXISTING CONDITION SURVEY New Hospital Extension page: 204

ROOM NO: H105 LAST KNOWN USE: Corridor SQUARE FEET: CEILING HEIGHT: DATE: 7 Nov. 1985

| | FINISHES: | CONDITION: | DATE: | NOTES: |
|---|---|---|---|---|
| **FLOOR:** | [ ] Tile/Concrete<br>[X] Resilient linoleum<br>[ ] Wood<br>[ ] Other: | [ ] Good<br>[ ] Fair<br>[X] Poor<br>[ ] Destroyed | [ ] 1900-1912<br>[ ] 1913-1933<br>[ ] 1934-present<br>[X] In question | over standard |
| **BASE:** | [ ] Tile/Concrete<br>[ ] Resilient<br>[ ] Wood<br>[X] Other: Standard | [X] Good<br>[ ] Fair<br>[ ] Poor<br>[ ] Destroyed | [X] 1900-1912<br>[ ] 1913-1933<br>[ ] 1934-present<br>[ ] In question | |
| **WALLS:** | [X] Plaster<br>[ ] Partitions<br>[ ] Tile Wainscot<br>[ ] Other: | [X] Good<br>[ ] Fair<br>[ ] Poor<br>[ ] Destroyed | [X] 1900-1912<br>[ ] 1913-1933<br>[ ] 1934-present<br>[ ] In question | |
| **CEILING:** | [X] Plaster<br>[ ] Acoustic panels<br>[X] Cove<br>[ ] Other | [X] Good<br>[ ] Fair<br>[ ] Poor<br>[ ] Destroyed | [X] 1900-1912<br>[ ] 1913-1933<br>[ ] 1934-present<br>[ ] In question | |
| **DOORS/ OPENINGS:** | [X] Wood/Glass Panelled<br>[X] Wood Veneer<br>[ ] Galvanized Metal<br>[ ] Other: | [X] Good<br>[ ] Fair<br>[X] Poor<br>[ ] Destroyed | [X] 1900-1912<br>[ ] 1913-1933<br>[ ] 1934-present<br>[ ] In question | 2 pairs double push doors w/ safety glass: lights, transoms: good<br>Door to rm. 112: Veneer, poor cond. |
| **LIGHTING:** | [ ] Incandescent/Type A<br>[ ] Incandescent/Type B<br>[X] CML/Sconce (<br>[ ] Other: | [ ] Intact [ ] Destroyed<br>[ ] Intact [ ] Destroyed<br>[X] Intact [ ] Destroyed<br>[ ] Intact [ ] Destroyed | [ ] 1900-1912<br>[ ] 1913-1933<br>[X] 1934-present<br>[ ] In question | No shade. |
| **HEATING/ VENTILATION PLUMBING:** | [ ] Radiators<br>[ ] Vents/Fans<br>[ ] Sink/Toilet/Urinal<br>[ ] Other: | [ ] Intact [ ] Destroyed<br>[ ] Intact [ ] Destroyed<br>[ ] Intact [ ] Destroyed<br>[ ] Intact [ ] Destroyed | [ ] 1900-1912<br>[ ] 1913-1933<br>[ ] 1934-present<br>[ ] In question | |
| **MISCELLANEOUS:** | | [ ] Good<br>[ ] Fair<br>[ ] Poor<br>[ ] Destroyed | [ ] 1900-1912<br>[ ] 1913-1933<br>[ ] 1934-present<br>[X] In question | fire alarm: "ACme F.A.CO. N.Y."<br>fire hose in semi-circular iron support - S. wall. |
| **SUMMARY:** | | [X] Good<br>[ ] Fair<br>[ ] Poor<br>[ ] Destroyed | [X] 1900-1912<br>[ ] 1913-1933<br>[X] 1934-present<br>[X] In question | **ARCHITECTURAL SIGNIFICANCE:** [ ] Most [X] Some [ ] Minor [ ] Negligible |

PHOTOGRAPHS: (1) View East.

ROOM NO. H105

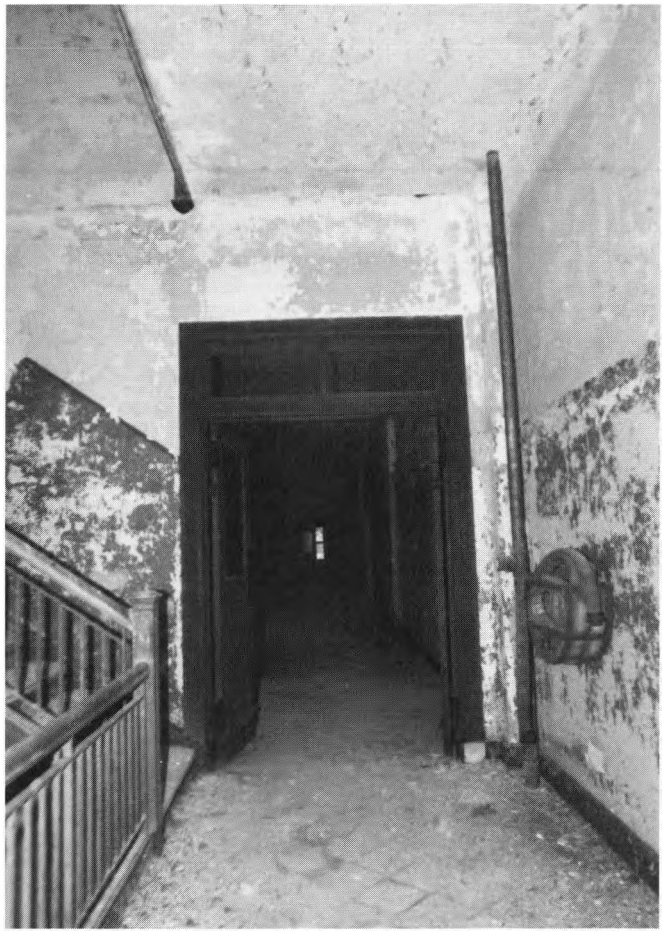

# ELLIS ISLAND EXISTING CONDITION SURVEY New Hospital Extension page: 206

ROOM NO: H106 LAST KNOWN USE: Corridor SQUARE FEET: 213 CEILING HEIGHT: DATE: 7 Nov. 1985

| | FINISHES: | CONDITION: | DATE: | NOTES: |
|---|---|---|---|---|
| **FLOOR:** | [ ] Tile/Concrete<br>[X] Resilient<br>[ ] Wood<br>[ ] Other: | [ ] Good<br>[ ] Fair<br>[X] Poor<br>[ ] Destroyed | [ ] 1900-1912<br>[ ] 1913-1933<br>[ ] 1934-present<br>[X] In question | Linoleum over standard |
| **BASE:** | [ ] Tile/Concrete<br>[ ] Resilient<br>[ ] Wood<br>[X] Other: standard | [ ] Good<br>[ ] Fair<br>[ ] Poor<br>[ ] Destroyed | [X] 1900-1912<br>[ ] 1913-1933<br>[ ] 1934-present<br>[ ] In question | |
| **WALLS:** | [X] Plaster<br>[ ] Partitions<br>[ ] Tile Wainscot<br>[ ] Other: | [X] Good<br>[ ] Fair<br>[ ] Poor<br>[ ] Destroyed | [X] 1900-1912<br>[ ] 1913-1933<br>[ ] 1934-present<br>[ ] In question | |
| **CEILING:** | [X] Plaster<br>[ ] Acoustic panels<br>[X] Cove<br>[ ] Other | [X] Good<br>[ ] Fair<br>[ ] Poor<br>[ ] Destroyed | [X] 1900-1912<br>[ ] 1913-1933<br>[ ] 1934-present<br>[ ] In question | |
| **DOORS/ OPENINGS:** | [X] Wood/Glass Panelled<br>[X] Wood Veneer<br>[ ] Galvanized Metal<br>[ ] Other: | [ ] Good<br>[ ] Fair<br>[ ] Poor<br>[ ] Destroyed | [X] 1900-1912<br>[ ] 1913-1933<br>[ ] 1934-present<br>[ ] In question | 1 double door to ward: poor.<br>1 double door: E. - see H105.<br>1 double door: W - air<br>3 single doors to rooms: see rm. forms.<br>Doors painted white. |
| **LIGHTING:** | [ ] Incandescent/Type A<br>[ ] Incandescent/Type B<br>[X] CML/Sconce 1<br>[ ] Other: | [ ] Intact [ ] Destroyed<br>[ ] Intact [ ] Destroyed<br>[X] Intact [ ] Destroyed<br>[ ] Intact [ ] Destroyed | [ ] 1900-1912<br>[ ] 1913-1933<br>[X] 1934-present<br>[ ] In question | Flared glass shade. |
| **HEATING/ VENTILATION PLUMBING:** | [ ] Radiators<br>[ ] Vents/Fans<br>[ ] Sink/Toilet/Urinal<br>[ ] Other: | [ ] Intact [ ] Destroyed<br>[ ] Intact [ ] Destroyed<br>[ ] Intact [ ] Destroyed<br>[ ] Intact [ ] Destroyed | [ ] 1900-1912<br>[ ] 1913-1933<br>[ ] 1934-present<br>[ ] In question | Fire-hose box w/ glass door: hose on floor.<br>Circuit box - S. wall |
| **MISCELLANEOUS:** | | [ ] Good<br>[ ] Fair<br>[ ] Poor<br>[ ] Destroyed | [ ] 1900-1912<br>[ ] 1913-1933<br>[ ] 1934-present<br>[X] In question | Small red arched plaque - S. wall.<br>Fire alarm: S. wall.<br>Ghosts of small objects attached to transom of H106A door. |
| **SUMMARY:** | | [ ] Good<br>[X] Fair<br>[ ] Poor<br>[ ] Destroyed | [X] 1900-1912<br>[ ] 1913-1933<br>[X] 1934-present<br>[X] In question | **ARCHITECTURAL SIGNIFICANCE:** [ ] Most [X] Some [ ] Minor [ ] Negligible |

PHOTOGRAPHS: (1) Fire-hose box.

ROOM NO. H106



# ELLIS ISLAND EXISTING CONDITION SURVEY New Hospital Extension page: 208

ROOM NO: H106A LAST KNOWN USE: closet SQUARE FEET: 28 CEILING HEIGHT: DATE: 7 NOV. 1985

| | FINISHES: | CONDITION: | DATE: | NOTES: |
|---|---|---|---|---|
| **FLOOR:** | ☐ Tile/Concrete<br>☐ Resilient<br>☐ Wood<br>☒ Other: standard | ☒ Good<br>☐ Fair<br>☐ Poor<br>☐ Destroyed | ☒ 1900-1912<br>☐ 1913-1933<br>☐ 1934-present<br>☐ In question | |
| **BASE:** | ☐ Tile/Concrete<br>☐ Resilient<br>☐ Wood<br>☒ Other: standard | ☒ Good<br>☐ Fair<br>☐ Poor<br>☐ Destroyed | ☒ 1900-1912<br>☐ 1913-1933<br>☐ 1934-present<br>☐ In question | |
| **WALLS:** | ☒ Plaster<br>☐ Partitions<br>☐ Tile Wainscot<br>☐ Other: | ☒ Good<br>☐ Fair<br>☐ Poor<br>☐ Destroyed | ☒ 1900-1912<br>☐ 1913-1933<br>☐ 1934-present<br>☐ In question | shelving supports attached to walls.<br>1 gray shelf: 9' above floor.<br>3 hooks on board on W. wall.<br>Ghosts of other shelves. |
| **CEILING:** | ☒ Plaster<br>☐ Acoustic panels<br>☒ Cove<br>☐ Other | ☒ Good<br>☐ Fair<br>☐ Poor<br>☐ Destroyed | ☒ 1900-1912<br>☐ 1913-1933<br>☐ 1934-present<br>☐ In question | |
| **DOORS/ OPENINGS:** | ☐ Wood/Glass Panelled<br>☒ Wood Veneer<br>☐ Galvanized Metal<br>☐ Other: | ☐ Good<br>☒ Fair<br>☐ Poor<br>☐ Destroyed | ☒ 1900-1912<br>☐ 1913-1933<br>☐ 1934-present<br>☐ In question | |
| **LIGHTING:** | ☐ Incandescent/Type A<br>☐ Incandescent/Type B<br>☒ CML/Sconce 1<br>☐ Other: | ☐ Intact ☐ Destroyed<br>☐ Intact ☐ Destroyed<br>☒ Intact ☐ Destroyed<br>☐ Intact ☐ Destroyed | ☐ 1900-1912<br>☐ 1913-1933<br>☒ 1934-present<br>☐ In question | |
| **HEATING/ VENTILATION PLUMBING:** | ☐ Radiators<br>☐ Vents/Fans<br>☐ Sink/Toilet/Urinal<br>☐ Other: | ☐ Intact ☐ Destroyed<br>☐ Intact ☐ Destroyed<br>☐ Intact ☐ Destroyed<br>☐ Intact ☐ Destroyed | ☐ 1900-1912<br>☐ 1913-1933<br>☐ 1934-present<br>☐ In question | |
| **MISCELLANEOUS:** | | ☐ Good<br>☐ Fair<br>☐ Poor<br>☐ Destroyed | ☐ 1900-1912<br>☐ 1913-1933<br>☐ 1934-present<br>☐ In question | Box for fire hose of H106 built into wall. |
| **SUMMARY:** | | ☒ Good<br>☐ Fair<br>☐ Poor<br>☐ Destroyed | ☒ 1900-1912<br>☐ 1913-1933<br>☒ 1934-present<br>☐ In question | **ARCHITECTURAL SIGNIFICANCE:** ☐ Most ☐ Some ☐ Minor ☒ Negligible |

PHOTOGRAPHS:

ROOM NO. H106A

# ELLIS ISLAND EXISTING CONDITION SURVEY New Hospital Extension page: 210

ROOM NO: H106B LAST KNOWN USE: closet SQUARE FEET: 28 CEILING HEIGHT: DATE: 7 Nov. 1985

| | FINISHES: | CONDITION: | DATE: | NOTES: |
|---|---|---|---|---|
| **FLOOR:** | ☐ Tile/Concrete<br>☐ Resilient<br>☐ Wood<br>☒ Other: standard | ☐ Good<br>☒ Fair<br>☐ Poor<br>☐ Destroyed | ☒ 1900-1912<br>☐ 1913-1933<br>☐ 1934-present<br>☐ In question | covered by leaking chemicals. |
| **BASE:** | ☐ Tile/Concrete<br>☐ Resilient<br>☐ Wood<br>☒ Other: standard | ☐ Good<br>☒ Fair<br>☐ Poor<br>☐ Destroyed | ☒ 1900-1912<br>☐ 1913-1933<br>☐ 1934-present<br>☐ In question | |
| **WALLS:** | ☒ Plaster<br>☐ Partitions<br>☐ Tile Wainscot<br>☐ Other: | ☒ Good<br>☐ Fair<br>☐ Poor<br>☐ Destroyed | ☒ 1900-1912<br>☐ 1913-1933<br>☐ 1934-present<br>☐ In question | 1 shelf, supports for 2 others.<br>Beaded board approx. 4' from floor w/ hooks attached. |
| **CEILING:** | ☒ Plaster<br>☐ Acoustic panels<br>☒ Cove<br>☐ Other | ☒ Good<br>☐ Fair<br>☐ Poor<br>☐ Destroyed | ☒ 1900-1912<br>☐ 1913-1933<br>☐ 1934-present<br>☐ In question | |
| **DOORS/ OPENINGS:** | ☐ Wood/Glass Panelled<br>☒ Wood Veneer<br>☐ Galvanized Metal<br>☐ Other: | ☐ Good<br>☒ Fair<br>☐ Poor<br>☐ Destroyed | ☒ 1900-1912<br>☐ 1913-1933<br>☐ 1934-present<br>☐ In question | |
| **LIGHTING:** | ☐ Incandescent/Type A<br>☐ Incandescent/Type B<br>☒ CML/Sconce<br>☐ Other: | ☒ Intact ☐ Destroyed<br>☐ Intact ☐ Destroyed<br>☐ Intact ☐ Destroyed<br>☐ Intact ☐ Destroyed | ☐ 1900-1912<br>☐ 1913-1933<br>☒ 1934-present<br>☐ In question | |
| **HEATING/ VENTILATION PLUMBING:** | ☐ Radiators<br>☐ Vents/Fans<br>☐ Sink/Toilet/Urinal<br>☐ Other: | ☐ Intact ☐ Destroyed<br>☐ Intact ☐ Destroyed<br>☐ Intact ☐ Destroyed<br>☐ Intact ☐ Destroyed | ☐ 1900-1912<br>☐ 1913-1933<br>☐ 1934-present<br>☐ In question | |
| **MISCELLANEOUS:** | | ☐ Good<br>☐ Fair<br>☐ Poor<br>☐ Destroyed | ☐ 1900-1912<br>☐ 1913-1933<br>☐ 1934-present<br>☐ In question | 7 Leaking cans of "U.S. Foam Liquid 5." |
| **SUMMARY:** | | ☐ Good<br>☒ Fair<br>☐ Poor<br>☐ Destroyed | ☒ 1900-1912<br>☐ 1913-1933<br>☒ 1934-present<br>☐ In question | **ARCHITECTURAL SIGNIFICANCE:** ☐ Most ☐ Some ☐ Minor ☐ Negligible |

PHOTOGRAPHS: (1) View South

ROOM NO. H106B



# ELLIS ISLAND EXISTING CONDITION SURVEY New Hospital Extension page: 212

ROOM NO: 1101 LAST KNOWN USE: Hallway SQUARE FEET: CEILING HEIGHT: DATE: 8 Nov. 1985

| | FINISHES: | CONDITION: | DATE: | NOTES: |
|---|---|---|---|---|
| **FLOOR:** | X Tile/Concrete<br>X Resilient linoleum<br>Wood<br>Other: | Good<br>Fair<br>X Poor<br>Destroyed | X 1900-1912<br>1913-1933<br>1934-present<br>X In question | over standard. |
| **BASE:** | Tile/Concrete<br>Resilient<br>Wood<br>X Other: standard | Good<br>X Fair<br>Poor<br>Destroyed | X 1900-1912<br>1913-1933<br>1934-present<br>In question | |
| **WALLS:** | X Piaster<br>Partitions<br>Tile Wainscot<br>Other: | Good<br>X Fair<br>Poor<br>Destroyed | X 1900-1912<br>1913-1933<br>1934-present<br>In question | |
| **CEILING:** | X Plaster<br>Acoustic panels<br>X Cove<br>Other | Good<br>X Fair<br>Poor<br>Destroyed | X 1900-1912<br>1913-1933<br>1934-present<br>In question | |
| **DOORS/ OPENINGS:** | Wood/Glass Panelled<br>X Wood Veneer<br>X Galvanized Metal<br>Other: | Good<br>X Fair<br>Poor<br>Destroyed | X 1900-1912<br>1913-1933<br>1934-present<br>In question | Double Metal doors w/ glass lights connect w/ Administration building. |
| **LIGHTING:** | Incandescent/Type A<br>Incandescent/Type B<br>X CML/Sconce<br>Other: | Intact Destroyed<br>Intact Destroyed<br>1 Intact Destroyed<br>Intact Destroyed | 1900-1912<br>1913-1933<br>X 1934-present<br>In question | |
| **HEATING/ VENTILATION PLUMBING:** | X Radiators<br>Vents/Fans<br>Sink/Toilet/Urinal<br>Other: | 1 Intact Destroyed<br>Intact Destroyed<br>Intact Destroyed<br>Intact Destroyed | X 1900-1912<br>1913-1933<br>1934-present<br>In question | area used as storage space for 12 radiators; 1 safe; 2 radiator covers. |
| **MISCELLANEOUS:** | | Good<br>Fair<br>Poor<br>Destroyed | X 1900-1912<br>1913-1933<br>1934-present<br>In question | Exterior wall of Administration Bldg. exposed on West wall. Arched window w/ limestone Keystone infilled to become doorway. |
| **SUMMARY:** | | Good<br>X Fair<br>Poor<br>Destroyed | X 1900-1912<br>1913-1933<br>X 1934-present<br>X In question | **ARCHITECTURAL SIGNIFICANCE:** Most / X Some / Minor / Negligible |

PHOTOGRAPHS: ① View West

ROOM NO. I 101





# ELLIS ISLAND EXISTING CONDITION SURVEY New Hospital Extension page: 214

ROOM NO: I 102 LAST KNOWN USE: Toilet SQUARE FEET: CEILING HEIGHT: DATE: 8 Nov. 1985

| | FINISHES: | CONDITION: | DATE: | NOTES: |
|---|---|---|---|---|
| **FLOOR:** | [X] Tile/Concrete<br>[ ] Resilient<br>[ ] Wood<br>[ ] Other: | [X] Good<br>[ ] Fair<br>[ ] Poor<br>[ ] Destroyed | [X] 1900-1912<br>[ ] 1913-1933<br>[ ] 1934-present<br>[ ] In question | white hexagonal tiles. |
| **BASE:** | [X] Tile/Concrete<br>[ ] Resilient<br>[ ] Wood<br>[ ] Other: | [X] Good<br>[ ] Fair<br>[ ] Poor<br>[ ] Destroyed | [X] 1900-1912<br>[ ] 1913-1933<br>[ ] 1934-present<br>[ ] In question | |
| **WALLS:** | [X] Plaster<br>[ ] Partitions<br>[ ] Tile Wainscot<br>[ ] Other: | [ ] Good<br>[ ] Fair<br>[X] Poor<br>[ ] Destroyed | [X] 1900-1912<br>[ ] 1913-1933<br>[ ] 1934-present<br>[ ] In question | ghosts of 2 sinks. |
| **CEILING:** | [X] Plaster<br>[ ] Acoustic panels<br>[X] Cove<br>[ ] Other | [ ] Good<br>[ ] Fair<br>[X] Poor<br>[ ] Destroyed | [X] 1900-1912<br>[ ] 1913-1933<br>[ ] 1934-present<br>[ ] In question | |
| **DOORS/ OPENINGS:** | [ ] Wood/Glass Panelled<br>[X] Wood Veneer<br>[ ] Galvanized Metal<br>[ ] Other: | [ ] Good<br>[ ] Fair<br>[X] Poor<br>[ ] Destroyed | [X] 1900-1912<br>[ ] 1913-1933<br>[ ] 1934-present<br>[ ] In question | Marble window + door surrounds. |
| **LIGHTING:** | [ ] Incandescent/Type A<br>[ ] Incandescent/Type B<br>[X] CM/Sconce<br>[ ] Other: | [ ] Intact [ ] Destroyed<br>[ ] Intact [ ] Destroyed<br>[X] Intact [X] Destroyed<br>[ ] Intact [ ] Destroyed | [ ] 1900-1912<br>[ ] 1913-1933<br>[X] 1934-present<br>[ ] In question | 1 wall-mounted base.<br>1 Ceiling-mounted fixture without shade. |
| **HEATING/ VENTILATION PLUMBING:** | [X] Radiators<br>[ ] Vents/Fans<br>[ ] Sink/Toilet/Urinal<br>[ ] Other: | [X] Intact [ ] Destroyed<br>[ ] Intact [ ] Destroyed<br>[X] Intact [ ] Destroyed<br>[ ] Intact [ ] Destroyed | [X] 1900-1912<br>[X] 1913-1933<br>[ ] 1934-present<br>[ ] In question | 1 wall-mounted sectional radiator<br>2 toilets. |
| **MISCELLANEOUS:** | | [ ] Good<br>[ ] Fair<br>[ ] Poor<br>[ ] Destroyed | [ ] 1900-1912<br>[ ] 1913-1933<br>[ ] 1934-present<br>[ ] In question | Marble stalls w/ wood double swinging doors. Latches, when closed say "occupied." |
| **SUMMARY:** | | [ ] Good<br>[ ] Fair<br>[X] Poor<br>[ ] Destroyed | [X] 1900-1912<br>[X] 1913-1933<br>[ ] 1934-present<br>[ ] In question | **ARCHITECTURAL SIGNIFICANCE:** [ ] Most [ ] Some [X] Minor [ ] Negligible |

PHOTOGRAPHS: (1) View Southeast (2) View Southwest ROOM NO. I102

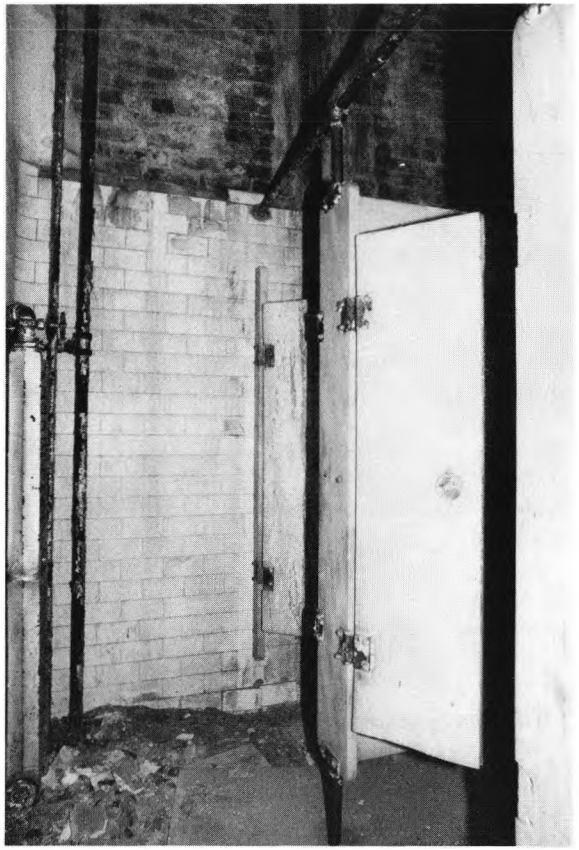

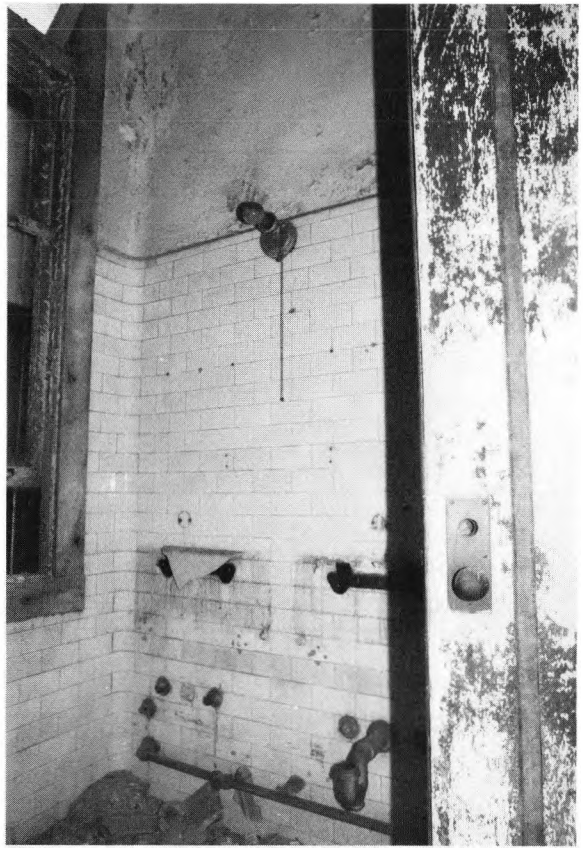


# ELLIS ISLAND EXISTING CONDITION SURVEY New Hospital Extension page: 216

ROOM NO: I103 LAST KNOWN USE: slop room SQUARE FEET: CEILING HEIGHT: DATE: 8 Nov. 1985

| | FINISHES: | CONDITION: | DATE: | NOTES: |
|---|---|---|---|---|
| **FLOOR:** | [X] Tile/Concrete<br>[ ] Resilient<br>[ ] Wood<br>[ ] Other: | [X] Good<br>[ ] Fair<br>[ ] Poor<br>[ ] Destroyed | [X] 1900-1912<br>[ ] 1913-1933<br>[ ] 1934-present<br>[ ] In question | |
| **BASE:** | [X] Tile/Concrete<br>[ ] Resilient<br>[ ] Wood<br>[ ] Other: | [X] Good<br>[ ] Fair<br>[ ] Poor<br>[ ] Destroyed | [X] 1900-1912<br>[ ] 1913-1933<br>[ ] 1934-present<br>[ ] In question | |
| **WALLS:** | [ ] Plaster<br>[ ] Partitions<br>[X] Tile Wainscot<br>[ ] Other: | [X] Good<br>[ ] Fair<br>[ ] Poor<br>[ ] Destroyed | [X] 1900-1912<br>[ ] 1913-1933<br>[ ] 1934-present<br>[ ] In question | plaster above wainscot: poor cond. |
| **CEILING:** | [X] Plaster<br>[ ] Acoustic panels<br>[ ] Cove<br>[ ] Other | [ ] Good<br>[ ] Fair<br>[X] Poor<br>[ ] Destroyed | [X] 1900-1912<br>[ ] 1913-1933<br>[ ] 1934-present<br>[ ] In question | |
| **DOORS/ OPENINGS:** | [ ] Wood/Glass Panelled<br>[X] Wood Veneer<br>[ ] Galvanized Metal<br>[ ] Other: | [ ] Good<br>[X] Fair<br>[ ] Poor<br>[ ] Destroyed | [X] 1900-1912<br>[ ] 1913-1933<br>[ ] 1934-present<br>[ ] In question | Interior marble door surround. Dutch door with mail slot. |
| **LIGHTING:** | [ ] Incandescent/Type A<br>[ ] Incandescent/Type B<br>[X] CML/Sconce<br>[ ] Other: | [ ] Intact [ ] Destroyed<br>[ ] Intact [ ] Destroyed<br>[ ] Intact [ ] Destroyed<br>[ ] Intact [ ] Destroyed | [ ] 1900-1912<br>[ ] 1913-1933<br>[X] 1934-present<br>[ ] In question | |
| **HEATING/ VENTILATION PLUMBING:** | [ ] Radiators<br>[ ] Vents/Fans<br>[ ] Sink/Toilet/Urinal<br>[ ] Other: | [ ] Intact [ ] Destroyed<br>[ ] Intact [ ] Destroyed<br>[ ] Intact [ ] Destroyed<br>[ ] Intact [ ] Destroyed | [ ] 1900-1912<br>[ ] 1913-1933<br>[ ] 1934-present<br>[ ] In question | |
| **MISCELLANEOUS:** | | [ ] Good<br>[ ] Fair<br>[ ] Poor<br>[ ] Destroyed | [ ] 1900-1912<br>[ ] 1913-1933<br>[ ] 1934-present<br>[ ] In question | capped pipes and marks for fixtures on South wall. |
| **SUMMARY:** | | [ ] Good<br>[X] Fair<br>[ ] Poor<br>[ ] Destroyed | [X] 1900-1912<br>[ ] 1913-1933<br>[X] 1934-present<br>[ ] In question | **ARCHITECTURAL SIGNIFICANCE:** [ ] Most [ ] Some [ ] Minor [X] Negligible |

PHOTOGRAPHS: (1) Dutch door.

ROOM NO. I103

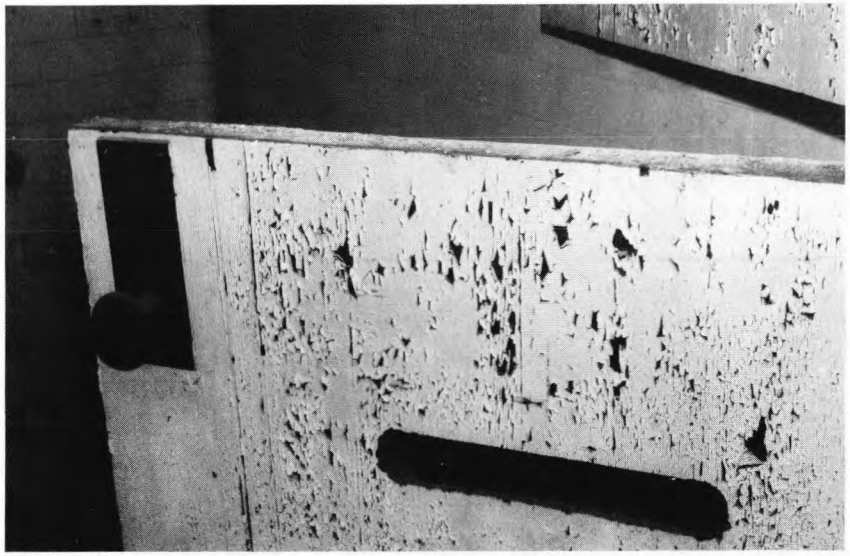

# ELLIS ISLAND EXISTING CONDITION SURVEY New Hospital Extension page: 218

ROOM NO: 201 LAST KNOWN USE: cystoscopy room SQUARE FEET: 277 CEILING HEIGHT: DATE: 8 Nov. 1985

| | FINISHES: | CONDITION: | DATE: | NOTES: |
|---|---|---|---|---|
| **FLOOR:** | ☐ Tile/Concrete<br>☐ Resilient<br>☐ Wood<br>☒ Other: standard | ☒ Good<br>☐ Fair<br>☐ Poor<br>☐ Destroyed | ☒ 1900-1912<br>☐ 1913-1933<br>☐ 1934-present<br>☐ In question | |
| **BASE:** | ☐ Tile/Concrete<br>☐ Resilient<br>☐ Wood<br>☒ Other: standard | ☒ Good<br>☐ Fair<br>☐ Poor<br>☐ Destroyed | ☒ 1900-1912<br>☐ 1913-1933<br>☐ 1934-present<br>☐ In question | |
| **WALLS:** | ☒ Plaster<br>☐ Partitions<br>☐ Tile Wainscot<br>☐ Other: | ☐ Good<br>☒ Fair<br>☐ Poor<br>☐ Destroyed | ☒ 1900-1912<br>☐ 1913-1933<br>☐ 1934-present<br>☐ In question | |
| **CEILING:** | ☒ Plaster<br>☐ Acoustic panels<br>☐ Cove<br>☐ Other | ☐ Good<br>☒ Fair<br>☐ Poor<br>☐ Destroyed | ☒ 1900-1912<br>☐ 1913-1933<br>☐ 1934-present<br>☐ In question | |
| **DOORS/ OPENINGS:** | ☐ Wood/Glass Panelled<br>☒ Wood Veneer 2<br>☐ Galvanized Metal<br>☐ Other: | ☐ Good<br>☒ Fair<br>☐ Poor<br>☐ Destroyed | ☒ 1900-1912<br>☐ 1913-1933<br>☐ 1934-present<br>☐ In question | Both doors stencilled "200". |
| **LIGHTING:** | ☒ Incandescent/Type A<br>☐ Incandescent/Type B<br>☒ CML/Sconce<br>☐ Other: | ☐ Intact ☐ Destroyed<br>☐ Intact ☐ Destroyed<br>☐ Intact ☐ Destroyed<br>☐ Intact ☐ Destroyed | ☐ 1900-1912<br>☐ 1913-1933<br>☒ 1934-present<br>☐ In question | 2 type A lamps with cake shaped globes. |
| **HEATING/ VENTILATION PLUMBING:** | ☒ Radiators<br>☐ Vents/Fans<br>☒ Sink/Toilet/Urinal<br>☐ Other: | ☒ Intact ☐ Destroyed<br>☐ Intact ☐ Destroyed<br>☒ Intact ☐ Destroyed<br>☐ Intact ☐ Destroyed | ☒ 1900-1912<br>☒ 1913-1933<br>☐ 1934-present<br>☐ In question | 1 porcelain rounded pedestal wall sink. |
| **MISCELLANEOUS:** | | ☐ Good<br>☐ Fair<br>☐ Poor<br>☐ Destroyed | ☐ 1900-1912<br>☐ 1913-1933<br>☐ 1934-present<br>☐ In question | |
| **SUMMARY:** | | ☐ Good<br>☒ Fair<br>☐ Poor<br>☐ Destroyed | ☒ 1900-1912<br>☒ 1913-1933<br>☒ 1934-present<br>☐ In question | **ARCHITECTURAL SIGNIFICANCE:** ☐ Most ☒ Some ☐ Minor ☐ Negligible |

PHOTOGRAPHS: (1) Southwest door (2) View East (3) View West ROOM NO. 201









# ELLIS ISLAND EXISTING CONDITION SURVEY New Hospital Extension page: 220

ROOM NO: 202 LAST KNOWN USE: Bathroom SQUARE FEET: 79 CEILING HEIGHT: DATE: 8 Nov. 1985

| | FINISHES: | CONDITION: | DATE: | NOTES: |
|---|---|---|---|---|
| **FLOOR:** | [X] Tile/Concrete<br>[ ] Resilient<br>[ ] Wood<br>[ ] Other: | [X] Good<br>[ ] Fair<br>[ ] Poor<br>[ ] Destroyed | [X] 1900-1912<br>[ ] 1913-1933<br>[ ] 1934-present<br>[ ] In question | White hexagonal tiles. |
| **BASE:** | [X] Tile/Concrete<br>[ ] Resilient<br>[ ] Wood<br>[ ] Other: | [X] Good<br>[ ] Fair<br>[ ] Poor<br>[ ] Destroyed | [X] 1900-1912<br>[ ] 1913-1933<br>[ ] 1934-present<br>[ ] In question | |
| **WALLS:** | [ ] Plaster<br>[ ] Partitions<br>[X] Tile Wainscot<br>[ ] Other: | [X] Good<br>[ ] Fair<br>[ ] Poor<br>[ ] Destroyed | [X] 1900-1912<br>[ ] 1913-1933<br>[ ] 1934-present<br>[ ] In question | 3 dowels mounted just above wainscot to hang clothes. |
| **CEILING:** | [X] Plaster<br>[ ] Acoustic panels<br>[ ] Cove<br>[ ] Other | [X] Good<br>[ ] Fair<br>[ ] Poor<br>[ ] Destroyed | [X] 1900-1912<br>[ ] 1913-1933<br>[ ] 1934-present<br>[ ] In question | |
| **DOORS/ OPENINGS:** | [ ] Wood/Glass Panelled<br>[X] Wood Veneer<br>[ ] Galvanized Metal<br>[ ] Other: | [ ] Good<br>[ ] Fair<br>[ ] Poor<br>[ ] Destroyed | [X] 1900-1912<br>[ ] 1913-1933<br>[ ] 1934-present<br>[ ] In question | "HEAD" stencilled on exterior. Marble window + door surrounds. |
| **LIGHTING:** | [ ] Incandescent/Type A<br>[ ] Incandescent/Type B<br>[X] CML/Sconce 1<br>[ ] Other: | [ ] Intact [ ] Destroyed<br>[ ] Intact [ ] Destroyed<br>[X] Intact [ ] Destroyed<br>[ ] Intact [ ] Destroyed | [ ] 1900-1912<br>[ ] 1913-1933<br>[X] 1934-present<br>[ ] In question | |
| **HEATING/ VENTILATION PLUMBING:** | [X] Radiators 1<br>[ ] Vents/Fans<br>[X] Sink/Toilet/Urinal<br>[X] Other: tub | [X] Intact [ ] Destroyed<br>[ ] Intact [ ] Destroyed<br>[X] Intact [ ] Destroyed<br>[X] Intact [ ] Destroyed | [X] 1900-1912<br>[X] 1913-1933<br>[ ] 1934-present<br>[ ] In question | 1 toilet.<br>1 sink.<br>1 bathtub w/ shower curtain rod. |
| **MISCELLANEOUS:** | | [ ] Good<br>[ ] Fair<br>[ ] Poor<br>[ ] Destroyed | [ ] 1900-1912<br>[ ] 1913-1933<br>[ ] 1934-present<br>[ ] In question | Cord tied on curtain rod — as clothes line. |
| **SUMMARY:** | | [X] Good<br>[ ] Fair<br>[ ] Poor<br>[ ] Destroyed | [X] 1900-1912<br>[X] 1913-1933<br>[ ] 1934-present<br>[ ] In question | **ARCHITECTURAL SIGNIFICANCE:** [ ] Most [ ] Some [X] Minor [ ] Negligible |

PHOTOGRAPHS: (1) View North (2) View South ROOM NO. 202

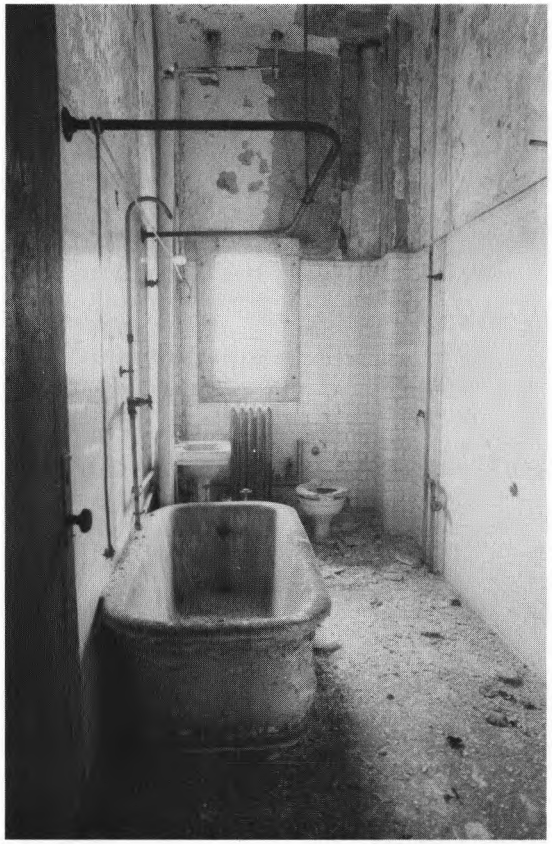

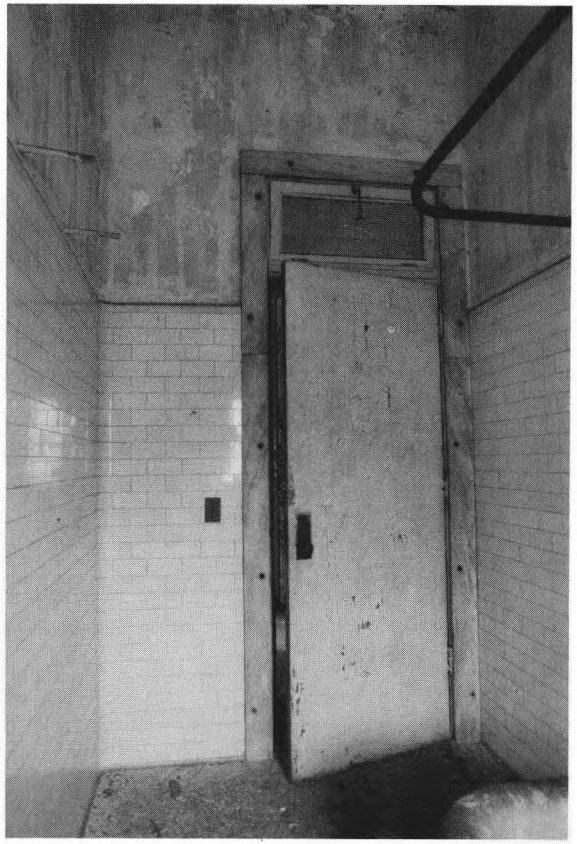


# ELLIS ISLAND EXISTING CONDITION SURVEY New Hospital Extension page: 222

ROOM NO: 203 LAST KNOWN USE: Bathroom SQUARE FEET: 87 CEILING HEIGHT: DATE: 8 Nov. 1985

| | FINISHES: | CONDITION: | DATE: | NOTES: |
|---|---|---|---|---|
| **FLOOR:** | ☐ Tile/Concrete<br>☐ Resilient<br>☐ Wood<br>☒ Other: standard | ☐ Good<br>☒ Fair<br>☐ Poor<br>☐ Destroyed | ☒ 1900-1912<br>☐ 1913-1933<br>☐ 1934-present<br>☐ In question | |
| **BASE:** | ☐ Tile/Concrete<br>☐ Resilient<br>☐ Wood<br>☒ Other: standard | ☐ Good<br>☒ Fair<br>☐ Poor<br>☐ Destroyed | ☒ 1900-1912<br>☐ 1913-1933<br>☐ 1934-present<br>☐ In question | |
| **WALLS:** | ☒ Plaster<br>☐ Partitions<br>☐ Tile Wainscot<br>☐ Other: | ☐ Good<br>☒ Fair<br>☐ Poor<br>☐ Destroyed | ☒ 1900-1912<br>☐ 1913-1933<br>☐ 1934-present<br>☐ In question | N-Wall = exterior wall - structural tile has fallen out where pipe is located. Supports for shelves attached to W. wall. |
| **CEILING:** | ☒ Plaster<br>☐ Acoustic panels<br>☐ Cove<br>☐ Other | ☐ Good<br>☐ Fair<br>☐ Poor<br>☒ Destroyed | ☒ 1900-1912<br>☐ 1913-1933<br>☐ 1934-present<br>☐ In question | |
| **DOORS/ OPENINGS:** | ☐ Wood/Glass Panelled<br>☒ Wood Veneer<br>☐ Galvanized Metal<br>☐ Other: | ☐ Good<br>☐ Fair<br>☒ Poor<br>☐ Destroyed | ☒ 1900-1912<br>☐ 1913-1933<br>☐ 1934-present<br>☐ In question | "HEAD" stenciled on door. Transom w/ safety glass. |
| **LIGHTING:** | ☒ Incandescent/Type A<br>☐ Incandescent/Type B<br>☐ CML/Sconce<br>☐ Other: | ☒ Intact ☐ Destroyed<br>☐ Intact ☐ Destroyed<br>☐ Intact ☐ Destroyed<br>☐ Intact ☐ Destroyed | ☐ 1900-1912<br>☐ 1913-1933<br>☒ 1934-present<br>☐ In question | globe intact: lying on floor. |
| **HEATING/ VENTILATION PLUMBING:** | ☒ Radiators 1<br>☐ Vents/Fans<br>☒ Sink/Toilet/Urinal<br>☒ Other: 2 showers | ☒ Intact ☐ Destroyed<br>☐ Intact ☐ Destroyed<br>☒ Intact ☒ Destroyed<br>☒ Intact ☐ Destroyed | ☒ 1900-1912<br>☒ 1913-1933<br>☒ 1934-present<br>☐ In question | 2 toilets w/ tanks.<br>1 central pedestal sink.<br>1 free standing urinal - not attached to pipes. |
| **MISCELLANEOUS:** | | ☐ Good<br>☐ Fair<br>☐ Poor<br>☐ Destroyed | ☒ 1900-1912<br>☒ 1913-1933<br>☐ 1934-present<br>☐ In question | Metal shower stalls. Toilet stall rusted metal: painted grey. Ghosts of 3 sinks: W. wall. |
| **SUMMARY:** | | ☐ Good<br>☐ Fair<br>☒ Poor<br>☐ Destroyed | ☒ 1900-1912<br>☒ 1913-1933<br>☒ 1934-present<br>☐ In question | **ARCHITECTURAL SIGNIFICANCE:** ☐ Most ☐ Some ☒ Minor ☐ Negligible |

PHOTOGRAPHS: (1) View North (2) View South ROOM NO. 203



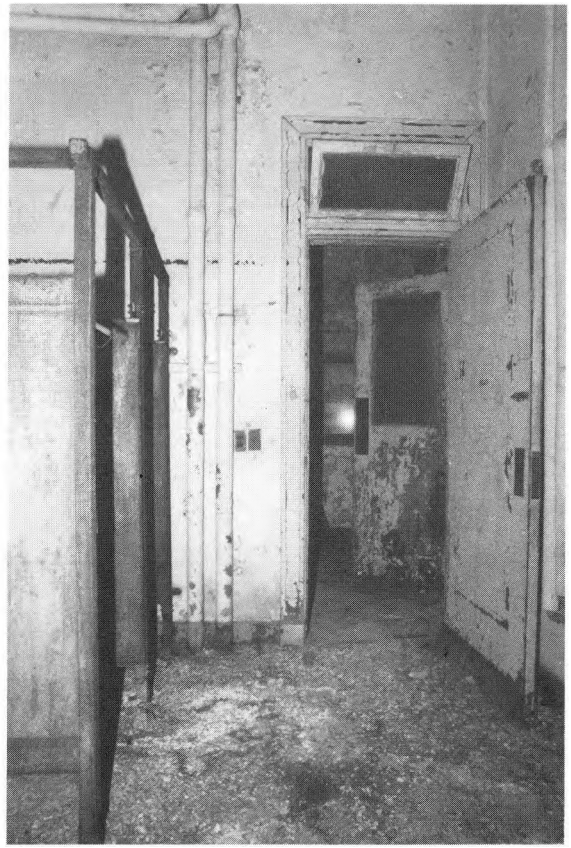

ELLIS ISLAND EXISTING CONDITION SURVEY New Hospital Extension page: 224

PHOTOGRAPHS: (3) View East (4) View West ROOM NO. 203





**PHOTOGRAPHS:**

**ROOM NO.** 203


# ELLIS ISLAND EXISTING CONDITION SURVEY New Hospital Extension page: 226

ROOM NO: 204 LAST KNOWN USE: Bathroom SQUARE FEET: 87 CEILING HEIGHT: DATE: 8 NOV. 1985

| | FINISHES: | CONDITION: | DATE: | NOTES: |
|---|---|---|---|---|
| **FLOOR:** | [X] Tile/Concrete<br>[ ] Resilient<br>[ ] Wood<br>[ ] Other: | [ ] Good<br>[X] Fair<br>[ ] Poor<br>[ ] Destroyed | [X] 1900-1912<br>[ ] 1913-1933<br>[ ] 1934-present<br>[ ] In question | white hexagonal. |
| **BASE:** | [X] Tile/Concrete<br>[ ] Resilient<br>[ ] Wood<br>[ ] Other: | [ ] Good<br>[X] Fair<br>[ ] Poor<br>[ ] Destroyed | [X] 1900-1912<br>[ ] 1913-1933<br>[ ] 1934-present<br>[ ] In question | |
| **WALLS:** | [ ] Plaster<br>[ ] Partitions<br>[X] Tile Wainscot<br>[ ] Other: | [ ] Good<br>[X] Fair<br>[ ] Poor<br>[ ] Destroyed | [X] 1900-1912<br>[ ] 1913-1933<br>[ ] 1934-present<br>[ ] In question | Ghosts of missing sinks. |
| **CEILING:** | [X] Plaster<br>[ ] Acoustic panels<br>[ ] Cove<br>[ ] Other | [ ] Good<br>[X] Fair<br>[ ] Poor<br>[ ] Destroyed | [X] 1900-1912<br>[ ] 1913-1933<br>[ ] 1934-present<br>[ ] In question | |
| **DOORS/ OPENINGS:** | [ ] Wood/Glass Panelled<br>[X] Wood Veneer<br>[ ] Galvanized Metal<br>[ ] Other: | [ ] Good<br>[X] Fair<br>[ ] Poor<br>[ ] Destroyed | [X] 1900-1912<br>[ ] 1913-1933<br>[ ] 1934-present<br>[ ] In question | painted white: stencilled "HEAD."<br>window screen: destroyed. |
| **LIGHTING:** | [X] Incandescent/Type A<br>[ ] Incandescent/Type B<br>[ ] CML/Sconce<br>[ ] Other: | [ ] Intact [ ] Destroyed<br>[ ] Intact [ ] Destroyed<br>[ ] Intact [ ] Destroyed<br>[ ] Intact [ ] Destroyed | [ ] 1900-1912<br>[ ] 1913-1933<br>[X] 1934-present<br>[ ] In question | |
| **HEATING/ VENTILATION PLUMBING:** | [X] Radiators<br>[ ] Vents/Fans<br>[X] Sink/Toilet/Urinal<br>[X] Other: 2 showers | [X] Intact [ ] Destroyed<br>[ ] Intact [ ] Destroyed<br>[X] Intact [ ] Destroyed<br>[X] Intact [ ] Destroyed | [X] 1900-1912<br>[X] 1913-1933<br>[X] 1934-present<br>[ ] In question | 1 slop sink.<br>1 marble shower stall.<br>1 metal shower stall. |
| **MISCELLANEOUS:** | | [ ] Good<br>[ ] Fair<br>[ ] Poor<br>[ ] Destroyed | [ ] 1900-1912<br>[ ] 1913-1933<br>[ ] 1934-present<br>[ ] In question | |
| **SUMMARY:** | | [ ] Good<br>[X] Fair<br>[ ] Poor<br>[ ] Destroyed | [X] 1900-1912<br>[X] 1913-1933<br>[X] 1934-present<br>[X] In question | **ARCHITECTURAL SIGNIFICANCE:** [ ] Most [ ] Some [X] Minor [ ] Negligible |

PHOTOGRAPHS: (1) View North (2) Door signage (3) shower stall ROOM NO. 204



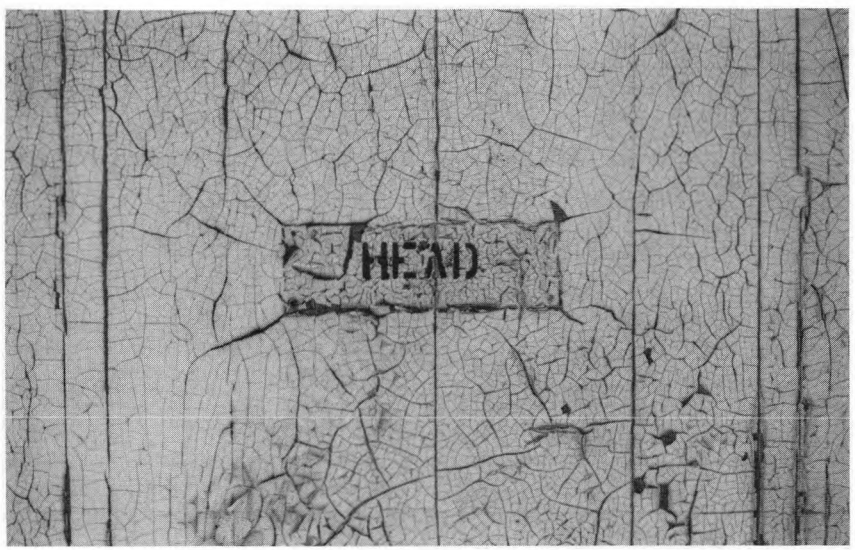




# ELLIS ISLAND EXISTING CONDITION SURVEY New Hospital Extension page: 228

ROOM NO: 205 LAST KNOWN USE: Toilet SQUARE FEET: 85 CEILING HEIGHT: DATE: 8 NOV. 1985.

| | FINISHES: | CONDITION: | DATE: | NOTES: |
|---|---|---|---|---|
| **FLOOR:** | [X] Tile/Concrete<br>[ ] Resilient<br>[ ] Wood<br>[ ] Other: | [ ] Good<br>[X] Fair<br>[ ] Poor<br>[ ] Destroyed | [X] 1900-1912<br>[ ] 1913-1933<br>[ ] 1934-present<br>[ ] In question | white hexagonal. |
| **BASE:** | [X] Tile/Concrete<br>[ ] Resilient<br>[ ] Wood<br>[ ] Other: | [ ] Good<br>[X] Fair<br>[ ] Poor<br>[ ] Destroyed | [X] 1900-1912<br>[ ] 1913-1933<br>[ ] 1934-present<br>[ ] In question | |
| **WALLS:** | [ ] Plaster<br>[ ] Partitions<br>[X] Tile Wainscot<br>[ ] Other: | [ ] Good<br>[X] Fair<br>[ ] Poor<br>[ ] Destroyed | [X] 1900-1912<br>[ ] 1913-1933<br>[ ] 1934-present<br>[ ] In question | NE corner = exterior wall - severe water damage - organic growth in hole above wainscot Pipe exposed. |
| **CEILING:** | [X] Plaster<br>[ ] Acoustic panels<br>[ ] Cove<br>[ ] Other | [ ] Good<br>[ ] Fair<br>[X] Poor<br>[ ] Destroyed | [X] 1900-1912<br>[ ] 1913-1933<br>[ ] 1934-present<br>[ ] In question | |
| **DOORS/ OPENINGS:** | [ ] Wood/Glass Panelled<br>[X] Wood Veneer<br>[ ] Galvanized Metal<br>[ ] Other: | [ ] Good<br>[ ] Fair<br>[ ] Poor<br>[ ] Destroyed | [X] 1900-1912<br>[ ] 1913-1933<br>[ ] 1934-present<br>[ ] In question | Marble window and door surrounds, - left side and top missing from window surround. |
| **LIGHTING:** | [ ] Incandescent/Type A<br>[ ] Incandescent/Type B<br>[X] CML/Sconce<br>[ ] Other: | [ ] Intact [ ] Destroyed<br>[ ] Intact [ ] Destroyed<br>[X] Intact [ ] Destroyed<br>[ ] Intact [ ] Destroyed | [ ] 1900-1912<br>[ ] 1913-1933<br>[X] 1934-present<br>[ ] In question | 1 sconce. no shade.<br>1 CML. " " |
| **HEATING/ VENTILATION PLUMBING:** | [X] Radiators!<br>[ ] Vents/Fans<br>[X] Sink/Toilet/Urinal<br>[ ] Other: | [X] Intact [ ] Destroyed<br>[ ] Intact [ ] Destroyed<br>[X] Intact [ ] Destroyed<br>[ ] Intact [ ] Destroyed | [X] 1900-1912<br>[X] 1913-1933<br>[ ] 1934-present<br>[ ] In question | 2 porcelain, rounded pedestal wall sinks.<br>2 toilets.<br>1 urinal.<br>Drill holes for mirrors over sinks.<br>Marble toilet stalls - w/ doors destroyed. |
| **MISCELLANEOUS:** | | [ ] Good<br>[ ] Fair<br>[ ] Poor<br>[ ] Destroyed | [ ] 1900-1912<br>[ ] 1913-1933<br>[ ] 1934-present<br>[ ] In question | |
| **SUMMARY:** | | [ ] Good<br>[ ] Fair<br>[X] Poor<br>[ ] Destroyed | [X] 1900-1912<br>[X] 1913-1933<br>[X] 1934-present<br>[ ] In question | **ARCHITECTURAL SIGNIFICANCE:** [ ] Most [ ] Some [X] Minor [ ] Negligible |

PHOTOGRAPHS: ① View North ② View South ROOM NO. 205





# ELLIS ISLAND EXISTING CONDITION SURVEY New Hospital Extension page: 230

ROOM NO: 206 LAST KNOWN USE: Barracks SQUARE FEET: 1540 CEILING HEIGHT: 12'-6" DATE: 8 NOV. 1985

| | FINISHES: | CONDITION: | DATE: | NOTES: |
|---|---|---|---|---|
| **FLOOR:** | ☐ Tile/Concrete<br>☐ Resilient<br>☐ Wood<br>☒ Other: standard | ☐ Good<br>☐ Fair<br>☐ Poor obscured<br>☐ Destroyed | ☒ 1900-1912<br>☐ 1913-1933<br>☐ 1934-present<br>☐ In question | |
| **BASE:** | ☐ Tile/Concrete<br>☐ Resilient<br>☐ Wood<br>☒ Other: standard | ☐ Good<br>☐ Fair<br>☐ Poor obscured<br>☐ Destroyed | ☒ 1900-1912<br>☐ 1913-1933<br>☐ 1934-present<br>☐ In question | |
| **WALLS:** | ☒ Plaster<br>☐ Partitions<br>☐ Tile Wainscot<br>☐ Other: | ☐ Good<br>☐ Fair<br>☒ Poor<br>☐ Destroyed | ☒ 1900-1912<br>☐ 1913-1933<br>☐ 1934-present<br>☐ In question | structural tile exposed E. + W walls. |
| **CEILING:** | ☒ Plaster<br>☐ Acoustic panels<br>☒ Cove<br>☐ Other | ☐ Good<br>☐ Fair<br>☒ Poor<br>☐ Destroyed | ☒ 1900-1912<br>☐ 1913-1933<br>☐ 1934-present<br>☐ In question | |
| **DOORS/ OPENINGS:** | ☒ Wood/Glass Panelled<br>☒ Wood Veneer<br>☐ Galvanized Metal<br>☐ Other: | ☐ Good<br>☐ Fair<br>☒ Poor<br>☒ Destroyed | ☒ 1900-1912<br>☐ 1913-1933<br>☐ 1934-present<br>☐ In question | 1 wood/glass panelled door: S. wall-poor<br>1 veneer door: W. wall - destroyed<br>1 double door to hall (N. wall) - destroyed |
| **LIGHTING:** | ☐ Incandescent/Type A<br>☐ Incandescent/Type B<br>☒ CML/Sconce<br>☐ Other: | ☐ Intact ☐ Destroyed<br>☐ Intact ☐ Destroyed<br>☒ Intact ☒ Destroyed<br>☐ Intact ☐ Destroyed | ☐ 1900-1912<br>☒ 1913-1933<br>☒ 1934-present<br>☐ In question | 2 CML's — 1 intact, 1 destroyed.<br>17 sconces intact — 1 w/ glass shade.<br>1 louvred night-light N. wall, 1 ft. above floor, W. of door. |
| **HEATING/ VENTILATION PLUMBING:** | ☒ Radiators<br>☒ Vents/Fans<br>☐ Sink/Toilet/Urinal<br>☐ Other: | 10 ☐ Intact ☐ Destroyed<br>☒ Intact ☐ Destroyed<br>☐ Intact ☐ Destroyed<br>☐ Intact ☐ Destroyed | ☒ 1900-1912<br>☐ 1913-1933<br>☐ 1934-present<br>☒ In question | 4 wall-mounted rotary fans w/ covers<br>1 window fan above S. door. |
| **MISCELLANEOUS:** | | ☐ Good<br>☐ Fair<br>☐ Poor<br>☐ Destroyed | ☐ 1900-1912<br>☐ 1913-1933<br>☐ 1934-present<br>☐ In question | "No Smoking" stencilled in black and white: N. wall.<br>unattached screen door leaning on W. wall. |
| **SUMMARY:** | | ☐ Good<br>☐ Fair<br>☒ Poor<br>☐ Destroyed | ☒ 1900-1912<br>☒ 1913-1933<br>☒ 1934-present<br>☒ In question | **ARCHITECTURAL SIGNIFICANCE:** ☒ Most ☐ Some ☐ Minor ☐ Negligible |

PHOTOGRAPHS: (1) View South (2) View North (3) Night light ROOM NO. 206







# ELLIS ISLAND EXISTING CONDITION SURVEY New Hospital Extension page: 232

ROOM NO: 207 LAST KNOWN USE: Ward SQUARE FEET: 313 CEILING HEIGHT: DATE: 8 NOV. 1985

| | FINISHES: | CONDITION: | DATE: | NOTES: |
|---|---|---|---|---|
| **FLOOR:** | ☐ Tile/Concrete<br>☒ Resilient<br>☐ Wood<br>☒ Other: | ☐ Good<br>☐ Fair<br>☐ Poor<br>☒ Destroyed | ☒ 1900-1912<br>☐ 1913-1933<br>☐ 1934-present<br>☒ In question | rolled linoleum over standard. |
| **BASE:** | ☐ Tile/Concrete<br>☐ Resilient<br>☐ Wood<br>☒ Other: standard | ☐ Good<br>☒ Fair obscured.<br>☐ Poor<br>☐ Destroyed | ☒ 1900-1912<br>☐ 1913-1933<br>☐ 1934-present<br>☐ In question | |
| **WALLS:** | ☒ Plaster<br>☐ Partitions<br>☐ Tile Wainscot<br>☐ Other: | ☐ Good<br>☒ Fair<br>☐ Poor<br>☐ Destroyed | ☒ 1900-1912<br>☐ 1913-1933<br>☐ 1934-present<br>☐ In question | structural tile exposed: SE wall. |
| **CEILING:** | ☒ Plaster<br>☐ Acoustic panels<br>☒ Cove<br>☐ Other | ☐ Good<br>☒ Fair<br>☐ Poor<br>☐ Destroyed | ☒ 1900-1912<br>☐ 1913-1933<br>☐ 1934-present<br>☐ In question | |
| **DOORS/ OPENINGS:** | ☐ Wood/Glass Panelled<br>☒ Wood Veneer 3<br>☐ Galvanized Metal<br>☐ Other: | 2 Good<br>Fair<br>☐ Poor<br>1 Destroyed | ☒ 1900-1912<br>☐ 1913-1933<br>☐ 1934-present<br>☐ In question | east door: destroyed, N. door: fair<br>West door: fair.<br>8"x5" ghost of rectangular plaque on N. door. |
| **LIGHTING:** | ☐ Incandescent/Type A<br>☐ Incandescent/Type B<br>☒ CML/Sconce 2<br>☐ Other: | ☐ Intact ☐ Destroyed<br>☐ Intact ☐ Destroyed<br>1 Intact 1 Destroyed<br>☐ Intact ☐ Destroyed | ☐ 1900-1912<br>☒ 1913-1933<br>☐ 1934-present<br>☐ In question | |
| **HEATING/ VENTILATION PLUMBING:** | ☒ Radiators 1<br>☒ Vents/Fans 1<br>☐ Sink/Toilet/Urinal<br>☐ Other: | ☒ Intact ☐ Destroyed<br>☒ Intact ☐ Destroyed<br>☐ Intact ☐ Destroyed<br>☐ Intact ☐ Destroyed | ☒ 1900-1912<br>☐ 1913-1933<br>☐ 1934-present<br>☒ In question | 1 wall mounted rotary fan w/ cover. |
| **MISCELLANEOUS:** | | ☐ Good<br>☐ Fair<br>☐ Poor<br>☐ Destroyed | ☐ 1900-1912<br>☐ 1913-1933<br>☒ 1934-present<br>☐ In question | "201" stencilled on door.<br>1 wood air-deflector from window, destroyed, on floor. |
| **SUMMARY:** | | ☐ Good<br>☐ Fair<br>☒ Poor<br>☐ Destroyed | ☒ 1900-1912<br>☒ 1913-1933<br>☒ 1934-present<br>☒ In question | **ARCHITECTURAL SIGNIFICANCE:** ☒ Most ☐ Some ☐ Minor ☐ Negligible |

PHOTOGRAPHS: ① View Southeast ② View East ③ View North ④ View S. West ROOM NO. 207









# ELLIS ISLAND EXISTING CONDITION SURVEY New Hospital Extension page: 234

ROOM NO: 208 LAST KNOWN USE: Kitchen C.P.O Mess SQUARE FEET: 1501 CEILING HEIGHT: 12'-4½" DATE: 8 Nov. 1985

| | FINISHES: | CONDITION: | DATE: | NOTES: |
|---|---|---|---|---|
| **FLOOR:** | [ ] Tile/Concrete<br>[X] Resilient<br>[ ] Wood<br>[ ] Other: | [ ] Good<br>[ ] Fair<br>[ ] Poor<br>[X] Destroyed | [X] 1900-1912<br>[ ] 1913-1933<br>[ ] 1934-present<br>[X] In question | Asphalt tile over standard. |
| **BASE:** | [ ] Tile/Concrete<br>[ ] Resilient<br>[ ] Wood<br>[X] Other: standard | [ ] Good<br>[X] Fair<br>[ ] Poor<br>[ ] Destroyed | [X] 1900-1912<br>[ ] 1913-1933<br>[ ] 1934-present<br>[ ] In question | |
| **WALLS:** | [X] Plaster<br>[ ] Partitions<br>[ ] Tile Wainscot<br>[ ] Other: | [ ] Good<br>[X] Fair<br>[ ] Poor<br>[ ] Destroyed | [X] 1900-1912<br>[ ] 1913-1933<br>[ ] 1934-present<br>[ ] In question | structural tile exposed: S wall. |
| **CEILING:** | [X] Plaster<br>[ ] Acoustic panels<br>[X] Cove<br>[ ] Other | [ ] Good<br>[ ] Fair<br>[X] Poor<br>[ ] Destroyed | [X] 1900-1912<br>[ ] 1913-1933<br>[ ] 1934-present<br>[ ] In question | large areas of structural tile exposed. |
| **DOORS/ OPENINGS:** | [X] Wood/Glass Panelled<br>[X] Wood Veneer<br>[ ] Galvanized Metal<br>[ ] Other: | [ ] Good<br>[X] Fair<br>[X] Poor<br>[ ] Destroyed | [X] 1900-1912<br>[ ] 1913-1933<br>[ ] 1934-present<br>[ ] In question | Door surrounds painted white.<br>3 doors to N. Hall: fair, painted white, w/ black base; East door: fair. same paint W. door - poor cond.; south door - veneer + glass panel Transom - poor cond. |
| **LIGHTING:** | [ ] Incandescent/Type A<br>[ ] Incandescent/Type B<br>[X] CML/Sconce 3<br>[ ] Other: | [ ] Intact [ ] Destroyed<br>[ ] Intact [ ] Destroyed<br>[X] Intact [ ] Destroyed<br>[ ] Intact [ ] Destroyed | [X] 1900-1912<br>[X] 1913-1933<br>[ ] 1934-present<br>[ ] In question | |
| **HEATING/ VENTILATION PLUMBING:** | [ ] Radiators 1<br>[X] Vents/Fans 1<br>[ ] Sink/Toilet/Urinal<br>[ ] Other: | [X] Intact [ ] Destroyed<br>[X] Intact [ ] Destroyed<br>[ ] Intact [ ] Destroyed<br>[ ] Intact [ ] Destroyed | [X] 1900-1912<br>[ ] 1913-1933<br>[ ] 1934-present<br>[X] In question | window fan over casement window. |
| **MISCELLANEOUS:** | | [ ] Good<br>[ ] Fair<br>[ ] Poor<br>[ ] Destroyed | [ ] 1900-1912<br>[ ] 1913-1933<br>[X] 1934-present<br>[ ] In question | 3 detached screen doors against S. wall.<br>Stencil on W. Hall door "P.O. MESS"<br>"NO SMOKING" over E. door.<br>W. door stencil: "C.P.O MESS" |
| **SUMMARY:** | | [ ] Good<br>[ ] Fair<br>[X] Poor<br>[ ] Destroyed | [X] 1900-1912<br>[X] 1913-1933<br>[X] 1934-present<br>[X] In question | **ARCHITECTURAL SIGNIFICANCE:** [ ] Most [X] Some [ ] Minor [ ] Negligible |

ROOM NO. 208


Misc. cont.

- Wood elevator door opens into space.
- Red painted fire extinguisher plaque mounted near elevator.
- Fuse box, N. wall.
- Pipes for sink, N. wall.
- Pipes for gas cooking unit, center of floor.
- Curved wood veneer counter with linoleum top, W. end.
- "Hobart Utensil Sterilizer" dishwasher, with "Allen Bradley" metal box with start/stop push buttons, to left of dishwasher on wall.


ELLIS ISLAND EXISTING CONDITION SURVEY New Hospital Extension page: 236

PHOTOGRAPHS: (1) View West (2) View West (3) View East (4) Elevator ROOM NO. 208




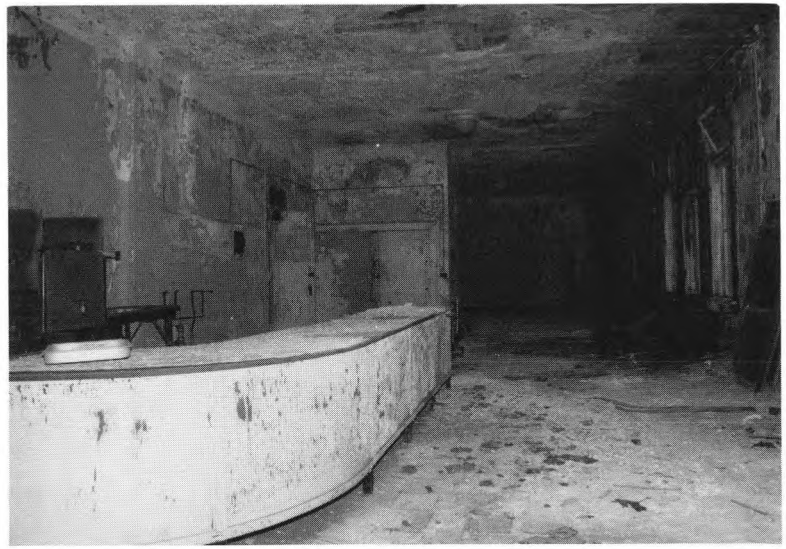




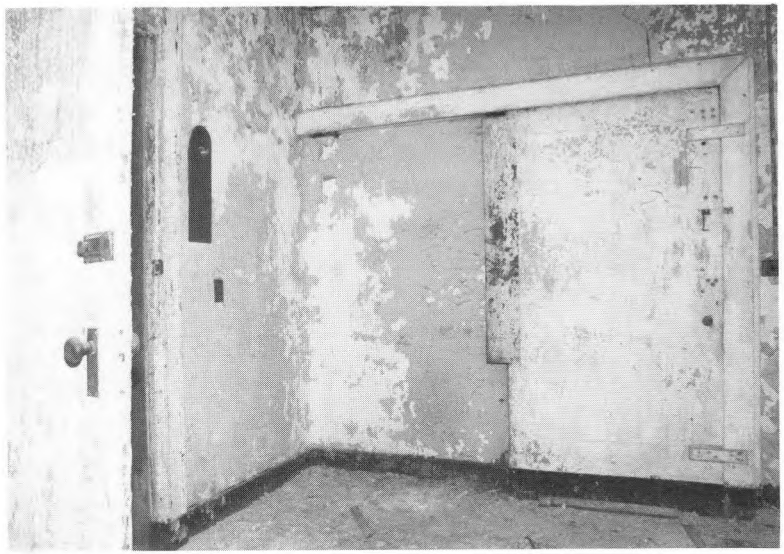

PHOTOGRAPHS: (5) Southwest Corner (6) East door to H201, Stencil ROOM NO. 208

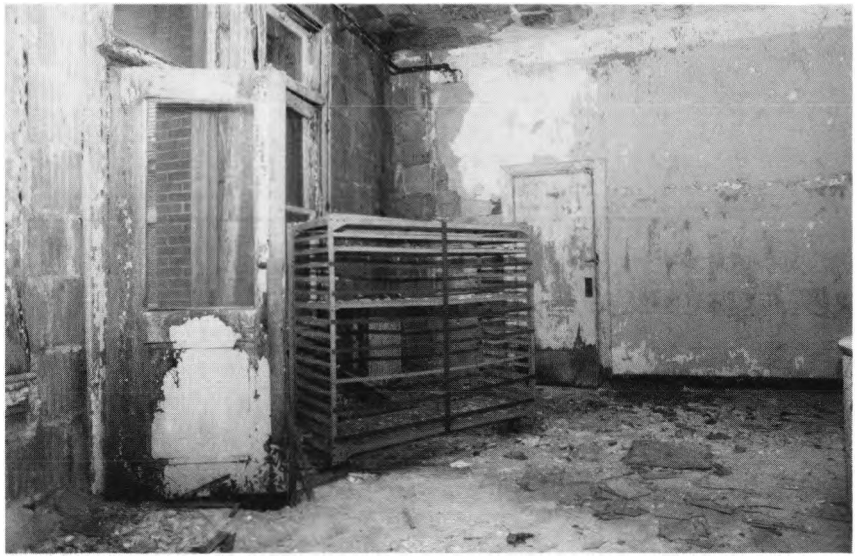

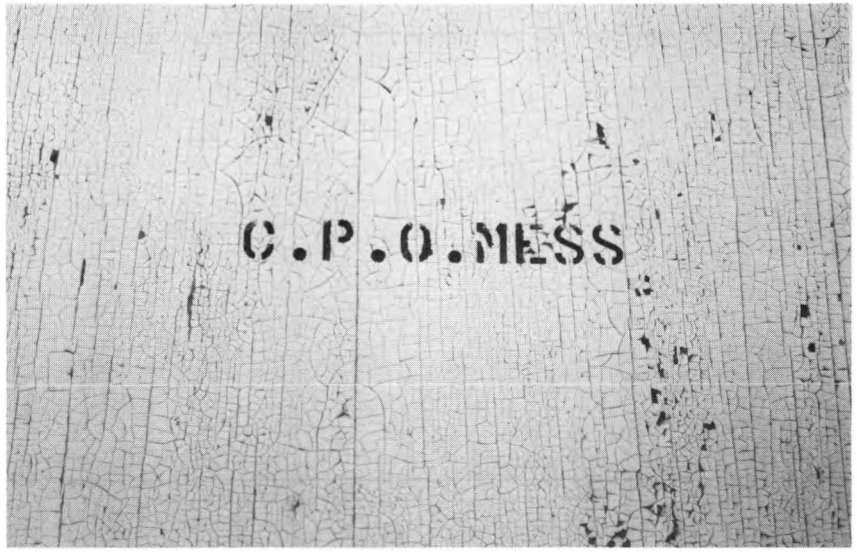


# ELLIS ISLAND EXISTING CONDITION SURVEY New Hospital Extension page: 238

ROOM NO: 209 LAST KNOWN USE: Ward SQUARE FEET: 323 CEILING HEIGHT: DATE: 11 NOV 1985

| | FINISHES: | CONDITION: | DATE: | NOTES: |
|---|---|---|---|---|
| **FLOOR:** | [ ] Tile/Concrete<br>[X] Resilient<br>[ ] Wood<br>[ ] Other: | [ ] Good<br>[X] Fair<br>[ ] Poor<br>[ ] Destroyed | [X] 1900-1912<br>[ ] 1913-1933<br>[ ] 1934-present<br>[X] In question | Rolled linoleum over standard. |
| **BASE:** | [ ] Tile/Concrete<br>[ ] Resilient<br>[ ] Wood<br>[X] Other: standard | [ ] Good<br>[X] Fair<br>[ ] Poor<br>[ ] Destroyed | [X] 1900-1912<br>[ ] 1913-1933<br>[ ] 1934-present<br>[ ] In question | |
| **WALLS:** | [X] Plaster<br>[ ] Partitions<br>[ ] Tile Wainscot<br>[ ] Other: | [ ] Good<br>[X] Fair<br>[ ] Poor<br>[ ] Destroyed | [X] 1900-1912<br>[ ] 1913-1933<br>[ ] 1934-present<br>[ ] In question | |
| **CEILING:** | [X] Plaster<br>[ ] Acoustic panels<br>[X] Cove<br>[ ] Other | [X] Good<br>[ ] Fair<br>[ ] Poor<br>[ ] Destroyed | [X] 1900-1912<br>[ ] 1913-1933<br>[ ] 1934-present<br>[ ] In question | |
| **DOORS/ OPENINGS:** | [ ] Wood/Glass Panelled<br>[X] Wood Veneer 3<br>[ ] Galvanized Metal<br>[ ] Other: | [ ] Good<br>[X] Fair<br>[ ] Poor<br>[ ] Destroyed | [X] 1900-1912<br>[ ] 1913-1933<br>[ ] 1934-present<br>[ ] In question | Doors painted white. |
| **LIGHTING:** | [X] Incandescent/Type A 1<br>[ ] Incandescent/Type B<br>[ ] CML/Sconce<br>[ ] Other: | [ ] Intact [ ] Destroyed<br>[ ] Intact [ ] Destroyed<br>[ ] Intact [ ] Destroyed<br>[ ] Intact [ ] Destroyed | [ ] 1900-1912<br>[ ] 1913-1933<br>[X] 1934-present<br>[ ] In question | |
| **HEATING/ VENTILATION PLUMBING:** | [X] Radiators 1<br>[X] Vents/Fans<br>[X] Sink/Toilet/Urinal<br>[ ] Other: | [X] Intact [ ] Destroyed<br>[X] Intact [ ] Destroyed<br>[X] Intact [ ] Destroyed<br>[ ] Intact [ ] Destroyed | [X] 1900-1912<br>[ ] 1913-1933<br>[X] 1934-present<br>[ ] In question | 1 sink w/ shallow porcelain bowl, mounted on pipes.<br>wall-mounted rotary fan w/ cover. |
| **MISCELLANEOUS:** | | [ ] Good<br>[ ] Fair<br>[ ] Poor<br>[ ] Destroyed | [ ] 1900-1912<br>[ ] 1913-1933<br>[X] 1934-present<br>[ ] In question | Band w/ electrical socket runs across E and N walls.<br>plywood plaque on N wall under fan. |
| **SUMMARY:** | | [ ] Good<br>[X] Fair<br>[ ] Poor<br>[ ] Destroyed | [X] 1900-1912<br>[X] 1913-1933<br>[X] 1934-present<br>[ ] In question | **ARCHITECTURAL SIGNIFICANCE:** [ ] Most [X] Some [ ] Minor [ ] Negligible |

PHOTOGRAPHS: (1) View South (2) View North ROOM NO. 209



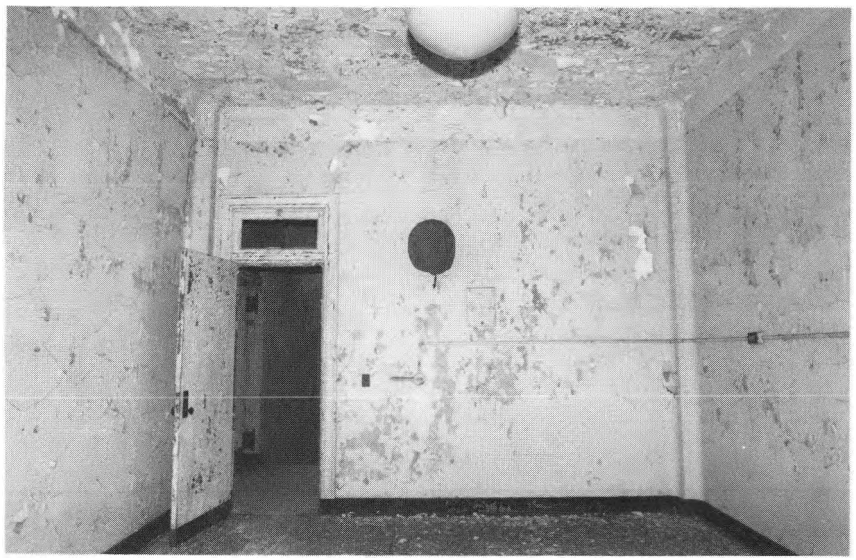

# ELLIS ISLAND EXISTING CONDITION SURVEY New Hospital Extension page: 240

ROOM NO: 210 LAST KNOWN USE: Barracks SQUARE FEET: 1512 CEILING HEIGHT: DATE: 11 Nov. 1985

| | FINISHES: | CONDITION: | DATE: | NOTES: |
|---|---|---|---|---|
| **FLOOR:** | [ ] Tile/Concrete<br>[X] Resilient<br>[ ] Wood<br>[ ] Other: | [ ] Good<br>[ ] Fair<br>[X] Poor<br>[ ] Destroyed | [X] 1900-1912<br>[ ] 1913-1933<br>[ ] 1934-present<br>[X] In question | rolled linoleum over standard. |
| **BASE:** | [ ] Tile/Concrete<br>[ ] Resilient<br>[ ] Wood<br>[X] Other: standard | [X] Good<br>[ ] Fair<br>[ ] Poor<br>[ ] Destroyed | [X] 1900-1912<br>[ ] 1913-1933<br>[ ] 1934-present<br>[ ] In question | |
| **WALLS:** | [X] Plaster<br>[ ] Partitions<br>[ ] Tile Wainscot<br>[ ] Other: | [ ] Good<br>[ ] Fair<br>[X] Poor<br>[ ] Destroyed | [X] 1900-1912<br>[ ] 1913-1933<br>[ ] 1934-present<br>[ ] In question | structural tile exposed and broken @ pipe in SE corner. |
| **CEILING:** | [X] Plaster<br>[ ] Acoustic panels<br>[X] Cove<br>[ ] Other | [ ] Good<br>[ ] Fair<br>[X] Poor<br>[ ] Destroyed | [X] 1900-1912<br>[ ] 1913-1933<br>[ ] 1934-present<br>[ ] In question | |
| **DOORS/ OPENINGS:** | [X] Wood/Glass Panelled<br>[X] Wood Veneer<br>[ ] Galvanized Metal<br>[ ] Other: | [ ] Good<br>[X] Fair<br>[X] Poor<br>[ ] Destroyed | [X] 1900-1912<br>[ ] 1913-1933<br>[ ] 1934-present<br>[ ] In question | 1 double wood veneer door @ N. end.<br>1 glass panelled door @ S end – nailed shut – poor condition.<br>1 veneer door, E wall. fair. |
| **LIGHTING:** | [ ] Incandescent/Type A<br>[ ] Incandescent/Type B<br>[X] CML/Sconce<br>[ ] Other: | [ ] Intact [ ] Destroyed<br>[ ] Intact [ ] Destroyed<br>[X] Intact [X] Destroyed<br>[ ] Intact [ ] Destroyed | [ ] 1900-1912<br>[X] 1913-1933<br>[X] 1934-present<br>[ ] In question | 17 wall sconces intact / 1 with glass shade.<br>2 CMLs – 1 destroyed, 1 intact. |
| **HEATING/ VENTILATION PLUMBING:** | [X] Radiators 9<br>[X] Vents (Fans) 4<br>[ ] Sink/Toilet/Urinal<br>[ ] Other: | [X] Intact [ ] Destroyed<br>[X] Intact [ ] Destroyed<br>[ ] Intact [ ] Destroyed<br>[ ] Intact [ ] Destroyed | [X] 1900-1912<br>[ ] 1913-1933<br>[ ] 1934-present<br>[X] In question | 4 wall mounted rotary fans w/ covers. |
| **MISCELLANEOUS:** | | [ ] Good<br>[ ] Fair<br>[ ] Poor<br>[ ] Destroyed | [ ] 1900-1912<br>[ ] 1913-1933<br>[ ] 1934-present<br>[ ] In question | |
| **SUMMARY:** | | [ ] Good<br>[ ] Fair<br>[X] Poor<br>[ ] Destroyed | [X] 1900-1912<br>[X] 1913-1933<br>[X] 1934-present<br>[X] In question | **ARCHITECTURAL SIGNIFICANCE:** [X] Most [ ] Some [ ] Minor [ ] Negligible |

PHOTOGRAPHS: ① View South ② View North ROOM NO. 210





# ELLIS ISLAND EXISTING CONDITION SURVEY New Hospital Extension page: 242

ROOM NO: 211 LAST KNOWN USE: Toilet SQUARE FEET: 85 CEILING HEIGHT: DATE: 11 Nov. 1985

| | FINISHES: | CONDITION: | DATE: | NOTES: |
|---|---|---|---|---|
| **FLOOR:** | [X] Tile/Concrete<br>[ ] Resilient<br>[ ] Wood<br>[ ] Other: | [ ] Good<br>[X] Fair obscured<br>[ ] Poor<br>[ ] Destroyed | [X] 1900-1912<br>[ ] 1913-1933<br>[ ] 1934-present<br>[ ] In question | white hexagonal. |
| **BASE:** | [X] Tile/Concrete<br>[ ] Resilient<br>[ ] Wood<br>[ ] Other: | [ ] Good<br>[X] Fair obscured<br>[ ] Poor<br>[ ] Destroyed | [X] 1900-1912<br>[ ] 1913-1933<br>[ ] 1934-present<br>[ ] In question | |
| **WALLS:** | [ ] Plaster<br>[ ] Partitions<br>[X] Tile Wainscot<br>[ ] Other: | [ ] Good<br>[X] Fair<br>[ ] Poor<br>[ ] Destroyed | [X] 1900-1912<br>[ ] 1913-1933<br>[ ] 1934-present<br>[ ] In question | plaster above wainscot: poor.<br>NW corner: destroyed. |
| **CEILING:** | [X] Plaster<br>[ ] Acoustic panels<br>[X] Cove<br>[ ] Other | [ ] Good<br>[ ] Fair<br>[X] Poor<br>[ ] Destroyed | [X] 1900-1912<br>[ ] 1913-1933<br>[ ] 1934-present<br>[ ] In question | |
| **DOORS/ OPENINGS:** | [ ] Wood/Glass Panelled<br>[X] Wood Veneer<br>[ ] Galvanized Metal<br>[ ] Other: | [ ] Good<br>[ ] Fair<br>[X] Poor<br>[ ] Destroyed | [X] 1900-1912<br>[ ] 1913-1933<br>[ ] 1934-present<br>[ ] In question | Marble door and window surrounds, top sections are missing. |
| **LIGHTING:** | [ ] Incandescent/Type A<br>[ ] Incandescent/Type B<br>[X] CML/Sconce<br>[ ] Other: | [ ] Intact [ ] Destroyed<br>[ ] Intact [ ] Destroyed<br>[X] Intact [ ] Destroyed<br>[ ] Intact [ ] Destroyed | [ ] 1900-1912<br>[ ] 1913-1933<br>[X] 1934-present<br>[X] In question | 1 sconce: no shade.<br>1 CML. |
| **HEATING/ VENTILATION PLUMBING:** | [X] Radiators<br>[ ] Vents/Fans<br>[X] Sink/Toilet/Urinal<br>[ ] Other: | [X] Intact [ ] Destroyed<br>[ ] Intact [ ] Destroyed<br>[X] Intact [ ] Destroyed<br>[ ] Intact [ ] Destroyed | [ ] 1900-1912<br>[X] 1913-1933<br>[ ] 1934-present<br>[ ] In question | 2 toilets.<br>1 urinal.<br>2 sinks (central pedestals) |
| **MISCELLANEOUS:** | | [ ] Good<br>[ ] Fair<br>[ ] Poor<br>[ ] Destroyed | [ ] 1900-1912<br>[ ] 1913-1933<br>[ ] 1934-present<br>[X] In question | Marble stalls.<br>4 toilet paper dispensers. |
| **SUMMARY:** | | [ ] Good<br>[ ] Fair<br>[X] Poor<br>[ ] Destroyed | [X] 1900-1912<br>[X] 1913-1933<br>[X] 1934-present<br>[X] In question | **ARCHITECTURAL SIGNIFICANCE:** [ ] Most [ ] Some [X] Minor [ ] Negligible |

PHOTOGRAPHS: (1) View Northeast (2) View North (3) View South ROOM NO. 211








# ELLIS ISLAND EXISTING CONDITION SURVEY New Hospital Extension page: 244

ROOM NO: 212 LAST KNOWN USE: Bathroom SQUARE FEET: 142 CEILING HEIGHT: DATE: 11 Nov. 1985


| | FINISHES: | CONDITION: | DATE: | NOTES: |
|---|---|---|---|---|
| **FLOOR:** | X Tile/Concrete<br>Resilient<br>Wood<br>Other: | Good<br>X Fair obscured.<br>Poor<br>Destroyed | X 1900-1912<br>1913-1933<br>1934-present<br>In question | white hexagonal. |
| **BASE:** | X Tile/Concrete<br>Resilient<br>Wood<br>Other: | Good<br>X Fair obscured<br>Poor<br>Destroyed | X 1900-1912<br>1913-1933<br>1934-present<br>In question | |
| **WALLS:** | X Plaster<br>Partitions<br>Tile Wainscot<br>Other: | Good<br>X Fair<br>Poor<br>Destroyed | X 1900-1912<br>1913-1933<br>1934-present<br>In question | ghosts of 3 sinks. |
| **CEILING:** | X Plaster<br>Acoustic panels<br>X Cove<br>Other | Good<br>Fair<br>X Poor<br>Destroyed | X 1900-1912<br>1913-1933<br>1934-present<br>In question | |
| **DOORS/ OPENINGS:** | Wood/Glass Panelled<br>X Wood Veneer<br>Galvanized Metal<br>Other: | Good<br>X Fair<br>Poor<br>Destroyed | 1900-1912<br>1913-1933<br>1934-present<br>X In question | 2 hooks on inside of door.<br>Marble door and window surrounds w/ white overpaint. Top of window surround missing. |
| **LIGHTING:** | X Incandescent/Type A<br>Incandescent/Type B<br>X CML/Sconce<br>Other: | 1 Intact / Destroyed<br>Intact / Destroyed<br>1 Intact / Destroyed<br>Intact / Destroyed | 1900-1912<br>1913-1933<br>X 1934-present<br>In question | |
| **HEATING/ VENTILATION PLUMBING:** | X Radiators 1<br>Vents/Fans<br>X Sink/Toilet/Urinal<br>X Other: showers | X Intact / Destroyed<br>Intact / Destroyed<br>X Intact / Destroyed<br>X Intact / Destroyed | X 1900-1912<br>X 1913-1933<br>X 1934-present<br>In question | 1 marbel shower stall.<br>2 metal shower stalls.<br>1 slop sink. |
| **MISCELLANEOUS:** | | Good<br>Fair<br>Poor<br>Destroyed | 1900-1912<br>1913-1933<br>1934-present<br>In question | |
| **SUMMARY:** | | Good<br>X Fair<br>Poor<br>Destroyed | X 1900-1912<br>X 1913-1933<br>X 1934-present<br>X In question | **ARCHITECTURAL SIGNIFICANCE:** Most / Some / X Minor / Negligible |

PHOTOGRAPHS: ① View North ② View South ROOM NO. 212



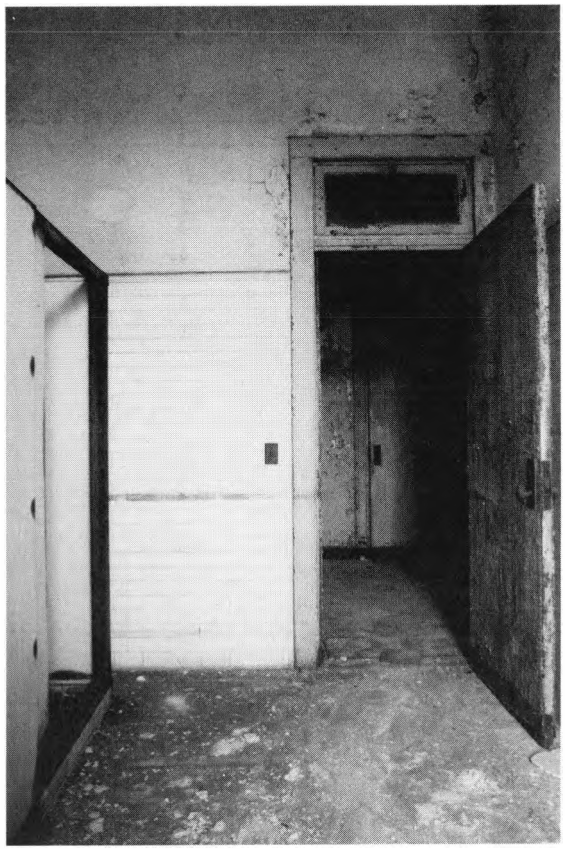

PHOTOGRAPHS: (3) View Northwest ROOM NO. 212

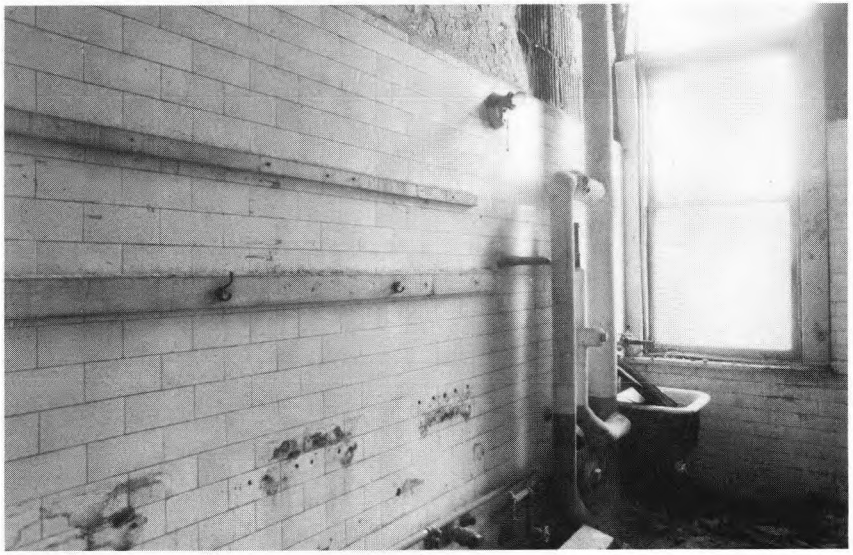

PHOTOGRAPHS:


ROOM NO. 212

# ELLIS ISLAND EXISTING CONDITION SURVEY New Hospital Extension page: 248

ROOM NO: 213 LAST KNOWN USE: Bathroom SQUARE FEET: 14-2 CEILING HEIGHT: DATE: 11 Nov. 1985

| | FINISHES: | CONDITION: | DATE: | NOTES: |
|---|---|---|---|---|
| **FLOOR:** | ☐ Tile/Concrete<br>☐ Resilient<br>☐ Wood<br>☒ Other: standard | ☐ Good<br>☒ Fair<br>☐ Poor<br>☐ Destroyed | ☒ 1900-1912<br>☐ 1913-1933<br>☐ 1934-present<br>☐ In question | Drain in floor. |
| **BASE:** | ☐ Tile/Concrete<br>☐ Resilient<br>☐ Wood<br>☒ Other: standard | ☐ Good<br>☒ Fair<br>☐ Poor<br>☐ Destroyed | ☒ 1900-1912<br>☐ 1913-1933<br>☐ 1934-present<br>☐ In question | |
| **WALLS:** | ☒ Plaster<br>☐ Partitions<br>☐ Tile Wainscot<br>☐ Other: | ☐ Good<br>☒ Fair<br>☐ Poor<br>☐ Destroyed | ☒ 1900-1912<br>☐ 1913-1933<br>☐ 1934-present<br>☐ In question | N. Wall (exterior wall) - plaster destroyed. Structural tile exposed + broken @ pipe. |
| **CEILING:** | ☒ Plaster<br>☐ Acoustic panels<br>☐ Cove<br>☐ Other | ☐ Good<br>☒ Fair<br>☐ Poor<br>☐ Destroyed | ☒ 1900-1912<br>☐ 1913-1933<br>☐ 1934-present<br>☐ In question | |
| **DOORS/ OPENINGS:** | ☐ Wood/Glass Panelled<br>☒ Wood Veneer<br>☐ Galvanized Metal<br>☐ Other: | ☐ Good<br>☒ Fair<br>☐ Poor<br>☐ Destroyed | ☒ 1900-1912<br>☐ 1913-1933<br>☐ 1934-present<br>☐ In question | |
| **LIGHTING:** | ☒ Incandescent/Type A<br>☐ Incandescent/Type B<br>☐ CML/Sconce<br>☐ Other: | ☐ Intact ☒ Destroyed<br>☐ Intact ☐ Destroyed<br>☐ Intact ☐ Destroyed<br>☐ Intact ☐ Destroyed | ☐ 1900-1912<br>☐ 1913-1933<br>☒ 1934-present<br>☐ In question | Globe destroyed - bulb + chain intact. |
| **HEATING/ VENTILATION PLUMBING:** | ☒ Radiators<br>☐ Vents/Fans<br>☒ Sink/Toilet/Urinal<br>☒ Other: showers | ☒ Intact ☐ Destroyed<br>☐ Intact ☐ Destroyed<br>☒ Intact ☐ Destroyed<br>☒ Intact ☐ Destroyed | ☐ 1900-1912<br>☒ 1913-1933<br>☒ 1934-present<br>☐ In question | 2 metal shower stalls.<br>1 sink. |
| **MISCELLANEOUS:** | | ☐ Good<br>☐ Fair<br>☐ Poor<br>☐ Destroyed | ☐ 1900-1912<br>☐ 1913-1933<br>☐ 1934-present<br>☐ In question | Ghosts of 5 sinks on E wall, w/ supports for shelves + clothes hooks above. |
| **SUMMARY:** | | ☐ Good<br>☐ Fair<br>☐ Poor<br>☐ Destroyed | ☒ 1900-1912<br>☒ 1913-1933<br>☒ 1934-present<br>☐ In question | **ARCHITECTURAL SIGNIFICANCE:** ☐ Most ☐ Some ☒ Minor ☐ Negligible |

PHOTOGRAPHS: ① View South ② View Southwest ROOM NO. 213

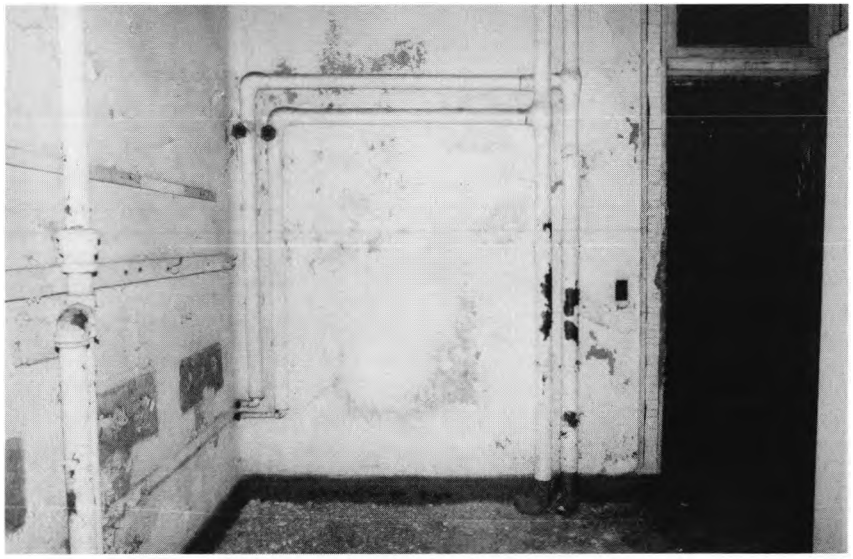



# ELLIS ISLAND EXISTING CONDITION SURVEY New Hospital Extension page: 250

ROOM NO: 214 LAST KNOWN USE: Bathroom SQUARE FEET: 77 CEILING HEIGHT: DATE: 11 Nov. 1985

| | FINISHES: | CONDITION: | DATE: | NOTES: |
|---|---|---|---|---|
| **FLOOR:** | [X] Tile/Concrete<br>[ ] Resilient<br>[ ] Wood<br>[ ] Other: | [ ] Good<br>[ ] Fair obscured<br>[ ] Poor<br>[ ] Destroyed | [X] 1900-1912<br>[ ] 1913-1933<br>[ ] 1934-present<br>[ ] In question | |
| **BASE:** | [X] Tile/Concrete<br>[ ] Resilient<br>[ ] Wood<br>[ ] Other: | [ ] Good<br>[ ] Fair obscured<br>[ ] Poor<br>[ ] Destroyed | [X] 1900-1912<br>[ ] 1913-1933<br>[ ] 1934-present<br>[ ] In question | |
| **WALLS:** | [ ] Plaster<br>[ ] Partitions<br>[X] Tile Wainscot<br>[ ] Other: | [ ] Good<br>[ ] Fair<br>[X] Poor<br>[ ] Destroyed | [X] 1900-1912<br>[ ] 1913-1933<br>[ ] 1934-present<br>[ ] In question | E. door to rm. 215 has been infilled.<br>Traces of red paint over tile. |
| **CEILING:** | [ ] Plaster<br>[ ] Acoustic panels<br>[X] Cove<br>[ ] Other | [ ] Good<br>[ ] Fair<br>[X] Poor<br>[ ] Destroyed | [X] 1900-1912<br>[ ] 1913-1933<br>[ ] 1934-present<br>[ ] In question | |
| **DOORS/ OPENINGS:** | [ ] Wood/Glass Panelled<br>[X] Wood Veneer 2<br>[ ] Galvanized Metal<br>[ ] Other: | [ ] Good<br>[X] Fair<br>[ ] Poor<br>[ ] Destroyed | [X] 1900-1912<br>[ ] 1913-1933<br>[ ] 1934-present<br>[ ] In question | Clothes-hook on inside of S. door. |
| **LIGHTING:** | [X] Incandescent/Type A<br>[ ] Incandescent/Type B<br>[ ] CML/Sconce<br>[ ] Other: | [X] Intact [ ] Destroyed<br>[ ] Intact [ ] Destroyed<br>[ ] Intact [ ] Destroyed<br>[ ] Intact [ ] Destroyed | [ ] 1900-1912<br>[ ] 1913-1933<br>[X] 1934-present<br>[ ] In question | 1 white glass globe w/ yellow decoration. |
| **HEATING/ VENTILATION PLUMBING:** | [ ] Radiators<br>[ ] Vents/Fans<br>[X] Sink/Toilet/Urinal<br>[ ] Other: shower | [ ] Intact [ ] Destroyed<br>[ ] Intact [ ] Destroyed<br>[X] Intact [ ] Destroyed<br>[X] Intact [ ] Destroyed | [ ] 1900-1912<br>[X] 1913-1933<br>[X] 1934-present<br>[ ] In question | 1 toilet.<br>1 shower (metal).<br>2 wall-mounted sinks. |
| **MISCELLANEOUS:** | | [ ] Good<br>[ ] Fair<br>[ ] Poor<br>[ ] Destroyed | [ ] 1900-1912<br>[ ] 1913-1933<br>[ ] 1934-present<br>[ ] In question | Window sill extremely deep- wall extra thick. |
| **SUMMARY:** | | [ ] Good<br>[ ] Fair<br>[X] Poor<br>[ ] Destroyed | [X] 1900-1912<br>[X] 1913-1933<br>[X] 1934-present<br>[ ] In question | **ARCHITECTURAL SIGNIFICANCE:** [ ] Most [X] Some [ ] Minor [ ] Negligible |

PHOTOGRAPHS: ① View North

ROOM NO. 214



# ELLIS ISLAND EXISTING CONDITION SURVEY New Hospital Extension page: 252

ROOM NO: 215 LAST KNOWN USE: Darkroom SQUARE FEET: 277 CEILING HEIGHT: DATE: 8 Nov. 1985

| | FINISHES: | CONDITION: | DATE: | NOTES: |
|---|---|---|---|---|
| **FLOOR:** | ☐ Tile/Concrete<br>☐ Resilient<br>☐ Wood<br>☒ Other: standard | ☐ Good<br>☒ Fair<br>☐ Poor<br>☐ Destroyed | ☒ 1900-1912<br>☐ 1913-1933<br>☐ 1934-present<br>☐ In question | |
| **BASE:** | ☐ Tile/Concrete<br>☐ Resilient<br>☐ Wood<br>☒ Other: standard | ☐ Good<br>☒ Fair<br>☐ Poor<br>☐ Destroyed | ☒ 1900-1912<br>☐ 1913-1933<br>☐ 1934-present<br>☐ In question | |
| **WALLS:** | ☒ Plaster<br>☐ Partitions<br>☐ Tile Wainscot<br>☐ Other: | ☐ Good<br>☐ Fair<br>☒ Poor<br>☐ Destroyed | ☒ 1900-1912<br>☐ 1913-1933<br>☐ 1934-present<br>☐ In question | N. and E. walls destroyed: structural tile exposed completely.<br>W. and S. walls intact.<br>W. wall has infilled doorway. |
| **CEILING:** | ☒ Plaster<br>☐ Acoustic panels<br>☐ Cove<br>☐ Other | ☐ Good<br>☐ Fair<br>☒ Poor<br>☐ Destroyed | ☒ 1900-1912<br>☐ 1913-1933<br>☐ 1934-present<br>☐ In question | |
| **DOORS/ OPENINGS:** | ☐ Wood/Glass Panelled<br>☒ Wood Veneer 4<br>☐ Galvanized Metal<br>☐ Other: | ☐ Good<br>☑ Fair<br>☐ Poor<br>☐ Destroyed | ☒ 1900-1912<br>☐ 1913-1933<br>☐ 1934-present<br>☐ In question | Door to rm. 214: narrow, swinging, w/out hardware. |
| **LIGHTING:** | ☐ Incandescent/Type A<br>☒ Incandescent/Type B<br>☐ CML/Sconce<br>☐ Other: | ☐ Intact ☐ Destroyed<br>1 Intact 1 Destroyed<br>☐ Intact ☐ Destroyed<br>☐ Intact ☐ Destroyed | ☐ 1900-1912<br>☐ 1913-1933<br>☒ 1934-present<br>☐ In question | |
| **HEATING/ VENTILATION PLUMBING:** | ☒ Radiators 1<br>☒ Vents/Fans 1<br>☐ Sink/Toilet/Urinal<br>☐ Other: | ☒ Intact ☐ Destroyed<br>☒ Intact ☐ Destroyed<br>☐ Intact ☐ Destroyed<br>☐ Intact ☐ Destroyed | ☒ 1900-1912<br>☐ 1913-1933<br>☐ 1934-present<br>☒ In question | 1 wall-mounted rotary fan. |
| **MISCELLANEOUS:** | | ☐ Good<br>☐ Fair<br>☐ Poor<br>☐ Destroyed | ☐ 1900-1912<br>☐ 1913-1933<br>☐ 1934-present<br>☐ In question | |
| **SUMMARY:** | | ☐ Good<br>☐ Fair<br>☒ Poor<br>☐ Destroyed | ☒ 1900-1912<br>☐ 1913-1933<br>☒ 1934-present<br>☐ In question | **ARCHITECTURAL SIGNIFICANCE:** ☐ Most ☒ Some ☐ Minor ☐ Negligible |

PHOTOGRAPHS: (1) View West (2) View East ROOM NO. 215





# ELLIS ISLAND EXISTING CONDITION SURVEY New Hospital Extension page: 254

ROOM NO: 216 LAST KNOWN USE: X-ray reading room SQUARE FEET: 148 CEILING HEIGHT: DATE: 11 Nov. 1985

| | FINISHES: | CONDITION: | DATE: | NOTES: |
|---|---|---|---|---|
| **FLOOR:** | [ ] Tile/Concrete<br>[X] Resilient<br>[ ] Wood<br>[ ] Other: | [ ] Good<br>[ ] Fair<br>[ ] Poor<br>[X] Destroyed | [X] 1900-1912<br>[ ] 1913-1933<br>[ ] 1934-present<br>[X] In question | over standard. |
| **BASE:** | [ ] Tile/Concrete<br>[ ] Resilient<br>[ ] Wood<br>[X] Other: standard | [ ] Good<br>[X] Fair<br>[ ] Poor<br>[ ] Destroyed | [X] 1900-1912<br>[ ] 1913-1933<br>[ ] 1934-present<br>[ ] In question | |
| **WALLS:** | [X] Plaster<br>[ ] Partitions<br>[ ] Tile Wainscot<br>[ ] Other: | [ ] Good<br>[ ] Fair<br>[X] Poor<br>[ ] Destroyed | [X] 1900-1912<br>[ ] 1913-1933<br>[ ] 1934-present<br>[ ] In question | |
| **CEILING:** | [X] Plaster<br>[ ] Acoustic panels<br>[ ] Cove<br>[ ] Other | [ ] Good<br>[ ] Fair<br>[ ] Poor<br>[X] Destroyed | [X] 1900-1912<br>[ ] 1913-1933<br>[ ] 1934-present<br>[ ] In question | |
| **DOORS/ OPENINGS:** | [\] Wood/~~Glass~~ Panelled<br>[\] Wood Veneer<br>[ ] Galvanized Metal<br>[ ] Other: | [X] Good<br>[X] Fair<br>[ ] Poor<br>[ ] Destroyed | [X] 1900-1912<br>[ ] 1913-1933<br>[ ] 1934-present<br>[ ] In question | Door on W. wall to rm. 215 panelled, in good cond. |
| **LIGHTING:** | [X] Incandescent/Type A<br>[ ] Incandescent/Type B<br>[ ] CML/Sconce<br>[ ] Other: | [ ] Intact [\] Destroyed<br>[ ] Intact [ ] Destroyed<br>[ ] Intact [ ] Destroyed<br>[ ] Intact [ ] Destroyed | [ ] 1900-1912<br>[ ] 1913-1933<br>[X] 1934-present<br>[ ] In question | |
| **HEATING/ VENTILATION PLUMBING:** | [X] Radiators \<br>[ ] Vents/Fans<br>[ ] Sink/Toilet/Urinal<br>[ ] Other: | [X] Intact [ ] Destroyed<br>[ ] Intact [ ] Destroyed<br>[ ] Intact [ ] Destroyed<br>[ ] Intact [ ] Destroyed | [X] 1900-1912<br>[ ] 1913-1933<br>[ ] 1934-present<br>[ ] In question | |
| **MISCELLANEOUS:** | [ ]<br>[ ]<br>[ ]<br>[ ]<br>[ ] | [ ] Good<br>[ ] Fair<br>[ ] Poor<br>[ ] Destroyed | [ ] 1900-1912<br>[ ] 1913-1933<br>[X] 1934-present<br>[ ] In question | Square plywood plaque (approx. 1'x1') mounted on upper S. wall near door. |
| **SUMMARY:** | | [ ] Good<br>[ ] Fair<br>[X] Poor<br>[ ] Destroyed | [X] 1900-1912<br>[ ] 1913-1933<br>[X] 1934-present<br>[X] In question | **ARCHITECTURAL SIGNIFICANCE:** [X] Most [X] Some [ ] Minor [ ] Negligible |

PHOTOGRAPHS: ① View South

ROOM NO. 216




# ELLIS ISLAND EXISTING CONDITION SURVEY New Hospital Extension page: 256

ROOM NO: H201 LAST KNOWN USE: Corridor SQUARE FEET: 521 CEILING HEIGHT: 12'-5½" DATE: 11 Nov. 1985

| | FINISHES: | CONDITION: | DATE: | NOTES: |
|---|---|---|---|---|
| **FLOOR:** | (Tile)/Concrete<br>X Resilient<br>Wood<br>Other: | Good<br>Fair<br>X Poor<br>Destroyed | X 1900-1912<br>1913-1933<br>1934-present<br>X In question | Asphalt tile over standard. |
| **BASE:** | Tile/Concrete<br>Resilient<br>Wood<br>X Other: standard | X Good<br>Fair<br>Poor<br>Destroyed | X 1900-1912<br>1913-1933<br>1934-present<br>In question | |
| **WALLS:** | X Plaster<br>Partitions<br>Tile Wainscot<br>Other: | Good<br>X Fair<br>Poor<br>Destroyed | X 1900-1912<br>1913-1933<br>1934-present<br>In question | Structural tile exposed @ center of N wall; S wall near elevator door. |
| **CEILING:** | X Plaster<br>Acoustic panels<br>X Cove<br>Other | Good<br>X Fair<br>Poor<br>Destroyed | X 1900-1912<br>1913-1933<br>1934-present<br>In question | |
| **DOORS/ OPENINGS:** | X Wood/Glass Panelled<br>X Wood Veneer<br>Galvanized Metal<br>Other: | X Good<br>X Fair<br>X Poor<br>Destroyed | X 1900-1912<br>1913-1933<br>1934-present<br>X In question | 10 doors to rooms: see indiv. forms.<br>1 pr. double metal doors at each end of hall. Wood grained w/ safety glass lights. Fair cond. |
| **LIGHTING:** | Incandescent/Type A<br>Incandescent/Type B<br>X (CML)/Sconce<br>X Other: | Intact / Destroyed<br>Intact / Destroyed<br>2 Intact / Destroyed<br>Intact / 1 Destroyed | 1900-1912<br>1913-1933<br>X 1934-present<br>In question | 2 CMLs with flared glass shades – standard for corridors.<br>1 rusting metal base above elevator, in wall. |
| **HEATING/ VENTILATION PLUMBING:** | Radiators<br>Vents/Fans<br>Sink/Toilet/Urinal<br>Other: | Intact / Destroyed<br>Intact / Destroyed<br>Intact / Destroyed<br>Intact / Destroyed | 1900-1912<br>1913-1933<br>1934-present<br>In question | |
| **MISCELLANEOUS:** | | Good<br>Fair<br>Poor<br>Destroyed | 1900-1912<br>1913-1933<br>1934-present<br>In question | 1 fire alarm.<br>Elevator door stenciled "Use for III GHI only." Type written elev. operating instructions in frame on elev. door. |
| **SUMMARY:** | | X Good<br>Fair<br>Poor<br>Destroyed | X 1900-1912<br>1913-1933<br>X 1934-present<br>X In question | **ARCHITECTURAL SIGNIFICANCE:** Most / X Some / Minor / Negligible |

PHOTOGRAPHS: (1) View East (2) Elevator door, South wall. ROOM NO. H201



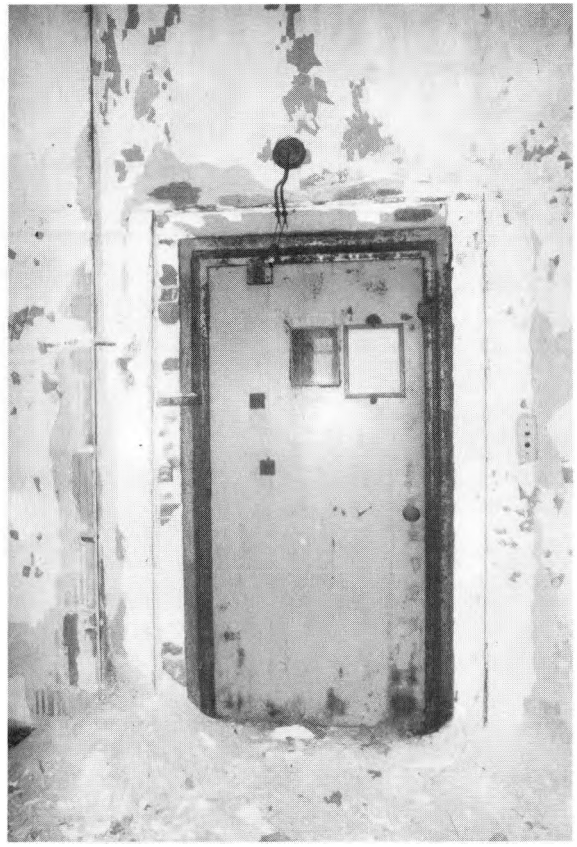

# ELLIS ISLAND EXISTING CONDITION SURVEY New Hospital Extension page: 258

ROOM NO: H202 LAST KNOWN USE: Corridor SQUARE FEET: 118 CEILING HEIGHT: DATE: 8 NOV. 1985

| | FINISHES: | CONDITION: | DATE: | NOTES: |
|---|---|---|---|---|
| **FLOOR:** | (Tile)/Concrete<br>X Resilient<br>Wood<br>Other: | Good<br>Fair<br>Poor<br>X Destroyed | X 1900-1912<br>1913-1933<br>1934-present<br>X In question | over standard. |
| **BASE:** | Tile/Concrete<br>Resilient<br>Wood<br>X Other: standard | X Good<br>Fair<br>Poor<br>Destroyed | X 1900-1912<br>1913-1933<br>1934-present<br>In question | |
| **WALLS:** | X Plaster<br>Partitions<br>Tile Wainscot<br>Other: | X Good<br>Fair<br>Poor<br>Destroyed | X 1900-1912<br>1913-1933<br>1934-present<br>In question | |
| **CEILING:** | X Plaster<br>Acoustic panels<br>X Cove<br>Other | Good<br>X Fair<br>Poor<br>Destroyed | X 1900-1912<br>1913-1933<br>1934-present<br>In question | Structural tile exposed @ N. end. |
| **DOORS/ OPENINGS:** | X Wood/Glass Panelled<br>X Wood Veneer<br>Galvanized Metal<br>Other: | Good<br>X Fair<br>Poor<br>Destroyed | X 1900-1912<br>1913-1933<br>1934-present<br>In question | Double doors; E. and W.: glass panelled. Door to 207: veneer. |
| **LIGHTING:** | Incandescent/Type A<br>Incandescent/Type B<br>X (CML)/Sconce<br>Other: | Intact Destroyed<br>Intact Destroyed<br>Intact Destroyed<br>Intact Destroyed | 1900-1912<br>1913-1933<br>X 1934-present<br>In question | shade missing. |
| **HEATING/ VENTILATION PLUMBING:** | Radiators<br>Vents/Fans<br>Sink/Toilet/Urinal<br>Other: | Intact Destroyed<br>Intact Destroyed<br>Intact Destroyed<br>Intact Destroyed | 1900-1912<br>1913-1933<br>1934-present<br>X In question | |
| **MISCELLANEOUS:** | | Good<br>Fair<br>Poor<br>Destroyed | 1900-1912<br>1913-1933<br>1934-present<br>In question | Red fire alarm box on S. wall: stencilled above: "US G" (the rest is illegible). |
| **SUMMARY:** | | Good<br>X Fair<br>Poor<br>Destroyed | X 1900-1912<br>1913-1933<br>X 1934-present<br>X In question | **ARCHITECTURAL SIGNIFICANCE:** Most / X Some / Minor / Negligible |

PHOTOGRAPHS: (1) View East (2) View West ROOM NO. H202






# ELLIS ISLAND EXISTING CONDITION SURVEY New Hospital Extension page: 260

ROOM NO: H203 LAST KNOWN USE: Corridor SQUARE FEET: 217 CEILING HEIGHT: 12'-6½" DATE: 8 Nov. 1985

| | FINISHES: | CONDITION: | DATE: | NOTES: |
|---|---|---|---|---|
| **FLOOR:** | (X) Tile/Concrete<br>X Resilient<br>Wood<br>Other: | Good<br>Fair<br>Poor<br>X Destroyed | X 1900-1912<br>1913-1933<br>1934-present<br>X In question | over standard. |
| **BASE:** | Tile/Concrete<br>Resilient<br>Wood<br>X Other: standard | X Good<br>Fair<br>Poor<br>Destroyed | X 1900-1912<br>1913-1933<br>1934-present<br>In question | |
| **WALLS:** | X Plaster<br>Partitions<br>Tile Wainscot<br>Other: | Good<br>X Fair<br>Poor<br>Destroyed | X 1900-1912<br>1913-1933<br>1934-present<br>In question | |
| **CEILING:** | X Plaster<br>Acoustic panels<br>X Cove<br>Other | Good<br>Fair<br>X Poor<br>Destroyed | X 1900-1912<br>1913-1933<br>1934-present<br>In question | structural tile exposed<br>E. end. |
| **DOORS/ OPENINGS:** | X Wood/Glass Panelled<br>X Wood Veneer<br>Galvanized Metal<br>Other: | Good<br>X Fair<br>X Poor<br>Destroyed | X 1900-1912<br>1913-1933<br>1934-present<br>In question | Double doors to 206: Veneer, poor cond.<br>3 doors to North rooms: see indiv. forms.<br>Double doors: West - painted white, black base, safety glass lights: fair cond. |
| **LIGHTING:** | Incandescent/Type A<br>Incandescent/Type B<br>X (CM)/Sconce<br>X Other: | Intact Destroyed<br>Intact Destroyed<br>Intact X Destroyed<br>X Intact Destroyed | 1900-1912<br>1913-1933<br>X 1934-present<br>In question | No shade on CML.<br>1 bulb attached to circuit box. |
| **HEATING/ VENTILATION PLUMBING:** | X Radiators<br>Vents/Fans<br>Sink/Toilet/Urinal<br>Other: | X Intact Destroyed<br>Intact Destroyed<br>Intact Destroyed<br>Intact Destroyed | X 1900-1912<br>1913-1933<br>1934-present<br>In question | |
| **MISCELLANEOUS:** | | Good<br>Fair<br>Poor<br>Destroyed | 1900-1912<br>1913-1933<br>1934-present<br>X In question | 1 fire hose in glass cabinet.<br>1 circuit box.<br>1 fire extinguisher plaque on N. wall. |
| **SUMMARY:** | | Good<br>Fair<br>X Poor<br>Destroyed | X 1900-1912<br>1913-1933<br>X 1934-present<br>X In question | **ARCHITECTURAL SIGNIFICANCE:** X Most, Some, Minor, Negligible |

PHOTOGRAPHS: (1) View East (2) View West ROOM NO. H203

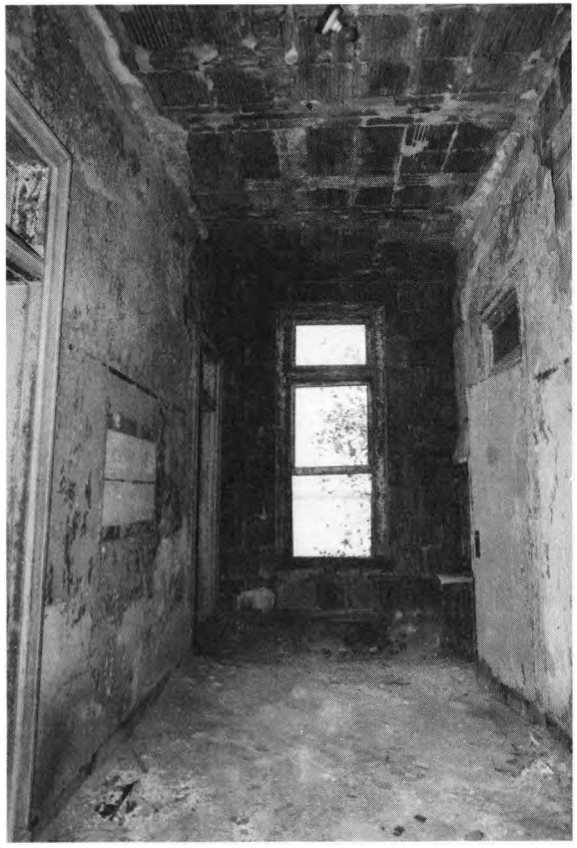



# ELLIS ISLAND EXISTING CONDITION SURVEY New Hospital Extension page: 262

ROOM NO: H203A LAST KNOWN USE: closet SQUARE FEET: 28 CEILING HEIGHT: DATE: 8 Nov. 1985

| | FINISHES: | CONDITION: | DATE: | NOTES: |
|---|---|---|---|---|
| **FLOOR:** | ☐ Tile/Concrete<br>☐ Resilient<br>☐ Wood<br>☒ Other: standard | ☒ Good<br>☐ Fair<br>☐ Poor<br>☐ Destroyed | ☒ 1900-1912<br>☐ 1913-1933<br>☐ 1934-present<br>☐ In question | painted black. |
| **BASE:** | ☐ Tile/Concrete<br>☐ Resilient<br>☐ Wood<br>☒ Other: standard | ☒ Good<br>☐ Fair<br>☐ Poor<br>☐ Destroyed | ☒ 1900-1912<br>☐ 1913-1933<br>☐ 1934-present<br>☐ In question | |
| **WALLS:** | ☒ Plaster<br>☐ Partitions<br>☐ Tile Wainscot<br>☐ Other: | ☒ Good<br>☐ Fair<br>☐ Poor<br>☐ Destroyed | ☒ 1900-1912<br>☐ 1913-1933<br>☐ 1934-present<br>☐ In question | support for shelving: painted black. |
| **CEILING:** | ☒ Plaster<br>☐ Acoustic panels<br>☐ Cove<br>☐ Other | ☒ Good<br>☐ Fair<br>☐ Poor<br>☐ Destroyed | ☒ 1900-1912<br>☐ 1913-1933<br>☐ 1934-present<br>☐ In question | |
| **DOORS/ OPENINGS:** | ☐ Wood/Glass Panelled<br>☒ Wood Veneer<br>☐ Galvanized Metal<br>☐ Other: | ☐ Good<br>☒ Fair<br>☐ Poor<br>☐ Destroyed | ☒ 1900-1912<br>☐ 1913-1933<br>☐ 1934-present<br>☐ In question | |
| **LIGHTING:** | ☐ Incandescent/Type A<br>☐ Incandescent/Type B<br>☒ (CML)/Sconce<br>☐ Other: | ☐ Intact ☐ Destroyed<br>☐ Intact ☐ Destroyed<br>☒ Intact ☐ Destroyed<br>☐ Intact ☐ Destroyed | ☐ 1900-1912<br>☐ 1913-1933<br>☒ 1934-present<br>☐ In question | |
| **HEATING/ VENTILATION PLUMBING:** | ☐ Radiators<br>☐ Vents/Fans<br>☐ Sink/Toilet/Urinal<br>☐ Other: | ☐ Intact ☐ Destroyed<br>☐ Intact ☐ Destroyed<br>☐ Intact ☐ Destroyed<br>☐ Intact ☐ Destroyed | ☐ 1900-1912<br>☐ 1913-1933<br>☐ 1934-present<br>☐ In question | |
| **MISCELLANEOUS:** | | ☐ Good<br>☐ Fair<br>☐ Poor<br>☐ Destroyed | ☐ 1900-1912<br>☐ 1913-1933<br>☐ 1934-present<br>☐ In question | Fire hose box from wall - built into N. wall. |
| **SUMMARY:** | | ☒ Good<br>☐ Fair<br>☐ Poor<br>☐ Destroyed | ☒ 1900-1912<br>☐ 1913-1933<br>☒ 1934-present<br>☐ In question | **ARCHITECTURAL SIGNIFICANCE:** ☐ Most ☐ Some ☐ Minor ☒ Negligible |

PHOTOGRAPHS:

ROOM NO. H203A

# ELLIS ISLAND EXISTING CONDITION SURVEY New Hospital Extension page: 264

ROOM NO: H203B LAST KNOWN USE: Closet SQUARE FEET: 28 CEILING HEIGHT: DATE: 8 Nov. 1985

| | FINISHES: | CONDITION: | DATE: | NOTES: |
|---|---|---|---|---|
| **FLOOR:** | ☐ Tile/Concrete<br>☐ Resilient<br>☐ Wood<br>☒ Other: standard | ☐ Good<br>☒ Fair<br>☐ Poor<br>☐ Destroyed | ☒ 1900-1912<br>☐ 1913-1933<br>☐ 1934-present<br>☐ In question | |
| **BASE:** | ☐ Tile/Concrete<br>☐ Resilient<br>☐ Wood<br>☒ Other: standard | ☒ Good<br>☐ Fair<br>☐ Poor<br>☐ Destroyed | ☒ 1900-1912<br>☐ 1913-1933<br>☐ 1934-present<br>☐ In question | |
| **WALLS:** | ☒ Plaster<br>☐ Partitions<br>☐ Tile Wainscot<br>☐ Other: | ☒ Good<br>☐ Fair<br>☐ Poor<br>☐ Destroyed | ☒ 1900-1912<br>☐ 1913-1933<br>☐ 1934-present<br>☐ In question | shelve supports. |
| **CEILING:** | ☒ Plaster<br>☐ Acoustic panels<br>☐ Cove<br>☐ Other | ☐ Good<br>☒ Fair<br>☐ Poor<br>☐ Destroyed | ☒ 1900-1912<br>☐ 1913-1933<br>☐ 1934-present<br>☐ In question | |
| **DOORS/ OPENINGS:** | ☐ Wood/Glass Panelled<br>☒ Wood Veneer<br>☐ Galvanized Metal<br>☐ Other: | ☐ Good<br>☒ Fair<br>☐ Poor<br>☐ Destroyed | ☒ 1900-1912<br>☐ 1913-1933<br>☐ 1934-present<br>☐ In question | |
| **LIGHTING:** | ☐ Incandescent/Type A<br>☐ Incandescent/Type B<br>☒ CML/Sconce<br>☐ Other: | ☐ Intact ☐ Destroyed<br>☐ Intact ☐ Destroyed<br>☐ Intact ☐ Destroyed<br>☐ Intact ☐ Destroyed | ☐ 1900-1912<br>☐ 1913-1933<br>☒ 1934-present<br>☐ In question | |
| **HEATING/ VENTILATION PLUMBING:** | ☐ Radiators<br>☐ Vents/Fans<br>☐ Sink/Toilet/Urinal<br>☐ Other: | ☐ Intact ☐ Destroyed<br>☐ Intact ☐ Destroyed<br>☐ Intact ☐ Destroyed<br>☐ Intact ☐ Destroyed | ☐ 1900-1912<br>☐ 1913-1933<br>☐ 1934-present<br>☐ In question | |
| **MISCELLANEOUS:** | | ☐ Good<br>☐ Fair<br>☐ Poor<br>☐ Destroyed | ☐ 1900-1912<br>☐ 1913-1933<br>☐ 1934-present<br>☐ In question | |
| **SUMMARY:** | | ☐ Good<br>☒ Fair<br>☐ Poor<br>☐ Destroyed | ☒ 1900-1912<br>☐ 1913-1933<br>☒ 1934-present<br>☐ In question | **ARCHITECTURAL SIGNIFICANCE:** ☐ Most ☐ Some ☐ Minor ☒ Negligible |

PHOTOGRAPHS:

ROOM NO. H203B


# ELLIS ISLAND EXISTING CONDITION SURVEY New Hospital Extension page: 266

ROOM NO: H204 LAST KNOWN USE: Corridor SQUARE FEET: 118 CEILING HEIGHT: DATE: 11 NOV. 1985

| | FINISHES: | CONDITION: | DATE: | NOTES: |
|---|---|---|---|---|
| **FLOOR:** | (Tile/Concrete)<br>X Resilient<br>Wood<br>Other: | Good<br>X Fair<br>Poor<br>Destroyed | X 1900-1912<br>1913-1933<br>1934-present<br>X In question | Linoleum over standard. |
| **BASE:** | Tile/Concrete<br>Resilient<br>Wood<br>X Other: standard | X Good<br>Fair<br>Poor<br>Destroyed | X 1900-1912<br>1913-1933<br>1934-present<br>In question | |
| **WALLS:** | X Plaster<br>Partitions<br>Tile Wainscot<br>Other: | Good<br>X Fair<br>Poor<br>Destroyed | X 1900-1912<br>1913-1933<br>1934-present<br>In question | |
| **CEILING:** | X Plaster<br>Acoustic panels<br>X Cove<br>Other | Good<br>X Fair<br>Poor<br>Destroyed | X 1900-1912<br>1913-1933<br>1934-present<br>In question | |
| **DOORS/ OPENINGS:** | X Wood/Glass Panelled<br>X Wood Veneer<br>Galvanized Metal<br>Other: | Good<br>X Fair<br>Poor<br>Destroyed | X 1900-1912<br>1913-1933<br>1934-present<br>In question | E: Standard Hallway double doors.<br>W: " " " painted white.<br>S: 1 veneer door to 209. |
| **LIGHTING:** | Incandescent/Type A<br>Incandescent/Type B<br>X (CM)/Sconce<br>Other: | Intact Destroyed<br>Intact Destroyed<br>Intact Destroyed<br>Intact Destroyed | 1900-1912<br>1913-1933<br>X 1934-present<br>In question | |
| **HEATING/ VENTILATION PLUMBING:** | Radiators<br>Vents/Fans<br>Sink/Toilet/Urinal<br>Other: | Intact Destroyed<br>Intact Destroyed<br>Intact Destroyed<br>Intact Destroyed | 1900-1912<br>1913-1933<br>1934-present<br>In question | |
| **MISCELLANEOUS:** | | Good<br>Fair<br>Poor<br>Destroyed | 1900-1912<br>1913-1933<br>1934-present<br>X In question | "Coast Guard fire box": stenciled above fire-box, S. wall.<br>fire-hose in semi-circular metal mount. |
| **SUMMARY:** | | Good<br>X Fair<br>Poor<br>Destroyed | X 1900-1912<br>1913-1933<br>X 1934-present<br>X In question | **ARCHITECTURAL SIGNIFICANCE:** Most / X Some / Minor / Negligible |

PHOTOGRAPHS: (1) View East

ROOM NO. H204

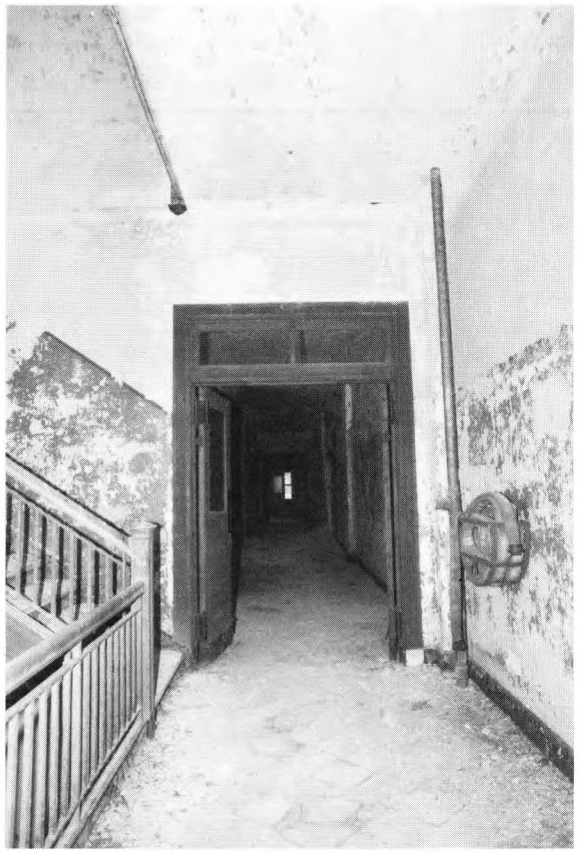

# ELLIS ISLAND EXISTING CONDITION SURVEY New Hospital Extension page: 268

ROOM NO: H205 LAST KNOWN USE: Corridor SQUARE FEET: 213 CEILING HEIGHT: DATE: 11 Nov. 1985

| | FINISHES: | CONDITION: | DATE: | NOTES: |
|---|---|---|---|---|
| **FLOOR:** | ( ) Tile/Concrete<br>(X) Resilient<br>( ) Wood<br>( ) Other: | ( ) Good<br>(X) Fair<br>( ) Poor<br>( ) Destroyed | (X) 1900-1912<br>( ) 1913-1933<br>( ) 1934-present<br>(X) In question | Linoleum over standard |
| **BASE:** | ( ) Tile/Concrete<br>( ) Resilient<br>( ) Wood<br>(X) Other: standard | (X) Good<br>( ) Fair<br>( ) Poor<br>( ) Destroyed | (X) 1900-1912<br>( ) 1913-1933<br>( ) 1934-present<br>( ) In question | |
| **WALLS:** | (X) Plaster<br>( ) Partitions<br>( ) Tile Wainscot<br>( ) Other: | (X) Good<br>( ) Fair<br>( ) Poor<br>( ) Destroyed | (X) 1900-1912<br>( ) 1913-1933<br>( ) 1934-present<br>( ) In question | |
| **CEILING:** | (X) Plaster<br>( ) Acoustic panels<br>( ) Cove<br>( ) Other | (X) Good<br>( ) Fair<br>( ) Poor<br>( ) Destroyed | (X) 1900-1912<br>( ) 1913-1933<br>( ) 1934-present<br>( ) In question | |
| **DOORS/ OPENINGS:** | (X) Wood/Glass Panelled<br>( ) Wood Veneer<br>( ) Galvanized Metal<br>( ) Other: | ( ) Good<br>(X) Fair<br>( ) Poor<br>( ) Destroyed | (X) 1900-1912<br>( ) 1913-1933<br>( ) 1934-present<br>( ) In question | 2 pairs standard hallway double doors: fair cond.<br>Doors to rooms: see indiv. forms. |
| **LIGHTING:** | ( ) Incandescent/Type A<br>( ) Incandescent/Type B<br>(X) CML/Sconce<br>( ) Other: | ( ) Intact ( ) Destroyed<br>( ) Intact ( ) Destroyed<br>(1) Intact ( ) Destroyed<br>( ) Intact ( ) Destroyed | ( ) 1900-1912<br>( ) 1913-1933<br>(X) 1934-present<br>( ) In question | w/out shade. |
| **HEATING/ VENTILATION PLUMBING:** | ( ) Radiators<br>( ) Vents/Fans<br>( ) Sink/Toilet/Urinal<br>( ) Other: | ( ) Intact ( ) Destroyed<br>( ) Intact ( ) Destroyed<br>( ) Intact ( ) Destroyed<br>( ) Intact ( ) Destroyed | ( ) 1900-1912<br>( ) 1913-1933<br>( ) 1934-present<br>( ) In question | |
| **MISCELLANEOUS:** | | ( ) Good<br>( ) Fair<br>( ) Poor<br>( ) Destroyed | ( ) 1900-1912<br>( ) 1913-1933<br>( ) 1934-present<br>(X) In question | Fire-hose in glass cabinet.<br>Fire alarm.<br>Fire extinguisher. S. wall. |
| **SUMMARY:** | | (X) Good<br>( ) Fair<br>( ) Poor<br>( ) Destroyed | (X) 1900-1912<br>( ) 1913-1933<br>(X) 1934-present<br>(X) In question | **ARCHITECTURAL SIGNIFICANCE:** ( ) Most (X) Some ( ) Minor ( ) Negligible |

PHOTOGRAPHS: (1) View East

ROOM NO. H205



# ELLIS ISLAND EXISTING CONDITION SURVEY New Hospital Extension page: 270

ROOM NO: H205A LAST KNOWN USE: closet SQUARE FEET: 28 CEILING HEIGHT: DATE: 11 Nov. 1985

| | FINISHES: | CONDITION: | DATE: | NOTES: |
|---|---|---|---|---|
| **FLOOR:** | ☐ Tile/Concrete<br>☐ Resilient<br>☐ Wood<br>☒ Other: standard | ☒ Good<br>☐ Fair<br>☐ Poor<br>☐ Destroyed | ☒ 1900-1912<br>☐ 1913-1933<br>☐ 1934-present<br>☐ In question | |
| **BASE:** | ☐ Tile/Concrete<br>☐ Resilient<br>☐ Wood<br>☒ Other: standard | ☒ Good<br>☐ Fair<br>☐ Poor<br>☐ Destroyed | ☒ 1900-1912<br>☐ 1913-1933<br>☐ 1934-present<br>☐ In question | |
| **WALLS:** | ☒ Plaster<br>☐ Partitions<br>☐ Tile Wainscot<br>☐ Other: | ☒ Good<br>☐ Fair<br>☐ Poor<br>☐ Destroyed | ☒ 1900-1912<br>☐ 1913-1933<br>☐ 1934-present<br>☐ In question | shelve supports. |
| **CEILING:** | ☒ Plaster<br>☐ Acoustic panels<br>☐ Cove<br>☐ Other | ☒ Good<br>☐ Fair<br>☐ Poor<br>☐ Destroyed | ☒ 1900-1912<br>☐ 1913-1933<br>☐ 1934-present<br>☐ In question | |
| **DOORS/ OPENINGS:** | ☐ Wood/Glass Panelled<br>☒ Wood Veneer<br>☐ Galvanized Metal<br>☐ Other: | ☐ Good<br>☒ Fair<br>☐ Poor<br>☐ Destroyed | ☒ 1900-1912<br>☐ 1913-1933<br>☐ 1934-present<br>☐ In question | Ghost of inventory plaque on inside. Housing for padlock. |
| **LIGHTING:** | ☐ Incandescent/Type A<br>☐ Incandescent/Type B<br>☒ CML/Sconce<br>☐ Other: | ☐ Intact ☐ Destroyed<br>☐ Intact ☐ Destroyed<br>☐ Intact ☐ Destroyed<br>☐ Intact ☐ Destroyed | ☐ 1900-1912<br>☐ 1913-1933<br>☒ 1934-present<br>☐ In question | |
| **HEATING/ VENTILATION PLUMBING:** | ☐ Radiators<br>☐ Vents/Fans<br>☐ Sink/Toilet/Urinal<br>☐ Other: | ☐ Intact ☐ Destroyed<br>☐ Intact ☐ Destroyed<br>☐ Intact ☐ Destroyed<br>☐ Intact ☐ Destroyed | ☐ 1900-1912<br>☐ 1913-1933<br>☐ 1934-present<br>☐ In question | |
| **MISCELLANEOUS:** | | ☐ Good<br>☐ Fair<br>☐ Poor<br>☐ Destroyed | ☐ 1900-1912<br>☐ 1913-1933<br>☐ 1934-present<br>☐ In question | |
| **SUMMARY:** | | ☒ Good<br>☐ Fair<br>☐ Poor<br>☐ Destroyed | ☒ 1900-1912<br>☐ 1913-1933<br>☒ 1934-present<br>☐ In question | **ARCHITECTURAL SIGNIFICANCE:** ☐ Most ☐ Some ☐ Minor ☒ Negligible |

PHOTOGRAPHS:

ROOM NO. H205A


# ELLIS ISLAND EXISTING CONDITION SURVEY New Hospital Extension page: 272

ROOM NO: H205B LAST KNOWN USE: closet SQUARE FEET: 28 CEILING HEIGHT: DATE: 11 Nov. 1985

| | FINISHES: | CONDITION: | DATE: | NOTES: |
|---|---|---|---|---|
| **FLOOR:** | ☐ Tile/Concrete<br>☐ Resilient<br>☐ Wood<br>☒ Other: standard | ☒ Good<br>☐ Fair<br>☐ Poor<br>☐ Destroyed | ☒ 1900-1912<br>☐ 1913-1933<br>☐ 1934-present<br>☐ In question | |
| **BASE:** | ☐ Tile/Concrete<br>☐ Resilient<br>☐ Wood<br>☒ Other: standard | ☒ Good<br>☐ Fair<br>☐ Poor<br>☐ Destroyed | ☒ 1900-1912<br>☐ 1913-1933<br>☐ 1934-present<br>☐ In question | |
| **WALLS:** | ☒ Plaster<br>☐ Partitions<br>☐ Tile Wainscot<br>☐ Other: | ☒ Good<br>☐ Fair<br>☐ Poor<br>☐ Destroyed | ☒ 1900-1912<br>☐ 1913-1933<br>☐ 1934-present<br>☐ In question | |
| **CEILING:** | ☒ Plaster<br>☐ Acoustic panels<br>☐ Cove<br>☐ Other | ☒ Good<br>☐ Fair<br>☐ Poor<br>☐ Destroyed | ☒ 1900-1912<br>☐ 1913-1933<br>☐ 1934-present<br>☐ In question | |
| **DOORS/ OPENINGS:** | ☐ Wood/Glass Panelled<br>☒ Wood Veneer<br>☐ Galvanized Metal<br>☐ Other: | ☐ Good<br>☒ Fair<br>☐ Poor<br>☐ Destroyed | ☒ 1900-1912<br>☐ 1913-1933<br>☐ 1934-present<br>☐ In question | Type-written inventory in frame on inside of door:<br>"INVENTORY" |
| **LIGHTING:** | ☐ Incandescent/Type A<br>☐ Incandescent/Type B<br>☒ CMD/Sconce<br>☐ Other: | ☐ Intact ☐ Destroyed<br>☐ Intact ☐ Destroyed<br>☒ Intact ☐ Destroyed<br>☐ Intact ☐ Destroyed | ☐ 1900-1912<br>☐ 1913-1933<br>☒ 1934-present<br>☐ In question | 002 ... 1<br>Soda acid ... 2<br>1½" hose ... 2 lengths<br>Battle lanterns ... 2 |
| **HEATING/ VENTILATION PLUMBING:** | ☐ Radiators<br>☐ Vents/Fans<br>☐ Sink/Toilet/Urinal<br>☐ Other: | ☐ Intact ☐ Destroyed<br>☐ Intact ☐ Destroyed<br>☐ Intact ☐ Destroyed<br>☐ Intact ☐ Destroyed | ☐ 1900-1912<br>☐ 1913-1933<br>☐ 1934-present<br>☐ In question | Crow bar ... 1<br>Sledge hammer ... 1<br>Punch bar ... 1<br>Pole hook ... 1 |
| **MISCELLANEOUS:** | | ☐ Good<br>☐ Fair<br>☐ Poor<br>☐ Destroyed | ☐ 1900-1912<br>☐ 1913-1933<br>☐ 1934-present<br>☒ In question | All purpose nozzle ... 2<br>Spanner wrench ... 2 |
| **SUMMARY:** | | ☒ Good<br>☐ Fair<br>☐ Poor<br>☐ Destroyed | ☒ 1900-1912<br>☐ 1913-1933<br>☒ 1934-present<br>☒ In question | **ARCHITECTURAL SIGNIFICANCE:** ☐ Most ☐ Some ☐ Minor ☒ Negligible |

PHOTOGRAPHS: (1) Inventory plaque

ROOM NO. H205B

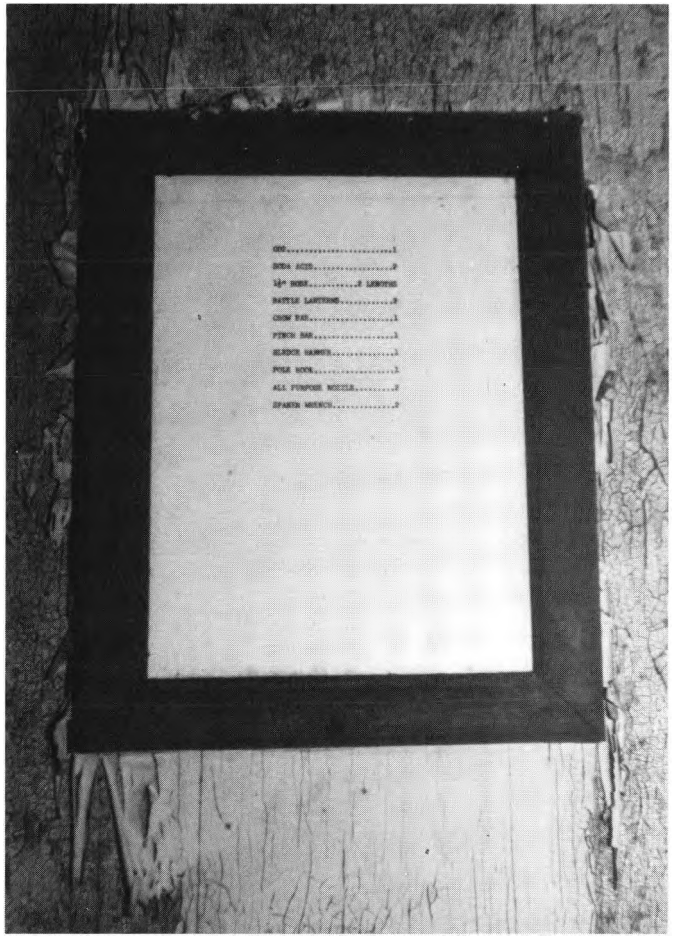

# ELLIS ISLAND EXISTING CONDITION SURVEY New Hospital Extension page: 274

ROOM NO: I201 LAST KNOWN USE: Hallway SQUARE FEET: CEILING HEIGHT: DATE: 12 Nov. 1985

| | FINISHES: | CONDITION: | DATE: | NOTES: |
|---|---|---|---|---|
| **FLOOR:** | [X] Tile/Concrete<br>[X] Resilient<br>[ ] Wood<br>[ ] Other: | [ ] Good<br>[ ] Fair<br>[ ] Poor<br>[X] Destroyed | [X] 1900-1912<br>[ ] 1913-1933<br>[ ] 1934-present<br>[X] In question | linoleum over standard. |
| **BASE:** | [ ] Tile/Concrete<br>[ ] Resilient<br>[ ] Wood<br>[X] Other: Standard | [X] Good<br>[ ] Fair<br>[ ] Poor<br>[ ] Destroyed | [X] 1900-1912<br>[ ] 1913-1933<br>[ ] 1934-present<br>[ ] In question | |
| **WALLS:** | [X] Plaster<br>[ ] Partitions<br>[ ] Tile Wainscot<br>[ ] Other: | [ ] Good<br>[X] Fair<br>[ ] Poor<br>[ ] Destroyed | [X] 1900-1912<br>[ ] 1913-1933<br>[ ] 1934-present<br>[ ] In question | |
| **CEILING:** | [X] Plaster<br>[ ] Acoustic panels<br>[ ] Cove<br>[ ] Other | [ ] Good<br>[X] Fair<br>[ ] Poor<br>[ ] Destroyed | [X] 1900-1912<br>[ ] 1913-1933<br>[ ] 1934-present<br>[ ] In question | |
| **DOORS/ OPENINGS:** | [X] Wood/Glass Panelled<br>[ ] Wood Veneer<br>[X] Galvanized Metal<br>[ ] Other: | [ ] Good<br>[X] Fair<br>[ ] Poor<br>[ ] Destroyed | [X] 1900-1912<br>[ ] 1913-1933<br>[ ] 1934-present<br>[ ] In question | 1 metal door w/ wire glass light. - light is approx. 10" Sq., red overpaint.<br>1 pr. double veneer doors to hall painted white (standard hallway doors). |
| **LIGHTING:** | [ ] Incandescent/Type A<br>[ ] Incandescent/Type B<br>[X] CML/Sconce<br>[ ] Other: | [ ] Intact [ ] Destroyed<br>[ ] Intact [ ] Destroyed<br>[1] Intact [ ] Destroyed<br>[ ] Intact [ ] Destroyed | [ ] 1900-1912<br>[ ] 1913-1933<br>[X] 1934-present<br>[ ] In question | |
| **HEATING/ VENTILATION PLUMBING:** | [X] Radiators<br>[ ] Vents/Fans<br>[ ] Sink/Toilet/Urinal<br>[ ] Other: | [1] Intact [ ] Destroyed<br>[ ] Intact [ ] Destroyed<br>[ ] Intact [ ] Destroyed<br>[ ] Intact [ ] Destroyed | [X] 1900-1912<br>[ ] 1913-1933<br>[ ] 1934-present<br>[ ] In question | |
| **MISCELLANEOUS:** | | [ ] Good<br>[ ] Fair<br>[ ] Poor<br>[ ] Destroyed | [ ] 1900-1912<br>[ ] 1913-1933<br>[ ] 1934-present<br>[ ] In question | |
| **SUMMARY:** | | [ ] Good<br>[X] Fair<br>[ ] Poor<br>[ ] Destroyed | [X] 1900-1912<br>[ ] 1913-1933<br>[X] 1934-present<br>[X] In question | **ARCHITECTURAL SIGNIFICANCE:** [ ] Most [X] Some [ ] Minor [ ] Negligible |

PHOTOGRAPHS: (1) View West (2) View East (3) View Northwest (4) Southeast ROOM NO. I 201









# ELLIS ISLAND EXISTING CONDITION SURVEY New Hospital Extension page: 276

ROOM NO: I202 LAST KNOWN USE: toilet SQUARE FEET: CEILING HEIGHT: DATE: 12 Nov. 1985

| | FINISHES: | CONDITION: | DATE: | NOTES: |
|---|---|---|---|---|
| **FLOOR:** | X Tile/Concrete<br>Resilient<br>Wood<br>Other: | Good<br>Fair obscured<br>Poor<br>Destroyed | X 1900-1912<br>1913-1933<br>1934-present<br>In question | |
| **BASE:** | X Tile/Concrete<br>Resilient<br>Wood<br>Other: | Good<br>X Fair<br>Poor<br>Destroyed | X 1900-1912<br>1913-1933<br>1934-present<br>In question | |
| **WALLS:** | Plaster<br>Partitions<br>X Tile Wainscot<br>Other: | Good<br>X Fair<br>Poor<br>Destroyed | X 1900-1912<br>1913-1933<br>1934-present<br>In question | Tile destroyed in SE. stall. |
| **CEILING:** | X Plaster<br>Acoustic panels<br>Cove<br>Other | Good<br>X Fair<br>Poor<br>Destroyed | X 1900-1912<br>1913-1933<br>1934-present<br>In question | |
| **DOORS/ OPENINGS:** | Wood/Glass Panelled<br>X Wood Veneer<br>Galvanized Metal<br>Other: | Good<br>X Fair<br>Poor<br>Destroyed | X 1900-1912<br>1913-1933<br>1934-present<br>In question | Marble window surround. |
| **LIGHTING:** | Incandescent/Type A<br>Incandescent/Type B<br>X CMU/Sconce<br>Other: | Intact / Destroyed<br>Intact / Destroyed<br>Intact / X Destroyed<br>Intact / Destroyed | 1900-1912<br>1913-1933<br>1934-present<br>X In question | |
| **HEATING/ VENTILATION PLUMBING:** | X Radiators<br>Vents/Fans<br>X Sink/Toilet/~~Urinal~~<br>Other: | 1 Intact / Destroyed<br>Intact / Destroyed<br>X Intact / Destroyed<br>Intact / Destroyed | X 1900-1912<br>X 1913-1933<br>1934-present<br>In question | 1 wall-hung sectional radiator.<br>2 toilets.<br>2 sinks - pipe mounted basins. |
| **MISCELLANEOUS:** | | Good<br>Fair<br>Poor<br>Destroyed | 1900-1912<br>1913-1933<br>1934-present<br>In question | 2 Marble stalls, wood doors: poor cond. |
| **SUMMARY:** | | Good<br>X Fair<br>Poor<br>Destroyed | X 1900-1912<br>X 1913-1933<br>1934-present<br>X In question | **ARCHITECTURAL SIGNIFICANCE:** Most / Some / X Minor / Negligible |

PHOTOGRAPHS: ① View Southeast ② Sinks, west wall. ROOM NO. I202






# ELLIS ISLAND EXISTING CONDITION SURVEY New Hospital Extension page: 278

ROOM NO: I203 LAST KNOWN USE: Slop room SQUARE FEET: CEILING HEIGHT: DATE: 12 Nov. 1985

| | FINISHES: | CONDITION: | DATE: | NOTES: |
|---|---|---|---|---|
| **FLOOR:** | [X] Tile/Concrete<br>[ ] Resilient<br>[ ] Wood<br>[ ] Other: | [X] Good<br>[ ] Fair<br>[ ] Poor<br>[ ] Destroyed | [X] 1900-1912<br>[ ] 1913-1933<br>[ ] 1934-present<br>[ ] In question | 5" sq. metal plate in floor. |
| **BASE:** | [X] Tile/Concrete<br>[ ] Resilient<br>[ ] Wood<br>[ ] Other: | [X] Good<br>[ ] Fair<br>[ ] Poor<br>[ ] Destroyed | [X] 1900-1912<br>[ ] 1913-1933<br>[ ] 1934-present<br>[ ] In question | |
| **WALLS:** | [ ] Plaster<br>[ ] Partitions<br>[X] Tile Wainscot<br>[ ] Other: | [X] Good<br>[ ] Fair<br>[ ] Poor<br>[ ] Destroyed | [X] 1900-1912<br>[ ] 1913-1933<br>[ ] 1934-present<br>[ ] In question | plaster above wainscot = fair.<br>Exterior wall of Administration Bldg. exposed on west wall.<br>South wall, evidence of pipe removal |
| **CEILING:** | [X] Plaster<br>[ ] Acoustic panels<br>[ ] Cove<br>[ ] Other | [ ] Good<br>[X] Fair<br>[ ] Poor<br>[ ] Destroyed | [X] 1900-1912<br>[ ] 1913-1933<br>[ ] 1934-present<br>[ ] In question | |
| **DOORS/ OPENINGS:** | [ ] Wood/Glass Panelled<br>[X] Wood Veneer<br>[ ] Galvanized Metal<br>[ ] Other: | [ ] Good<br>[X] Fair<br>[ ] Poor<br>[ ] Destroyed | [X] 1900-1912<br>[ ] 1913-1933<br>[ ] 1934-present<br>[ ] In question | Marble surround. |
| **LIGHTING:** | [ ] Incandescent/Type A<br>[ ] Incandescent/Type B<br>[X] CML/Sconce<br>[ ] Other: | [ ] Intact [ ] Destroyed<br>[ ] Intact [ ] Destroyed<br>[1] Intact [ ] Destroyed<br>[ ] Intact [ ] Destroyed | [ ] 1900-1912<br>[ ] 1913-1933<br>[X] 1934-present<br>[ ] In question | |
| **HEATING/ VENTILATION PLUMBING:** | [ ] Radiators<br>[ ] Vents/Fans<br>[ ] Sink/Toilet/Urinal<br>[ ] Other: | [ ] Intact [ ] Destroyed<br>[ ] Intact [ ] Destroyed<br>[ ] Intact [ ] Destroyed<br>[ ] Intact [ ] Destroyed | [ ] 1900-1912<br>[ ] 1913-1933<br>[ ] 1934-present<br>[ ] In question | |
| **MISCELLANEOUS:** | | [ ] Good<br>[ ] Fair<br>[ ] Poor<br>[ ] Destroyed | [ ] 1900-1912<br>[ ] 1913-1933<br>[ ] 1934-present<br>[ ] In question | 1 shelf above tile: S. wall. |
| **SUMMARY:** | | [X] Good<br>[ ] Fair<br>[ ] Poor<br>[ ] Destroyed | [X] 1900-1912<br>[ ] 1913-1933<br>[X] 1934-present<br>[ ] In question | **ARCHITECTURAL SIGNIFICANCE:**<br>[ ] Most<br>[ ] Some<br>[ ] Minor<br>[X] Negligible |

PHOTOGRAPHS: (1) View South

ROOM NO. I203

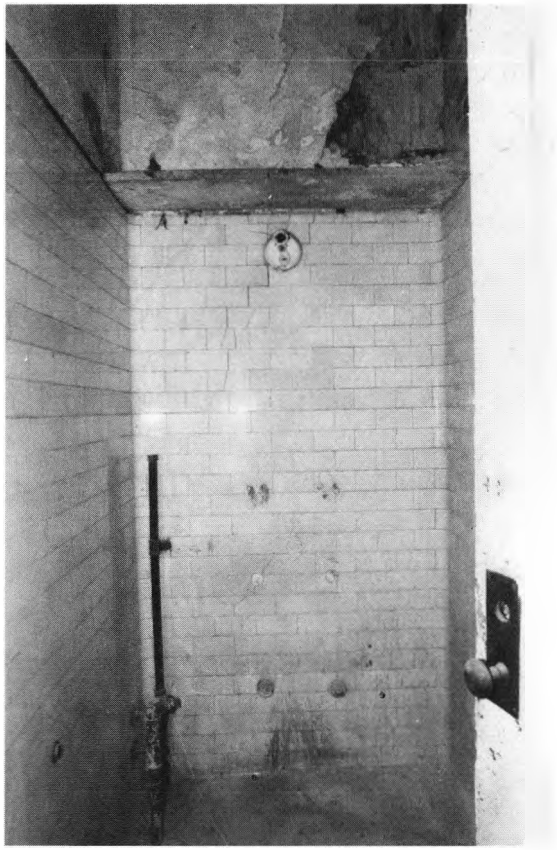

# ELLIS ISLAND EXISTING CONDITION SURVEY New Hospital Extension page: 280

ROOM NO: 301 LAST KNOWN USE: unknown SQUARE FEET: 143 CEILING HEIGHT: 7'-6½" DATE: 12 NOV. 1985

| | FINISHES: | CONDITION: | DATE: | NOTES: |
|---|---|---|---|---|
| **FLOOR:** | ☐ Tile/Concrete<br>☐ Resilient<br>☐ Wood<br>☒ Other: standard | ☐ Good<br>☒ Fair obscured<br>☐ Poor<br>☐ Destroyed | ☒ 1900-1912<br>☐ 1913-1933<br>☐ 1934-present<br>☐ In question | |
| **BASE:** | ☐ Tile/Concrete<br>☐ Resilient<br>☐ Wood<br>☒ Other: standard | ☐ Good<br>☒ Fair obscured<br>☐ Poor<br>☐ Destroyed | ☒ 1900-1912<br>☐ 1913-1933<br>☐ 1934-present<br>☐ In question | |
| **WALLS:** | ☒ Plaster<br>☐ Partitions<br>☐ Tile Wainscot<br>☐ Other: | ☐ Good<br>☐ Fair<br>☒ Poor<br>☐ Destroyed | ☒ 1900-1912<br>☐ 1913-1933<br>☐ 1934-present<br>☐ In question | Holes in structural tile: N. & W. walls. |
| **CEILING:** | ☒ Plaster<br>☐ Acoustic panels<br>☐ Cove<br>☐ Other | ☐ Good<br>☐ Fair<br>☐ Poor<br>☒ Destroyed | ☒ 1900-1912<br>☐ 1913-1933<br>☐ 1934-present<br>☐ In question | |
| **DOORS/ OPENINGS:** | ☐ Wood/Glass Panelled<br>☒ Wood Veneer<br>☐ Galvanized Metal<br>☐ Other: | ☐ Good<br>☐ Fair<br>☒ Poor<br>☐ Destroyed | ☒ 1900-1912<br>☐ 1913-1933<br>☐ 1934-present<br>☐ In question | |
| **LIGHTING:** | ☒ Incandescent/Type A<br>☐ Incandescent/Type B<br>☒ CML/Sconce<br>☐ Other: | 1 ☐ Intact ☐ Destroyed<br>☐ Intact ☐ Destroyed<br>1 ☐ Intact ☐ Destroyed<br>☐ Intact ☐ Destroyed | ☐ 1900-1912<br>☐ 1913-1933<br>☒ 1934-present<br>☐ In question | 1 sconce w/out shade.<br>1 incandescent A: white opague glass globe w/ gold pattern. |
| **HEATING/ VENTILATION PLUMBING:** | ☒ Radiators<br>☐ Vents/Fans<br>☐ Sink/Toilet/Urinal<br>☐ Other: | 1 ☐ Intact ☐ Destroyed<br>☐ Intact ☐ Destroyed<br>☐ Intact ☐ Destroyed<br>☐ Intact ☐ Destroyed | ☒ 1900-1912<br>☐ 1913-1933<br>☐ 1934-present<br>☐ In question | |
| **MISCELLANEOUS:** | ☐<br>☐<br>☐<br>☐ | ☐ Good<br>☐ Fair<br>☐ Poor<br>☐ Destroyed | ☐ 1900-1912<br>☐ 1913-1933<br>☐ 1934-present<br>☒ In question | "308" stenciled on door. |
| **SUMMARY:** | | ☐ Good<br>☐ Fair<br>☒ Poor<br>☐ Destroyed | ☒ 1900-1912<br>☐ 1913-1933<br>☒ 1934-present<br>☒ In question | **ARCHITECTURAL SIGNIFICANCE:** ☐ Most ☒ Some ☐ Minor ☐ Negligible |

PHOTOGRAPHS: (1) View Northwest (2) View South ROOM NO. 301






# ELLIS ISLAND EXISTING CONDITION SURVEY New Hospital Extension page: 282

ROOM NO: 302 LAST KNOWN USE: unknown SQUARE FEET: 140 CEILING HEIGHT: DATE: 12 Nov. 1985

| | FINISHES: | CONDITION: | DATE: | NOTES: |
|---|---|---|---|---|
| **FLOOR:** | Tile/Concrete<br>Resilient<br>Wood<br>X Other: standard | Good<br>X Fair<br>Poor<br>Destroyed | X 1900-1912<br>1913-1933<br>1934-present<br>In question | |
| **BASE:** | Tile/Concrete<br>Resilient<br>Wood<br>X Other: standard | Good<br>X Fair<br>Poor<br>Destroyed | X 1900-1912<br>1913-1933<br>1934-present<br>In question | |
| **WALLS:** | X Plaster<br>Partitions<br>Tile Wainscot<br>Other: | Good<br>X Fair<br>Poor<br>Destroyed | X 1900-1912<br>1913-1933<br>1934-present<br>In question | structural tile exposed: N. end. |
| **CEILING:** | X Plaster<br>Acoustic panels<br>Cove<br>Other | Good<br>Fair<br>X Poor<br>Destroyed | X 1900-1912<br>1913-1933<br>1934-present<br>In question | |
| **DOORS/ OPENINGS:** | Wood/Glass Panelled<br>X Wood Veneer<br>Galvanized Metal<br>Other: | Good<br>X Fair<br>Poor<br>Destroyed | X 1900-1912<br>1913-1933<br>1934-present<br>In question | |
| **LIGHTING:** | X Incandescent/Type A<br>Incandescent/Type B<br>X CML (Sconce)<br>Other: | 1 Intact Destroyed<br>Intact Destroyed<br>2 Intact Destroyed<br>Intact Destroyed | 1900-1912<br>1913-1933<br>X 1934-present<br>In question | 1 white glass globe w/ gold pattern.<br>2 sconces w/ glass shades. |
| **HEATING/ VENTILATION PLUMBING:** | X Radiators<br>Vents/Fans<br>Sink/Toilet/Urinal<br>Other: | 1 Intact Destroyed<br>Intact Destroyed<br>Intact Destroyed<br>Intact Destroyed | X 1900-1912<br>1913-1933<br>1934-present<br>In question | |
| **MISCELLANEOUS:** | | Good<br>Fair<br>Poor<br>Destroyed | 1900-1912<br>1913-1933<br>1934-present<br>X In question | "306" stencilled on door.<br>"No Smoking" stencilled on wall. |
| **SUMMARY:** | | Good<br>X Fair<br>Poor<br>Destroyed | X 1900-1912<br>1913-1933<br>X 1934-present<br>X In question | **ARCHITECTURAL SIGNIFICANCE:** Most / X Some / Minor / Negligible |

PHOTOGRAPHS: ① View North ② View South ROOM NO. 302

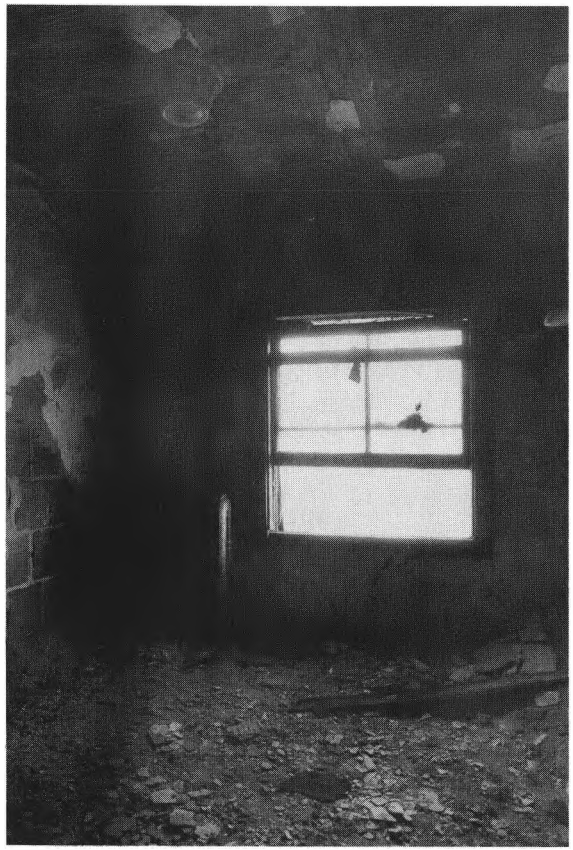




# ELLIS ISLAND EXISTING CONDITION SURVEY New Hospital Extension page: 284

ROOM NO: 303 LAST KNOWN USE: Bathroom SQUARE FEET: 75 CEILING HEIGHT: DATE: 12 NOV. 1985

| | FINISHES: | CONDITION: | DATE: | NOTES: |
|---|---|---|---|---|
| **FLOOR:** | [X] Tile/Concrete<br>[ ] Resilient<br>[ ] Wood<br>[ ] Other: | [X] Good<br>[ ] Fair obscured<br>[ ] Poor<br>[ ] Destroyed | [X] 1900-1912<br>[ ] 1913-1933<br>[ ] 1934-present<br>[ ] In question | drain in floor. |
| **BASE:** | [X] Tile/Concrete<br>[ ] Resilient<br>[ ] Wood<br>[ ] Other: | [X] Good<br>[ ] Fair<br>[ ] Poor<br>[ ] Destroyed | [X] 1900-1912<br>[ ] 1913-1933<br>[ ] 1934-present<br>[ ] In question | |
| **WALLS:** | [ ] Plaster<br>[ ] Partitions<br>[X] Tile Wainscot<br>[ ] Other: | [X] Good<br>[ ] Fair<br>[ ] Poor<br>[ ] Destroyed | [X] 1900-1912<br>[ ] 1913-1933<br>[ ] 1934-present<br>[ ] In question | Plaster above wainscot: fair cond. |
| **CEILING:** | [X] Plaster<br>[ ] Acoustic panels<br>[ ] Cove<br>[ ] Other | [ ] Good<br>[X] Fair<br>[ ] Poor<br>[ ] Destroyed | [X] 1900-1912<br>[ ] 1913-1933<br>[ ] 1934-present<br>[ ] In question | |
| **DOORS/ OPENINGS:** | [ ] Wood/Glass Panelled<br>[X] Wood Veneer<br>[ ] Galvanized Metal<br>[ ] Other: | [ ] Good<br>[X] Fair<br>[ ] Poor<br>[ ] Destroyed | [X] 1900-1912<br>[ ] 1913-1933<br>[ ] 1934-present<br>[ ] In question | wood door-stop.<br>Marble door and window surrounds. |
| **LIGHTING:** | [ ] Incandescent/Type A<br>[ ] Incandescent/Type B<br>[X] CML/Sconce<br>[ ] Other: | [ ] Intact [ ] Destroyed<br>[ ] Intact [ ] Destroyed<br>2 Intact [ ] Destroyed<br>[ ] Intact [ ] Destroyed | [ ] 1900-1912<br>[ ] 1913-1933<br>[X] 1934-present<br>[ ] In question | 1 sconce.<br>1 CML. |
| **HEATING/ VENTILATION PLUMBING:** | [X] Radiators<br>[ ] Vents/Fans<br>[X] Sink/Toilet/Urinal<br>[ ] Other: tub | 1 Intact [ ] Destroyed<br>[ ] Intact [ ] Destroyed<br>[X] Intact [ ] Destroyed<br>[ ] Intact [ ] Destroyed | [X] 1900-1912<br>[X] 1913-1933<br>[ ] 1934-present<br>[ ] In question | 1 toilet.<br>1 central-pedestal sink.<br>1 tub w/ shower plumbing. |
| **MISCELLANEOUS:** | | [ ] Good<br>[ ] Fair<br>[ ] Poor<br>[ ] Destroyed | [ ] 1900-1912<br>[ ] 1913-1933<br>[ ] 1934-present<br>[ ] In question | pipes from removed plumbing fixture: E. wall.<br>"304" stenciled on door. |
| **SUMMARY:** | | [X] Good<br>[X] Fair<br>[ ] Poor<br>[ ] Destroyed | [X] 1900-1912<br>[X] 1913-1933<br>[X] 1934-present<br>[ ] In question | **ARCHITECTURAL SIGNIFICANCE:** [ ] Most [ ] Some [X] Minor [ ] Negligible |

PHOTOGRAPHS: (1) View North (2) View South ROOM NO. 303

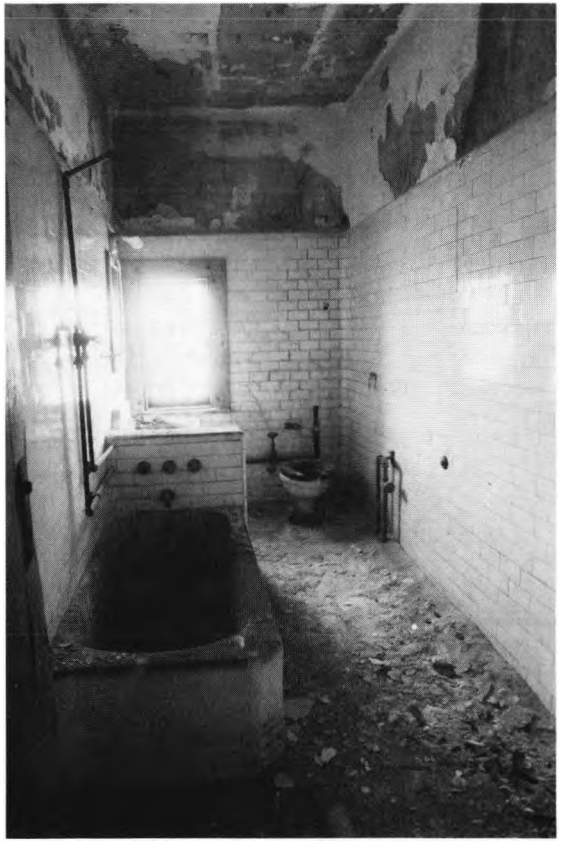



# ELLIS ISLAND EXISTING CONDITION SURVEY New Hospital Extension page: 286

ROOM NO: 304 LAST KNOWN USE: toilet SQUARE FEET: 68 CEILING HEIGHT: DATE: 12 Nov. 1985

| | FINISHES: | CONDITION: | DATE: | NOTES: |
|---|---|---|---|---|
| **FLOOR:** | X Tile/Concrete<br>Resilient<br>Wood<br>Other: | X Good<br>Fair<br>Poor<br>Destroyed | X 1900-1912<br>1913-1933<br>1934-present<br>In question | |
| **BASE:** | X Tile/Concrete<br>Resilient<br>Wood<br>Other: | X Good<br>Fair<br>Poor<br>Destroyed | X 1900-1912<br>1913-1933<br>1934-present<br>In question | |
| **WALLS:** | Plaster<br>Partitions<br>X Tile Wainscot<br>Other: | X Good<br>Fair<br>Poor<br>Destroyed | X 1900-1912<br>1913-1933<br>1934-present<br>In question | |
| **CEILING:** | X Plaster<br>Acoustic panels<br>Cove<br>Other | X Good<br>Fair<br>Poor<br>Destroyed | X 1900-1912<br>1913-1933<br>1934-present<br>In question | Non-opening skylight w/ wire safety-glass? |
| **DOORS/ OPENINGS:** | Wood/Glass Panelled<br>X Wood Veneer 2<br>Galvanized Metal<br>Other: | Good<br>X Fair<br>Poor<br>Destroyed | X 1900-1912<br>1913-1933<br>1934-present<br>In question | Marble surrounds - E. door missing upper piece. |
| **LIGHTING:** | Incandescent/Type A<br>Incandescent/Type B<br>X CML/Sconce<br>Other: | Intact / Destroyed<br>Intact / Destroyed<br>1 Intact / Destroyed<br>Intact / Destroyed | 1900-1912<br>1913-1933<br>X 1934-present<br>In question | |
| **HEATING/ VENTILATION PLUMBING:** | X Radiators<br>Vents/Fans<br>X Sink/Toilet/Urinal<br>Other: | 1 Intact / Destroyed<br>Intact / Destroyed<br>X Intact / Destroyed<br>Intact / Destroyed | X 1900-1912<br>X 1913-1933<br>1934-present<br>In question | 1 slop sink w/ faucets removed: E. wall.<br>1 toilet: cracked tank.<br>1 wall-hung sink w/ 1 faucet and ceramic waste plunger. |
| **MISCELLANEOUS:** | | Good<br>Fair<br>Poor<br>Destroyed | 1900-1912<br>1913-1933<br>1934-present<br>In question | ghost of mirror or cabinet above sink.<br>Door stencilled "302" |
| **SUMMARY:** | | Good<br>X Fair<br>Poor<br>Destroyed | X 1900-1912<br>X 1913-1933<br>X 1934-present<br>In question | **ARCHITECTURAL SIGNIFICANCE:** Most / Some / X Minor / Negligible |

PHOTOGRAPHS: ① East ② West ③ Northeast ROOM NO. 304







# ELLIS ISLAND EXISTING CONDITION SURVEY New Hospital Extension page: 288


ROOM NO: 305 LAST KNOWN USE: sterilizing room SQUARE FEET: 164 CEILING HEIGHT: 9'-10 3/4" DATE: 12 NOV. 1985

| | FINISHES: | CONDITION: | DATE: | NOTES: |
|---|---|---|---|---|
| **FLOOR:** | X Tile/Concrete<br>Resilient<br>Wood<br>Other: | X Good<br>Fair<br>Poor<br>Destroyed | X 1900-1912<br>1913-1933<br>1934-present<br>In question | |
| **BASE:** | X Tile/Concrete<br>Resilient<br>Wood<br>Other: | X Good<br>Fair<br>Poor<br>Destroyed | X 1900-1912<br>1913-1933<br>1934-present<br>In question | |
| **WALLS:** | Plaster<br>Partitions<br>X Tile Wainscot<br>Other: | X Good<br>Fair<br>Poor<br>Destroyed | X 1900-1912<br>1913-1933<br>1934-present<br>In question | |
| **CEILING:** | X Plaster<br>Acoustic panels<br>Cove<br>Other | Good<br>X Fair<br>Poor<br>Destroyed | X 1900-1912<br>1913-1933<br>1934-present<br>In question | skylight w/ wire glass: 1 missing pane, hardware intact. |
| **DOORS/ OPENINGS:** | Wood/Glass Panelled<br>X Wood Veneer<br>Galvanized Metal<br>Other: | Good<br>X Fair<br>Poor<br>Destroyed | X 1900-1912<br>1913-1933<br>1934-present<br>In question | door to 306 has marble surround. |
| **LIGHTING:** | Incandescent/Type A<br>Incandescent/Type B<br>X CML/Sconce<br>Other: | Intact Destroyed<br>Intact Destroyed<br>1 Intact Destroyed<br>Intact Destroyed | 1900-1912<br>1913-1933<br>X 1934-present<br>In question | |
| **HEATING/ VENTILATION PLUMBING:** | X Radiators<br>Vents/Fans<br>X Sink/Toilet/Urinal<br>Other: | 1 Intact Destroyed<br>Intact Destroyed<br>X Intact Destroyed<br>Intact Destroyed | X 1900-1912<br>X 1913-1933<br>1934-present<br>In question | 1 medical double front pedestal sink - 2 basins w/ central indentation + knee lever. |
| **MISCELLANEOUS:** | | Good<br>Fair<br>Poor<br>Destroyed | 1900-1912<br>1913-1933<br>1934-present<br>X In question | wood shelf on metal bracket w/ ghost of 24"x18" rectangle above: W. Wall. |
| **SUMMARY:** | | Good<br>X Fair<br>Poor<br>Destroyed | X 1900-1912<br>X 1913-1933<br>X 1934-present<br>X In question | **ARCHITECTURAL SIGNIFICANCE:** X Most<br>Some<br>Minor<br>Negligible |

PHOTOGRAPHS: ① View West ② View East ③ View Northeast ROOM NO. 305





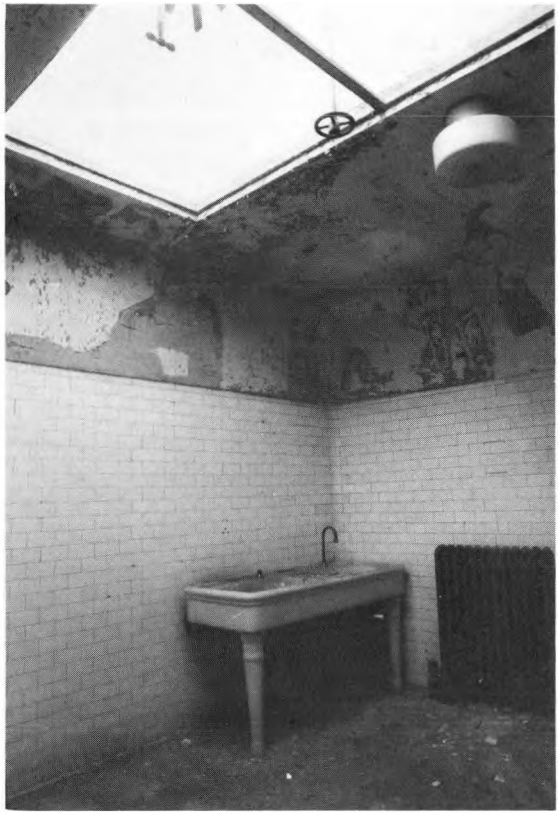

PHOTOGRAPHS: ④ Medical sink, Northeast corner ROOM NO. 305



PHOTOGRAPHS:

ROOM NO. 305

# ELLIS ISLAND EXISTING CONDITION SURVEY New Hospital Extension page: 292


ROOM NO: 306 LAST KNOWN USE: Operating room SQUARE FEET: 311 CEILING HEIGHT: DATE: 12 Nov. 1985


| | FINISHES: | CONDITION: | DATE: | NOTES: |
|---|---|---|---|---|
| **FLOOR:** | [X] Tile/Concrete<br>[ ] Resilient<br>[ ] Wood<br>[ ] Other: | [X] Good<br>[ ] Fair<br>[ ] Poor<br>[ ] Destroyed | [X] 1900-1912<br>[ ] 1913-1933<br>[ ] 1934-present<br>[ ] In question | |
| **BASE:** | [X] Tile/Concrete<br>[ ] Resilient<br>[ ] Wood<br>[ ] Other: | [X] Good<br>[ ] Fair<br>[ ] Poor<br>[ ] Destroyed | [X] 1900-1912<br>[ ] 1913-1933<br>[ ] 1934-present<br>[ ] In question | |
| **WALLS:** | [ ] Plaster<br>[ ] Partitions<br>[X] Tile Wainscot<br>[ ] Other: | [X] Good<br>[ ] Fair<br>[ ] Poor<br>[ ] Destroyed | [X] 1900-1912<br>[ ] 1913-1933<br>[ ] 1934-present<br>[ ] In question | |
| **CEILING:** | [X] Plaster<br>[ ] Acoustic panels<br>[X] Cove<br>[X] Other skylight | [ ] Good<br>[X] Fair<br>[ ] Poor<br>[ ] Destroyed | [X] 1900-1912<br>[ ] 1913-1933<br>[ ] 1934-present<br>[ ] In question | Hole in ceiling, NE. corner.<br>Skylight w/ wire safety glass: opening mechanism intact.<br>Brackets for air-deflector on window.<br>Marble surrounds. |
| **DOORS/ OPENINGS:** | [ ] Wood/Glass Panelled<br>[X] Wood Veneer 2<br>[ ] Galvanized Metal<br>[ ] Other: | [ ] Good<br>[X] Fair<br>[ ] Poor<br>[ ] Destroyed | [X] 1900-1912<br>[ ] 1913-1933<br>[ ] 1934-present<br>[ ] In question | |
| **LIGHTING:** | [ ] Incandescent/Type A<br>[ ] Incandescent/Type B<br>[ ] CML/Sconce<br>[X] Other: | [ ] Intact [ ] Destroyed<br>[ ] Intact [ ] Destroyed<br>[ ] Intact [ ] Destroyed<br>[X] Intact [ ] Destroyed | [ ] 1900-1912<br>[X] 1913-1933<br>[ ] 1934-present<br>[X] In question | 2 bulbs hanging from wire electric cord.<br>1 operating-table lamp. |
| **HEATING/ VENTILATION PLUMBING:** | [X] Radiators<br>[ ] Vents/Fans<br>[X] Sink/Toilet/Urinal<br>[ ] Other: | [1] Intact [ ] Destroyed<br>[ ] Intact [ ] Destroyed<br>[X] Intact [ ] Destroyed<br>[ ] Intact [ ] Destroyed | [X] 1900-1912<br>[X] 1913-1933<br>[ ] 1934-present<br>[ ] In question | 1 "Clinic Brand" surgical sink w/ foot pedals. |
| **MISCELLANEOUS:** | | [ ] Good<br>[ ] Fair<br>[ ] Poor<br>[ ] Destroyed | [ ] 1900-1912<br>[ ] 1913-1933<br>[ ] 1934-present<br>[ ] In question | 6 pipe caps on West wall, 2 beside sink on East wall.<br>Metal bolts, W. wall, above wainscot. |
| **SUMMARY:** | | [ ] Good<br>[X] Fair<br>[ ] Poor<br>[ ] Destroyed | [X] 1900-1912<br>[X] 1913-1933<br>[ ] 1934-present<br>[X] In question | **ARCHITECTURAL SIGNIFICANCE:** [X] Most [ ] Some [ ] Minor [ ] Negligible |

PHOTOGRAPHS: ① View North ② View South ③ View Southeast ④ View West ROOM NO. 306






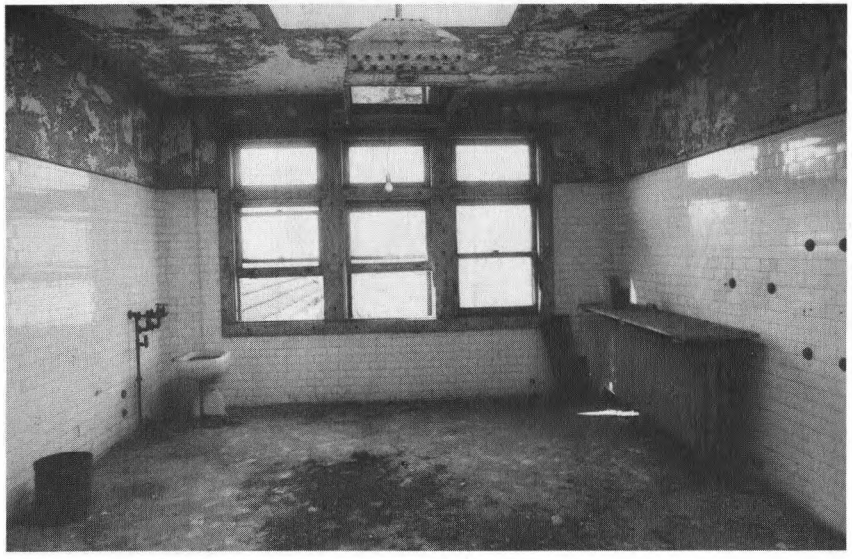

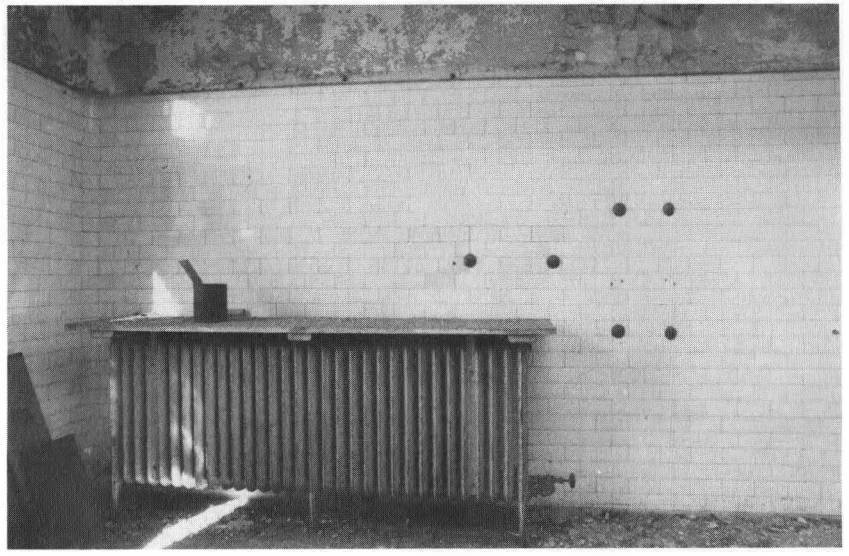

PHOTOGRAPHS: (5) Southwest corner (6) Operating lamp (7) Surgical sink ROOM NO. 306




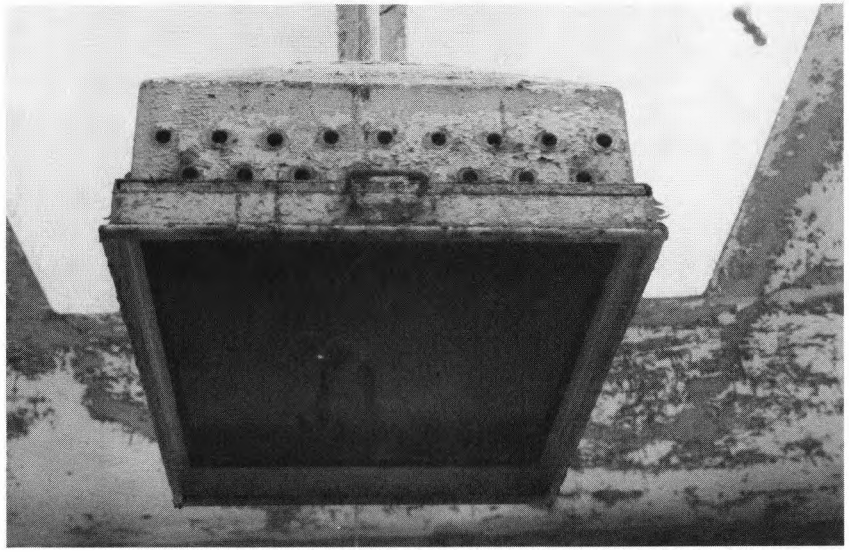




PHOTOGRAPHS: (8) skylight (9) light fixture (10) light fixture ROOM NO. 306



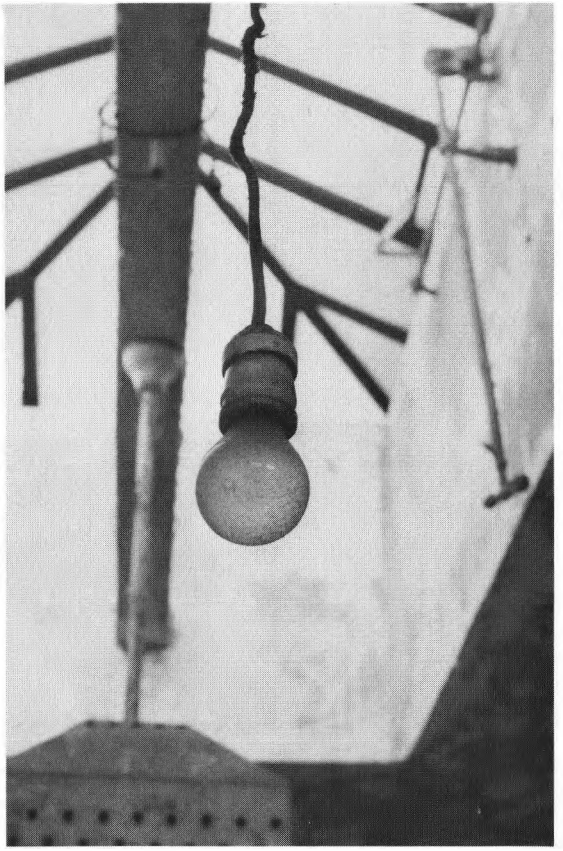

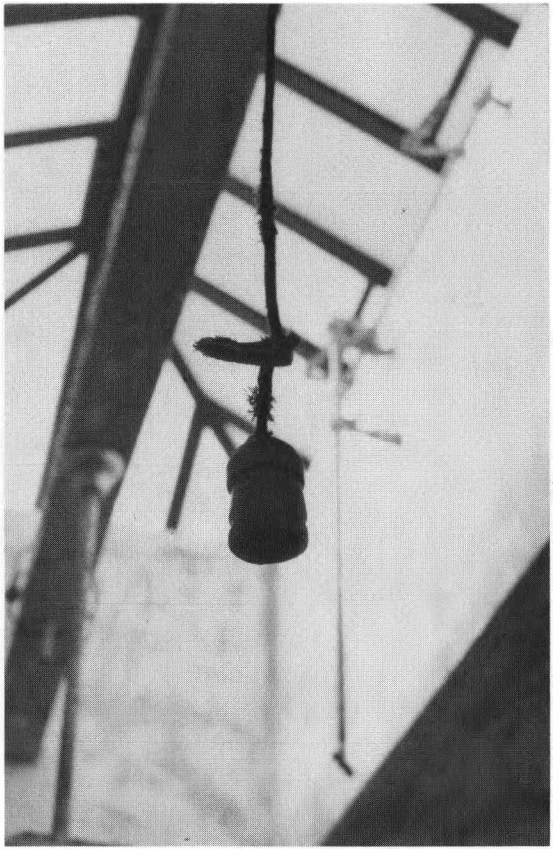



# ELLIS ISLAND EXISTING CONDITION SURVEY New Hospital Extension page: 296


ROOM NO: 307/307C LAST KNOWN USE: unknown SQUARE FEET: 128 CEILING HEIGHT: DATE: 11 Nov. 1985

| | FINISHES: | CONDITION: | DATE: | NOTES: |
|---|---|---|---|---|
| **FLOOR:** | ☐ Tile/Concrete<br>☐ Resilient<br>☐ Wood<br>☒ Other: Standard | ☐ Good<br>☒ Fair<br>☐ Poor<br>☐ Destroyed | ☒ 1900-1912<br>☐ 1913-1933<br>☐ 1934-present<br>☐ In question | |
| **BASE:** | ☒ Tile/Concrete<br>☐ Resilient<br>☐ Wood<br>☒ Other: standard | ☐ Good<br>☒ Fair<br>☐ Poor<br>☐ Destroyed | ☒ 1900-1912<br>☐ 1913-1933<br>☐ 1934-present<br>☐ In question | Standard: S, E, and part of N walls.<br>W wall + part of N wall = concrete. |
| **WALLS:** | ☒ Plaster<br>☐ Partitions<br>☐ Tile Wainscot<br>☐ Other: | ☐ Good<br>☒ Fair<br>☐ Poor<br>☐ Destroyed | ☒ 1900-1912<br>☐ 1913-1933<br>☒ 1934-present<br>☐ In question | |
| **CEILING:** | ☒ Plaster<br>☐ Acoustic panels<br>☐ Cove<br>☐ Other | ☐ Good<br>☒ Fair<br>☐ Poor<br>☐ Destroyed | ☒ 1900-1912<br>☐ 1913-1933<br>☐ 1934-present<br>☐ In question | |
| **DOORS/ OPENINGS:** | ☒ Wood/~~Glass~~ Panelled<br>☒ Wood Veneer<br>☐ Galvanized Metal<br>☐ Other: | ☐ Good<br>☒ Fair<br>☐ Poor<br>☐ Destroyed | ☒ 1900-1912<br>☐ 1913-1933<br>☒ 1934-present<br>☐ In question | 4-panel door to vestibule.<br>Veneer door to closet. |
| **LIGHTING:** | ☒ Incandescent/Type A<br>☐ Incandescent/Type B<br>☒ CML/Sconce<br>☐ Other: | ☐ Intact ☐ Destroyed<br>☐ Intact ☐ Destroyed<br>☐ Intact ☐ Destroyed<br>☐ Intact ☐ Destroyed | ☐ 1900-1912<br>☐ 1913-1933<br>☒ 1934-present<br>☐ In question | CML in closet – string pull. |
| **HEATING/ VENTILATION PLUMBING:** | ☒ Radiators<br>☐ Vents/Fans<br>☐ Sink/Toilet/Urinal<br>☐ Other: | ☐ Intact ☐ Destroyed<br>☐ Intact ☐ Destroyed<br>☐ Intact ☐ Destroyed<br>☐ Intact ☐ Destroyed | ☒ 1900-1912<br>☐ 1913-1933<br>☐ 1934-present<br>☐ In question | |
| **MISCELLANEOUS:** | | ☐ Good<br>☐ Fair<br>☐ Poor<br>☐ Destroyed | ☐ 1900-1912<br>☐ 1913-1933<br>☐ 1934-present<br>☒ In question | "305" stencilled on door. |
| **SUMMARY:** | | ☐ Good<br>☒ Fair<br>☐ Poor<br>☐ Destroyed | ☒ 1900-1912<br>☐ 1913-1933<br>☒ 1934-present<br>☒ In question | **ARCHITECTURAL SIGNIFICANCE:** ☐ Most ☐ Some ☒ Minor ☐ Negligible |

PHOTOGRAPHS: ① View South ② View Southwest ③ View North ROOM NO. 307

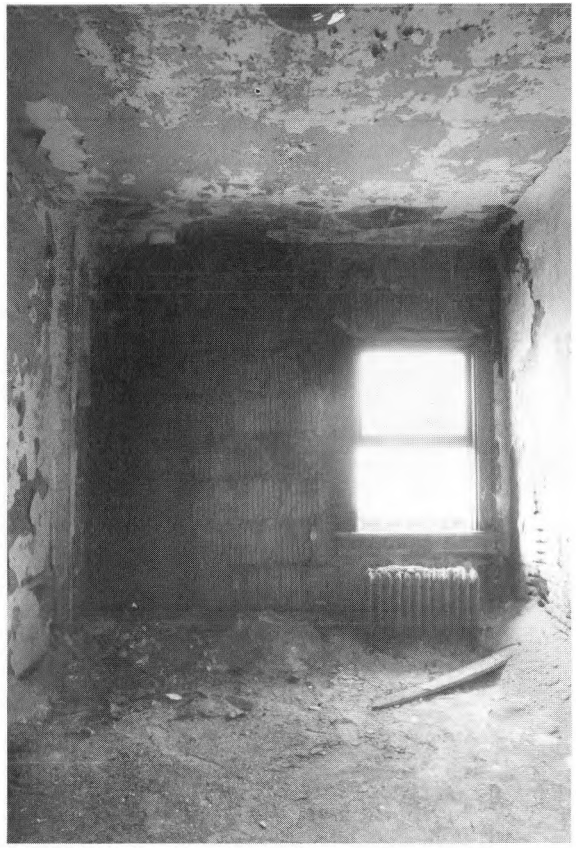

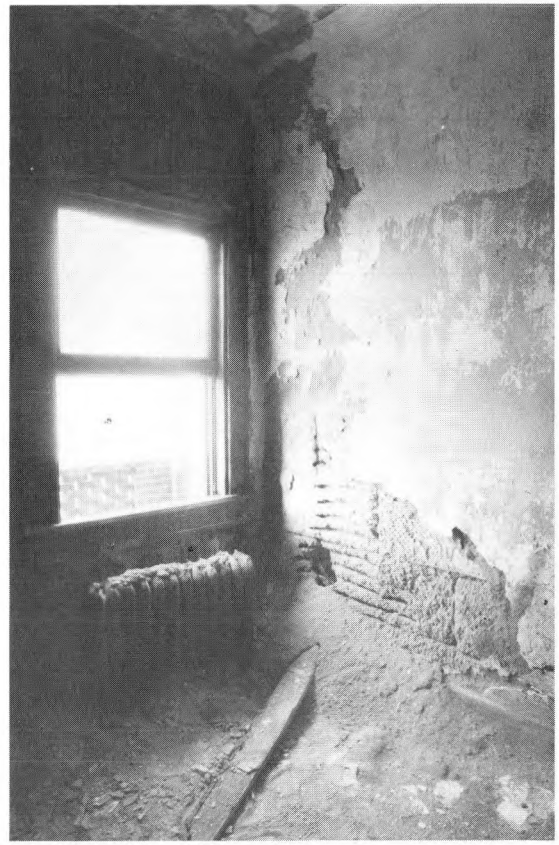

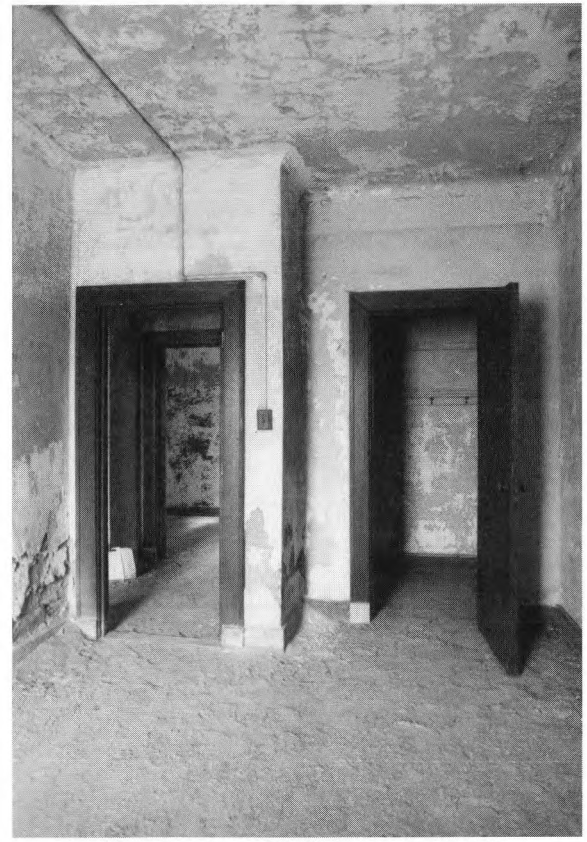

# ELLIS ISLAND EXISTING CONDITION SURVEY New Hospital Extension page: 298

ROOM NO: 307A/307B LAST KNOWN USE: unknown SQUARE FEET: 168 CEILING HEIGHT: DATE: 12 Nov. 1986

| | FINISHES: | CONDITION: | DATE: | NOTES: |
|---|---|---|---|---|
| **FLOOR:** | Tile/Concrete<br>Resilient<br>Wood<br>X Other: standard | Good<br>X Fair<br>Poor<br>Destroyed | X 1900-1912<br>1913-1933<br>1934-present<br>In question | |
| **BASE:** | X Tile/~~Concrete~~<br>Resilient<br>Wood<br>X Other: standard | Good<br>X Fair<br>Poor<br>Destroyed | X 1900-1912<br>1913-1933<br>1934-present<br>In question | closet - standard. Rest of room gray cementitious material. |
| **WALLS:** | X Plaster<br>Partitions<br>Tile Wainscot<br>X Other: | Good<br>Fair<br>X Poor<br>Destroyed | X 1900-1912<br>1913-1933<br>X 1934-present<br>In question | West wall: Ebsary addition |
| **CEILING:** | X Plaster<br>Acoustic panels<br>Cove<br>Other | Good<br>Fair<br>X Poor<br>Destroyed | X 1900-1912<br>1913-1933<br>1934-present<br>In question | Structural tile exposed: S. end. |
| **DOORS/ OPENINGS:** | X Wood/~~Glass~~ Panelled<br>Wood Veneer<br>Galvanized Metal<br>Other: | Good<br>X Fair<br>Poor<br>Destroyed | 1900-1912<br>1913-1933<br>X 1934-present<br>In question | two 4-panel doors: 1 to closet, 1 to vestibule. |
| **LIGHTING:** | Incandescent/Type A<br>~~Incandescent~~/Type B<br>X CML/Sconce<br>Other: | Intact / Destroyed<br>Intact / Destroyed<br>1 Intact / 1 Destroyed<br>Intact / Destroyed | 1900-1912<br>1913-1933<br>X 1934-present<br>In question | |
| **HEATING/ VENTILATION PLUMBING:** | Radiators<br>Vents/Fans<br>Sink/Toilet/Urinal<br>Other: | Intact / Destroyed<br>Intact / Destroyed<br>Intact / Destroyed<br>Intact / Destroyed | 1900-1912<br>1913-1933<br>1934-present<br>In question | |
| **MISCELLANEOUS:** | | Good<br>Fair<br>Poor<br>Destroyed | 1900-1912<br>1913-1933<br>1934-present<br>X In question | "No smoking" stenciled on N. wall, "307" on door. closet w/ 3 shelves, clothes rod. |
| **SUMMARY:** | | X Good<br>Fair<br>Poor<br>Destroyed | X 1900-1912<br>1913-1933<br>X 1934-present<br>In question | **ARCHITECTURAL SIGNIFICANCE:** Most / Some / X Minor / Negligible |

PHOTOGRAPHS: (1) View South (2) View North (3) West wall ROOM NO. 307A/B








# ELLIS ISLAND EXISTING CONDITION SURVEY New Hospital Extension page: 300

ROOM NO: 308/308A LAST KNOWN USE: unknown SQUARE FEET: 123 CEILING HEIGHT: DATE: 12 Nov. 1985

| | FINISHES: | CONDITION: | DATE: | NOTES: |
|---|---|---|---|---|
| **FLOOR:** | ☐ Tile/Concrete<br>☐ Resilient<br>☐ Wood<br>☒ Other: standard | ☐ Good<br>☒ Fair obscured<br>☐ Poor<br>☐ Destroyed | ☒ 1900-1912<br>☐ 1913-1933<br>☐ 1934-present<br>☐ In question | |
| **BASE:** | ☐ Tile/Concrete<br>☐ Resilient<br>☐ Wood<br>☒ Other: standard | ☐ Good<br>☒ Fair obscured<br>☐ Poor<br>☐ Destroyed | ☒ 1900-1912<br>☐ 1913-1933<br>☐ 1934-present<br>☐ In question | |
| **WALLS:** | ☒ Plaster<br>☐ Partitions<br>☐ Tile Wainscot<br>☒ Other: | ☐ Good<br>☐ Fair<br>☒ Poor<br>☐ Destroyed | ☒ 1900-1912<br>☐ 1913-1933<br>☒ 1934-present<br>☐ In question | East wall: later alteration; built of "ebsary" blocks. |
| **CEILING:** | ☒ Plaster<br>☐ Acoustic panels<br>☐ Cove<br>☐ Other | ☐ Good<br>☐ Fair<br>☐ Poor<br>☒ Destroyed | ☒ 1900-1912<br>☐ 1913-1933<br>☐ 1934-present<br>☐ In question | |
| **DOORS/ OPENINGS:** | ☐ Wood/Glass Panelled<br>☒ Wood Veneer<br>☐ Galvanized Metal<br>☐ Other: | ☐ Good<br>☐ Fair<br>☒ Poor<br>☐ Destroyed | ☒ 1900-1912<br>☐ 1913-1933<br>☐ 1934-present<br>☐ In question | |
| **LIGHTING:** | ☒ Incandescent/Type A<br>☐ Incandescent/Type B<br>☐ CML/Sconce<br>☐ Other: | ☐ Intact ☐ Destroyed<br>☐ Intact ☐ Destroyed<br>☐ Intact ☐ Destroyed<br>☐ Intact ☐ Destroyed | ☐ 1900-1912<br>☐ 1913-1933<br>☒ 1934-present<br>☐ In question | |
| **HEATING/ VENTILATION PLUMBING:** | ☒ Radiators<br>☐ Vents/Fans<br>☐ Sink/Toilet/Urinal<br>☐ Other: | ☐ Intact ☐ Destroyed<br>☐ Intact ☐ Destroyed<br>☐ Intact ☐ Destroyed<br>☐ Intact ☐ Destroyed | ☒ 1900-1912<br>☐ 1913-1933<br>☐ 1934-present<br>☐ In question | |
| **MISCELLANEOUS:** | | ☐ Good<br>☐ Fair<br>☐ Poor<br>☐ Destroyed | ☐ 1900-1912<br>☐ 1913-1933<br>☐ 1934-present<br>☐ In question | closet w/ 2 shelves; Hooks on beaded board attached to wall. |
| **SUMMARY:** | | ☐ Good<br>☐ Fair<br>☒ Poor<br>☐ Destroyed | ☒ 1900-1912<br>☐ 1913-1933<br>☒ 1934-present<br>☐ In question | **ARCHITECTURAL SIGNIFICANCE:** ☐ Most ☐ Some ☒ Minor ☐ Negligible |

PHOTOGRAPHS: ① View Southwest

ROOM NO. 308

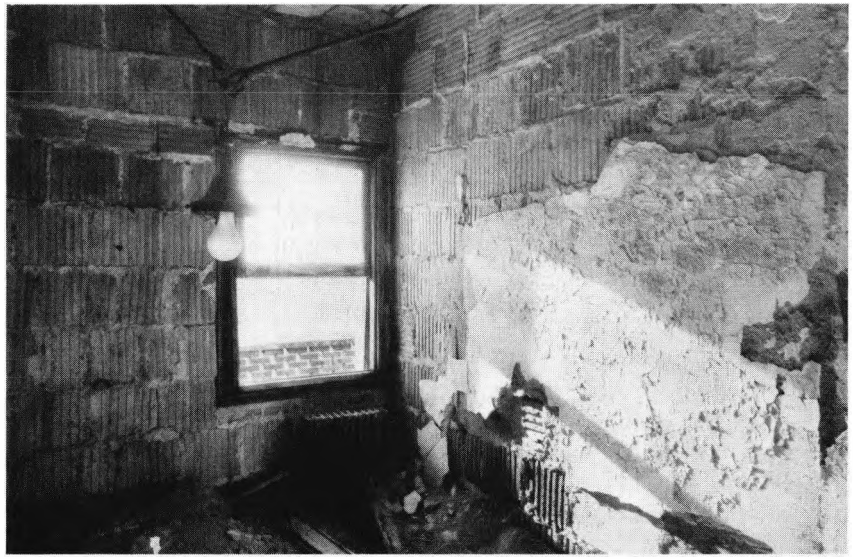

# ELLIS ISLAND EXISTING CONDITION SURVEY New Hospital Extension page: 302

ROOM NO: 309/309A LAST KNOWN USE: unknown SQUARE FEET: 178 CEILING HEIGHT: DATE: 12 Nov. 1985

| | FINISHES: | CONDITION: | DATE: | NOTES: |
|---|---|---|---|---|
| **FLOOR:** | ☐ Tile/Concrete<br>☐ Resilient<br>☐ Wood<br>☒ Other: Standard | ☐ Good<br>☐ Fair<br>☐ Poor obscured<br>☐ Destroyed | ☒ 1900-1912<br>☐ 1913-1933<br>☐ 1934-present<br>☐ In question | |
| **BASE:** | ☐ Tile/Concrete<br>☐ Resilient<br>☐ Wood<br>☒ Other: Standard | ☐ Good<br>☐ Fair<br>☐ Poor<br>☐ Destroyed obscured | ☒ 1900-1912<br>☐ 1913-1933<br>☐ 1934-present<br>☐ In question | |
| **WALLS:** | ☒ Plaster<br>☐ Partitions<br>☐ Tile Wainscot<br>☒ Other: | ☐ Good<br>☐ Fair<br>☐ Poor<br>☒ Destroyed | ☒ 1900-1912<br>☐ 1913-1933<br>☐ 1934-present<br>☐ In question | West wall - "ebsary" addition, completely collapsed. |
| **CEILING:** | ☒ Plaster<br>☐ Acoustic panels<br>☐ Cove<br>☐ Other | ☐ Good<br>☐ Fair<br>☐ Poor<br>☒ Destroyed | ☒ 1900-1912<br>☐ 1913-1933<br>☐ 1934-present<br>☐ In question | |
| **DOORS/ OPENINGS:** | ☐ Wood/Glass Panelled<br>☒ Wood Veneer 2<br>☐ Galvanized Metal<br>☐ Other: | ☐ Good<br>☐ Fair<br>☒ Poor<br>☐ Destroyed | ☒ 1900-1912<br>☐ 1913-1933<br>☒ 1934-present<br>☐ In question | |
| **LIGHTING:** | ☒ Incandescent/Type A<br>☐ Incandescent/Type B<br>☐ CML/Sconce<br>☐ Other: | ☐ Intact ☒ Destroyed<br>☐ Intact ☐ Destroyed<br>☐ Intact ☐ Destroyed<br>☐ Intact ☐ Destroyed | ☐ 1900-1912<br>☐ 1913-1933<br>☐ 1934-present<br>☒ In question | |
| **HEATING/ VENTILATION PLUMBING:** | ☒ Radiators<br>☐ Vents/Fans<br>☐ Sink/Toilet/Urinal<br>☐ Other: | ☐ Intact ☐ Destroyed<br>☐ Intact ☐ Destroyed<br>☐ Intact ☐ Destroyed<br>☐ Intact ☐ Destroyed | ☒ 1900-1912<br>☐ 1913-1933<br>☐ 1934-present<br>☐ In question | |
| **MISCELLANEOUS:** | | ☐ Good<br>☐ Fair<br>☐ Poor<br>☐ Destroyed | ☐ 1900-1912<br>☐ 1913-1933<br>☐ 1934-present<br>☐ In question | closet - 2 shelves, hooks. |
| **SUMMARY:** | | ☐ Good<br>☐ Fair<br>☐ Poor<br>☒ Destroyed | ☒ 1900-1912<br>☐ 1913-1933<br>☒ 1934-present<br>☒ In question | **ARCHITECTURAL SIGNIFICANCE:** ☐ Most ☐ Some ☒ Minor ☐ Negligible |

PHOTOGRAPHS: (1) View from 309 West to 310A (2) View from 310A East to 309 ROOM NO. 309






# ELLIS ISLAND EXISTING CONDITION SURVEY New Hospital Extension page: 304

ROOM NO: 310/310C LAST KNOWN USE: unknown SQUARE FEET: 180 CEILING HEIGHT: DATE: 12 Nov. 1985

| | FINISHES: | CONDITION: | DATE: | NOTES: |
|---|---|---|---|---|
| **FLOOR:** | ☐ Tile/Concrete<br>☐ Resilient<br>☐ Wood<br>☒ Other: standard | ☐ Good<br>☐ Fair<br>☐ Poor obscured<br>☐ Destroyed | ☒ 1900-1912<br>☐ 1913-1933<br>☐ 1934-present<br>☐ In question | |
| **BASE:** | ☐ Tile/Concrete<br>☐ Resilient<br>☐ Wood<br>☒ Other: standard | ☐ Good<br>☐ Fair<br>☐ Poor obscured<br>☐ Destroyed | ☒ 1900-1912<br>☐ 1913-1933<br>☐ 1934-present<br>☐ In question | |
| **WALLS:** | ☒ Plaster<br>☐ Partitions<br>☐ Tile Wainscot<br>☒ Other: | ☐ Good<br>☐ Fair<br>☐ Poor<br>☒ Destroyed | ☒ 1900-1912<br>☐ 1913-1933<br>☒ 1934-present<br>☐ In question | East and West walls - built of "ebsary" tile: collapsed |
| **CEILING:** | ☒ Plaster<br>☐ Acoustic panels<br>☐ Cove<br>☐ Other | ☐ Good<br>☐ Fair<br>☐ Poor<br>☒ Destroyed | ☒ 1900-1912<br>☐ 1913-1933<br>☐ 1934-present<br>☐ In question | |
| **DOORS/ OPENINGS:** | ☒ Wood/~~Glass~~ Panelled<br>☐ Wood Veneer<br>☐ Galvanized Metal<br>☐ Other: | ☐ Good<br>☒ Fair<br>☐ Poor<br>☐ Destroyed | ☐ 1900-1912<br>☐ 1913-1933<br>☒ 1934-present<br>☐ In question | two 4-panel doors. |
| **LIGHTING:** | ☒ Incandescent/Type A<br>☐ Incandescent/Type B<br>☐ CML/Sconce<br>☐ Other: | 1 ☐ Intact ☐ Destroyed<br>☐ Intact ☐ Destroyed<br>☐ Intact ☐ Destroyed<br>☐ Intact ☐ Destroyed | ☐ 1900-1912<br>☐ 1913-1933<br>☒ 1934-present<br>☐ In question | Gold pattern on white glass globe. |
| **HEATING/ VENTILATION PLUMBING:** | ☒ Radiators<br>☐ Vents/Fans<br>☐ Sink/Toilet/Urinal<br>☐ Other: | 1 ☐ Intact ☐ Destroyed<br>☐ Intact ☐ Destroyed<br>☐ Intact ☐ Destroyed<br>☐ Intact ☐ Destroyed | ☒ 1900-1912<br>☐ 1913-1933<br>☐ 1934-present<br>☐ In question | |
| **MISCELLANEOUS:** | | ☐ Good<br>☐ Fair<br>☐ Poor<br>☐ Destroyed | ☐ 1900-1912<br>☐ 1913-1933<br>☐ 1934-present<br>☒ In question | "smoking" stencilled on N. Wall.<br>Closet - 3 shelves. |
| **SUMMARY:** | | ☐ Good<br>☐ Fair<br>☐ Poor<br>☒ Destroyed | ☒ 1900-1912<br>☐ 1913-1933<br>☒ 1934-present<br>☒ In question | **ARCHITECTURAL SIGNIFICANCE:** ☐ Most ☐ Some ☒ Minor ☐ Negligible |

PHOTOGRAPHS: (1) View Southeast from 310A (2) Stencil, North wall ROOM NO. 310



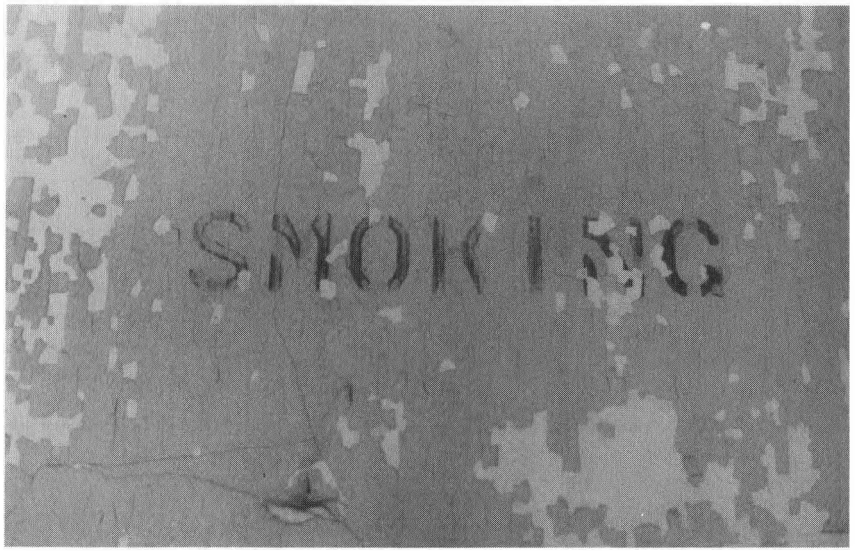


# ELLIS ISLAND EXISTING CONDITION SURVEY New Hospital Extension page: 306

ROOM NO: 310A/310B LAST KNOWN USE: SQUARE FEET: CEILING HEIGHT: DATE: 12 NOV. 1985

| | FINISHES: | CONDITION: | DATE: | NOTES: |
|---|---|---|---|---|
| **FLOOR:** | ☐ Tile/Concrete<br>☐ Resilient<br>☐ Wood<br>☒ Other: standard | ☐ Good<br>☐ Fair obscured<br>☐ Poor<br>☐ Destroyed | ☒ 1900-1912<br>☐ 1913-1933<br>☐ 1934-present<br>☐ In question | |
| **BASE:** | ☐ Tile/Concrete<br>☐ Resilient<br>☐ Wood<br>☒ Other: Standard | ☐ Good<br>☒ Fair<br>☐ Poor<br>☐ Destroyed | ☒ 1900-1912<br>☐ 1913-1933<br>☐ 1934-present<br>☐ In question | some spalling + crumbling: S wall. |
| **WALLS:** | ☒ Plaster<br>☐ Partitions<br>☐ Tile Wainscot<br>☒ Other: | ☐ Good<br>☐ Fair<br>☒ Poor<br>☐ Destroyed | ☒ 1900-1912<br>☐ 1913-1933<br>☒ 1934-present<br>☐ In question | E. wall (later alteration) collapsed. constructed of gray "ebsary" blocks.<br>N+W. walls: good cond.<br>S. wall: structural tile exposed. |
| **CEILING:** | ☒ Plaster<br>☐ Acoustic panels<br>☐ Cove<br>☐ Other | ☒ Good<br>☐ Fair<br>☐ Poor<br>☐ Destroyed | ☒ 1900-1912<br>☐ 1913-1933<br>☐ 1934-present<br>☐ In question | |
| **DOORS/ OPENINGS:** | ☒ Wood/~~Glass~~ Paneled<br>☒ Wood Veneer<br>☐ Galvanized Metal<br>☐ Other: | ☒ Good<br>☐ Fair<br>☐ Poor<br>☐ Destroyed | ☒ 1900-1912<br>☐ 1913-1933<br>☒ 1934-present<br>☐ In question | 4-panel wood door to vestibule.<br>Veneer door to closet. |
| **LIGHTING:** | ☒ Incandescent/Type A<br>☐ Incandescent/Type B<br>☐ CML/Sconce<br>☒ Other: | ☒ Intact ☐ Destroyed<br>☐ Intact ☐ Destroyed<br>☐ Intact ☐ Destroyed<br>☒ Intact ☐ Destroyed | ☐ 1900-1912<br>☐ 1913-1933<br>☒ 1934-present<br>☐ In question | 1 fixture w/ white glass globe.<br>1 bulb over door on interior of closet. |
| **HEATING/ VENTILATION PLUMBING:** | ☒ Radiators<br>☐ Vents/Fans<br>☐ Sink/Toilet/Urinal<br>☐ Other: | ☐ Intact ☐ Destroyed<br>☐ Intact ☐ Destroyed<br>☐ Intact ☐ Destroyed<br>☐ Intact ☐ Destroyed | ☒ 1900-1912<br>☐ 1913-1933<br>☐ 1934-present<br>☐ In question | |
| **MISCELLANEOUS:** | | ☐ Good<br>☐ Fair<br>☐ Poor<br>☐ Destroyed | ☐ 1900-1912<br>☐ 1913-1933<br>☐ 1934-present<br>☒ In question | 1 Door stop w/ Knob-end by closet door. |
| **SUMMARY:** | | ☐ Good<br>☒ Fair<br>☐ Poor<br>☐ Destroyed | ☒ 1900-1912<br>☐ 1913-1933<br>☒ 1934-present<br>☒ In question | **ARCHITECTURAL SIGNIFICANCE:** ☐ Most ☐ Some ☒ Minor ☐ Negligible |

PHOTOGRAPHS: ① View Northeast from 310A. ② Plaster block ③ Door. ROOM NO. 310A



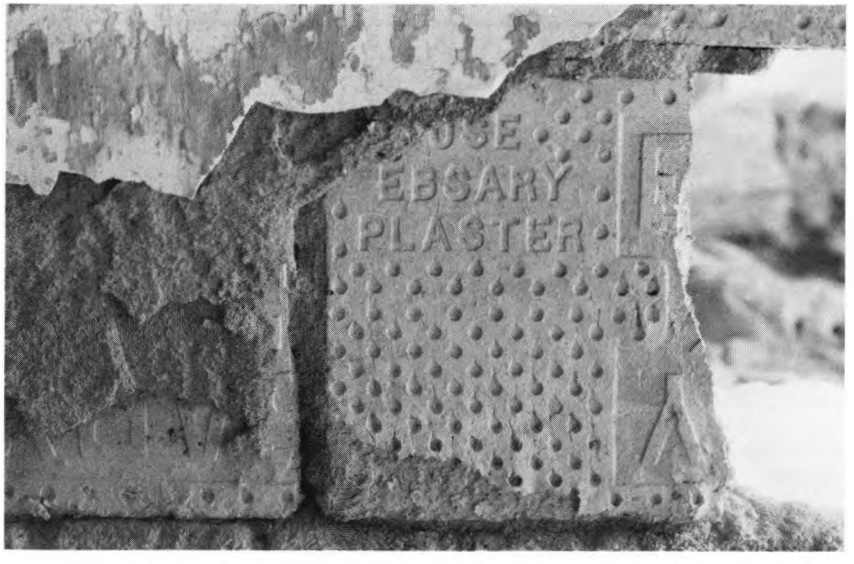




# ELLIS ISLAND EXISTING CONDITION SURVEY New Hospital Extension page: 308

ROOM NO: 311 LAST KNOWN USE: Physiotherapy room SQUARE FEET: 313 CEILING HEIGHT: DATE: 11 Nov. 1985

| | FINISHES: | CONDITION: | DATE: | NOTES: |
|---|---|---|---|---|
| **FLOOR:** | X Tile/Concrete<br>Resilient<br>Wood<br>Other: | X Good<br>Fair<br>Poor<br>Destroyed | X 1900-1912<br>1913-1933<br>1934-present<br>In question | |
| **BASE:** | X Tile/Concrete<br>Resilient<br>Wood<br>Other: | X Good<br>Fair<br>Poor<br>Destroyed | X 1900-1912<br>1913-1933<br>1934-present<br>In question | |
| **WALLS:** | Plaster<br>Partitions<br>X Tile Wainscot<br>Other: | X Good<br>Fair<br>Poor<br>Destroyed | X 1900-1912<br>1913-1933<br>1934-present<br>In question | plaster above wainscot: fair cond..<br>Remnants of black paint over tile. |
| **CEILING:** | X Plaster<br>Acoustic panels<br>X Cove<br>Other | Good<br>Fair<br>X Poor<br>Destroyed | X 1900-1912<br>1913-1933<br>1934-present<br>In question | Central flat wood-framed skylight - under wire safety-glass roof housing<br>Dark gray painted strip runs around ceiling abutting walls. |
| **DOORS/ OPENINGS:** | Wood/Glass Panelled<br>X Wood Veneer 3<br>Galvanized Metal<br>Other: | 1 Good<br>2 Fair<br>Poor<br>Destroyed | X 1900-1912<br>1913-1933<br>1934-present<br>In question | Marble door and window surrounds. |
| **LIGHTING:** | X Incandescent/Type A<br>Incandescent/Type B<br>CML/Sconce<br>Other: | 1 Intact ___ Destroyed<br>Intact ___ Destroyed<br>Intact ___ Destroyed<br>Intact ___ Destroyed | 1900-1912<br>1913-1933<br>X 1934-present<br>In question | |
| **HEATING/ VENTILATION PLUMBING:** | X Radiators<br>Vents/Fans<br>Sink/Toilet/Urinal<br>Other: | 1 Intact ___ Destroyed<br>Intact ___ Destroyed<br>Intact ___ Destroyed<br>Intact ___ Destroyed | X 1900-1912<br>1913-1933<br>1934-present<br>In question | |
| **MISCELLANEOUS:** | | Good<br>Fair<br>Poor<br>Destroyed | 1900-1912<br>1913-1933<br>1934-present<br>X In question | door stencil: "317."<br>3 window shades on 3-bay window.<br>Ghosts of shelves in closet. Loose metal pipes stored in closet. |
| **SUMMARY:** | | X Good<br>Fair<br>Poor<br>Destroyed | X 1900-1912<br>1913-1933<br>X 1934-present<br>X In question | **ARCHITECTURAL SIGNIFICANCE:** X Most<br>Some<br>Minor<br>Negligible |

PHOTOGRAPHS: (1) View North (2) View South (3) View South with Skylight ROOM NO. 311









# ELLIS ISLAND EXISTING CONDITION SURVEY New Hospital Extension page: 310

ROOM NO: 312/312A LAST KNOWN USE: Possible x-ray room SQUARE FEET: 292 CEILING HEIGHT: DATE: 11 Nov. 1985

| | FINISHES: | CONDITION: | DATE: | NOTES: |
|---|---|---|---|---|
| **FLOOR:** | X Resilient | X Destroyed | X In question | linoleum over standard. |
| **BASE:** | X Other: Standard | X Good | X 1900-1912 | |
| **WALLS:** | X Plaster | X Good; X Poor 312A | X 1900-1912; X 1913-1933 | Punctures + pipe openings in W. wall (312). 2 screened, bottom-hinged vents to attic, W. + S. walls (312A). |
| **CEILING:** | X Plaster | X Fair | X 1900-1912; X 1913-1933 | Skylight w/ wire safety-glass. 0 0 Supports w/ rods to hold skylight opening gear. |
| **DOORS/ OPENINGS:** | X Wood Veneer 2 | 1 Good; 1 Fair | X 1900-1912; X 1913-1933 | 2 screened, bottom-hinged vents to attic, W & S walls. |
| **LIGHTING:** | X CML/Sconce | 1 Intact; 2 Destroyed | X 1934-present | Holes in ceiling for 2 ceiling-fixtures. |
| **HEATING/ VENTILATION PLUMBING:** | X Radiators; X Sink/Toilet/Urinal | 1 Intact; 1 Intact | X 1900-1912; X 1913-1933 | 1 wall-hung sink. |
| **MISCELLANEOUS:** | | | X In question | Stencil on door: "319" Stencil on wall: "No Smoking." |
| **SUMMARY:** | | X Fair | X 1900-1912; X 1913-1933; X 1934-present | **ARCHITECTURAL SIGNIFICANCE:** X Some 312; X Minor 312A |

PHOTOGRAPHS: ① View North ② View Southeast ③ View North with Skylight ROOM NO. 312

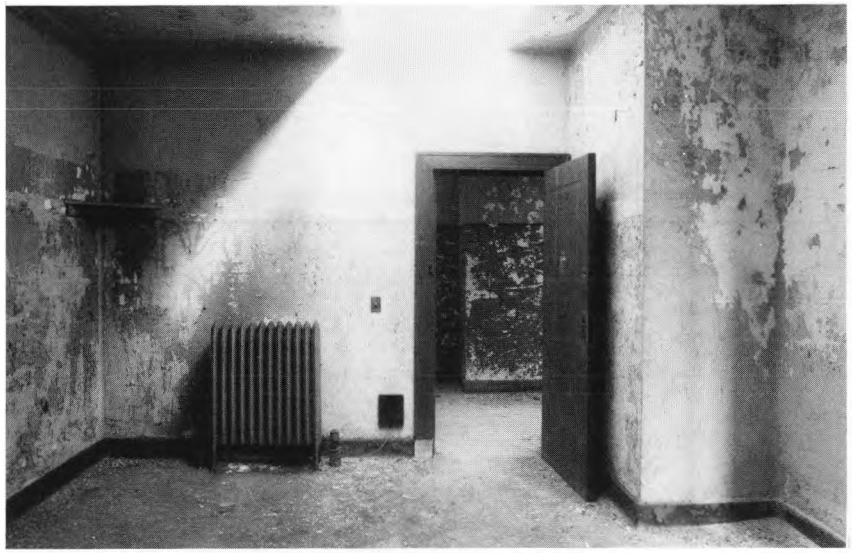

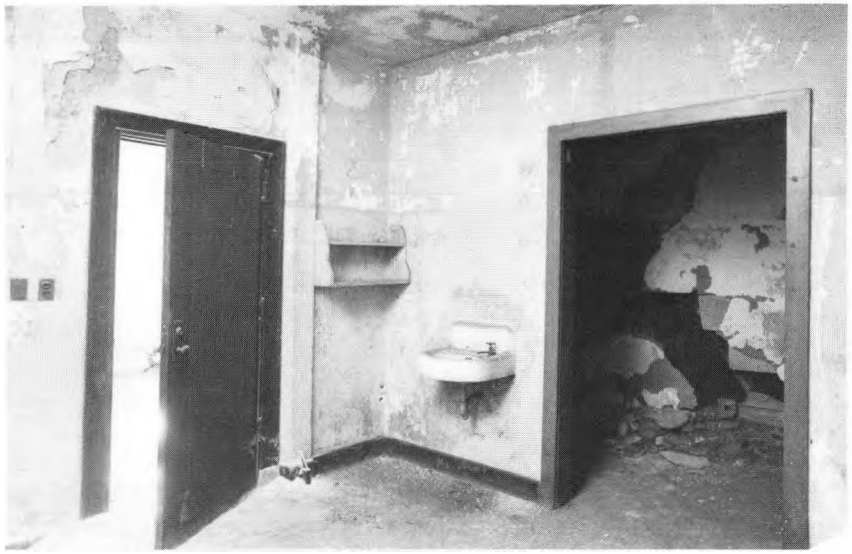




# ELLIS ISLAND EXISTING CONDITION SURVEY New Hospital Extension page: 312

ROOM NO: 313 LAST KNOWN USE: Bathroom SQUARE FEET: 74 CEILING HEIGHT: DATE: 11 Nov. 1985

| | FINISHES: | CONDITION: | DATE: | NOTES: |
|---|---|---|---|---|
| **FLOOR:** | X Tile/Concrete<br>Resilient<br>Wood<br>Other: | Good<br>Fair<br>Poor obscured<br>Destroyed | X 1900-1912<br>1913-1933<br>1934-present<br>In question | White hexagonal tiles. |
| **BASE:** | X Tile/Concrete<br>Resilient<br>Wood<br>Other: | Good<br>X Fair<br>Poor<br>Destroyed | X 1900-1912<br>1913-1933<br>1934-present<br>In question | |
| **WALLS:** | Plaster<br>Partitions<br>X Tile Wainscot<br>Other: | Good<br>X Fair<br>Poor<br>Destroyed | X 1900-1912<br>1913-1933<br>1934-present<br>In question | plaster walls above wainscot: poor. |
| **CEILING:** | X Plaster<br>Acoustic panels<br>Cove<br>Other | Good<br>Fair<br>X Poor<br>Destroyed | X 1900-1912<br>1913-1933<br>1934-present<br>In question | |
| **DOORS/ OPENINGS:** | Wood/Glass Panelled<br>X Wood Veneer<br>Galvanized Metal<br>Other: | Good<br>X Fair<br>Poor<br>Destroyed | X 1900-1912<br>1913-1933<br>1934-present<br>In question | Marble window and door surrounds.<br>"314" stencilled on door. |
| **LIGHTING:** | Incandescent/Type A<br>Incandescent/Type B<br>CML/Sconce<br>X Other: | Intact / Destroyed<br>Intact / Destroyed<br>Intact / Destroyed<br>X Intact / Destroyed | 1900-1912<br>1913-1933<br>X 1934-present<br>In question | 1 wall-mounted enamel base w/ bulb. |
| **HEATING/ VENTILATION PLUMBING:** | X Radiators<br>Vents/Fans<br>X Sink/Toilet/Urinal<br>Other: | X 1 Intact / Destroyed<br>Intact / Destroyed<br>Intact / Destroyed<br>Intact / Destroyed | X 1900-1912<br>X 1913-1933<br>1934-present<br>In question | 1 toilet<br>1 sink<br>1 tub w/ curtain rod + shower. |
| **MISCELLANEOUS:** | | Good<br>Fair<br>Poor<br>Destroyed | 1900-1912<br>1913-1933<br>1934-present<br>X In question | 1 Mirror.<br>1 toilet paper holder.<br>1 towel rack. |
| **SUMMARY:** | | X Good<br>Fair<br>Poor<br>Destroyed | X 1900-1912<br>X 1913-1933<br>X 1934-present<br>X In question | **ARCHITECTURAL SIGNIFICANCE:** Most / Some / X Minor / Negligible |

PHOTOGRAPHS: ① View North ② View South ROOM NO. 313



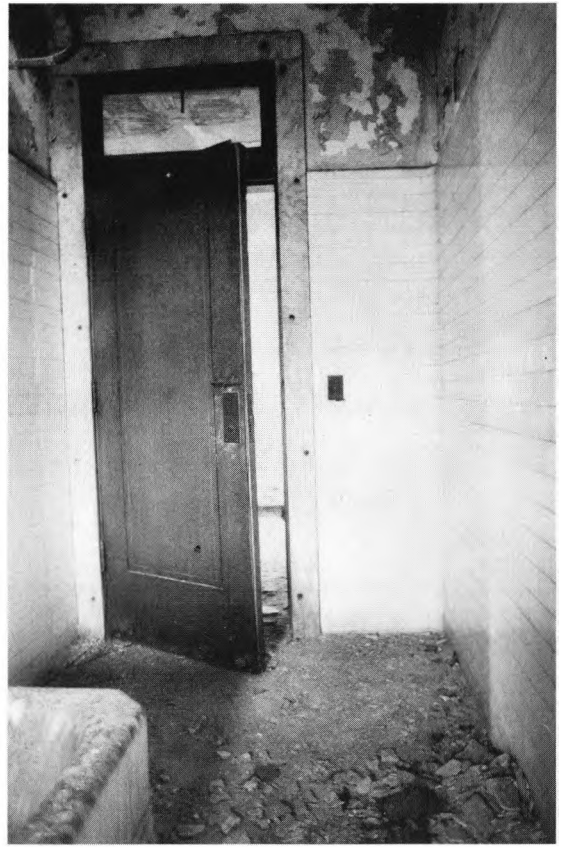

# ELLIS ISLAND EXISTING CONDITION SURVEY New Hospital Extension page: 314

ROOM NO: 314 LAST KNOWN USE: unknown SQUARE FEET: 140 CEILING HEIGHT: DATE: 11 Nov. 1985

| | FINISHES: | CONDITION: | DATE: | NOTES: |
|---|---|---|---|---|
| **FLOOR:** | ☐ Tile/Concrete<br>☐ Resilient<br>☐ Wood<br>☒ Other: standard | ☐ Good<br>☐ Fair obscured.<br>☐ Poor<br>☐ Destroyed | ☒ 1900-1912<br>☐ 1913-1933<br>☐ 1934-present<br>☐ In question | |
| **BASE:** | ☐ Tile/Concrete<br>☐ Resilient<br>☐ Wood<br>☒ Other: standard | ☐ Good<br>☐ Fair<br>☐ Poor obscured<br>☐ Destroyed | ☒ 1900-1912<br>☐ 1913-1933<br>☐ 1934-present<br>☐ In question | |
| **WALLS:** | ☒ Plaster<br>☐ Partitions<br>☐ Tile Wainscot<br>☐ Other: | ☐ Good<br>☐ Fair<br>☒ Poor<br>☐ Destroyed | ☒ 1900-1912<br>☐ 1913-1933<br>☐ 1934-present<br>☐ In question | N. Wall structural tile completely exposed. |
| **CEILING:** | ☒ Plaster<br>☐ Acoustic panels<br>☐ Cove<br>☐ Other | ☐ Good<br>☒ Fair<br>☐ Poor<br>☐ Destroyed | ☒ 1900-1912<br>☐ 1913-1933<br>☐ 1934-present<br>☐ In question | |
| **DOORS/ OPENINGS:** | ☐ Wood/Glass Panelled<br>☒ Wood Veneer<br>☐ Galvanized Metal<br>☐ Other: | ☐ Good<br>☐ Fair<br>☒ Poor<br>☐ Destroyed | ☒ 1900-1912<br>☐ 1913-1933<br>☐ 1934-present<br>☐ In question | door transom missing glass. |
| **LIGHTING:** | ☒ Incandescent/Type A<br>☐ Incandescent/Type B<br>☒ CML/Sconce<br>☐ Other: | 1 Intact ☐ Destroyed<br>☐ Intact ☐ Destroyed<br>2 Intact ☐ Destroyed<br>☐ Intact ☐ Destroyed | ☐ 1900-1912<br>☐ 1913-1933<br>☒ 1934-present<br>☐ In question | 1 hanging white globe w/ gold pattern.<br>2 sconces, 1 with glass shade intact. |
| **HEATING/ VENTILATION PLUMBING:** | ☒ Radiators<br>☐ Vents/Fans<br>☐ Sink/Toilet/Urinal<br>☐ Other: | 1 Intact ☐ Destroyed<br>☐ Intact ☐ Destroyed<br>☐ Intact ☐ Destroyed<br>☐ Intact ☐ Destroyed | ☒ 1900-1912<br>☐ 1913-1933<br>☐ 1934-present<br>☐ In question | |
| **MISCELLANEOUS:** | | ☐ Good<br>☐ Fair<br>☐ Poor<br>☐ Destroyed | ☐ 1900-1912<br>☐ 1913-1933<br>☐ 1934-present<br>☐ In question | "312" stencilled on door. |
| **SUMMARY:** | | ☐ Good<br>☐ Fair<br>☒ Poor<br>☐ Destroyed | ☒ 1900-1912<br>☒ 1913-1933<br>☒ 1934-present<br>☐ In question | **ARCHITECTURAL SIGNIFICANCE:** ☒ Most ☐ Some ☐ Minor ☐ Negligible |

PHOTOGRAPHS: ① View North ② View South ROOM NO. 314





# ELLIS ISLAND EXISTING CONDITION SURVEY New Hospital Extension page: 316

ROOM NO: 315 LAST KNOWN USE: unknown SQUARE FEET: 141 CEILING HEIGHT: DATE: 11 Nov. 1985

| | FINISHES: | CONDITION: | DATE: | NOTES: |
|---|---|---|---|---|
| **FLOOR:** | ☐ Tile/Concrete<br>☐ Resilient<br>☐ Wood<br>☒ Other: Standard | ☐ Good<br>☐ Fair<br>☐ Poor obscured<br>☐ Destroyed | ☒ 1900-1912<br>☐ 1913-1933<br>☐ 1934-present<br>☐ In question | |
| **BASE:** | ☐ Tile/Concrete<br>☐ Resilient<br>☐ Wood<br>☒ Other: Standard | ☐ Good<br>☐ Fair obscured<br>☐ Poor<br>☐ Destroyed | ☒ 1900-1912<br>☐ 1913-1933<br>☐ 1934-present<br>☐ In question | |
| **WALLS:** | ☒ Plaster<br>☐ Partitions<br>☐ Tile Wainscot<br>☐ Other: | ☐ Good<br>☒ Fair<br>☐ Poor<br>☐ Destroyed | ☒ 1900-1912<br>☐ 1913-1933<br>☐ 1934-present<br>☐ In question | N. wall, structural tile completely exposed. |
| **CEILING:** | ☒ Plaster<br>☐ Acoustic panels<br>☐ Cove<br>☐ Other | ☐ Good<br>☐ Fair<br>☒ Poor<br>☐ Destroyed | ☒ 1900-1912<br>☐ 1913-1933<br>☐ 1934-present<br>☐ In question | |
| **DOORS/ OPENINGS:** | ☐ Wood/Glass Panelled<br>☒ Wood Veneer<br>☐ Galvanized Metal<br>☐ Other: | ☐ Good<br>☐ Fair<br>☐ Poor<br>☒ Destroyed | ☒ 1900-1912<br>☐ 1913-1933<br>☐ 1934-present<br>☐ In question | |
| **LIGHTING:** | ☒ Incandescent/Type A<br>☐ Incandescent/Type B<br>☒ CML (Sconce)<br>☐ Other: | 1 Intact ☐ Destroyed<br>☐ Intact ☐ Destroyed<br>☐ Intact 2 Destroyed<br>☐ Intact ☐ Destroyed | ☐ 1900-1912<br>☐ 1913-1933<br>☒ 1934-present<br>☐ In question | 1 hanging white globe w/ gold pattern. |
| **HEATING/ VENTILATION PLUMBING:** | ☒ Radiators<br>☐ Vents/Fans<br>☐ Sink/Toilet/Urinal<br>☐ Other: | 1 Intact ☐ Destroyed<br>☐ Intact ☐ Destroyed<br>☐ Intact ☐ Destroyed<br>☐ Intact ☐ Destroyed | ☒ 1900-1912<br>☐ 1913-1933<br>☐ 1934-present<br>☐ In question | |
| **MISCELLANEOUS:** | | ☐ Good<br>☐ Fair<br>☐ Poor<br>☐ Destroyed | ☐ 1900-1912<br>☐ 1913-1933<br>☐ 1934-present<br>☐ In question | |
| **SUMMARY:** | | ☐ Good<br>☐ Fair<br>☒ Poor<br>☐ Destroyed | ☒ 1900-1912<br>☐ 1913-1933<br>☒ 1934-present<br>☐ In question | **ARCHITECTURAL SIGNIFICANCE:** ☐ Most ☒ Some ☐ Minor ☐ Negligible |

PHOTOGRAPHS: ① View South ② Light fixture ROOM NO. 315





# ELLIS ISLAND EXISTING CONDITION SURVEY New Hospital Extension page: 318

ROOM NO: H301 LAST KNOWN USE: corridor SQUARE FEET: 363 CEILING HEIGHT: DATE: 11 Nov. 1995

| | FINISHES: | CONDITION: | DATE: | NOTES: |
|---|---|---|---|---|
| **FLOOR:** | [ ] Tile/Concrete<br>[ ] Resilient<br>[ ] Wood<br>[X] Other: standard | [ ] Good<br>[ ] Fair<br>[X] Poor obscured<br>[ ] Destroyed | [X] 1900-1912<br>[ ] 1913-1933<br>[ ] 1934-present<br>[ ] In question | |
| **BASE:** | [ ] Tile/Concrete<br>[ ] Resilient<br>[ ] Wood<br>[X] Other: standard | [ ] Good<br>[X] Fair<br>[ ] Poor<br>[ ] Destroyed | [X] 1900-1912<br>[ ] 1913-1933<br>[ ] 1934-present<br>[ ] In question | some infill where doors were infilled, + around elevator. |
| **WALLS:** | [X] Plaster<br>[ ] Partitions<br>[ ] Tile Wainscot<br>[ ] Other: | [ ] Good<br>[ ] Fair<br>[X] Poor<br>[ ] Destroyed | [X] 1900-1912<br>[ ] 1913-1933<br>[ ] 1934-present<br>[ ] In question | Much structural tile exposed N. + S. walls. |
| **CEILING:** | [X] Plaster<br>[ ] Acoustic panels<br>[X] Cove<br>[ ] Other | [ ] Good<br>[ ] Fair<br>[X] Poor<br>[ ] Destroyed | [X] 1900-1912<br>[ ] 1913-1933<br>[ ] 1934-present<br>[ ] In question | |
| **DOORS/ OPENINGS:** | [X] Wood/Glass Panelled<br>[X] Wood Veneer<br>[ ] Galvanized Metal<br>[X] Other: | [ ] Good see indiv. rooms.<br>[X] Fair<br>[ ] Poor<br>[ ] Destroyed | [X] 1900-1912<br>[ ] 1913-1933<br>[ ] 1934-present<br>[X] In question | 2 double veneer standard hallway doors.<br>1 metal elevator door.<br>6 veneer doors to rooms.<br>Marble door frame plinths. |
| **LIGHTING:** | [ ] Incandescent/Type A<br>[ ] Incandescent/Type B<br>[X] CM1/Sconce<br>[X] Other: | [ ] Intact [ ] Destroyed<br>[ ] Intact [ ] Destroyed<br>2 Intact 1 Destroyed<br>1 Intact [ ] Destroyed | [ ] 1900-1912<br>[ ] 1913-1933<br>[X] 1934-present<br>[X] In question | 1 glass globe on rod extended from wall above elevator. |
| **HEATING/ VENTILATION PLUMBING:** | [ ] Radiators<br>[ ] Vents/Fans<br>[ ] Sink/Toilet/Urinal<br>[ ] Other: | [ ] Intact [ ] Destroyed<br>[ ] Intact [ ] Destroyed<br>[ ] Intact [ ] Destroyed<br>[ ] Intact [ ] Destroyed | [ ] 1900-1912<br>[ ] 1913-1933<br>[ ] 1934-present<br>[ ] In question | Arrow-shaped plaque mounted beside elevator. |
| **MISCELLANEOUS:** | | [ ] Good<br>[ ] Fair<br>[ ] Poor<br>[ ] Destroyed | [ ] 1900-1912<br>[ ] 1913-1933<br>[X] 1934-present<br>[X] In question | 1 fire alarm: S. wall.<br>1 elevator switch plate.<br>1 mount for fire extinguisher.<br>1 circuitry box. |
| **SUMMARY:** | | [ ] Good<br>[ ] Fair<br>[X] Poor<br>[ ] Destroyed | [X] 1900-1912<br>[ ] 1913-1933<br>[X] 1934-present<br>[X] In question | **ARCHITECTURAL SIGNIFICANCE:** [ ] Most [X] Some [ ] Minor [ ] Negligible |

PHOTOGRAPHS: (1) View East. (2) Typical marble plinth. ROOM NO. H301






# ELLIS ISLAND EXISTING CONDITION SURVEY New Hospital Extension page: 320

ROOM NO: H302 LAST KNOWN USE: Corridor SQUARE FEET: 82 CEILING HEIGHT: DATE: 11 Nov. 1985

| | FINISHES: | CONDITION: | DATE: | NOTES: |
|---|---|---|---|---|
| **FLOOR:** | ☐ Tile/Concrete<br>☐ Resilient<br>☐ Wood<br>☒ Other: standard | ☐ Good<br>☐ Fair<br>☒ Poor<br>☐ Destroyed | ☒ 1900-1912<br>☐ 1913-1933<br>☐ 1934-present<br>☐ In question | |
| **BASE:** | ☐ Tile/Concrete<br>☐ Resilient<br>☐ Wood<br>☒ Other: standard | ☐ Good<br>☒ Fair<br>☐ Poor<br>☐ Destroyed | ☒ 1900-1912<br>☐ 1913-1933<br>☐ 1934-present<br>☐ In question | |
| **WALLS:** | ☒ Plaster<br>☐ Partitions<br>☐ Tile Wainscot<br>☐ Other: | ☐ Good<br>☒ Fair<br>☐ Poor<br>☐ Destroyed | ☒ 1900-1912<br>☐ 1913-1933<br>☐ 1934-present<br>☐ In question | Blistering and desintegration in part of S. wall. Evidence of much patched and repaired plaster. |
| **CEILING:** | ☒ Plaster<br>☐ Acoustic panels<br>☐ Cove<br>☐ Other | ☐ Good<br>☒ Fair<br>☐ Poor<br>☐ Destroyed | ☒ 1900-1912<br>☐ 1913-1933<br>☐ 1934-present<br>☐ In question | skylight - Moss and plant growth under broken panes in skylight. |
| **DOORS/ OPENINGS:** | ☒ Wood/Glass Panelled<br>☒ Wood Veneer<br>☐ Galvanized Metal<br>☐ Other: | ☐ Good<br>☒ Fair<br>☐ Poor<br>☐ Destroyed | ☒ 1900-1912<br>☐ 1913-1933<br>☐ 1934-present<br>☐ In question | 1 standard hallway double door. Door to rm 306: Veneer, fair cond. 306 door frame has hinges for missing screen door. |
| **LIGHTING:** | ☐ Incandescent/Type A<br>☐ Incandescent/Type B<br>☒ CML/Sconce (2)<br>☐ Other: | ☐ Intact ☐ Destroyed<br>☐ Intact ☐ Destroyed<br>2 Intact ☐ Destroyed<br>☐ Intact ☐ Destroyed | ☐ 1900-1912<br>☐ 1913-1933<br>☒ 1934-present<br>☐ In question | |
| **HEATING/ VENTILATION PLUMBING:** | ☐ Radiators<br>☐ Vents/Fans<br>☐ Sink/Toilet/Urinal<br>☐ Other: | ☐ Intact ☐ Destroyed<br>☐ Intact ☐ Destroyed<br>☐ Intact ☐ Destroyed<br>☐ Intact ☐ Destroyed | ☐ 1900-1912<br>☐ 1913-1933<br>☐ 1934-present<br>☐ In question | |
| **MISCELLANEOUS:** | | ☐ Good<br>☐ Fair<br>☐ Poor<br>☐ Destroyed | ☐ 1900-1912<br>☐ 1913-1933<br>☐ 1934-present<br>☒ In question | 2 fire-hoses in cabinets on S. wall; 1 fire-extinguisher mount on S. wall; 1 black wood plaque w/ many holes (for phone?); letters carved beside plaque 2. A+ |
| **SUMMARY:** | | ☐ Good<br>☒ Fair<br>☐ Poor<br>☐ Destroyed | ☒ 1900-1912<br>☐ 1913-1933<br>☒ 1934-present<br>☒ In question | **ARCHITECTURAL SIGNIFICANCE:** ☒ Most ☐ Some ☐ Minor ☐ Negligible |

PHOTOGRAPHS: ① View East ② Fire-hose, south wall. ROOM NO. H302



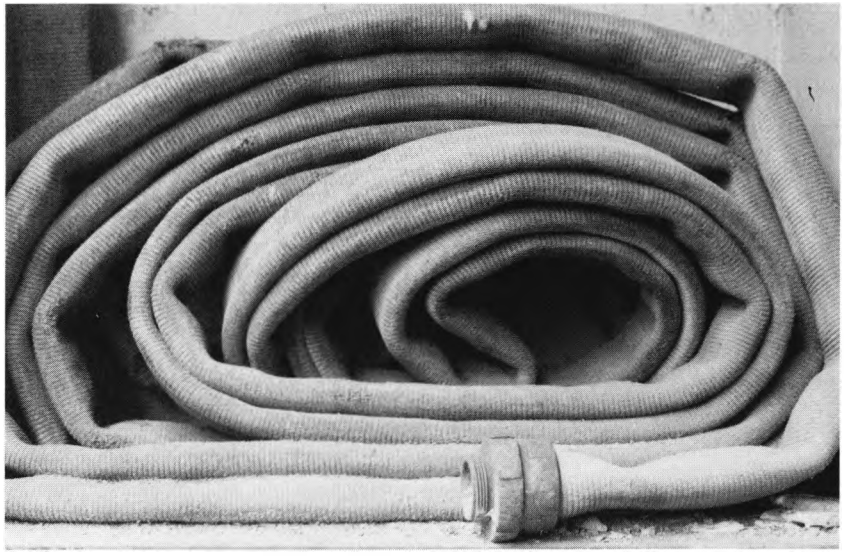


# ELLIS ISLAND EXISTING CONDITION SURVEY New Hospital Extension page: 322

ROOM NO: H303/H303A LAST KNOWN USE: closet SQUARE FEET: CEILING HEIGHT: DATE: 11 Nov. 1985

| | FINISHES: | CONDITION: | DATE: | NOTES: |
|---|---|---|---|---|
| **FLOOR:** | ☐ Tile/Concrete<br>☐ Resilient<br>☐ Wood<br>☒ Other: Standard | ☐ Good<br>☒ Fair<br>☐ Poor<br>☐ Destroyed | ☒ 1900-1912<br>☐ 1913-1933<br>☐ 1934-present<br>☐ In question | |
| **BASE:** | ☐ Tile/Concrete<br>☐ Resilient<br>☐ Wood<br>☒ Other: standard | ☐ Good<br>☒ Fair<br>☐ Poor<br>☐ Destroyed | ☒ 1900-1912<br>☐ 1913-1933<br>☐ 1934-present<br>☐ In question | |
| **WALLS:** | ☒ Plaster<br>☐ Partitions<br>☐ Tile Wainscot<br>☐ Other: | ☒ Good<br>☐ Fair<br>☐ Poor<br>☐ Destroyed | ☒ 1900-1912<br>☐ 1913-1933<br>☐ 1934-present<br>☐ In question | |
| **CEILING:** | ☐ Plaster<br>☐ Acoustic panels<br>☐ Cove<br>☒ Other | ☐ Good<br>☒ Fair<br>☐ Poor<br>☐ Destroyed | ☐ 1900-1912<br>☐ 1913-1933<br>☐ 1934-present<br>☒ In question | Torn dark cloth - false ceiling. |
| **DOORS/ OPENINGS:** | ☐ Wood/Glass Panelled<br>☒ Wood Veneer<br>☐ Galvanized Metal<br>☐ Other: | ☐ Good<br>☐ Fair<br>☐ Poor<br>☒ Destroyed | ☒ 1900-1912<br>☐ 1913-1933<br>☐ 1934-present<br>☐ In question | Labeled shelves lining walls: 3¼" x ½" light weight cardboard labels. Large type typewritten: |
| **LIGHTING:** | ☐ Incandescent/Type A<br>☐ Incandescent/Type B<br>☐ CML/Sconce<br>☐ Other: | ☐ Intact ☐ Destroyed<br>☐ Intact ☐ Destroyed<br>☐ Intact ☐ Destroyed<br>☐ Intact ☐ Destroyed | ☐ 1900-1912<br>☐ 1913-1933<br>☐ 1934-present<br>☐ In question | 1. "Hand towels"<br>"Dish towels"<br>"surgical gowns"<br>"surgeon's gowns" |
| **HEATING/ VENTILATION PLUMBING:** | ☐ Radiators<br>☐ Vents/Fans<br>☐ Sink/Toilet/Urinal<br>☐ Other: | ☐ Intact ☐ Destroyed<br>☐ Intact ☐ Destroyed<br>☐ Intact ☐ Destroyed<br>☐ Intact ☐ Destroyed | ☐ 1900-1912<br>☐ 1913-1933<br>☐ 1934-present<br>☐ In question | 2. "pillow cases"<br>"surgeon's, operating coats, pants" |
| **MISCELLANEOUS:** | | ☐ Good<br>☐ Fair<br>☐ Poor<br>☐ Destroyed | ☐ 1900-1912<br>☐ 1913-1933<br>☐ 1934-present<br>☒ In question | 3. "Old linen"<br>"blankets" |
| **SUMMARY:** | | ☒ Good<br>☐ Fair<br>☐ Poor<br>☐ Destroyed | ☒ 1900-1912<br>☐ 1913-1933<br>☐ 1934-present<br>☒ In question | **ARCHITECTURAL SIGNIFICANCE:** ☐ Most ☒ Some H303 ☐ Minor ☒ Negligible |

PHOTOGRAPHS: (1) View North, into closet

ROOM NO. H303A

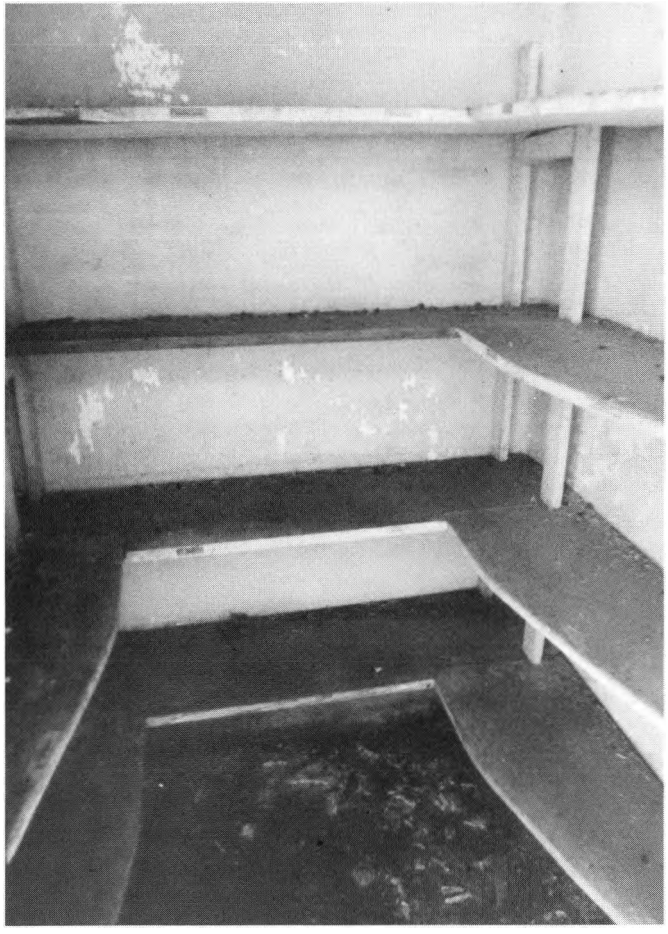


# ELLIS ISLAND EXISTING CONDITION SURVEY New Hospital Extension page: 324

ROOM NO: H304 LAST KNOWN USE: corridor SQUARE FEET: 92 CEILING HEIGHT: 9'-10½" DATE: 11 Nov. 1995

| | FINISHES: | CONDITION: | DATE: | NOTES: |
|---|---|---|---|---|
| **FLOOR:** | ☐ Tile/Concrete<br>☐ Resilient<br>☐ Wood<br>☒ Other: standard | ☐ Good<br>☐ Fair<br>☐ Poor observed<br>☐ Destroyed | ☒ 1900-1912<br>☐ 1913-1933<br>☐ 1934-present<br>☐ In question | |
| **BASE:** | ☐ Tile/Concrete<br>☐ Resilient<br>☐ Wood<br>☒ Other: standard | ☐ Good<br>☐ Fair<br>☐ Poor observed<br>☐ Destroyed | ☒ 1900-1912<br>☐ 1913-1933<br>☐ 1934-present<br>☐ In question | |
| **WALLS:** | ☒ Plaster<br>☐ Partitions<br>☐ Tile Wainscot<br>☐ Other: | ☐ Good<br>☐ Fair<br>☐ Poor<br>☒ Destroyed | ☒ 1900-1912<br>☐ 1913-1933<br>☐ 1934-present<br>☐ In question | Evidence of alterations on E. wall: 3 red cement blocks 10" above floor, 12" x 18". |
| **CEILING:** | ☒ Plaster<br>☐ Acoustic panels<br>☒ Cove<br>☐ Other | ☐ Good<br>☐ Fair<br>☐ Poor<br>☒ Destroyed | ☒ 1900-1912<br>☐ 1913-1933<br>☐ 1934-present<br>☐ In question | |
| **DOORS/ OPENINGS:** | ☒ Wood/Glass Panelled<br>☒ Wood Veneer<br>☐ Galvanized Metal<br>☐ Other: | ☐ Good<br>☐ Fair<br>☒ Poor<br>☒ Destroyed | ☒ 1900-1912<br>☐ 1913-1933<br>☐ 1934-present<br>☐ In question | 1 wood 2-panel door w/ single light - destroyed.<br>2 veneer doors to 308 + 309 - poor. |
| **LIGHTING:** | ☐ Incandescent/Type A<br>☐ Incandescent/Type B<br>☐ CML/Sconce<br>☐ Other: | ☐ Intact ☐ Destroyed<br>☐ Intact ☐ Destroyed<br>☐ Intact ☐ Destroyed<br>☐ Intact ☐ Destroyed | ☐ 1900-1912<br>☐ 1913-1933<br>☐ 1934-present<br>☐ In question | |
| **HEATING/ VENTILATION PLUMBING:** | ☐ Radiators<br>☐ Vents/Fans<br>☐ Sink/Toilet/Urinal<br>☐ Other: | ☐ Intact ☐ Destroyed<br>☐ Intact ☐ Destroyed<br>☐ Intact ☐ Destroyed<br>☐ Intact ☐ Destroyed | ☐ 1900-1912<br>☐ 1913-1933<br>☐ 1934-present<br>☐ In question | |
| **MISCELLANEOUS:** | | ☐ Good<br>☐ Fair<br>☐ Poor<br>☐ Destroyed | ☐ 1900-1912<br>☐ 1913-1933<br>☐ 1934-present<br>☐ In question | |
| **SUMMARY:** | | ☐ Good<br>☐ Fair<br>☐ Poor<br>☒ Destroyed | ☒ 1900-1912<br>☐ 1913-1933<br>☐ 1934-present<br>☐ In question | **ARCHITECTURAL SIGNIFICANCE:** ☐ Most ☒ Some ☐ Minor ☐ Negligible |

PHOTOGRAPHS: ① View South

ROOM NO. H304

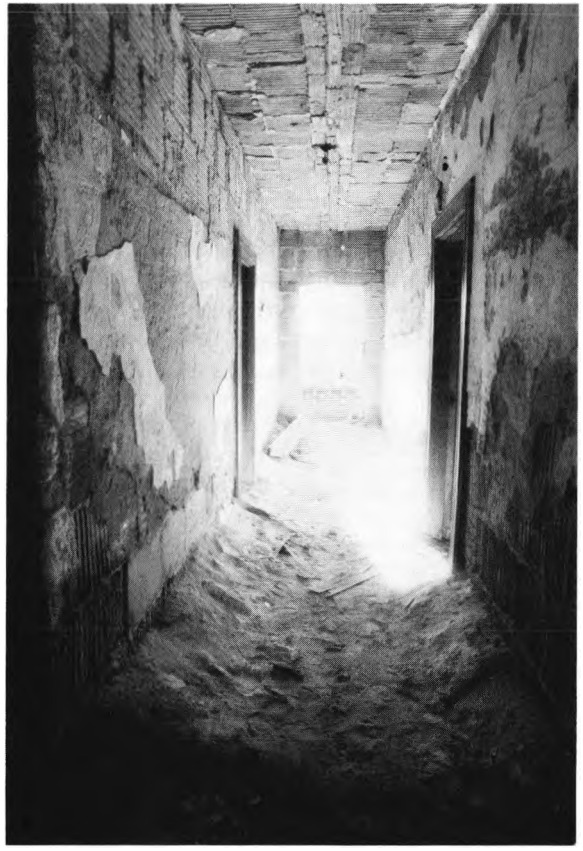


# ELLIS ISLAND EXISTING CONDITION SURVEY New Hospital Extension page: 326

ROOM NO: H305 LAST KNOWN USE: Corridor SQUARE FEET: 82 CEILING HEIGHT: DATE: 11 Nov. 1985

| | FINISHES: | CONDITION: | DATE: | NOTES: |
|---|---|---|---|---|
| **FLOOR:** | ☐ Tile/Concrete<br>☐ Resilient<br>☐ Wood<br>☒ Other: standard | ☒ Good<br>☐ Fair<br>☐ Poor<br>☐ Destroyed | ☒ 1900-1912<br>☐ 1913-1933<br>☐ 1934-present<br>☐ In question | |
| **BASE:** | ☐ Tile/Concrete<br>☐ Resilient<br>☐ Wood<br>☒ Other: standard | ☒ Good<br>☐ Fair<br>☐ Poor<br>☐ Destroyed | ☒ 1900-1912<br>☐ 1913-1933<br>☐ 1934-present<br>☐ In question | |
| **WALLS:** | ☒ Plaster<br>☐ Partitions<br>☐ Tile Wainscot<br>☐ Other: | ☒ Good<br>☐ Fair<br>☐ Poor<br>☐ Destroyed | ☒ 1900-1912<br>☐ 1913-1933<br>☐ 1934-present<br>☐ In question | |
| **CEILING:** | ☒ Plaster<br>☐ Acoustic panels<br>☒ Cove<br>☒ Other skylight | ☒ Good<br>☐ Fair<br>☐ Poor<br>☐ Destroyed | ☒ 1900-1912<br>☐ 1913-1933<br>☐ 1934-present<br>☐ In question | skylight has 1 glass pane boarded over, 3 other panes are missing. |
| **DOORS/ OPENINGS:** | ☒ Wood/Glass Panelled<br>☐ Wood Veneer<br>☐ Galvanized Metal<br>☐ Other: | ☒ Good<br>☐ Fair<br>☐ Poor<br>☐ Destroyed | ☒ 1900-1912<br>☐ 1913-1933<br>☐ 1934-present<br>☐ In question | standard hallway double doors w/ safety glass lights + transom. |
| **LIGHTING:** | ☐ Incandescent/Type A<br>☐ Incandescent/Type B<br>☒ CML/Sconce<br>☐ Other: | ☐ Intact ☐ Destroyed<br>☐ Intact ☐ Destroyed<br>☐ Intact ☐ Destroyed<br>☐ Intact ☐ Destroyed | ☐ 1900-1912<br>☐ 1913-1933<br>☒ 1934-present<br>☐ In question | w/out shade. |
| **HEATING/ VENTILATION PLUMBING:** | ☐ Radiators<br>☐ Vents/Fans<br>☐ Sink/Toilet/Urinal<br>☐ Other: | ☐ Intact ☐ Destroyed<br>☐ Intact ☐ Destroyed<br>☐ Intact ☐ Destroyed<br>☐ Intact ☐ Destroyed | ☐ 1900-1912<br>☐ 1913-1933<br>☐ 1934-present<br>☐ In question | |
| **MISCELLANEOUS:** | | ☐ Good<br>☐ Fair<br>☐ Poor<br>☐ Destroyed | ☐ 1900-1912<br>☐ 1913-1933<br>☐ 1934-present<br>☒ In question | 1 iron fire-hose mount, semi-circular.<br>1 empty fire-hose cabinet - glass broken.<br>Red plaque for fire extinguisher - sign above stenciled w/instructions. |
| **SUMMARY:** | | ☒ Good<br>☐ Fair<br>☐ Poor<br>☐ Destroyed | ☒ 1900-1912<br>☐ 1913-1933<br>☒ 1934-present<br>☒ In question | **ARCHITECTURAL SIGNIFICANCE:** ☒ Most ☐ Some ☐ Minor ☐ Negligible |

PHOTOGRAPHS: ① Fire-hose mount ② Fire extinguisher mount ROOM NO. H305

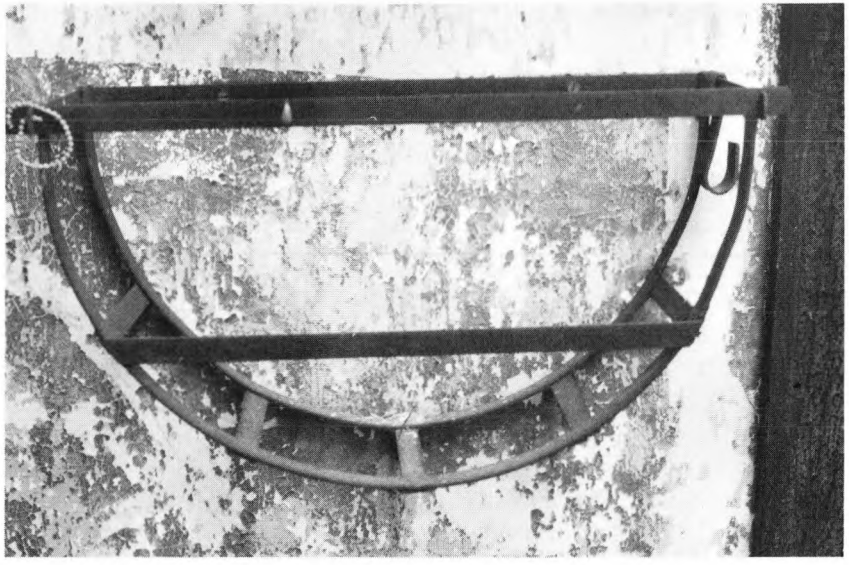




# ELLIS ISLAND EXISTING CONDITION SURVEY New Hospital Extension page: 328

ROOM NO: H306 LAST KNOWN USE: corridor SQUARE FEET: 154 CEILING HEIGHT: DATE: 11 Nov. 1985

| | FINISHES: | CONDITION: | DATE: | NOTES: |
|---|---|---|---|---|
| **FLOOR:** | ☐ Tile/Concrete<br>☐ Resilient<br>☐ Wood<br>☒ Other: standard | ☒ Good<br>☐ Fair<br>☐ Poor<br>☐ Destroyed | ☒ 1900-1912<br>☐ 1913-1933<br>☐ 1934-present<br>☐ In question | |
| **BASE:** | ☐ Tile/Concrete<br>☐ Resilient<br>☐ Wood<br>☒ Other: standard | ☒ Good<br>☐ Fair<br>☐ Poor<br>☐ Destroyed | ☒ 1900-1912<br>☐ 1913-1933<br>☐ 1934-present<br>☐ In question | |
| **WALLS:** | ☒ Plaster<br>☐ Partitions<br>☐ Tile Wainscot<br>☐ Other: | ☒ Good<br>☐ Fair<br>☐ Poor<br>☐ Destroyed | ☒ 1900-1912<br>☐ 1913-1933<br>☐ 1934-present<br>☐ In question | "2" stenciled in red on S. wall near door to A3A. |
| **CEILING:** | ☒ Plaster<br>☐ Acoustic panels<br>☒ Cove<br>☐ Other | ☒ Good<br>☐ Fair<br>☐ Poor<br>☐ Destroyed | ☒ 1900-1912<br>☐ 1913-1933<br>☐ 1934-present<br>☐ In question | |
| **DOORS/ OPENINGS:** | ☐ Wood/Glass Panelled<br>☒ Wood Veneer<br>☐ Galvanized Metal<br>☐ Other: | ☐ Good<br>☒ Fair<br>☐ Poor<br>☐ Destroyed | ☒ 1900-1912<br>☐ 1913-1933<br>☐ 1934-present<br>☐ In question | see indiv. forms for rms. 312, A3A, A3B veneer doors. |
| **LIGHTING:** | ☐ Incandescent/Type A<br>☐ Incandescent/Type B<br>☒ CM/Sconce<br>☐ Other: | ☐ Intact ☐ Destroyed<br>☐ Intact ☐ Destroyed<br>1 Intact ☐ Destroyed<br>☐ Intact ☐ Destroyed | ☐ 1900-1912<br>☐ 1913-1933<br>☒ 1934-present<br>☐ In question | |
| **HEATING/ VENTILATION PLUMBING:** | ☒ Radiators<br>☐ Vents/Fans<br>☐ Sink/Toilet/Urinal<br>☐ Other: | 1 Intact ☐ Destroyed<br>☐ Intact ☐ Destroyed<br>☐ Intact ☐ Destroyed<br>☐ Intact ☐ Destroyed | ☒ 1900-1912<br>☐ 1913-1933<br>☐ 1934-present<br>☐ In question | |
| **MISCELLANEOUS:** | | ☐ Good<br>☐ Fair<br>☐ Poor<br>☐ Destroyed | ☐ 1900-1912<br>☐ 1913-1933<br>☐ 1934-present<br>☒ In question | red fire extinguisher plaque, S. wall. thick wood light switch plaque, N. wall |
| **SUMMARY:** | | ☒ Good<br>☐ Fair<br>☐ Poor<br>☐ Destroyed | ☒ 1900-1912<br>☐ 1913-1933<br>☒ 1934-present<br>☒ In question | **ARCHITECTURAL SIGNIFICANCE:** ☐ Most ☒ Some ☐ Minor ☐ Negligible |

PHOTOGRAPHS: ① View West

ROOM NO. H306

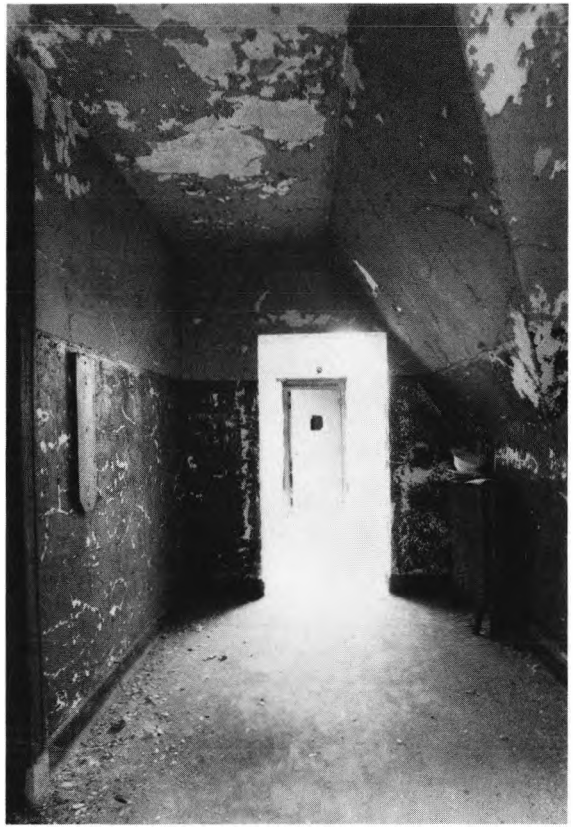


# ELLIS ISLAND EXISTING CONDITION SURVEY New Hospital Extension page: 330

ROOM NO: H307 LAST KNOWN USE: Vestibule SQUARE FEET: 51 CEILING HEIGHT: DATE: 12 NOV. 1985

| | FINISHES: | CONDITION: | DATE: | NOTES: |
|---|---|---|---|---|
| **FLOOR:** | ☐ Tile/Concrete<br>☐ Resilient<br>☐ Wood<br>☒ Other: Standard | ☐ Good<br>☒ Fair<br>☐ Poor<br>☐ Destroyed | ☒ 1900-1912<br>☐ 1913-1933<br>☐ 1934-present<br>☐ In question | |
| **BASE:** | ☐ Tile/Concrete<br>☐ Resilient<br>☐ Wood<br>☒ Other: | ☐ Good<br>☒ Fair<br>☐ Poor<br>☐ Destroyed | ☒ 1900-1912<br>☐ 1913-1933<br>☒ 1934-present<br>☐ In question | standard except for cementitious alterations @ S. end. |
| **WALLS:** | ☒ Plaster<br>☐ Partitions<br>☐ Tile Wainscot<br>☐ Other: | ☒ Good<br>☐ Fair<br>☐ Poor<br>☐ Destroyed | ☒ 1900-1912<br>☐ 1913-1933<br>☒ 1934-present<br>☐ In question | |
| **CEILING:** | ☒ Plaster<br>☐ Acoustic panels<br>☐ Cove<br>☐ Other | ☒ Good<br>☐ Fair<br>☐ Poor<br>☐ Destroyed | ☒ 1900-1912<br>☐ 1913-1933<br>☐ 1934-present<br>☐ In question | |
| **DOORS/ OPENINGS:** | ☒ Wood/~~Glass~~ Panelled<br>☐ Wood Veneer<br>☐ Galvanized Metal<br>☐ Other: | ☒ Good<br>☐ Fair<br>☐ Poor<br>☐ Destroyed | ☒ 1900-1912<br>☐ 1913-1933<br>☒ 1934-present<br>☐ In question | two 4-panel doors to 307 + 307A<br>door to H301 removed-original surround + hinges remain. |
| **LIGHTING:** | ☐ Incandescent/Type A<br>☐ Incandescent/Type B<br>☒ CML/Sconce<br>☐ Other: | ☐ Intact ☐ Destroyed<br>☐ Intact ☐ Destroyed<br>☒ Intact 1 ☐ Destroyed<br>☐ Intact ☐ Destroyed | ☐ 1900-1912<br>☐ 1913-1933<br>☒ 1934-present<br>☐ In question | |
| **HEATING/ VENTILATION PLUMBING:** | ☐ Radiators<br>☐ Vents/Fans<br>☐ Sink/Toilet/Urinal<br>☐ Other: | ☐ Intact ☐ Destroyed<br>☐ Intact ☐ Destroyed<br>☐ Intact ☐ Destroyed<br>☐ Intact ☐ Destroyed | ☐ 1900-1912<br>☐ 1913-1933<br>☐ 1934-present<br>☐ In question | |
| **MISCELLANEOUS:** | | ☐ Good<br>☐ Fair<br>☐ Poor<br>☐ Destroyed | ☐ 1900-1912<br>☐ 1913-1933<br>☐ 1934-present<br>☐ In question | |
| **SUMMARY:** | | ☒ Good<br>☐ Fair<br>☐ Poor<br>☐ Destroyed | ☒ 1900-1912<br>☐ 1913-1933<br>☒ 1934-present<br>☐ In question | **ARCHITECTURAL SIGNIFICANCE:** ☐ Most ☐ Some ☒ Minor ☐ Negligible |

PHOTOGRAPHS: (1) View Southwest

ROOM NO. H307

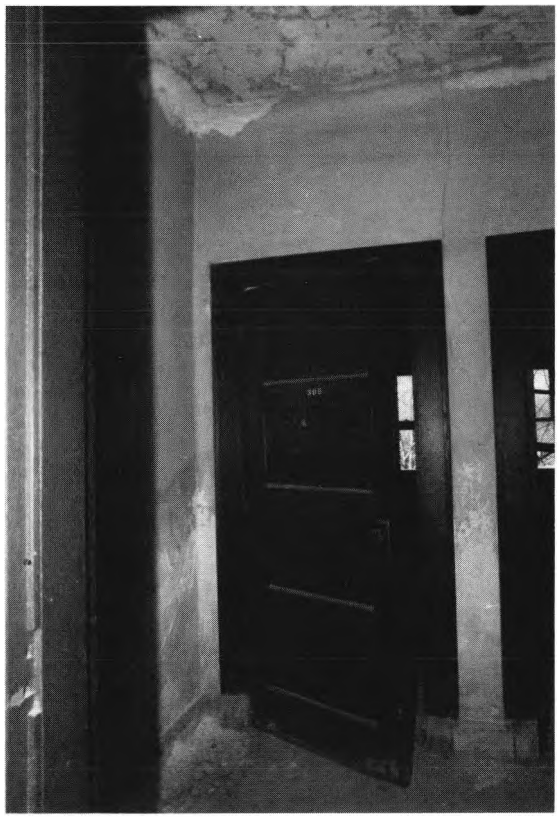


# ELLIS ISLAND EXISTING CONDITION SURVEY New Hospital Extension page: 332

ROOM NO: H308 LAST KNOWN USE: Vestibule SQUARE FEET: 47 CEILING HEIGHT: DATE: 11 Nov. 1985

| | FINISHES: | CONDITION: | DATE: | NOTES: |
|---|---|---|---|---|
| **FLOOR:** | ☐ Tile/Concrete<br>☐ Resilient<br>☐ Wood<br>☒ Other: Standard | ☐ Good<br>☒ Fair<br>☐ Poor<br>☐ Destroyed | ☒ 1900-1912<br>☐ 1913-1933<br>☐ 1934-present<br>☐ In question | |
| **BASE:** | ☐ Tile/Concrete<br>☐ Resilient<br>☐ Wood<br>☒ Other: Standard | ☐ Good<br>☒ Fair<br>☐ Poor<br>☐ Destroyed | ☒ 1900-1912<br>☐ 1913-1933<br>☐ 1934-present<br>☐ In question | Standard E, W + N walls. Gray cementitious material between doors. |
| **WALLS:** | ☒ Plaster<br>☐ Partitions<br>☐ Tile Wainscot<br>☐ Other: | ☐ Good<br>☒ Fair<br>☐ Poor<br>☐ Destroyed | ☒ 1900-1912<br>☐ 1913-1933<br>☒ 1934-present<br>☐ In question | |
| **CEILING:** | ☒ Plaster<br>☐ Acoustic panels<br>☐ Cove<br>☐ Other | ☐ Good<br>☒ Fair<br>☐ Poor<br>☐ Destroyed | ☒ 1900-1912<br>☐ 1913-1933<br>☐ 1934-present<br>☐ In question | |
| **DOORS/ OPENINGS:** | ☒ Wood/~~Glass~~ Panelled<br>☐ Wood Veneer<br>☐ Galvanized Metal<br>☐ Other: | ☒ Good<br>☐ Fair<br>☐ Poor<br>☐ Destroyed | ☒ 1900-1912<br>☐ 1913-1933<br>☒ 1934-present<br>☐ In question | 2 wood 4-panel doors to 310+310A. Door to hallway removed; original hinge receivers remain on frame. |
| **LIGHTING:** | ☒ Incandescent/Type A<br>☐ Incandescent/Type B<br>☐ CML/Sconce<br>☐ Other: | 1 Intact ☐ Destroyed<br>☐ Intact ☐ Destroyed<br>☐ Intact ☐ Destroyed<br>☐ Intact ☐ Destroyed | ☐ 1900-1912<br>☐ 1913-1933<br>☒ 1934-present<br>☐ In question | white globe w/ gold pattern. |
| **HEATING/ VENTILATION PLUMBING:** | ☐ Radiators<br>☐ Vents/Fans<br>☐ Sink/Toilet/Urinal<br>☐ Other: | ☐ Intact ☐ Destroyed<br>☐ Intact ☐ Destroyed<br>☐ Intact ☐ Destroyed<br>☐ Intact ☐ Destroyed | ☐ 1900-1912<br>☐ 1913-1933<br>☐ 1934-present<br>☐ In question | |
| **MISCELLANEOUS:** | | ☐ Good<br>☐ Fair<br>☐ Poor<br>☐ Destroyed | ☐ 1900-1912<br>☐ 1913-1933<br>☐ 1934-present<br>☐ In question | |
| **SUMMARY:** | | ☐ Good<br>☒ Fair<br>☐ Poor<br>☐ Destroyed | ☒ 1900-1912<br>☐ 1913-1933<br>☒ 1934-present<br>☐ In question | **ARCHITECTURAL SIGNIFICANCE:** ☐ Most ☐ Some ☒ Minor ☐ Negligible |

PHOTOGRAPHS: (1) View South.

ROOM NO. H308

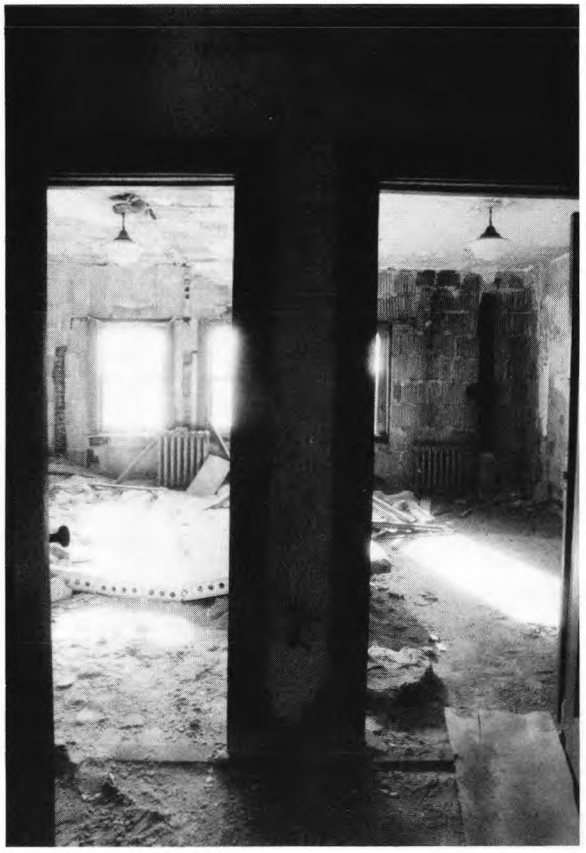

# ELLIS ISLAND EXISTING CONDITION SURVEY New Hospital Extension page: 334


ROOM NO: I301 LAST KNOWN USE: Hallway SQUARE FEET: CEILING HEIGHT: DATE: 11 NOV. 1985

| | FINISHES: | CONDITION: | DATE: | NOTES: |
|---|---|---|---|---|
| **FLOOR:** | [ ] Tile/Concrete<br>[ ] Resilient<br>[ ] Wood<br>[X] Other: standard | [ ] Good<br>[X] Fair<br>[ ] Poor<br>[ ] Destroyed | [X] 1900-1912<br>[ ] 1913-1933<br>[ ] 1934-present<br>[ ] In question | |
| **BASE:** | [ ] Tile/Concrete<br>[ ] Resilient<br>[ ] Wood<br>[X] Other: standard | [ ] Good<br>[X] Fair<br>[ ] Poor<br>[ ] Destroyed | [X] 1900-1912<br>[ ] 1913-1933<br>[ ] 1934-present<br>[ ] In question | |
| **WALLS:** | [X] Plaster<br>[ ] Partitions<br>[ ] Tile Wainscot<br>[ ] Other: | [ ] Good<br>[X] Fair<br>[ ] Poor<br>[ ] Destroyed | [X] 1900-1912<br>[ ] 1913-1933<br>[ ] 1934-present<br>[ ] In question | West wall originally exterior wall of Administration Bldg: Brick and limestone. |
| **CEILING:** | [X] Plaster<br>[ ] Acoustic panels<br>[X] Cove<br>[X] Other skylight | [X] Good<br>[ ] Fair<br>[ ] Poor<br>[ ] Destroyed | [X] 1900-1912<br>[ ] 1913-1933<br>[ ] 1934-present<br>[ ] In question | Safety glass skylight w/ iron pole opening apparatus |
| **DOORS/ OPENINGS:** | [ ] Wood/Glass Panelled<br>[ ] Wood Veneer<br>[X] Galvanized Metal<br>[ ] Other: | [ ] Good<br>[ ] Fair<br>[X] Poor<br>[ ] Destroyed | [X] 1900-1912<br>[ ] 1913-1933<br>[ ] 1934-present<br>[ ] In question | Metal door w/ 10" sq. windows. Glass destroyed. |
| **LIGHTING:** | [ ] Incandescent/Type A<br>[ ] Incandescent/Type B<br>[X] CML/Sconce<br>[ ] Other: | [ ] Intact [ ] Destroyed<br>[ ] Intact [ ] Destroyed<br>[1] Intact [ ] Destroyed<br>[ ] Intact [ ] Destroyed | [ ] 1900-1912<br>[ ] 1913-1933<br>[X] 1934-present<br>[ ] In question | |
| **HEATING/ VENTILATION PLUMBING:** | [X] Radiators<br>[ ] Vents/Fans<br>[ ] Sink/Toilet/Urinal<br>[ ] Other: | [1] Intact [ ] Destroyed<br>[ ] Intact [ ] Destroyed<br>[ ] Intact [ ] Destroyed<br>[ ] Intact [ ] Destroyed | [X] 1900-1912<br>[ ] 1913-1933<br>[ ] 1934-present<br>[ ] In question | |
| **MISCELLANEOUS:** | | [ ] Good<br>[ ] Fair<br>[ ] Poor<br>[ ] Destroyed | [ ] 1900-1912<br>[ ] 1913-1933<br>[ ] 1934-present<br>[ ] In question | |
| **SUMMARY:** | | [ ] Good<br>[X] Fair<br>[ ] Poor<br>[ ] Destroyed | [X] 1900-1912<br>[ ] 1913-1933<br>[X] 1934-present<br>[ ] In question | **ARCHITECTURAL SIGNIFICANCE:** [ ] Most [X] Some [ ] Minor [ ] Negligible |

PHOTOGRAPHS: ① View West ② View East ③ Skylight ROOM NO. I 301





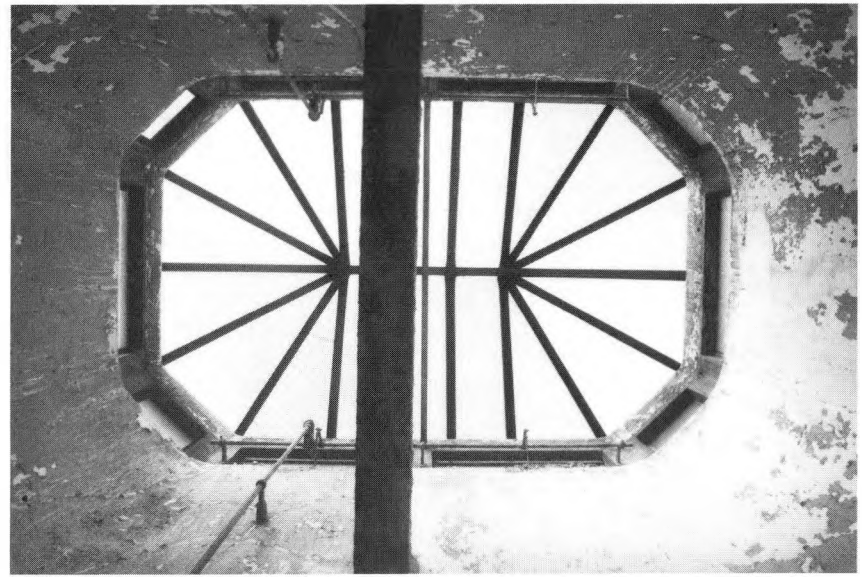

# ELLIS ISLAND EXISTING CONDITION SURVEY New Hospital Extension page: 336

ROOM NO: Attic 3A LAST KNOWN USE: Storage SQUARE FEET: 1372 CEILING HEIGHT: DATE: 11 Nov. 1985

| | FINISHES: | CONDITION: | DATE: | NOTES: |
|---|---|---|---|---|
| **FLOOR:** | [X] Tile/Concrete<br>[ ] Resilient<br>[ ] Wood<br>[ ] Other: | [X] Good<br>[ ] Fair<br>[ ] Poor<br>[ ] Destroyed | [X] 1900-1912<br>[ ] 1913-1933<br>[ ] 1934-present<br>[ ] In question | |
| **BASE:** | [ ] Tile/Concrete<br>[ ] Resilient<br>[ ] Wood<br>[ ] Other: | [ ] Good<br>[ ] Fair<br>[ ] Poor<br>[ ] Destroyed | [ ] 1900-1912<br>[ ] 1913-1933<br>[ ] 1934-present<br>[ ] In question | |
| **WALLS:** | [ ] Plaster<br>[ ] Partitions<br>[ ] Tile Wainscot<br>[X] Other: | [ ] Good<br>[ ] Fair<br>[ ] Poor<br>[ ] Destroyed | [X] 1900-1912<br>[ ] 1913-1933<br>[X] 1934-present<br>[ ] In question | Knee walls brick - the rest structural tile. |
| **CEILING:** | [ ] Plaster<br>[ ] Acoustic panels<br>[ ] Cove<br>[X] Other | [ ] Good<br>[ ] Fair<br>[ ] Poor<br>[ ] Destroyed | [X] 1900-1912<br>[ ] 1913-1933<br>[ ] 1934-present<br>[ ] In question | structural tile.<br>Rusting trusses. |
| **DOORS/ OPENINGS:** | [X] Wood/Glass Paneled<br>[ ] Wood Veneer<br>[ ] Galvanized Metal<br>[ ] Other: | [ ] Good<br>[X] Fair<br>[ ] Poor<br>[ ] Destroyed | [X] 1900-1912<br>[ ] 1913-1933<br>[ ] 1934-present<br>[ ] In question | 4 porthole windows. Wood circular sash, center pivot, copper clad, top catch. |
| **LIGHTING:** | [ ] Incandescent/Type A<br>[ ] Incandescent/Type B<br>[X] CML/Sconce<br>[ ] Other: | [ ] Intact [ ] Destroyed<br>[ ] Intact [ ] Destroyed<br>[ ] Intact [ ] Destroyed<br>[ ] Intact [ ] Destroyed | [ ] 1900-1912<br>[ ] 1913-1933<br>[X] 1934-present<br>[ ] In question | "Damage Control locker" stenciled in red on door. |
| **HEATING/ VENTILATION PLUMBING:** | [ ] Radiators<br>[ ] Vents/Fans<br>[ ] Sink/Toilet/Urinal<br>[ ] Other: | [ ] Intact [ ] Destroyed<br>[ ] Intact [ ] Destroyed<br>[ ] Intact [ ] Destroyed<br>[ ] Intact [ ] Destroyed | [ ] 1900-1912<br>[ ] 1913-1933<br>[ ] 1934-present<br>[ ] In question | |
| **MISCELLANEOUS:** | | [ ] Good<br>[ ] Fair<br>[ ] Poor<br>[ ] Destroyed | [ ] 1900-1912<br>[ ] 1913-1933<br>[X] 1934-present<br>[ ] In question | Addition to rm. 312 - wall built of "Ebsary" blocks: stamped w/ "Ebsary" trademark. |
| **SUMMARY:** | | [X] Good<br>[ ] Fair<br>[ ] Poor<br>[ ] Destroyed | [X] 1900-1912<br>[ ] 1913-1933<br>[X] 1934-present<br>[ ] In question | **ARCHITECTURAL SIGNIFICANCE:** [ ] Most [ ] Some [ ] Minor [X] Negligible |

PHOTOGRAPHS: (1) View South (2) View North

ROOM NO. A3A






# ELLIS ISLAND EXISTING CONDITION SURVEY New Hospital Extension page: 338

ROOM NO: Attic 3B LAST KNOWN USE: storage SQUARE FEET: 2017 CEILING HEIGHT: DATE: 11 Nov. 1985

| | FINISHES: | CONDITION: | DATE: | NOTES: |
|---|---|---|---|---|
| **FLOOR:** | [X] Tile/Concrete<br>[ ] Resilient<br>[ ] Wood<br>[ ] Other: | [X] Good<br>[ ] Fair<br>[ ] Poor<br>[ ] Destroyed | [X] 1900-1912<br>[ ] 1913-1933<br>[ ] 1934-present<br>[ ] In question | |
| **BASE:** | [ ] Tile/Concrete<br>[ ] Resilient<br>[ ] Wood<br>[ ] Other: | [ ] Good<br>[ ] Fair<br>[ ] Poor<br>[ ] Destroyed | [ ] 1900-1912<br>[ ] 1913-1933<br>[ ] 1934-present<br>[ ] In question | |
| **WALLS:** | [ ] Plaster<br>[ ] Partitions<br>[ ] Tile Wainscot<br>[X] Other: | [X] Good<br>[ ] Fair<br>[ ] Poor<br>[ ] Destroyed | [X] 1900-1912<br>[ ] 1913-1933<br>[ ] 1934-present<br>[ ] In question | structural tile.<br>Brick kneewall. |
| **CEILING:** | [ ] Plaster<br>[ ] Acoustic panels<br>[ ] Cove<br>[X] Other | [X] Good<br>[ ] Fair<br>[ ] Poor<br>[ ] Destroyed | [X] 1900-1912<br>[ ] 1913-1933<br>[ ] 1934-present<br>[ ] In question | Structural tile.<br>Iron trusses. |
| **DOORS/ OPENINGS:** | [ ] Wood/Glass Panelled<br>[X] Wood Veneer<br>[ ] Galvanized Metal<br>[ ] Other: | [ ] Good<br>[X] Fair<br>[ ] Poor<br>[ ] Destroyed | [X] 1900-1912<br>[ ] 1913-1933<br>[ ] 1934-present<br>[ ] In question | Door extant, but off hinge.<br>1 porthole dormer as A3A, glass destroyed. |
| **LIGHTING:** | [ ] Incandescent/Type A<br>[ ] Incandescent/Type B<br>[X] CML/Sconce<br>[ ] Other: | [ ] Intact [ ] Destroyed<br>[ ] Intact [ ] Destroyed<br>1 Intact [ ] Destroyed<br>[ ] Intact [ ] Destroyed | [ ] 1900-1912<br>[ ] 1913-1933<br>[ ] 1934-present<br>[X] In question | |
| **HEATING/ VENTILATION PLUMBING:** | [ ] Radiators<br>[ ] Vents/Fans<br>[ ] Sink/Toilet/Urinal<br>[ ] Other: | [ ] Intact [ ] Destroyed<br>[ ] Intact [ ] Destroyed<br>[ ] Intact [ ] Destroyed<br>[ ] Intact [ ] Destroyed | [ ] 1900-1912<br>[ ] 1913-1933<br>[ ] 1934-present<br>[ ] In question | |
| **MISCELLANEOUS:** | | [ ] Good<br>[ ] Fair<br>[ ] Poor<br>[ ] Destroyed | [ ] 1900-1912<br>[ ] 1913-1933<br>[ ] 1934-present<br>[X] In question | Book shelves on S. wall.<br>Central pipe running thru roof + floor.<br>Access to roof thru hatch, SE corner. |
| **SUMMARY:** | | [X] Good<br>[ ] Fair<br>[ ] Poor<br>[ ] Destroyed | [X] 1900-1912<br>[ ] 1913-1933<br>[ ] 1934-present<br>[X] In question | **ARCHITECTURAL SIGNIFICANCE:** [ ] Most [ ] Some [ ] Minor [X] Negligible |

PHOTOGRAPHS: (1) Southeast corner (2) View West ROOM NO. A3B



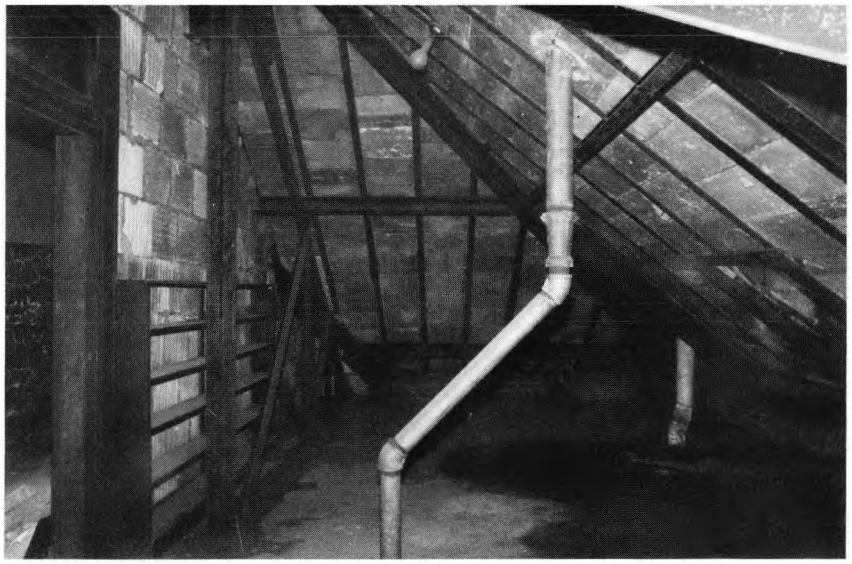

# ELLIS ISLAND EXISTING CONDITION SURVEY New Hospital Extension page: 340

ROOM NO: Attic 3C LAST KNOWN USE: Storage SQUARE FEET: CEILING HEIGHT: DATE: 11 Nov. 1985

| | FINISHES: | CONDITION: | DATE: | NOTES: |
|---|---|---|---|---|
| **FLOOR:** | X Tile/Concrete<br>Resilient<br>Wood<br>Other: | X Good<br>Fair<br>Poor<br>Destroyed | X 1900-1912<br>1913-1933<br>1934-present<br>In question | |
| **BASE:** | Tile/Concrete<br>Resilient<br>Wood<br>Other: | Good<br>Fair<br>Poor<br>Destroyed | 1900-1912<br>1913-1933<br>1934-present<br>In question | |
| **WALLS:** | Plaster<br>Partitions<br>Tile Wainscot<br>X Other: | X Good<br>Fair<br>Poor<br>Destroyed | X 1900-1912<br>1913-1933<br>1934-present<br>In question | Structural tile.<br>Brick knee wall. |
| **CEILING:** | Plaster<br>Acoustic panels<br>Cove<br>X Other | X Good<br>Fair<br>Poor<br>Destroyed | X 1900-1912<br>1913-1933<br>1934-present<br>In question | Structural tile.<br>Iron trusses. |
| **DOORS/ OPENINGS:** | Wood/Glass Panelled<br>X Wood Veneer<br>Galvanized Metal<br>Other: | Good<br>X Fair<br>Poor<br>Destroyed | X 1900-1912<br>1913-1933<br>1934-present<br>In question | 6 porthole dormers. |
| **LIGHTING:** | Incandescent/Type A<br>Incandescent/Type B<br>X CML/Sconce<br>Other: | Intact Destroyed<br>Intact Destroyed<br>2 Intact Destroyed<br>Intact Destroyed | 1900-1912<br>1913-1933<br>1934-present<br>X In question | |
| **HEATING/ VENTILATION PLUMBING:** | Radiators<br>Vents/Fans<br>Sink/Toilet/Urinal<br>Other: | Intact Destroyed<br>Intact Destroyed<br>Intact Destroyed<br>Intact Destroyed | 1900-1912<br>1913-1933<br>1934-present<br>In question | |
| **MISCELLANEOUS:** | | Good<br>Fair<br>Poor<br>Destroyed | 1900-1912<br>1913-1933<br>1934-present<br>In question | |
| **SUMMARY:** | | X Good<br>Fair<br>Poor<br>Destroyed | X 1900-1912<br>1913-1933<br>1934-present<br>X In question | **ARCHITECTURAL SIGNIFICANCE:** Most / Some / Minor / X Negligible |

PHOTOGRAPHS: (1) View North (2) View West ROOM NO. A3C







# ELLIS ISLAND EXISTING CONDITION SURVEY New Hospital Extension page: 342


ROOM NO: central attic LAST KNOWN USE: storage SQUARE FEET: CEILING HEIGHT: 18'-3" at ridge DATE: 11 NOV. 1985

| | FINISHES: | CONDITION: | DATE: | NOTES: |
|---|---|---|---|---|
| **FLOOR:** | [X] Tile/Concrete<br>[ ] Resilient<br>[ ] Wood<br>[ ] Other: | [X] Good<br>[ ] Fair<br>[ ] Poor<br>[ ] Destroyed | [X] 1900-1912<br>[ ] 1913-1933<br>[ ] 1934-present<br>[ ] In question | |
| **BASE:** | [ ] Tile/Concrete<br>[ ] Resilient<br>[ ] Wood<br>[X] Other: | [ ] Good<br>[ ] Fair<br>[ ] Poor<br>[ ] Destroyed | [ ] 1900-1912<br>[ ] 1913-1933<br>[ ] 1934-present<br>[ ] In question | |
| **WALLS:** | [ ] Plaster<br>[ ] Partitions<br>[ ] Tile Wainscot<br>[ ] Other: | [X] Good<br>[ ] Fair<br>[ ] Poor<br>[ ] Destroyed | [X] 1900-1912<br>[ ] 1913-1933<br>[ ] 1934-present<br>[ ] In question | Brick kneewall.<br>Structural tile. |
| **CEILING:** | [ ] Plaster<br>[ ] Acoustic panels<br>[ ] Cove<br>[X] Other | [X] Good<br>[ ] Fair<br>[ ] Poor<br>[ ] Destroyed | [X] 1900-1912<br>[ ] 1913-1933<br>[ ] 1934-present<br>[ ] In question | structural tile.<br>Rusting trusses. |
| **DOORS/ OPENINGS:** | [ ] Wood/Glass Panelled<br>[X] Wood Veneer<br>[ ] Galvanized Metal<br>[X] Other: | [ ] Good<br>[X] Fair<br>[ ] Poor<br>[ ] Destroyed | [X] 1900-1912<br>[ ] 1913-1933<br>[ ] 1934-present<br>[ ] In question | Elevator door opens into space. 2 panel with safety glass light. |
| **LIGHTING:** | [ ] Incandescent/Type A<br>[ ] Incandescent/Type B<br>[ ] CML/Sconce<br>[ ] Other: | [ ] Intact [ ] Destroyed<br>[ ] Intact [ ] Destroyed<br>[ ] Intact [ ] Destroyed<br>[ ] Intact [ ] Destroyed | [ ] 1900-1912<br>[ ] 1913-1933<br>[ ] 1934-present<br>[ ] In question | |
| **HEATING/ VENTILATION PLUMBING:** | [ ] Radiators<br>[ ] Vents/Fans<br>[ ] Sink/Toilet/Urinal<br>[ ] Other: | [ ] Intact [ ] Destroyed<br>[ ] Intact [ ] Destroyed<br>[ ] Intact [ ] Destroyed<br>[ ] Intact [ ] Destroyed | [ ] 1900-1912<br>[ ] 1913-1933<br>[ ] 1934-present<br>[ ] In question | |
| **MISCELLANEOUS:** | | [ ] Good<br>[ ] Fair<br>[ ] Poor<br>[ ] Destroyed | [ ] 1900-1912<br>[ ] 1913-1933<br>[ ] 1934-present<br>[ ] In question | Porthole dormers. |
| **SUMMARY:** | | [X] Good<br>[ ] Fair<br>[ ] Poor<br>[ ] Destroyed | [X] 1900-1912<br>[ ] 1913-1933<br>[ ] 1934-present<br>[ ] In question | **ARCHITECTURAL SIGNIFICANCE:** [ ] Most [ ] Some [ ] Minor [X] Negligible |

PHOTOGRAPHS: (1) View West (2) View East (3) View South ROOM NO. Central attic

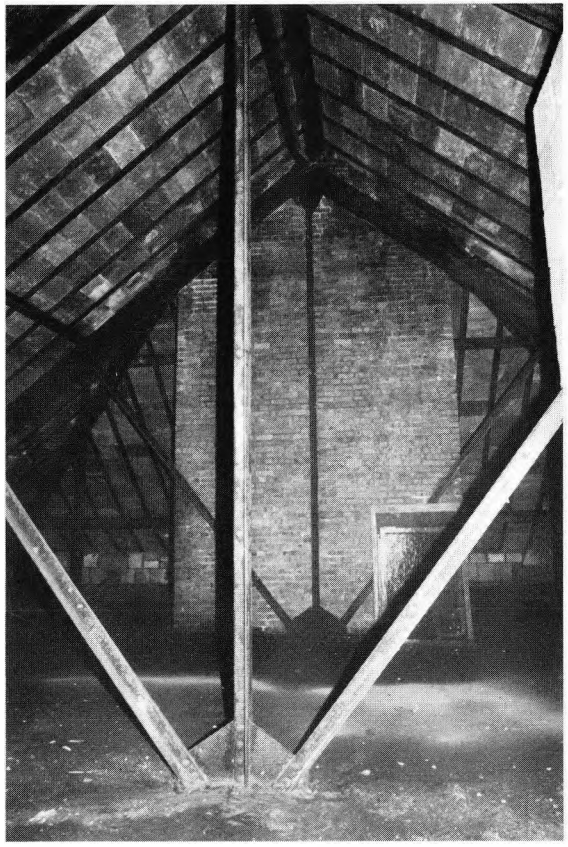

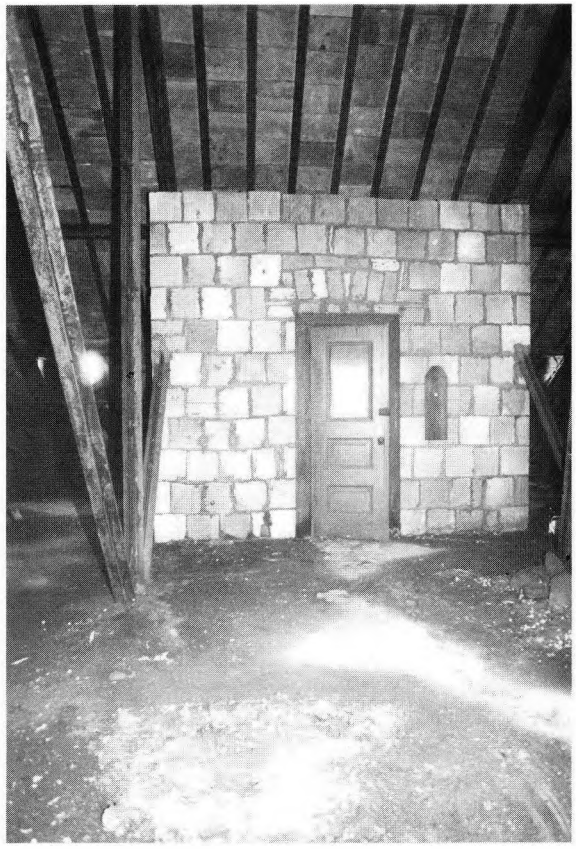

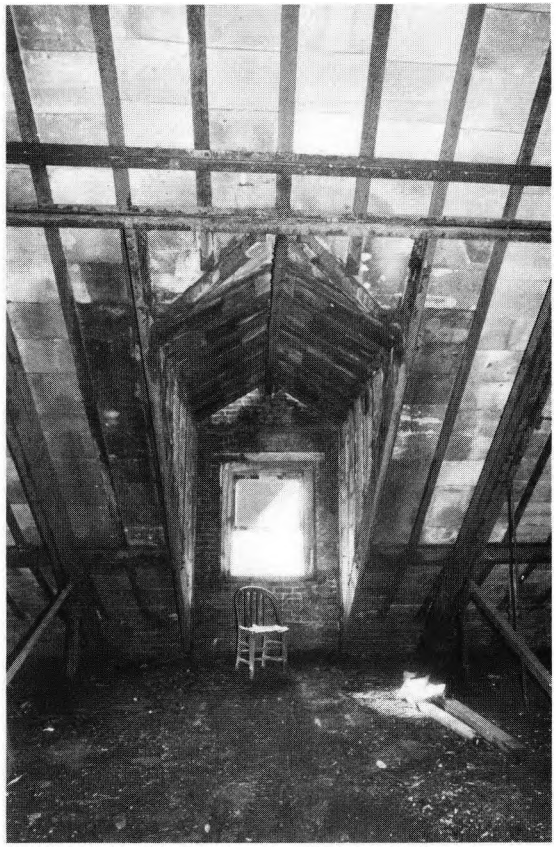

PHOTOGRAPHS: (4) View North @ west end. (5) View North @ East end. ROOM NO. Central attic





| PHOTOGRAPHS: | ROOM NO. |
| --- | --- |
| | |

ROOM NO: S 01 LAST KNOWN USE: Staircase SQUARE FEET: CEILING HEIGHT: DATE: 11/13/85

DESCRIPTION:

General: Rectangular northeast stair with open well. Stair serves all three floors plus cellar with two runs and two landings per floor. Stair structure is cast iron with wood handrail. Newel posts are square headed with vertical paneled shafts;circular petal motif base supports the handrail uprights. Decorative wrought iron grillework surmounts the third floor landing rail. Similar grillework covers the windows of each mid-floor landing.

Condition: General rusting of metal surfaces. Some separation of laminated handrail into its three parts. The newels of the first floor landing have been encased in wood.

Floor: Treads are wood with iron risers. Landings between floors are of wood with landings at each floor constructed of corridor material. Rubber tread mats attached to some treads.

Condition: The wood mid-first and second floor landing has buckled and deflects slightly with weight.

Base: Cast iron

Condition: General surface rusting.

Walls: Painted plaster on structural tile block. Ghost of underlying dado visible on some wall areas of stair runs.

Condition: Fair to poor condition. Deterioration and loss of plaster to expose structural tile is evident on all floors. Vine growth is present at both first and second floor mid-landings. A vertical area of detached plaster is bowing outward from ceiling to base on the run to the third floor landing.

Ceilings: Painted plaster over metal mesh.

Condition: General spalling loss of plaster surfaces beneath staircase runs. Severe loss of plaster with rusting and loss of metal mesh at third floor skylight.

| SUMMARY: | | | | ARCHITECTURAL SIGNIFICANCE: | |
|---|---|---|---|---|---|
| | | | Good | | Most |
| | | X | Fair | | Some |
| | | | Poor | | Minor |
| | | | Destroyed | | Negligible |

**ROOM NO.** 501

Doors/Openings: One window with wood surround and decorative wrought iron interior grille is located at each mid-floor landing. A wire-glass and metal skylight lights the stairwell at the third floor roof level.

Lighting: Two ceramic utility fixtures remain on the mid-floor landing leading to the second floor.

Condition: Ten panes of glass are missing from the skylight admitting water and allowing access to pigeons.

PHOTOGRAPHS: (1) Landing between 2nd + 3rd fl. (2) 2nd fl., view NW (3) basement ROOM NO. 501








PHOTOGRAPHS: ④ Third floor, view West. ⑤ Skylight ROOM NO. 501



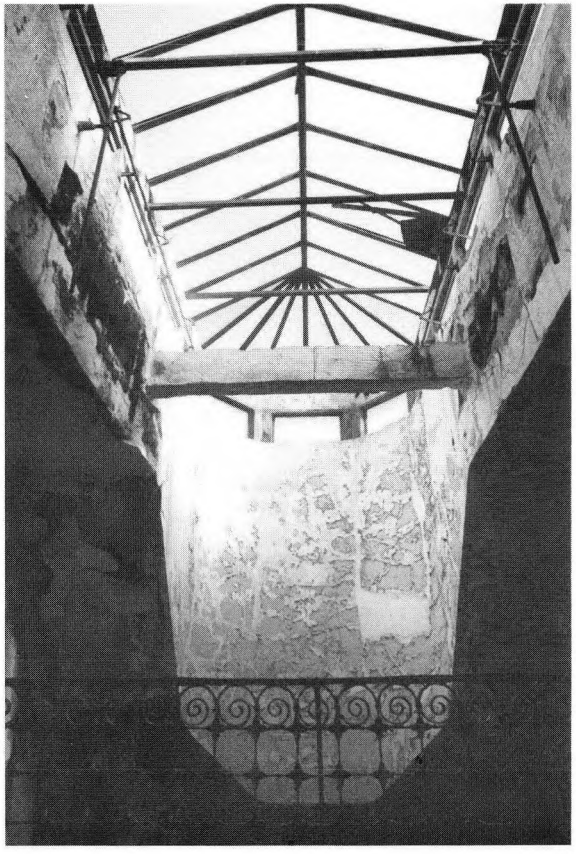

ELLIS ISLAND EXISTING CONDITION SURVEY New Hospital Extension page: 350

PHOTOGRAPHS: ⑥ Skylight, View West ⑦ Detail, iron grille ROOM NO. 501





| PHOTOGRAPHS: | ROOM NO. |
| --- | --- |
| | |

# ELLIS ISLAND EXISTING CONDITION SURVEY New Hospital Extension page: 352

**ROOM NO:** S02 **LAST KNOWN USE:** Staircase **SQUARE FEET:** **CEILING HEIGHT:** **DATE:** 11/11/85

DESCRIPTION:

| | | | |
|---|---|---|---|
| General: | Similar to staircase S01. Rectangular northwest stair with open well. Stair serves all three floors plus cellar with two runs and two landings per floor. Stair structure is cast iron with wood handrail. Newel posts are square headed with vertical paneled shafts. Circular petal motif base supports the handrail uprights. Decorative wrought-iron grillework surmounts the third floor landing rail. Similar grillework covers the windows of each mid-floor landing. | Condition: | Condition of staircase and stairwell area generally exhibits greater deterioration than S01. General rusting of metal surfaces. Separation of laminated handrail into its three parts. |
| Floor: | Treads are wood with iron risers. Landings between floors are of wood with landings at each floor constructed of corridor material. Rubber tread mats attached to some treads with rubber runners at mid-floor landings. | Condition: | Obscured by debris. |
| Base: | Cast iron. | Condition: | Surface rusting. Obscured by debris. |
| Walls: | Painted plaster on structural tile block. Early painted wall finish remains on stair run to third floor. | Condition: | Moderate to severe deterioration of plaster surfaces with frequent exposure of structural tile. |
| Ceilings: | Painted plaster over metal mesh. | Condition: | Severe deterioration and loss of plaster with rusting and loss of metal lathe in the area of the third floor skylight. |
| Doors/ Openings: | One window with wood surround is located at each mid-floor landing. A decorative iron grille covers the upper portion of the window at the third floor mid-landing. A wire-glass and metal skylight lights the stairwell at the third floor roof level. | Condition: | Four panes of glass are missing from the skylight with one having been infilled with wood. Additional panes are cracked. |


| SUMMARY: | | | | ARCHITECTURAL SIGNIFICANCE: | |
|---|---|---|---|---|---|
| | | | Good | | Most |
| | | | Fair | | Some |
| | | XXX | Poor | | Minor |
| | | | Destroyed | | Negligible |

**ROOM NO.** S02

Lighting: Two fixtures remain on mid-landing to second floor with one retaining its metal shade. Ceiling mounted fixtures are present beneath stair runs.

Condition: Loss of glass globes and shades.

PHOTOGRAPHS: ① second floor, view Northwest. ② view Northeast. ③ detail. ROOM NO. 502

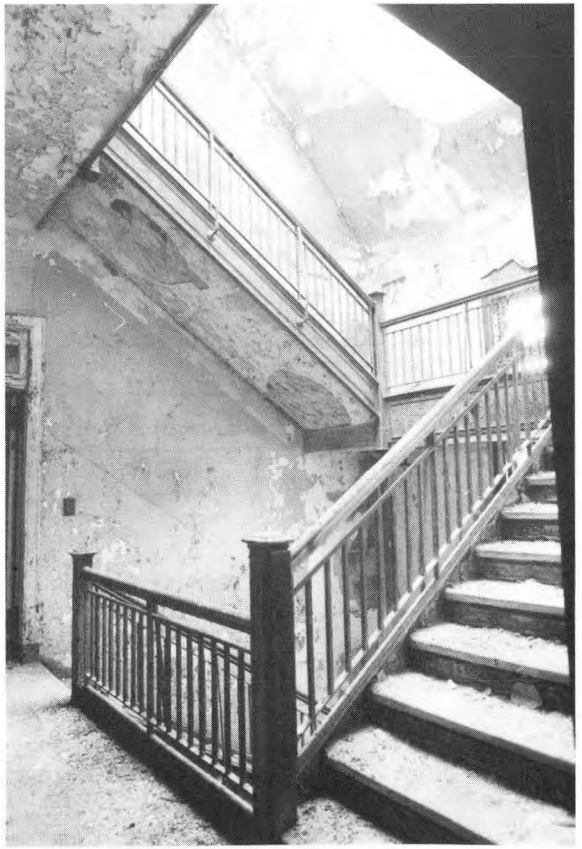






PHOTOGRAPHS: (4) View North from top of stair. (5) Window grille. (6) Skylight ROOM NO. 502



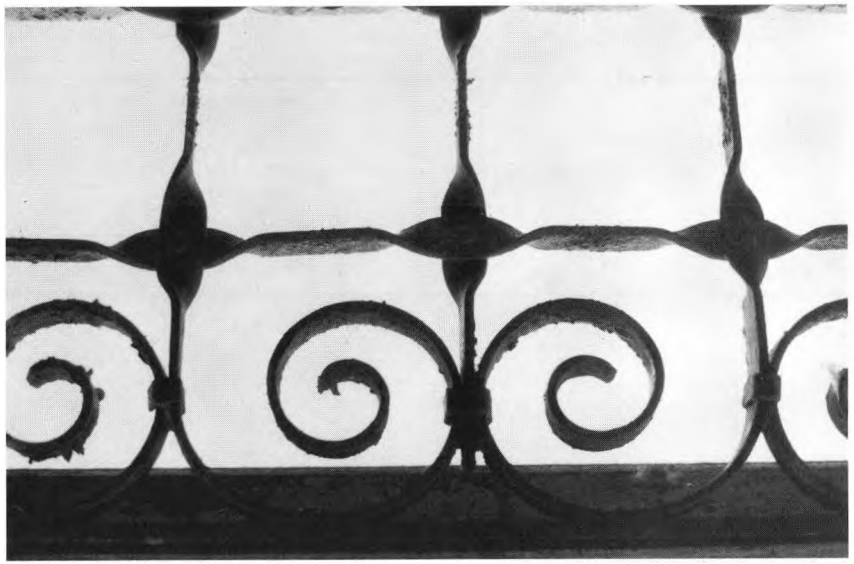



**ROOM NO:** S03 **LAST KNOWN USE:** Staircase **SQUARE FEET:** **CEILING HEIGHT:** **DATE:** 11/13/86

DESCRIPTION:

| | | | |
|---|---|---|---|
| General: | Similar to S01 and S02. Rectangular central north elevation stair with open well. Stair leads from third floor to the main attic and has two runs and one mid-floor landing. | Condition: | Poor condition. |
| Floor: | Treads are wood with iron risers. Mid-floor landing is of wood. | Condition: | Severe deterioration and loss of a number of wood treads. |
| Base: | Cast iron. | Condition: | ---------- |
| Walls: | Painted plaster on structural tile block. Evidence of daubed painted finish at attic wall. | Condition: | Severe loss of plaster. |
| Ceilings: | Painted plaster over structural tile block with plaster over metal mesh under stair runs. | Condition: | General loss of metal lathe and plaster beneath stair runs. |
| Doors/ Openings: | Mid-floor landing bisects north elevation window. Window grille. | Condition: | ---------- |
| Lighting: | Oval ceramic wall sconce at mid-floor landing. | | |

| | | | | | |
|---|---|---|---|---|---|
| **SUMMARY:** | | [ ] Good<br>[ ] Fair<br>[XX] Poor<br>[ ] Destroyed | **ARCHITECTURAL SIGNIFICANCE:** | [XX] Most<br>[ ] Some<br>[ ] Minor<br>[ ] Negligible | |

PHOTOGRAPHS:

ROOM NO.

# BIBLIOGRAPHY
# ELLIS ISLAND HISTORIC STRUCTURE REPORT
# DOCUMENTATION

Prepared for the U.S. Department of Interior/National Park Service, Denver Service Center
by Beyer Blinder Belle/Notter Finegold Alexander

## HISTORIC STRUCTURES REPORTS

| | | |
|---|---|---|
| Volume 1 | The Main Building<br>June 1, 1984 | NPS D-41 |
| Volume 2<br>Part One | Unit One Buildings<br>December 1985 | NPS D-42 |
| Volume 2<br>Part Two | Unit One Buildings<br>December 1985 | NPS D-42 |
| Volume 3 | Powerhouse<br>December 1985 | NPS D-43 |
| Volume 4<br>Part One | Units 2, 3 and 4<br>August 30, 1986 | NPS D-44 |
| Volume 4<br>Part Two | Units 2, 3 and 4<br>August 30, 1986 | NPS D-44 |
| Volume 4<br>Part Three | Units 2, 3 and 4<br>August 30, 1986 | NPS D-44 |

## EXISTING CONDITION SURVEYS

| | | |
|---|---|---|
| Volume 1<br>Appendix A | Main Building<br>February 1, 1984 | NPS D-41 |
| Volume 2<br>Appendix D | Unit One Buildings<br>July 1985 | NPS D-42 |
| Volume 3<br>Appendix A | Powerhouse<br>December 1985 | NPS D-43 |
| Volume 4<br>Appendix A<br>Part One | Units 2, 3 and 4<br>July 1986 | NPS D-44 |
| Volume 4<br>Appendix A<br>Part Two | Units 2, 3 and 4<br>July 1986 | NPS D-44 |

☆ U.S. GOVERNMENT PRINTING OFFICE: 1988—576-799 REGION NO. 8

As the nation's principal conservation agency, the Department of the Interior has basic responsibilities to protect and conserve our land and water, energy and minerals, fish and wildlife, parks and recreation areas, and to ensure the wise use of all these resources. The department also has major responsibility for American Indian reservation communities and for people who live in island territories under U.S. administration.

Publication services were provided by the graphics staff of the Denver Service Center.
NPS D-44 September 1988