Swimmers' Change House

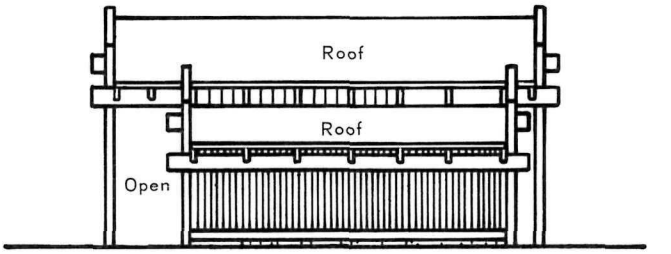

END ELEVATION

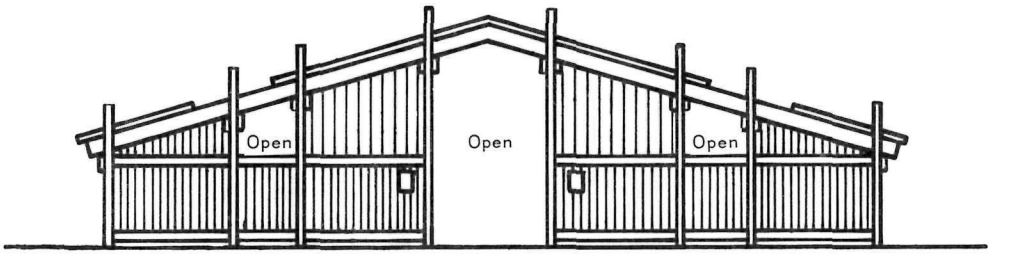

ENTRANCE ELEVATION

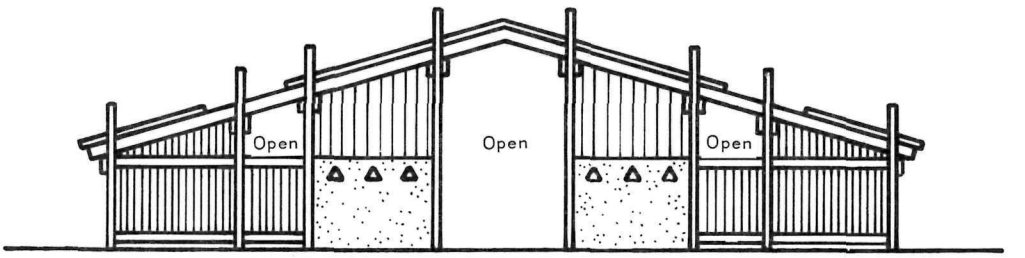

BEACH ELEVATION

Simple, attractive, and adaptable to many sites, this swimmers' change house was designed for the Denver Service Center for Horseshoe Bend in Bighorn Canyon National Recreation Area (MT, WY). The trim structure features wooden slat construction, a sloping roof, and a partially open-air center passageway between the men's and women's sections. Each section contains 6 dressing compartments, 2 large benches, 24 lockers, showers, and toilet facilities.

National Park Service in cooperation with the National Recreation and Park Association
DESIGN . . . A publication of the Park Practice Program

SWIMMERS' CHANGE HOUSE		Contributed by
Index **R-4733**	July 1979	RAY LELAND
	Control S-1578-R	Worth Asso., Billings, MT

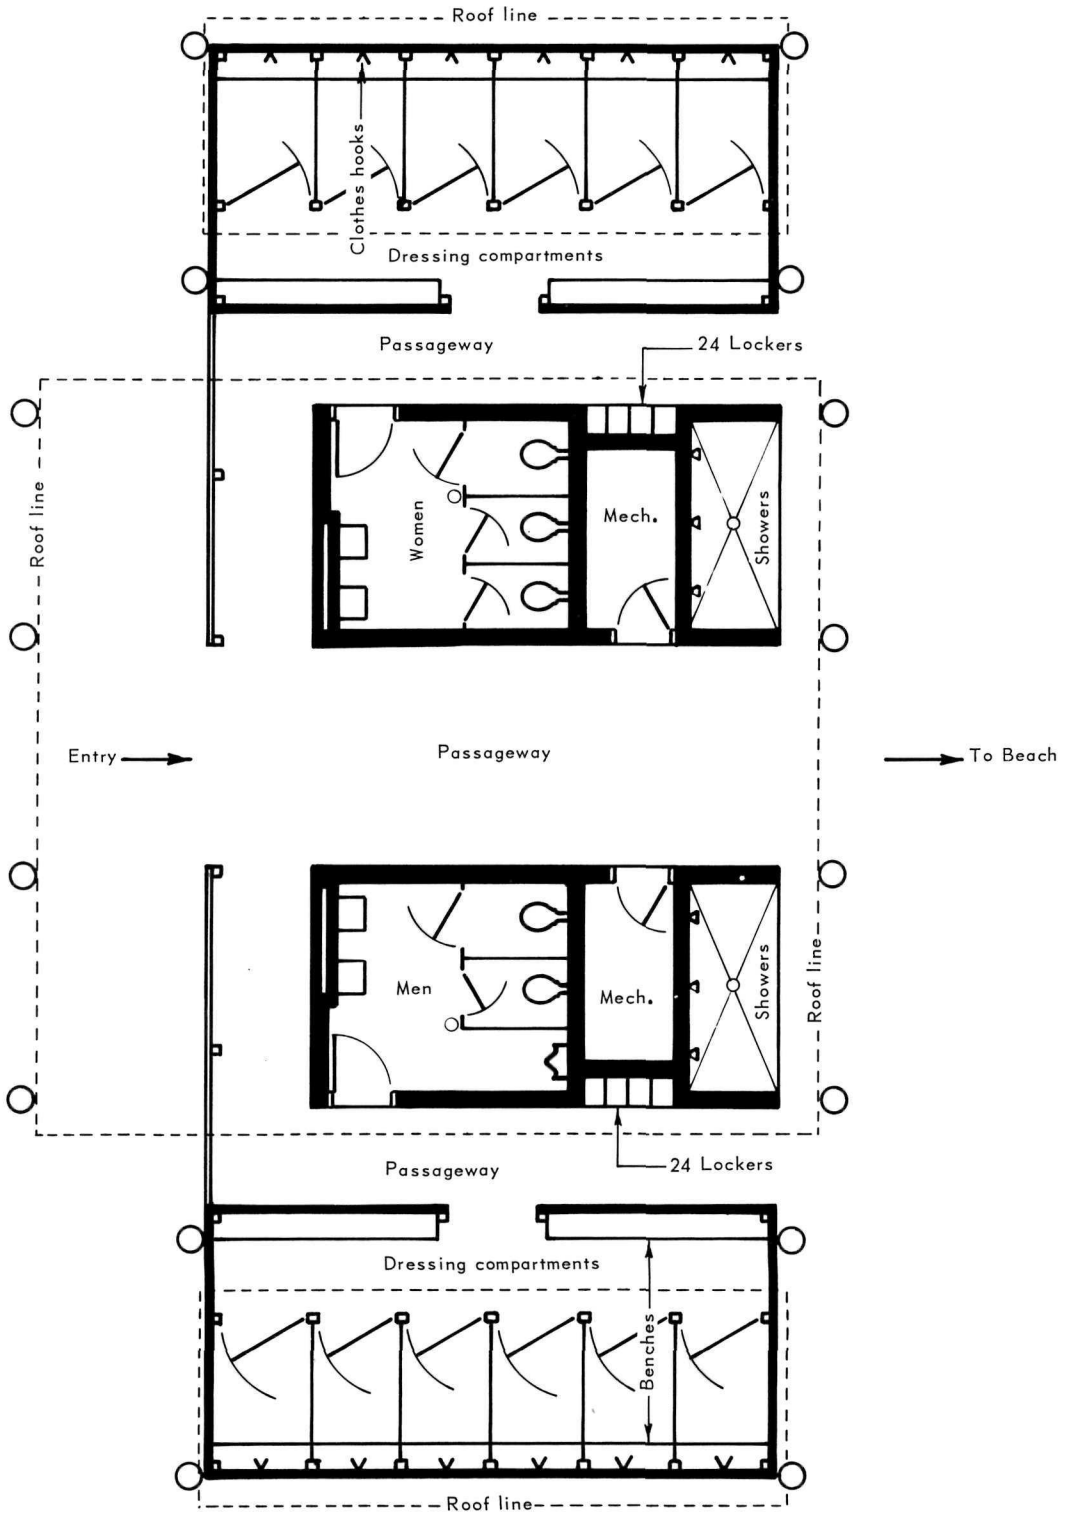
Roof line
Clothes hooks
Dressing compartments
Passageway
24 Lockers
Roof line
Women
Mech.
Showers
Entry
Passageway
To Beach
Men
Mech.
Showers
Roof line
Passageway
24 Lockers
Dressing compartments
Benches
Roof line

PLAN