Another waterfront layout offering separation of swimmers according to swimming ability. Recommended by Boy Scouts of America and submitted by Soil Conservation Service.

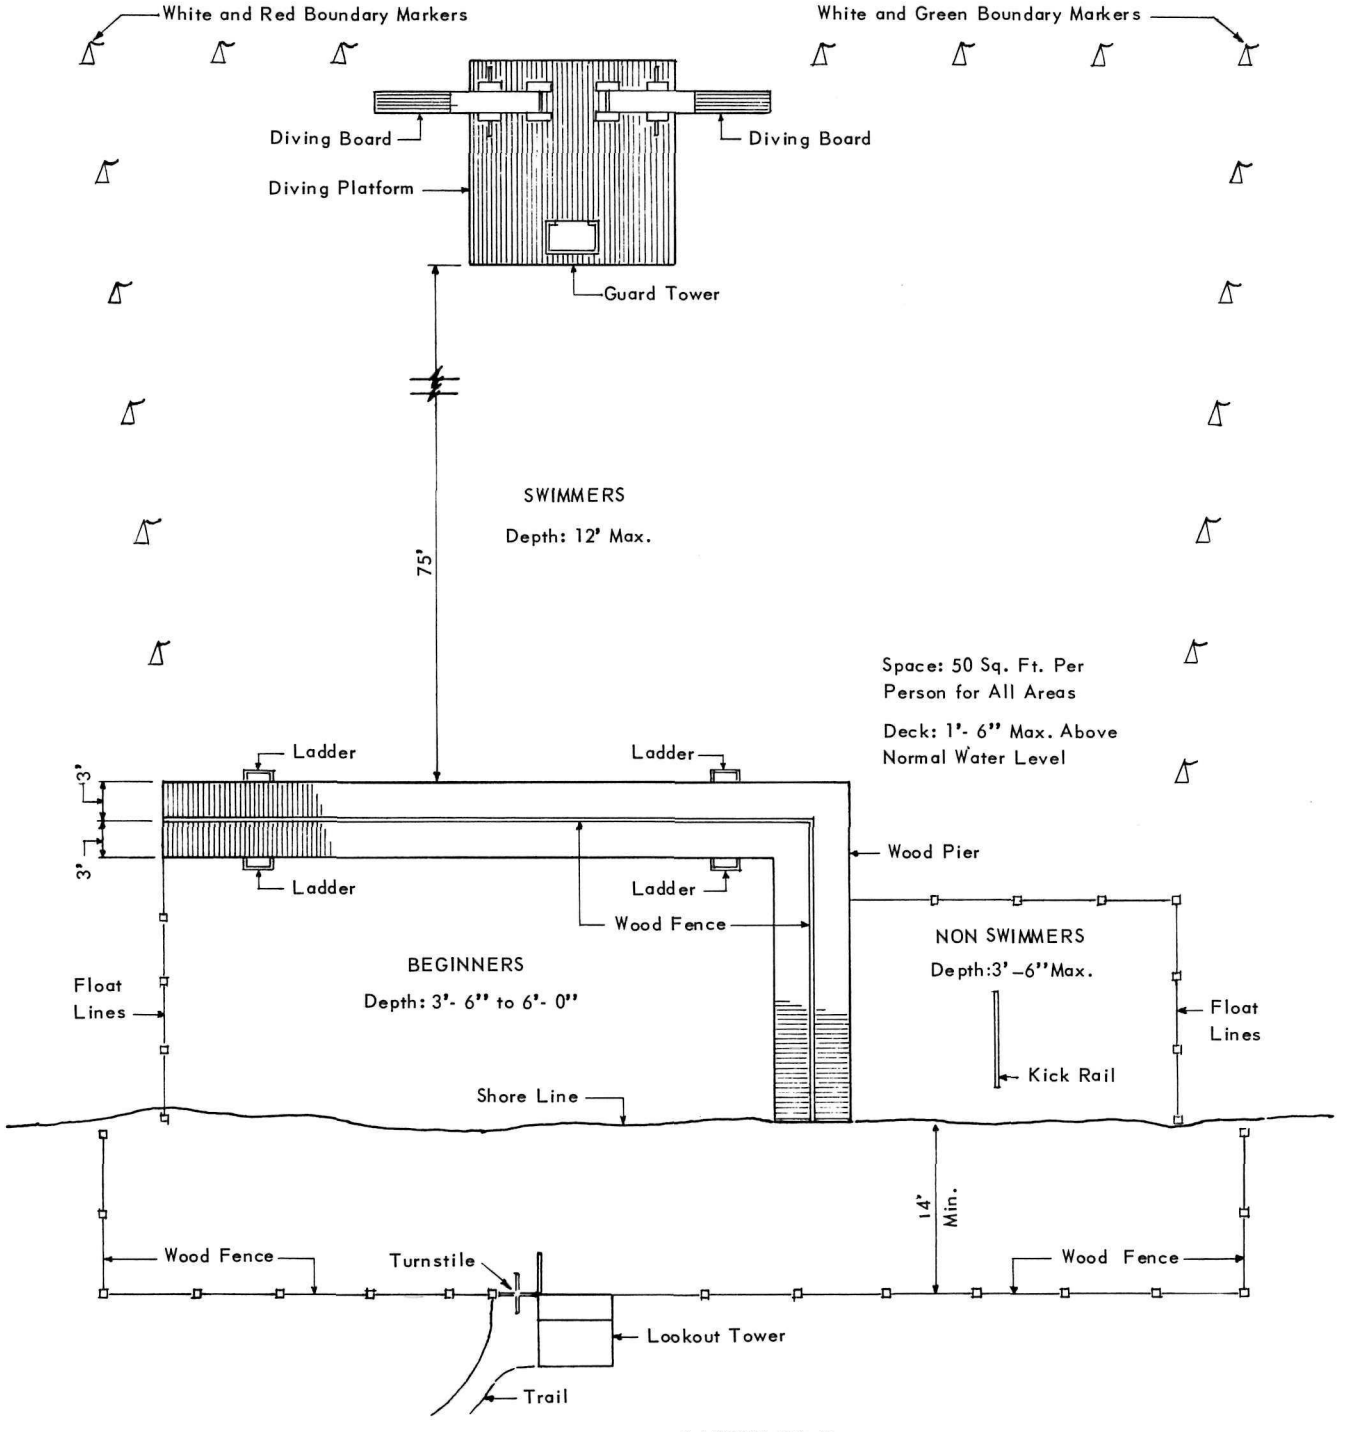

LAYOUT NO. 2

United States Department of the Interior, National Park Service **THE PARK PRACTICE PROGRAM** National Conference on State Parks • National Recreation & Parks Association	WATERFRONT LAYOUT 2
DATE November 1966 / PLATE 522 H INDEX R-4863 / CONTROL N-0967-R	Contributed by BOY SCOUTS OF AMERICA