

CONRAD & NELLIE WARREN RESIDENCE
(Warren Residence)
Grant-Kohrs Ranch National Historic Site
Highway 10
Deer Lodge
Powell County
Montana

HABS MT-107
HABS MT-107

REDUCED COPIES OF MEASURED DRAWINGS

FIELD RECORDS

HISTORIC AMERICAN BUILDINGS SURVEY
National Park Service
U.S. Department of the Interior
1849 C Street NW
Washington, DC 20240-0001


ADDENDUM TO:
CONRAD & NELLIE WARREN RESIDENCE
(Warren Residence)
Grant-Kohrs Ranch National Historic Site
Highway 10
Deer Lodge
Powell County
Montana

HABS MT-107
HABS MT-107

PHOTOGRAPHS

HISTORIC AMERICAN BUILDINGS SURVEY
INTERMOUNTAIN REGIONAL OFFICE
National Park Service
U.S. Department of the Interior
12795 West Alameda Parkway
Denver, CO 80228



CONRAD & NELLIE WARREN RESIDENCE

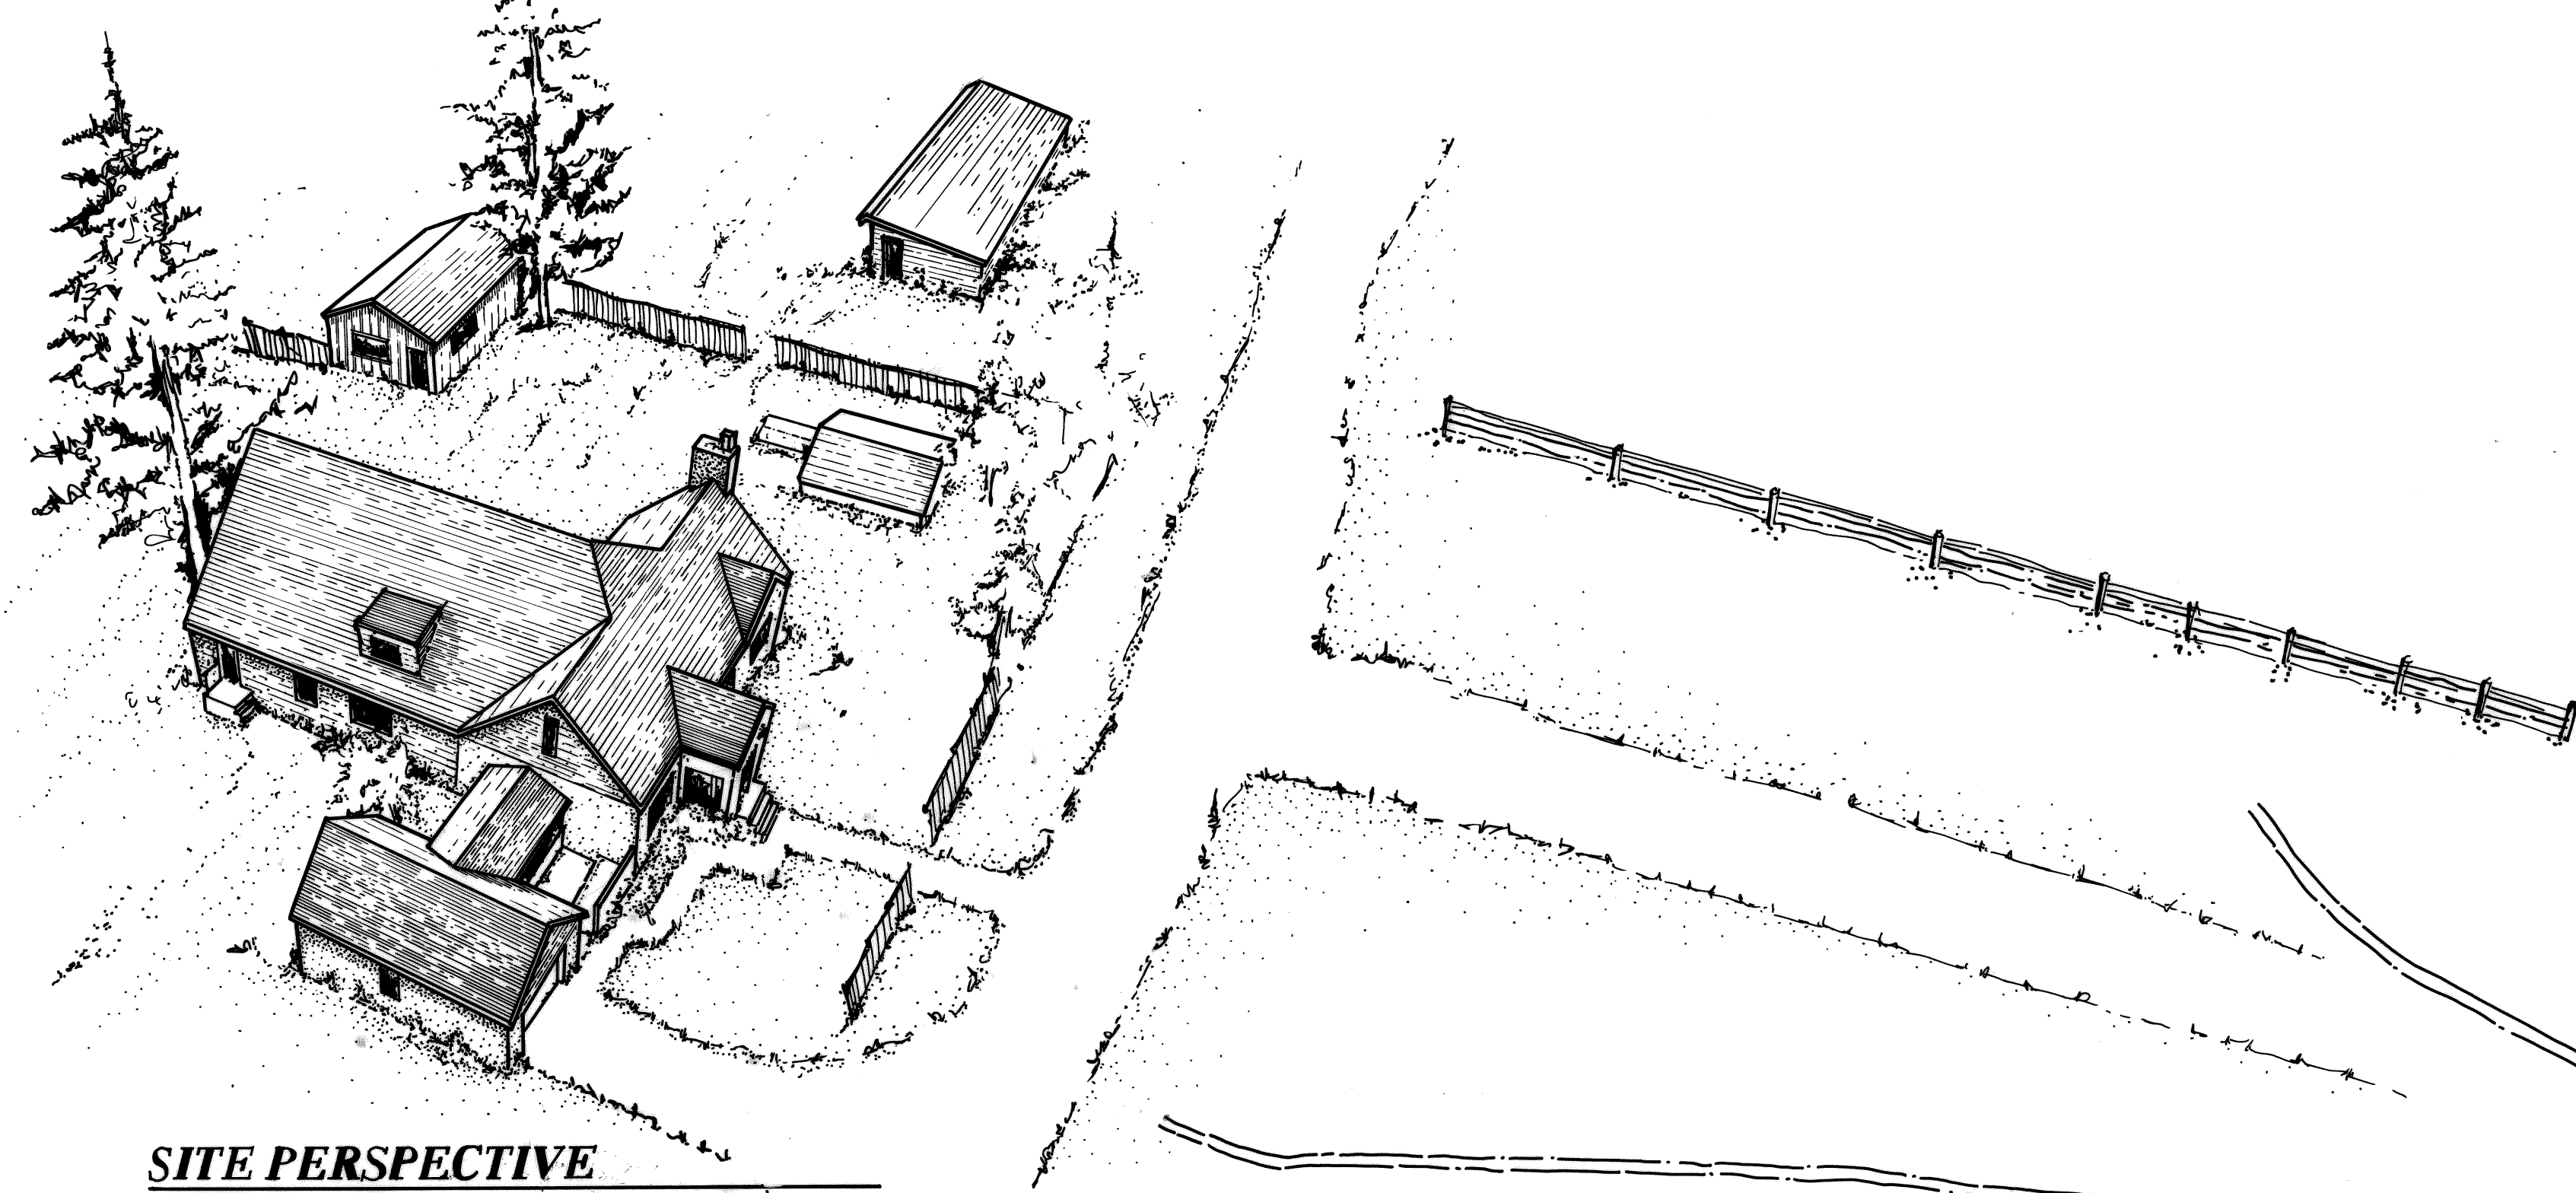


SITE PERSPECTIVE
NO SCALE

THE CONRAD AND NELLIE WARREN RESIDENCE REPRESENTS THE CONTINUATION OF THE GRANT-KOHR'S RANCHING HERITAGE FROM THE NINETEENTH CENTURY INTO THE TWENTIETH. AUGUSTA KOHR'S, WIDOW OF CONRAD KOHR'S, HIRED HER GRANDSON CONRAD KOHR'S WARREN AS MANAGER OF THE DECLINING KOHR'S RANCH HOLDINGS. THROUGH THE SUPPORT OF HIS GRANDMOTHER, WARREN REBUILT THE RANCH DURING THE 1930'S. IN MAY 1934 HE MARRIED NELLIE FLINN, AND, AS A WEDDING GIFT, AUGUSTA KOHR'S GAVE THE YOUNG COUPLE A MODERN HOME, READY BY JUNE 1934. THE HOME INCLUDED WARREN'S OFFICE AFTER THE 1941 EXPANSION, FROM WHICH HE MANAGED HIS WARREN HEREFORD RANCH, A MODERN RANCHING OPERATION OF THE 1940S AND 1950S. THE HEREFORD RANCH WAS A LOGICAL PROGRESSION FROM THE KOHR'S CATTLE OPERATIONS. THE WARREN RESIDENCE WITH THE WARREN HEREFORD RANCH REPRESENT THE LATER ERA OF RANCHING OPERATIONS PRESERVED AND INTERPRETED AS PART OF THE GRANT-KOHR'S RANCH NATIONAL HISTORIC SITE.

THIS PROJECT WAS UNDERTAKEN FOR THE PARK BY JOSEPH THOMAS, TODD DELYEA, DOMINGGUS PALILING, AND KLEDIA GO GA, UNDER DIRECTION OF BARRY SULAM, INTERMOUNTAIN SUPPORT OFFICE-SANTA FE, GRANT-KOHR'S RANCH NATIONAL HISTORIC SITE SUPERINTENDENT DARLENE KOONTZ, CHIEF OF MAINTENANCE MIKE MCWRIGHT, GIS TECHNICIAN KEN MARCHAND, AND MONTANA STATE UNIVERSITY.

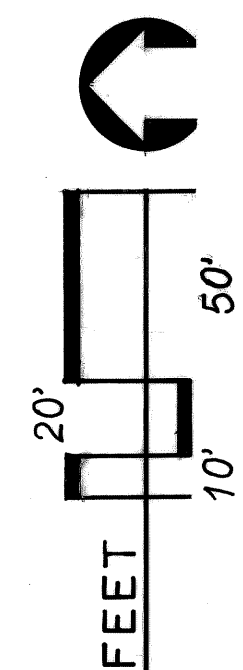
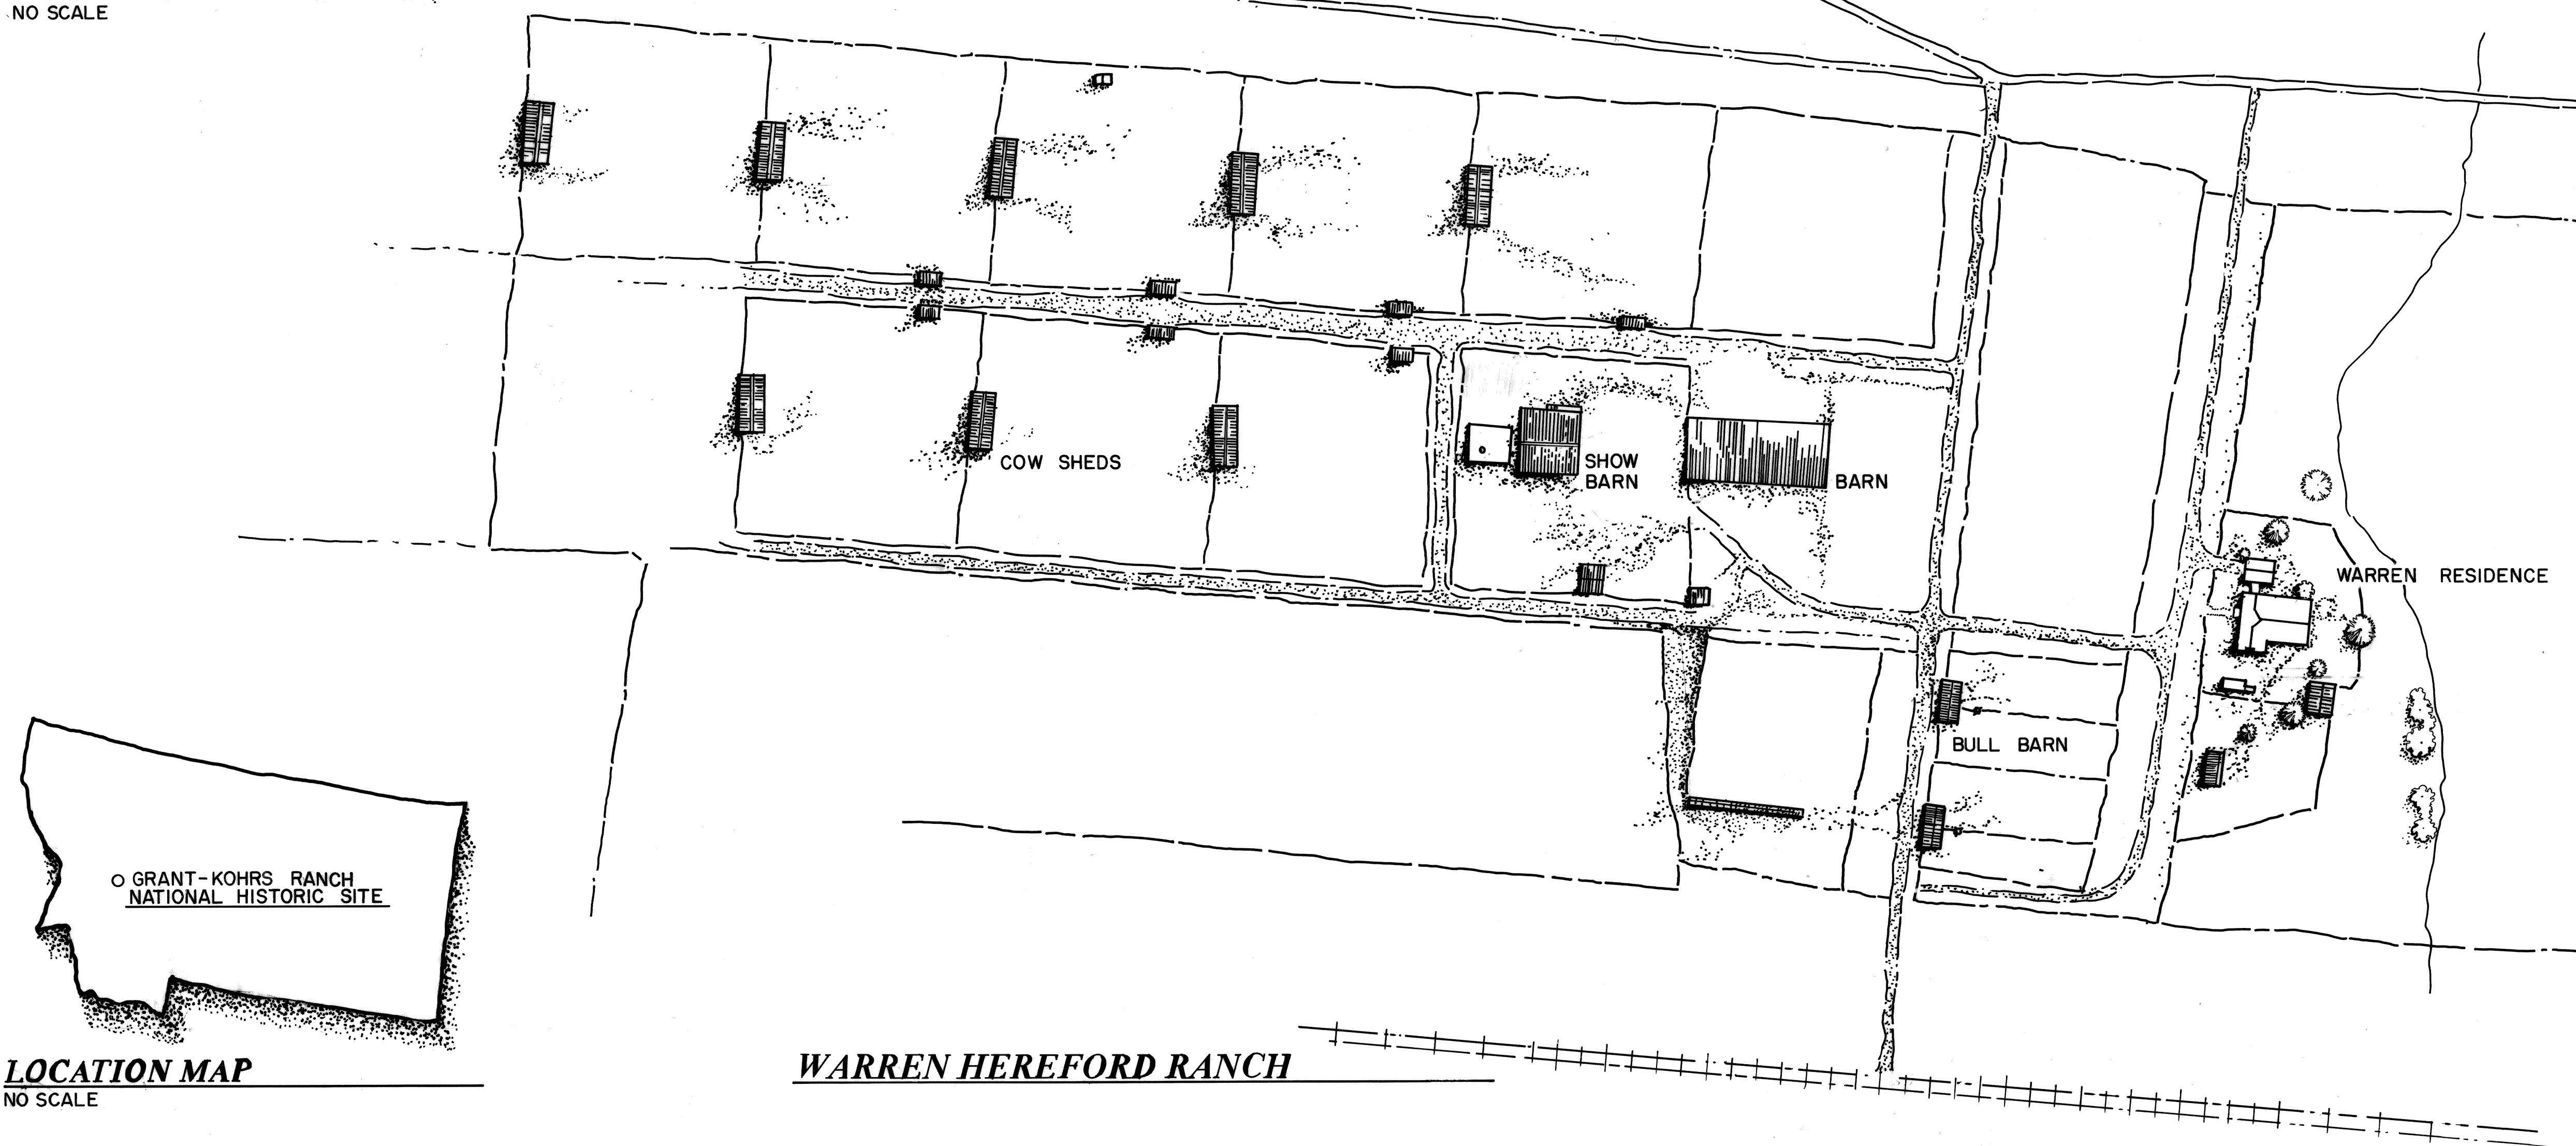


SITE PLAN
SCALE 1" = 50'

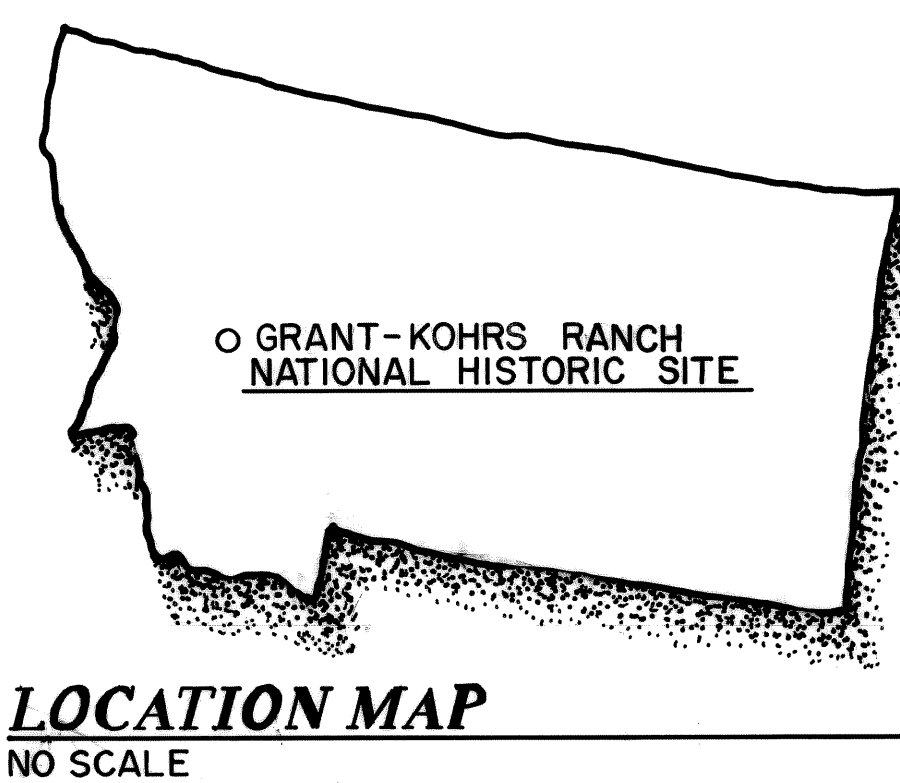

LOCATION MAP
NO SCALE


WARREN HEREFORD RANCH

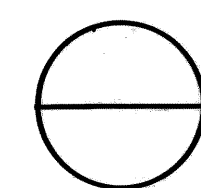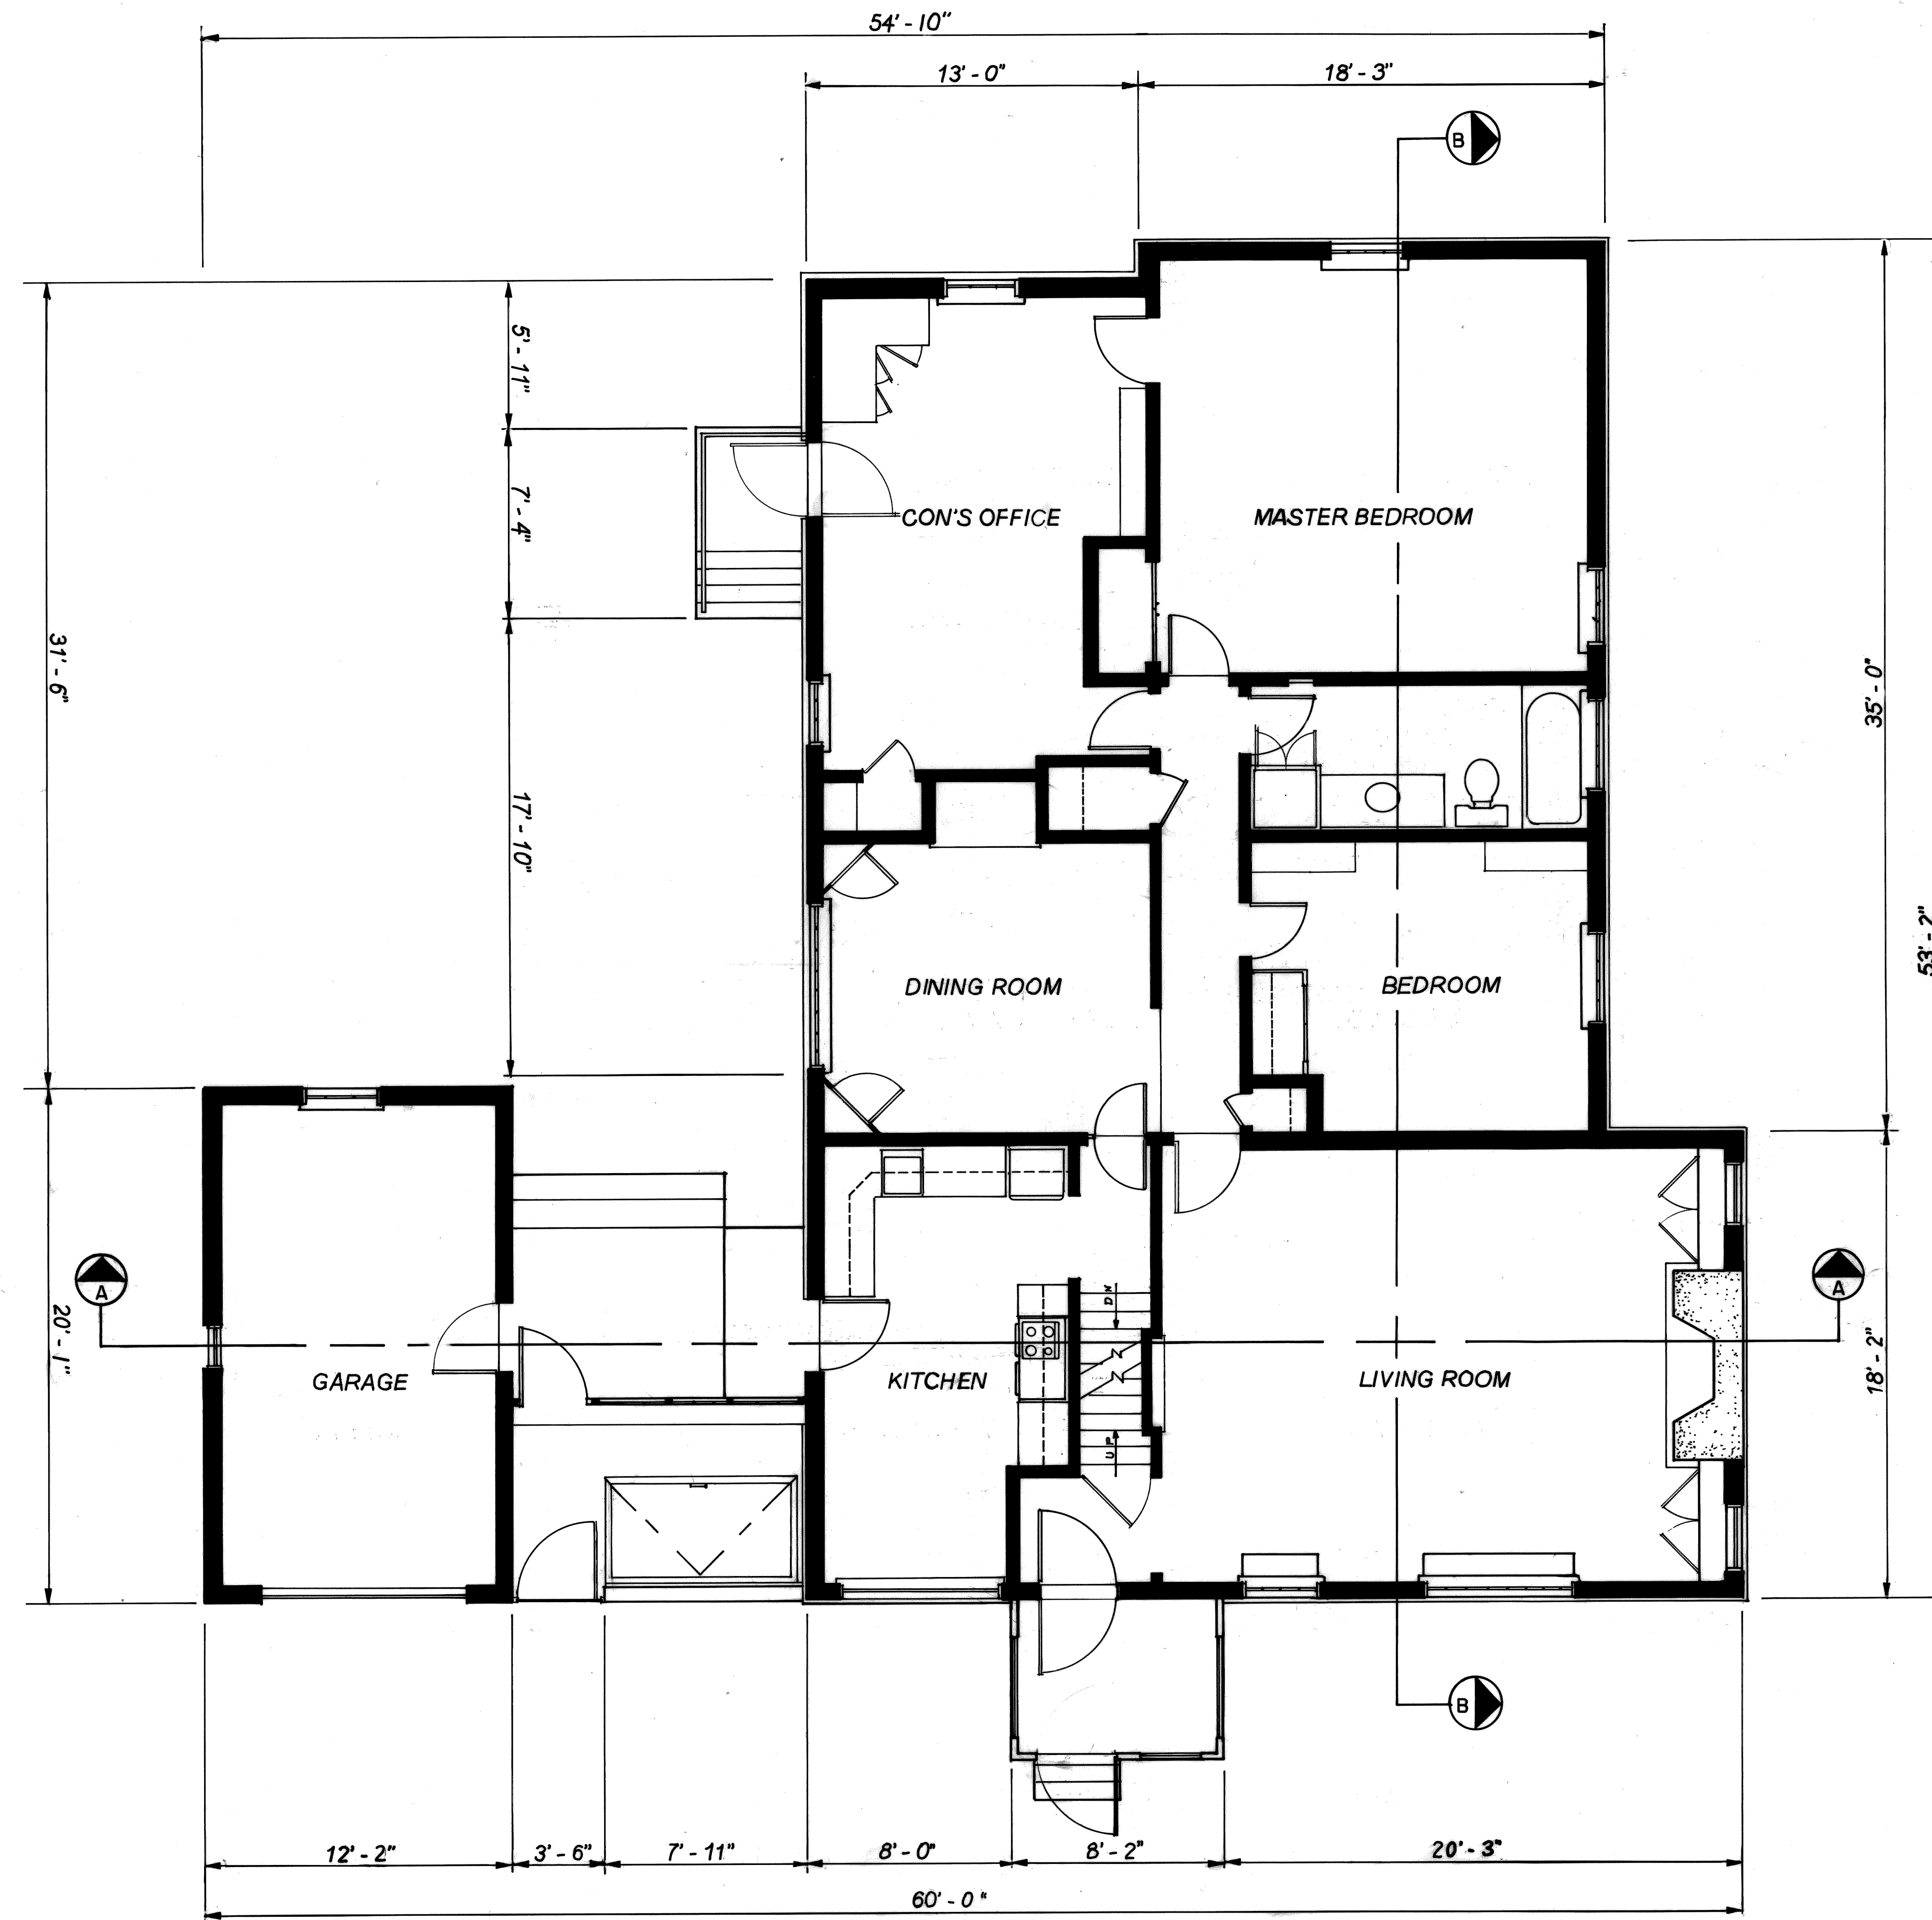


FIRST FLOOR PLAN

SCALE 1/4" = 1'

FEET


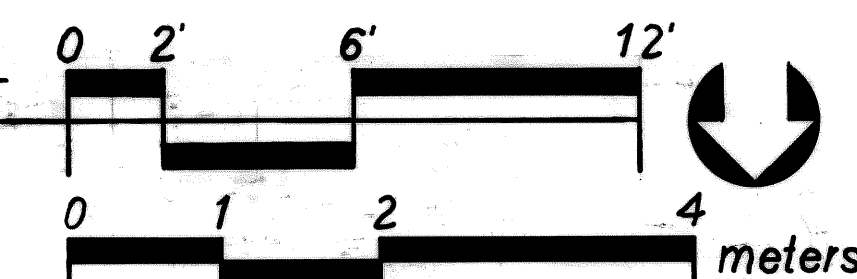



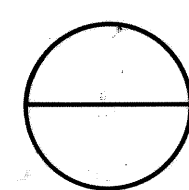


SECOND FLOOR PLAN

SCALE 1/4" = 1'


FEET

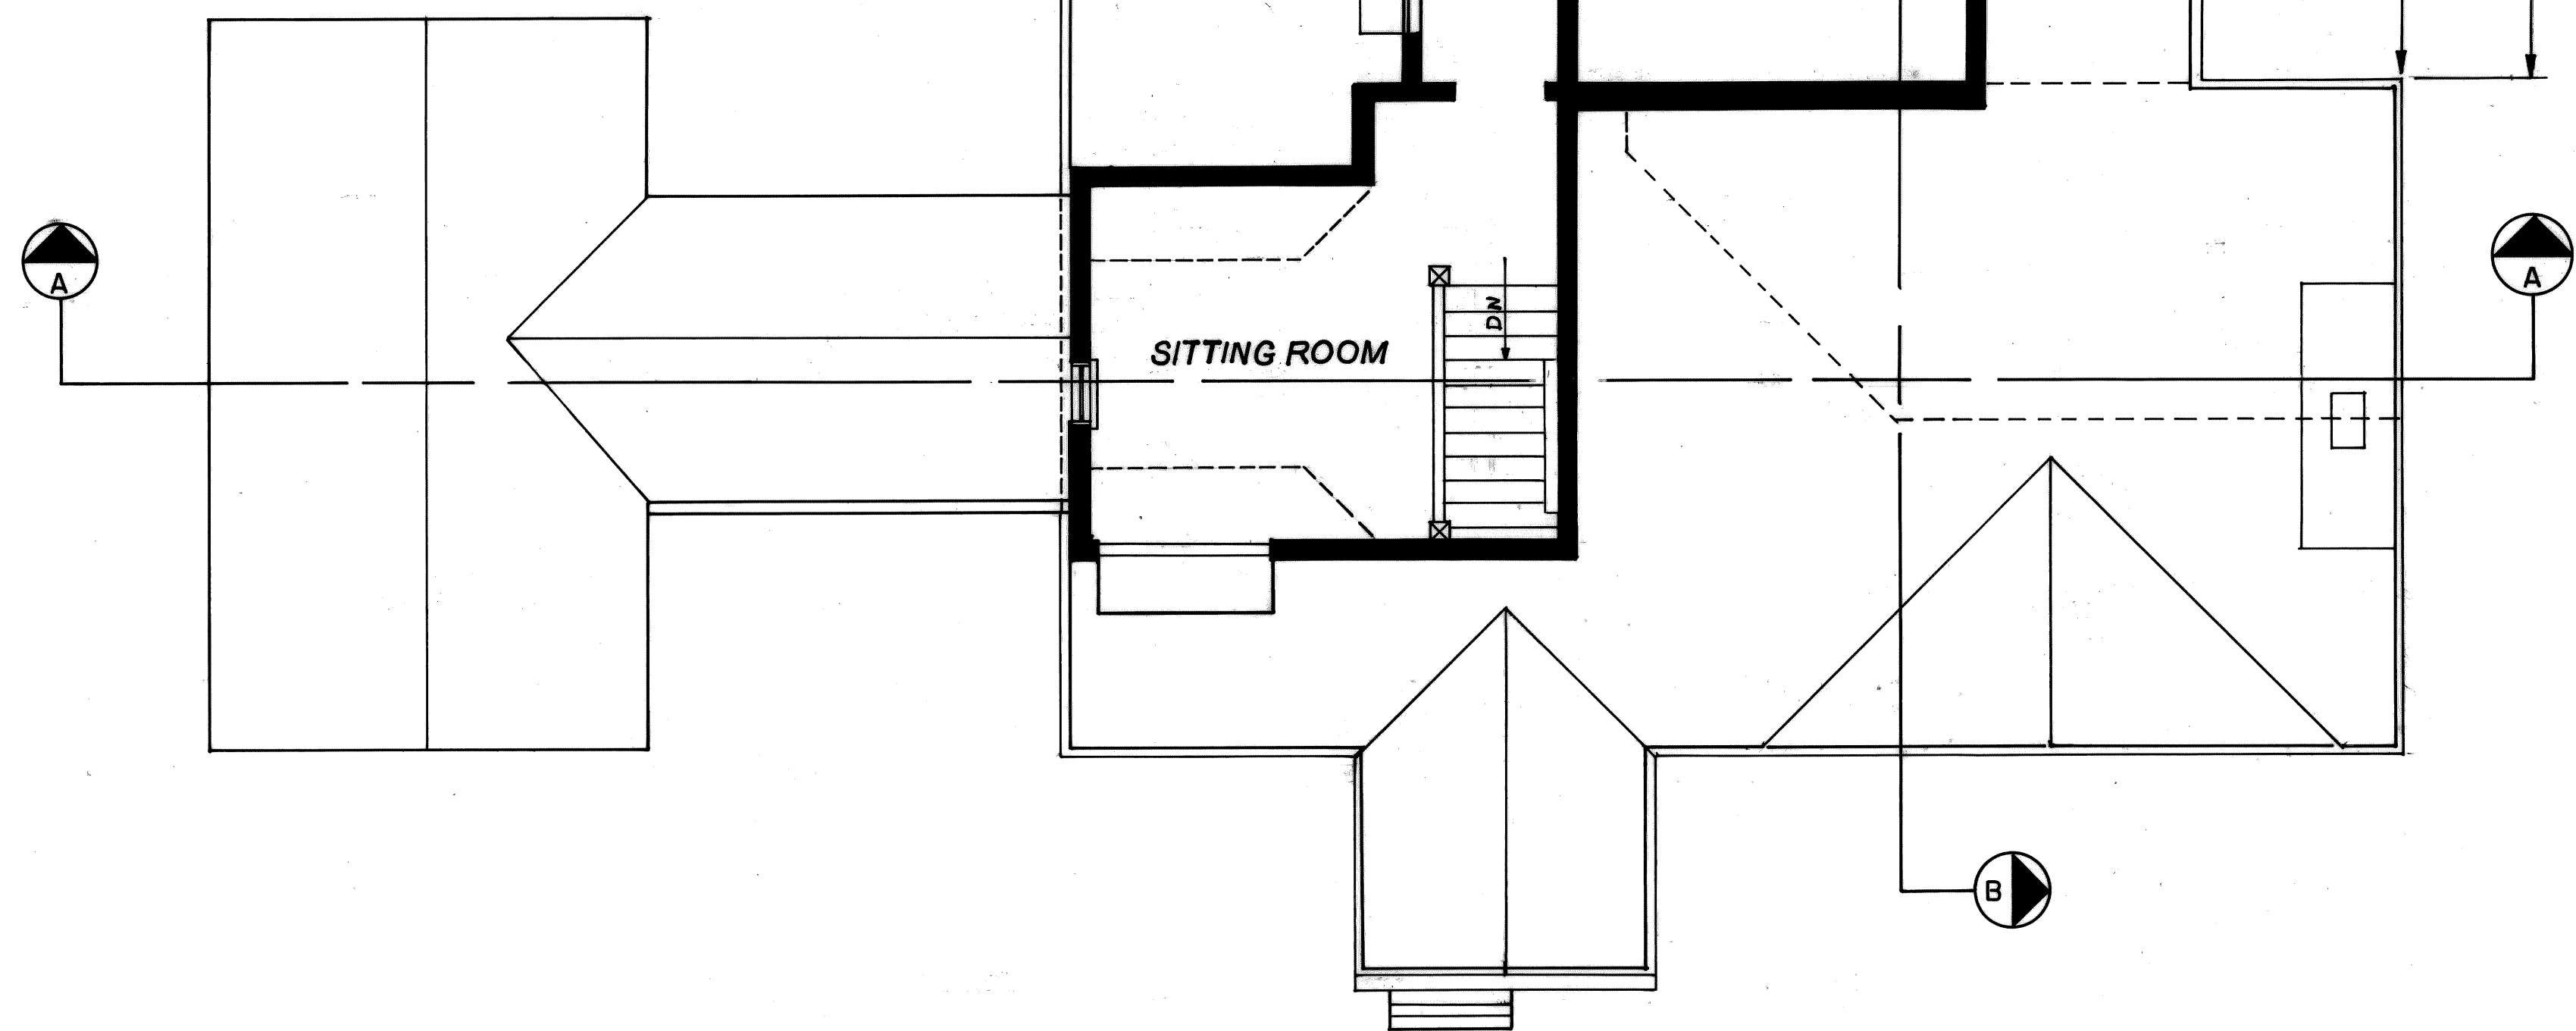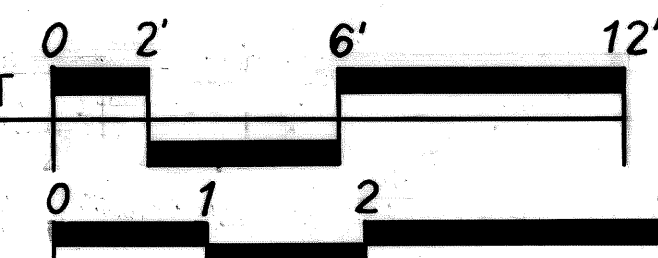


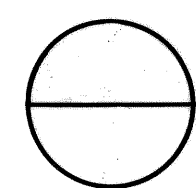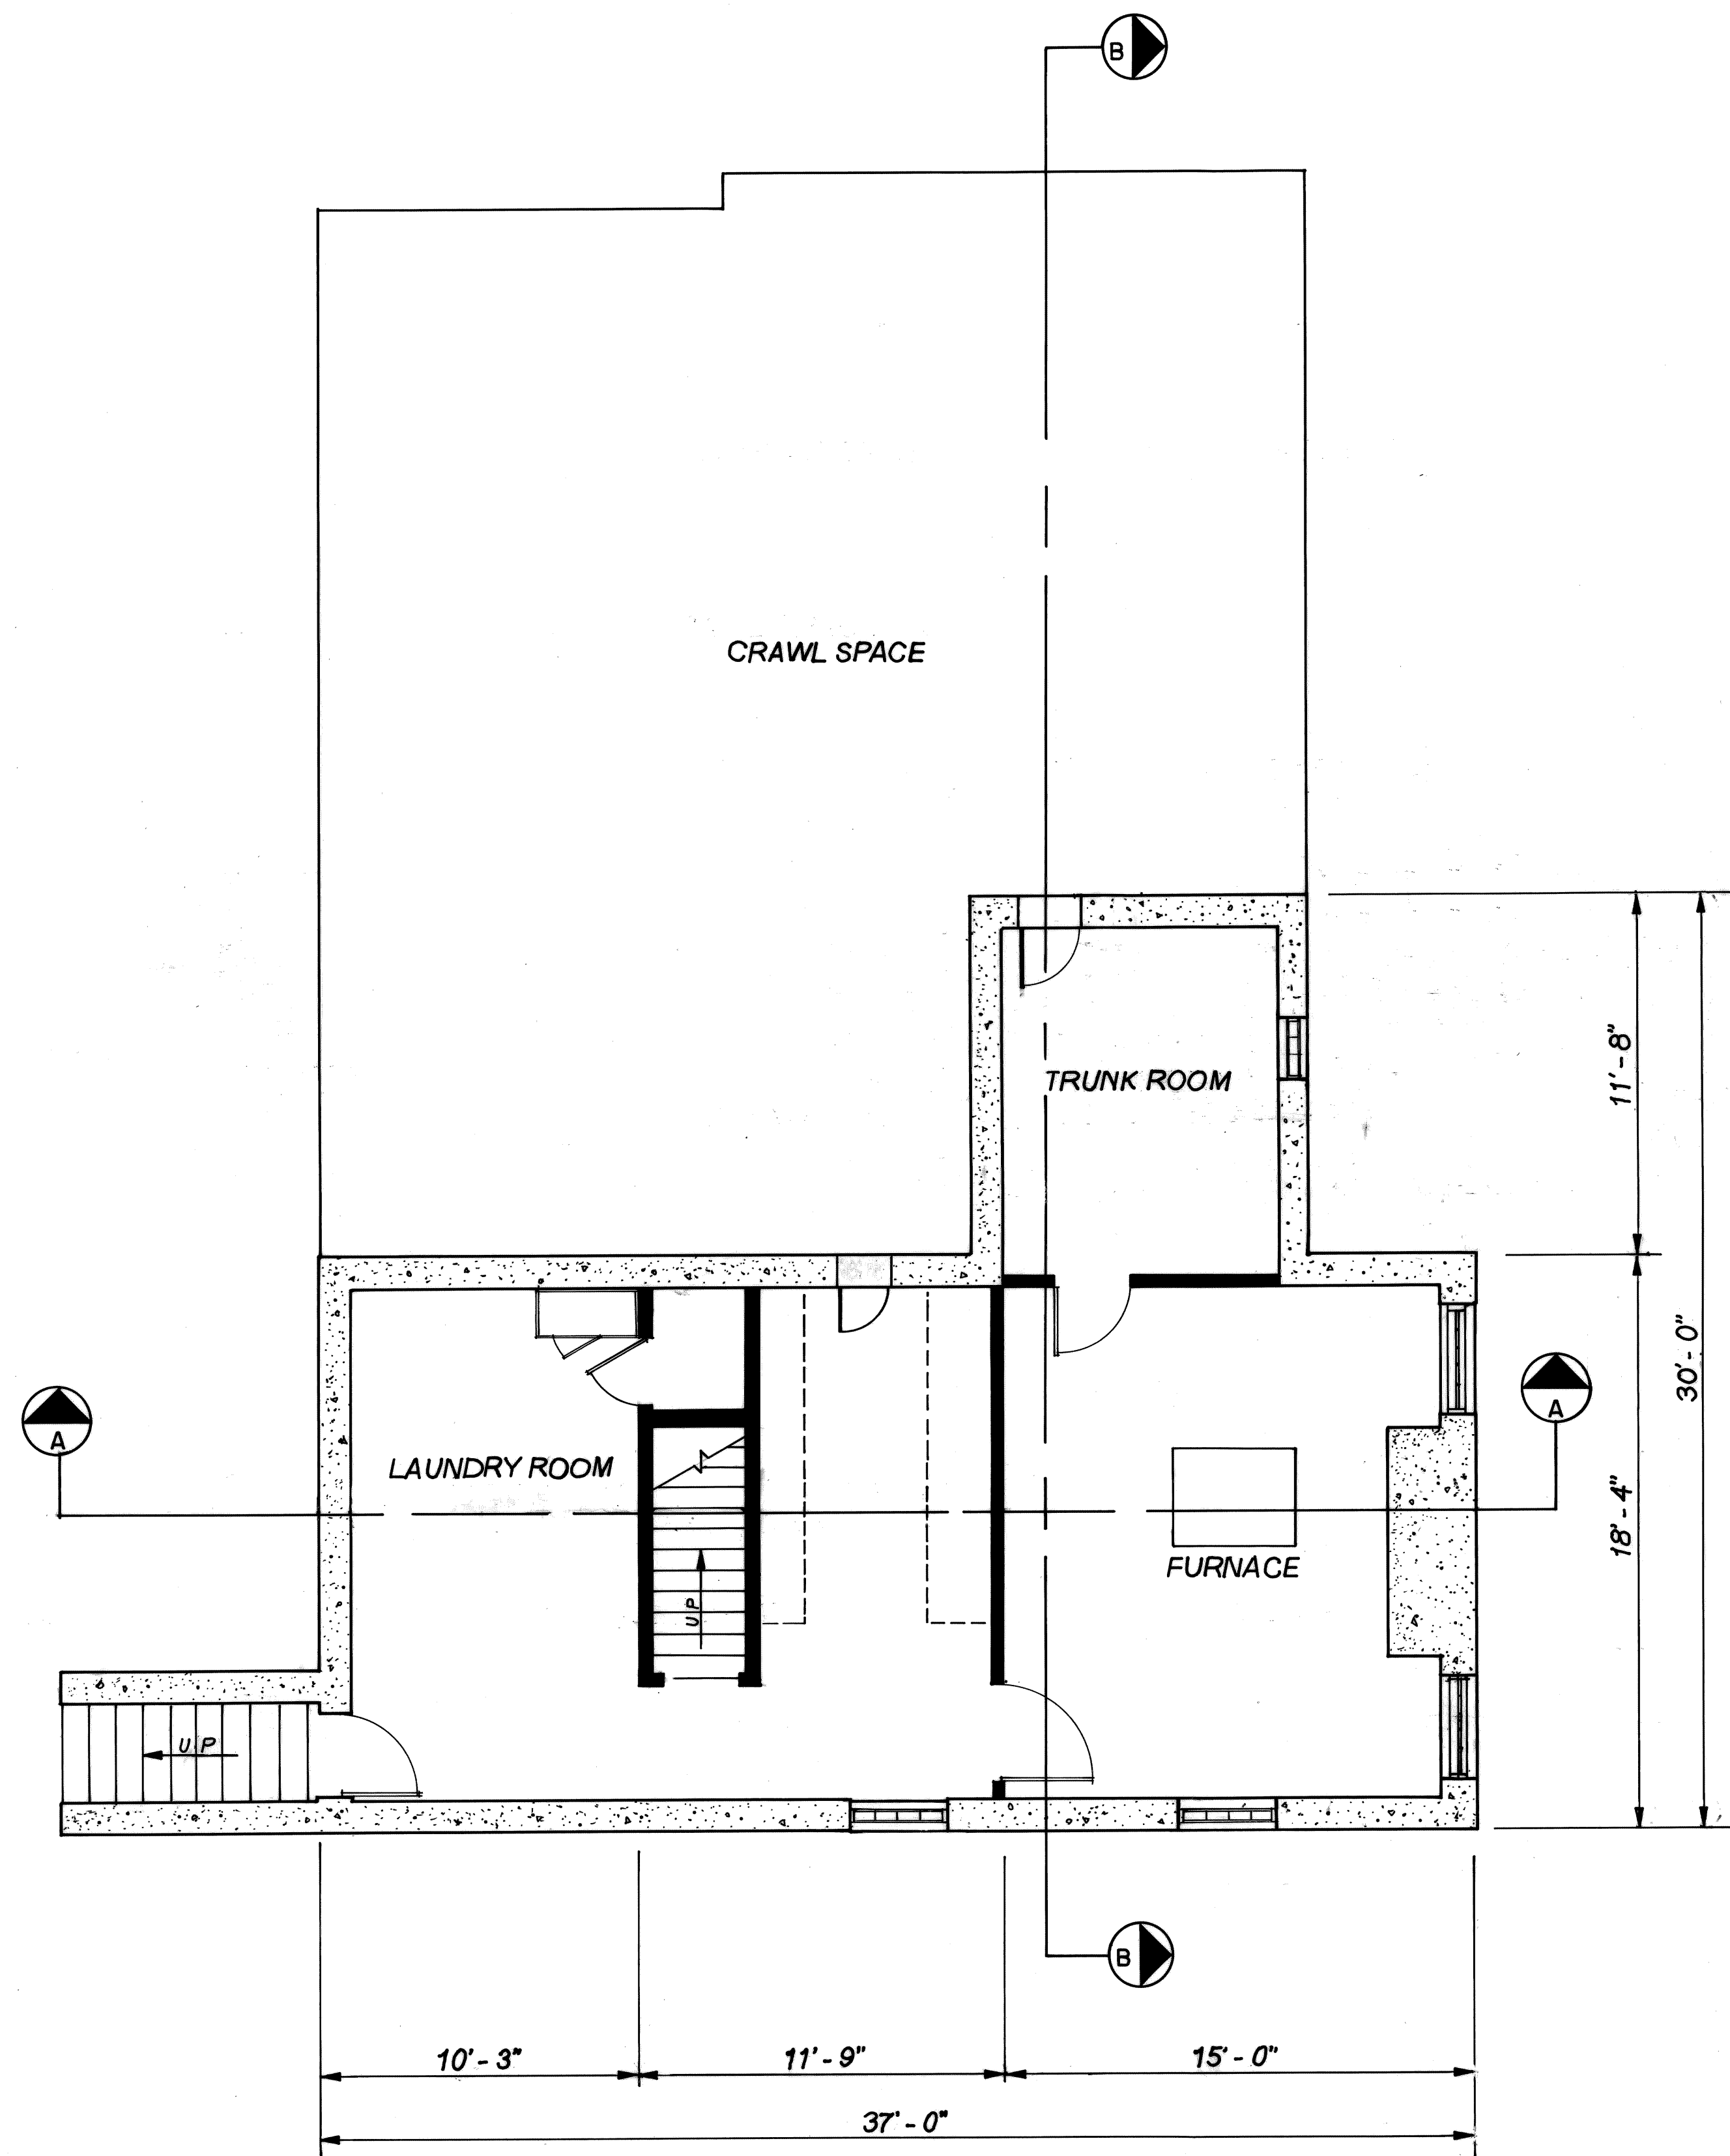

BASEMENT FLOOR PLAN


SCALE 1/4" = 1'-0"

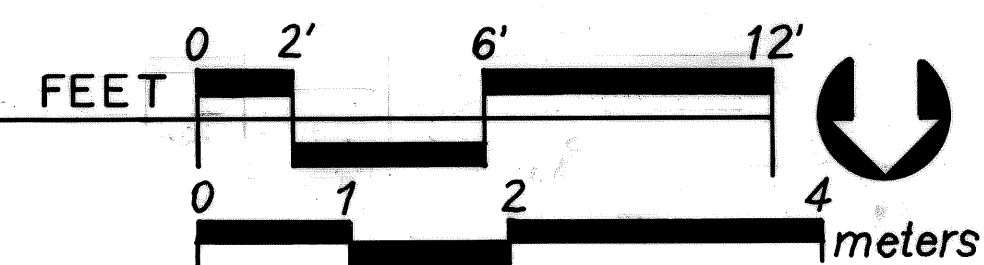

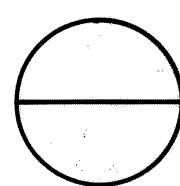

NORTH ELEVATION

SCALE 1/4" = 1'

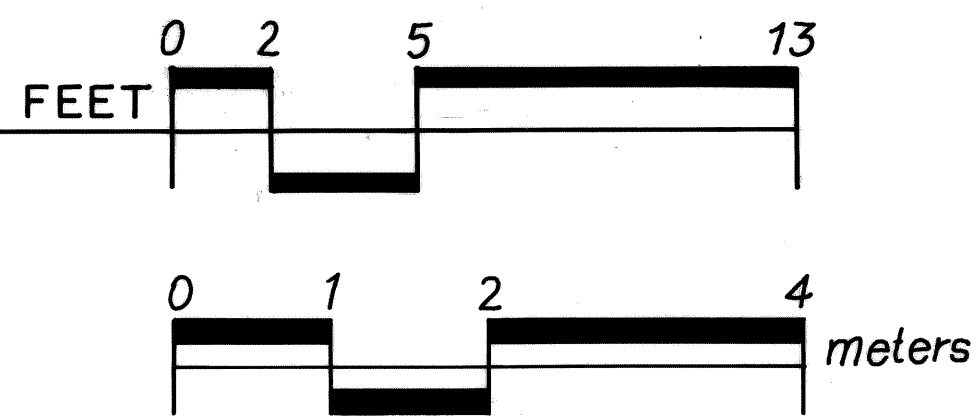

DRAWN BY: JOSEPH THOMAS 2001 TODD DELYEA 2002

INTERMOUNTAIN SUPPORT OFFICE
SANTA FE
NATIONAL PARK SERVICE
UNITED STATES DEPARTMENT OF THE INTERIOR

DEERLODGE


CONRAD & NELLIE WARREN RESIDENCE
GRANT-KOHR'S RANCH NATIONAL HISTORIC SITE HIGHWAY 10
POWELL COUNTY

MONTANA

SURVEY NO.
MT - 107


HISTORIC AMERICAN
BUILDINGS SURVEY
SHEET 5 OF 8



QUANTITY OF COPIES
INDEX NUMBER

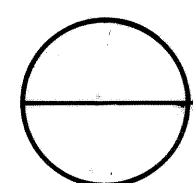

WEST ELEVATION



SCALE 1/4" = 1'

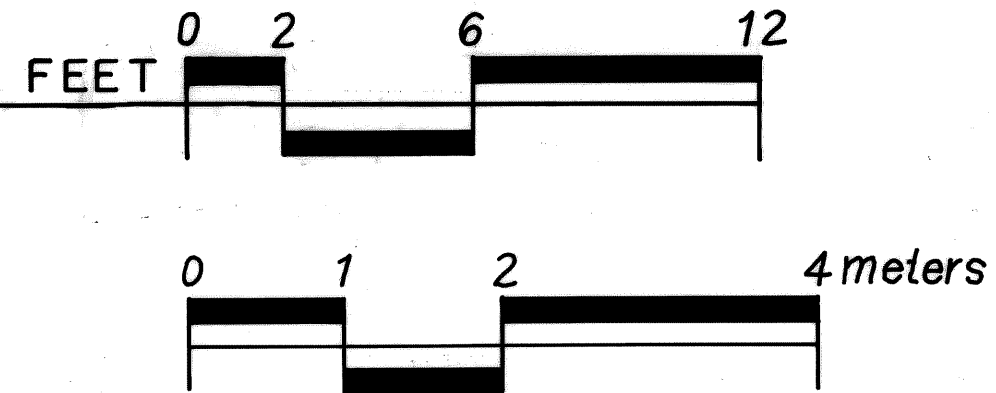


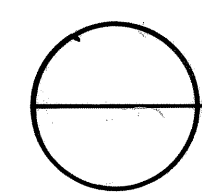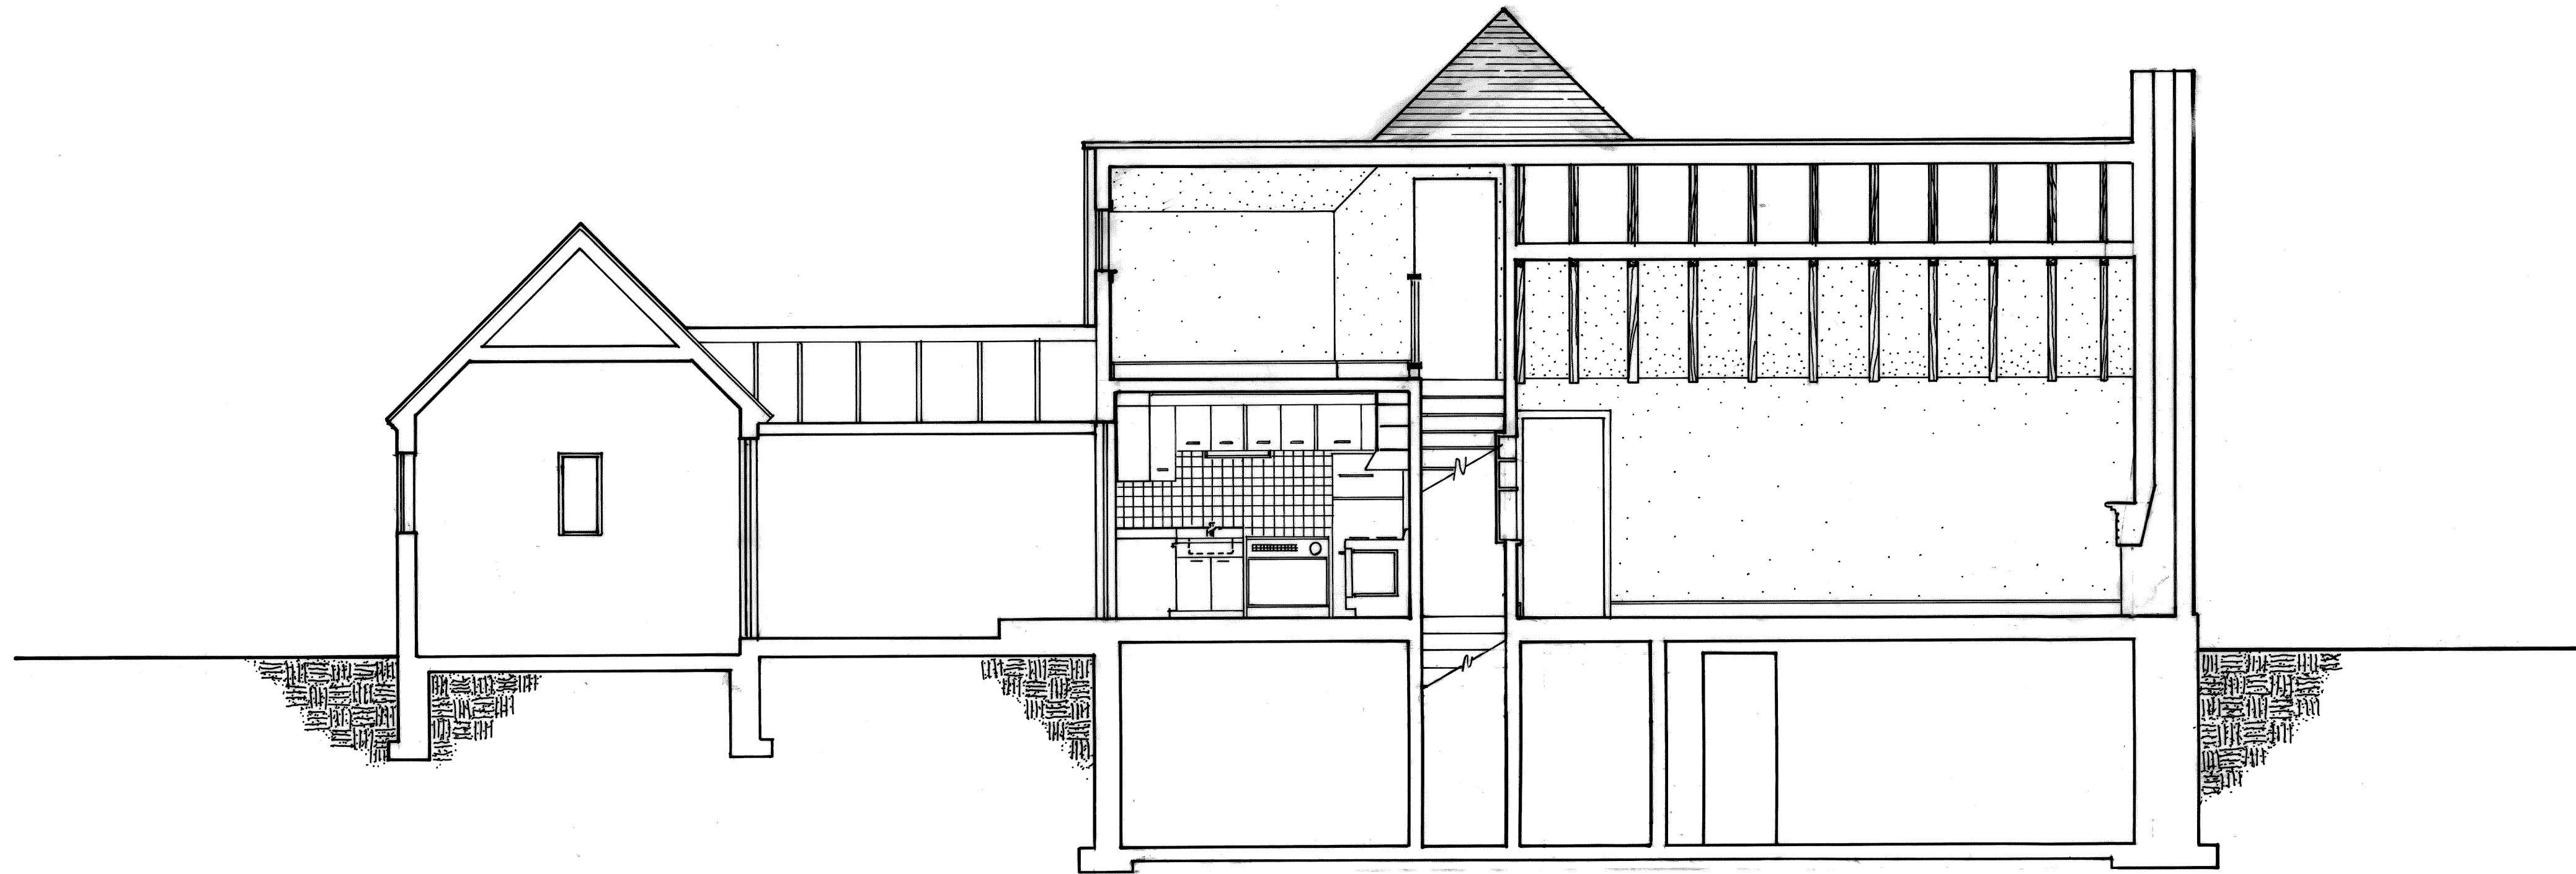

SECTION A-A

SCALE 1/4" = 1'

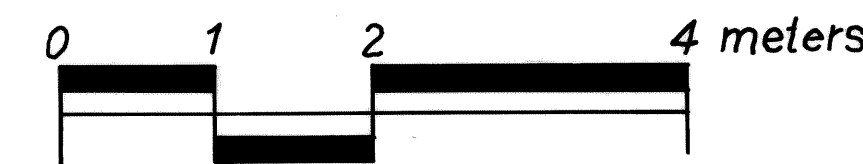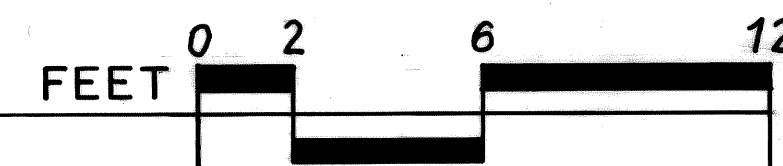

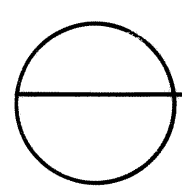

SECTION B-B

SCALE 1/4" = 1'

FEET 0 2 6 12

0 1 2 4 meters

DRAWN BY: TODD DELYEA 2002
INTERMOUNTAIN SUPPORT OFFICE
SANTA FE
NATIONAL PARK SERVICE
UNITED STATES DEPARTMENT OF THE INTERIOR

DEER LODGE

CONRAD & NELLIE WARREN RESIDENCE
GRANT-KOHR'S RANCH NATIONAL HISTORIC SITE
POWELL COUNTY

MONTANA

SURVEY NO.
MT - 107

HISTORIC AMERICAN
BUILDINGS SURVEY
SHEET 8 OF 8 SHEETS

LIBRARY OF CONGRESS
INDEX NUMBER

IF REPRODUCED, PLEASE CREDIT: HISTORIC AMERICAN BUILDINGS SURVEY, NATIONAL PARK SERVICE, NAME OF DELINEATOR, DATE OF THE DRAWING

HISTORIC AMERICAN BUILDINGS SURVEY

INDEX TO PHOTOGRAPHS

ADDENDUM TO:

HABS MT-107

CONRAD & NELLIE WARREN RESIDENCE

(Warren Residence)

Grant-Kohrs Ranch National Historic Site

Highway 10

Deer Lodge

Powell County

Montana

INDEX TO BLACK AND WHITE PHOTOGRAPHS

John S. Hanttula, photographer, May 2001

MT-107-1	House, north side, front
MT-107-2	Garage, north side, front
MT-107-3	Garage, east side
MT-107-4	House, west side
MT-107-5	House, west side
MT-107-6	House, northwest corner
MT-107-7	House, east side, with fence in foreground

HABS No. MT-107-1





HABS No. MT-107-2





HA03 NO-MT-107-3





HABS NO. MT-107-4





HABS No. MT-107-5





HABS No. MT-107-6





HABS No. MT-107-7





HISTORIC AMERICAN BUILDINGS SURVEY

INDEX TO PHOTOGRAPHS

WARREN HEREFORD RANCH
Grant-Kohrs Ranch National Historic Site
Highway 10
Deer Lodge
Powell County
Montana

HABS No. MT-108

John S. Hanttula, Photographer, May 22, 2001

- | | |
|----------|--|
| MT-108-1 | Overview looking southwest. Stallion Barn No. 2 (HABS-MT-39-H) visible in distance, center of photograph |
| MT-108-2 | Overview looking southwest. Stallion Barn No. 2 (HABS-MT-39-H) visible in distance, center of photograph |

WARREN HEREFORD RANCH
Grant-Kohrs Ranch National Historic Site
Highway 10
Deer Lodge
Powell County
Montana

HABS No. MT-108

PHOTOGRAPHS

HISTORIC AMERICAN BUILDING SURVEY
Southwest System Support Office
National Park Service
P.O. Box 728
Santa Fe, New Mexico 87504





HABS No. MT-108-2



