

Grant-Kohrs Ranch Complex, Ranch House
(Grant-Kohrs Ranch National Historic Site, Ranch House)
Highway 10
Deer Lodge
Powell County
Montana

HABS No. MT-39=A

HABS
MONT,
39-DELO,
1-A-

PHOTOGRAPHS

ADDENDUM TO
GRANT KOHRS RANCH COMPLEX, RANCH HOUSE
Grant Kohrs Ranch National Historic Site
Highway 10
Deer Lodge
Powell County
Montana

HABS No. MT-39-A

HABS
MONT,
39-DELO,
1-A-

XEROGRAPHIC COPIES OF COLOR TRANSPARENCIES

HISTORIC AMERICAN BUILDINGS SURVEY
National Park Service
U.S. Department of the Interior
Washington, D.C. 20013

ADDENDUM TO
GRANT-KOHRS RANCH, RANCH HOUSE (HS-1)
Grant-Kohrs Ranch National Historic Site
Highway 10
Deer Lodge
Powell County
Montana

HABS No. MT-39-A




REDUCED COPIES OF MEASURED DRAWINGS

HISTORIC AMERICAN BUILDING SURVEY
Southwest System Support Office
National Park Service
P.O. Box 728
Santa Fe, New Mexico 87504

6'-6" 10'-0" 8'-6" 20'-4" 4'-0" 4'-5" 9'-9" 12'-6" 20'-5" 5'-6"

BASEMENT PLAN

SCALE: FEET 1/4" = 1'-0"
METERS 1:48

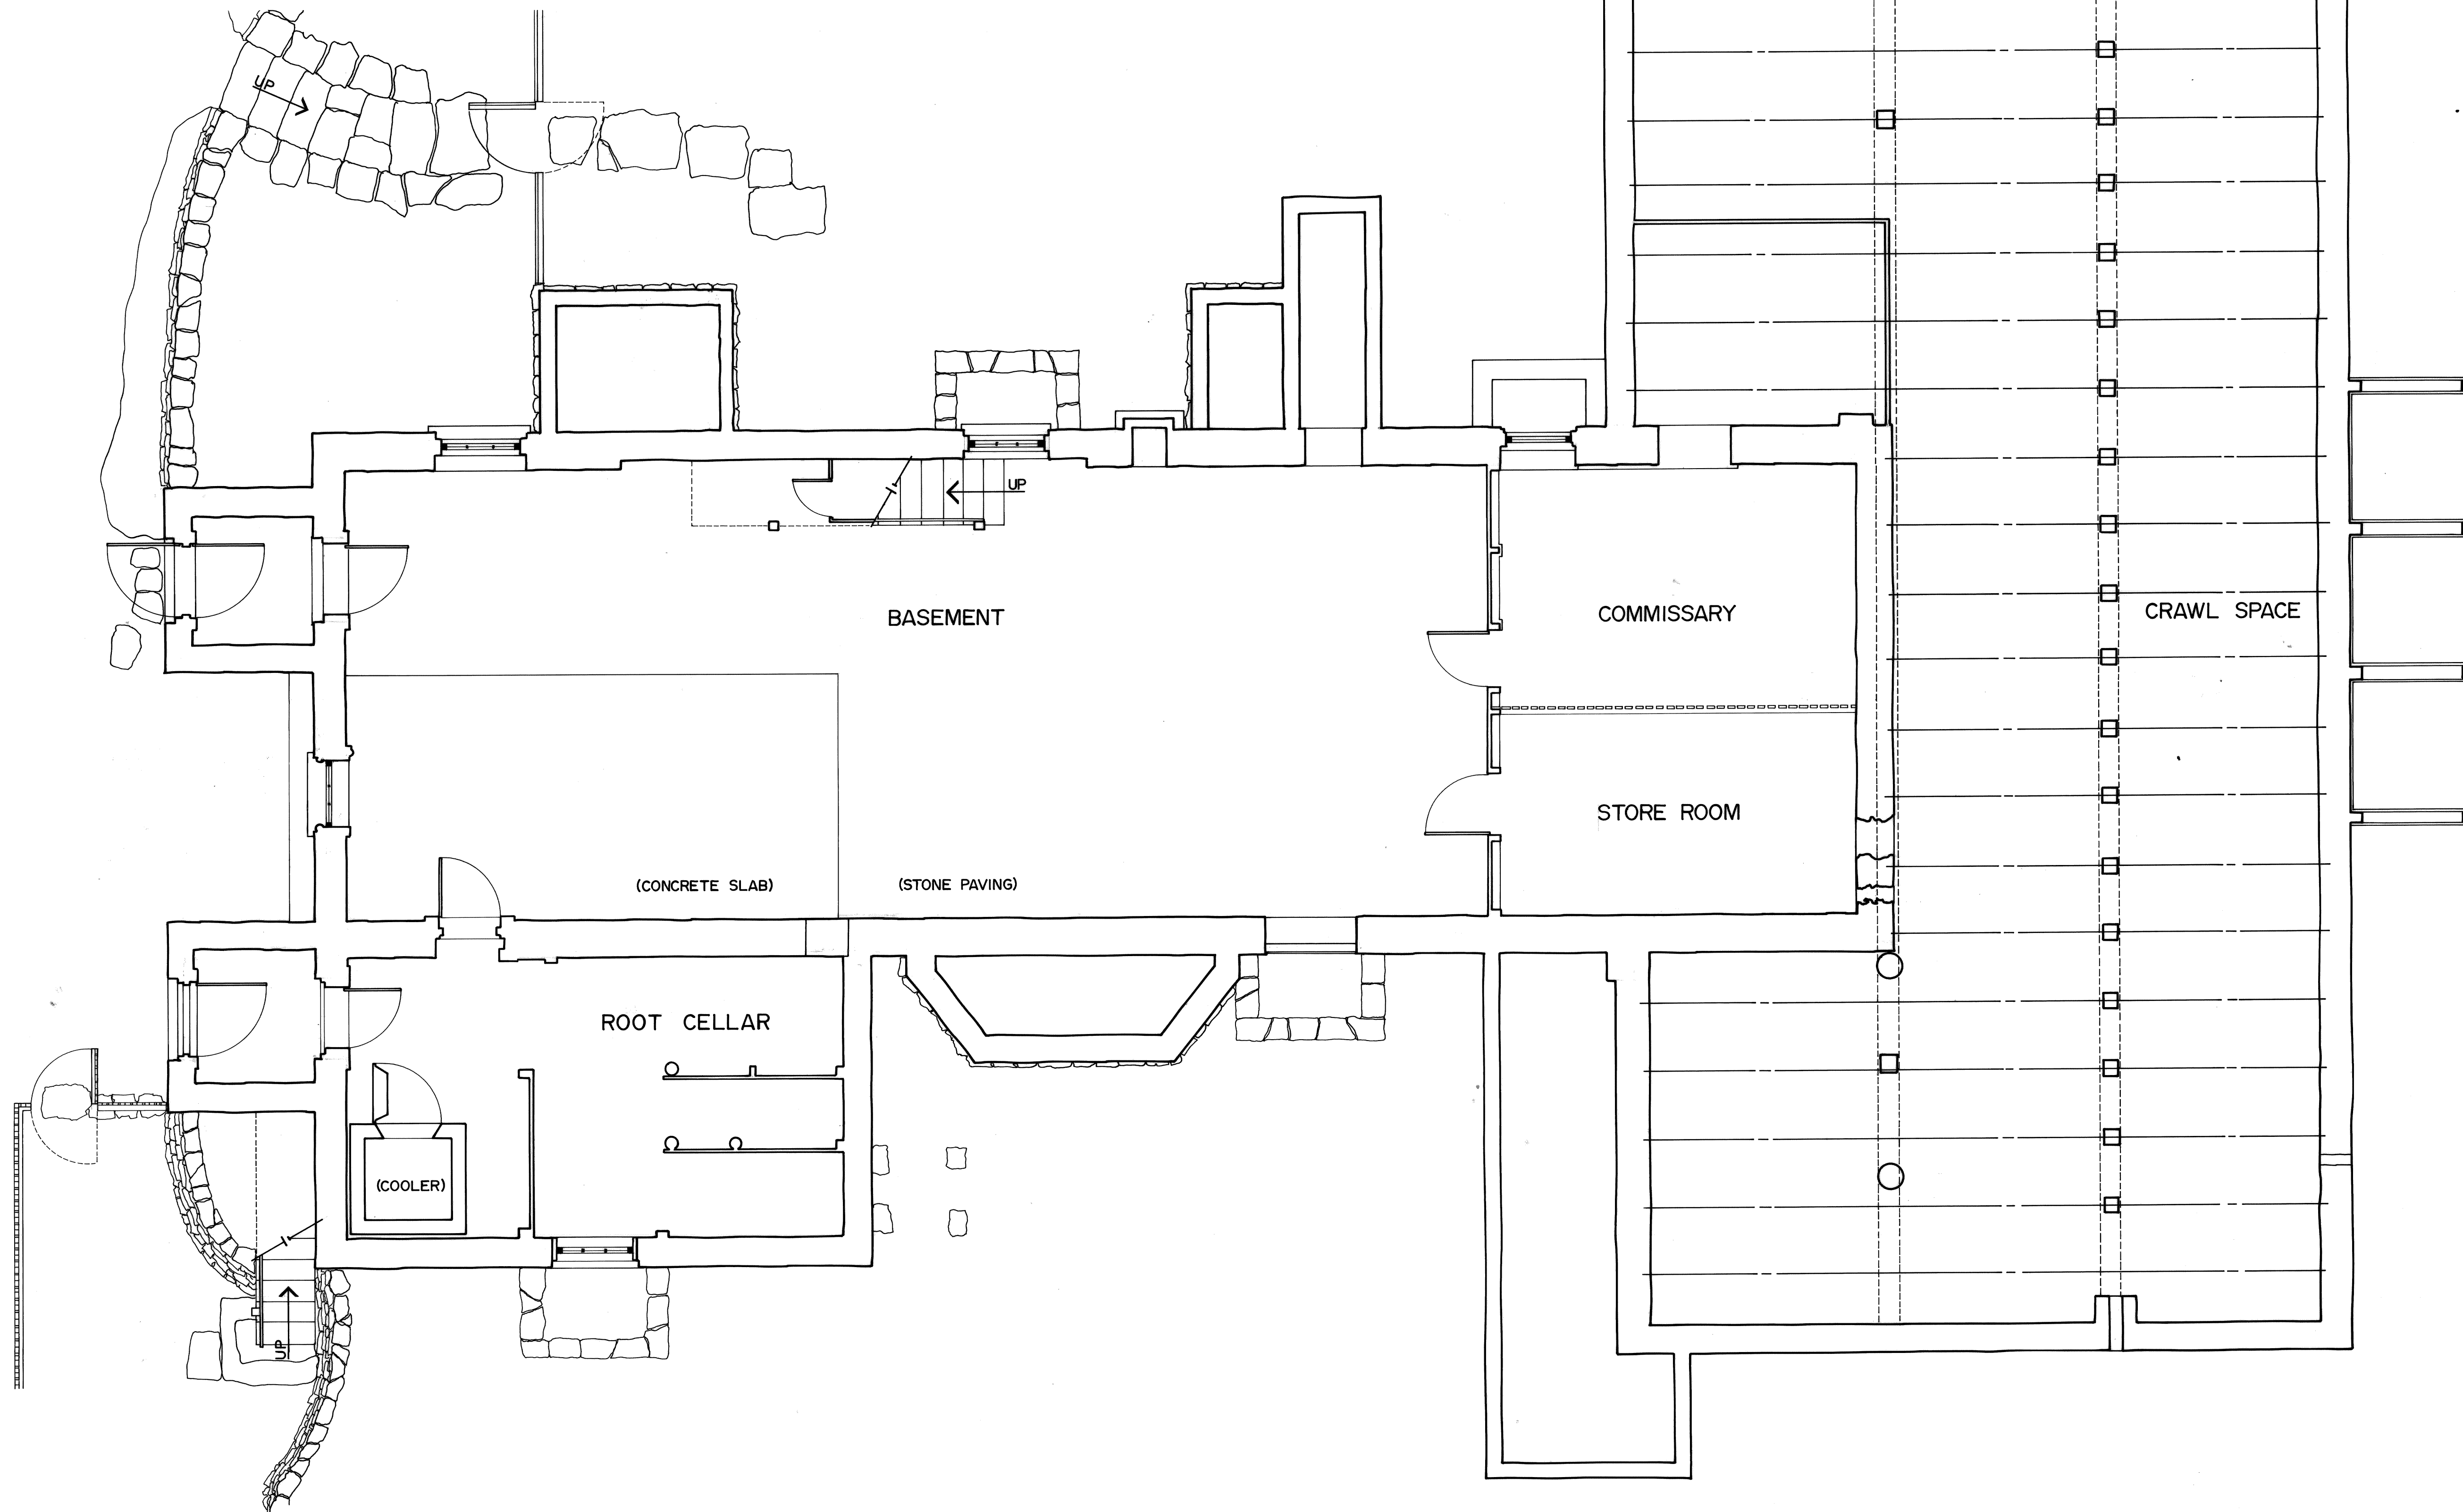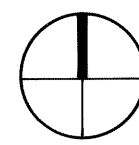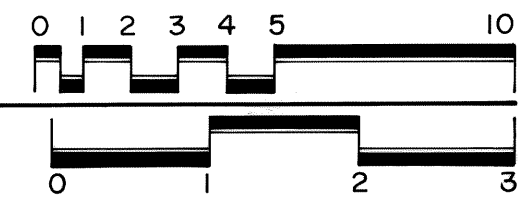

23'-0"

19'-7"

23'-9"

8'-6"

DRAWN BY: SERACUSE, LAWLER & PARTNERS, INC. 1979, INKED BY: RICHARD J. CROMENBERGER 1982

ROCKY MOUNTAIN REGIONAL OFFICE
OFFICE OF ARCHEOLOGY AND HISTORIC PRESERVATION
HERITAGE CONSERVATION AND RECREATION SERVICE
UNITED STATES DEPARTMENT OF THE INTERIOR

NAME AND LOCATION OF STRUCTURE

GRANT-KOHR'S RANCH, RANCH HOUSE (HS-1)

GRANT-KOHR'S RANCH NATIONAL HISTORIC SITE

DEER LODGE VICINITY

MONTANA

SURVEY NO.

MT-39-A

HISTORIC AMERICAN
BUILDINGS SURVEY




SHEET 1 OF 5 SHEETS

DATE OF CONSTRUCTION

1900-1910

FIRST FLOOR PLAN




SCALE: FEET 1/4" = 1'-0"
METERS 1:48

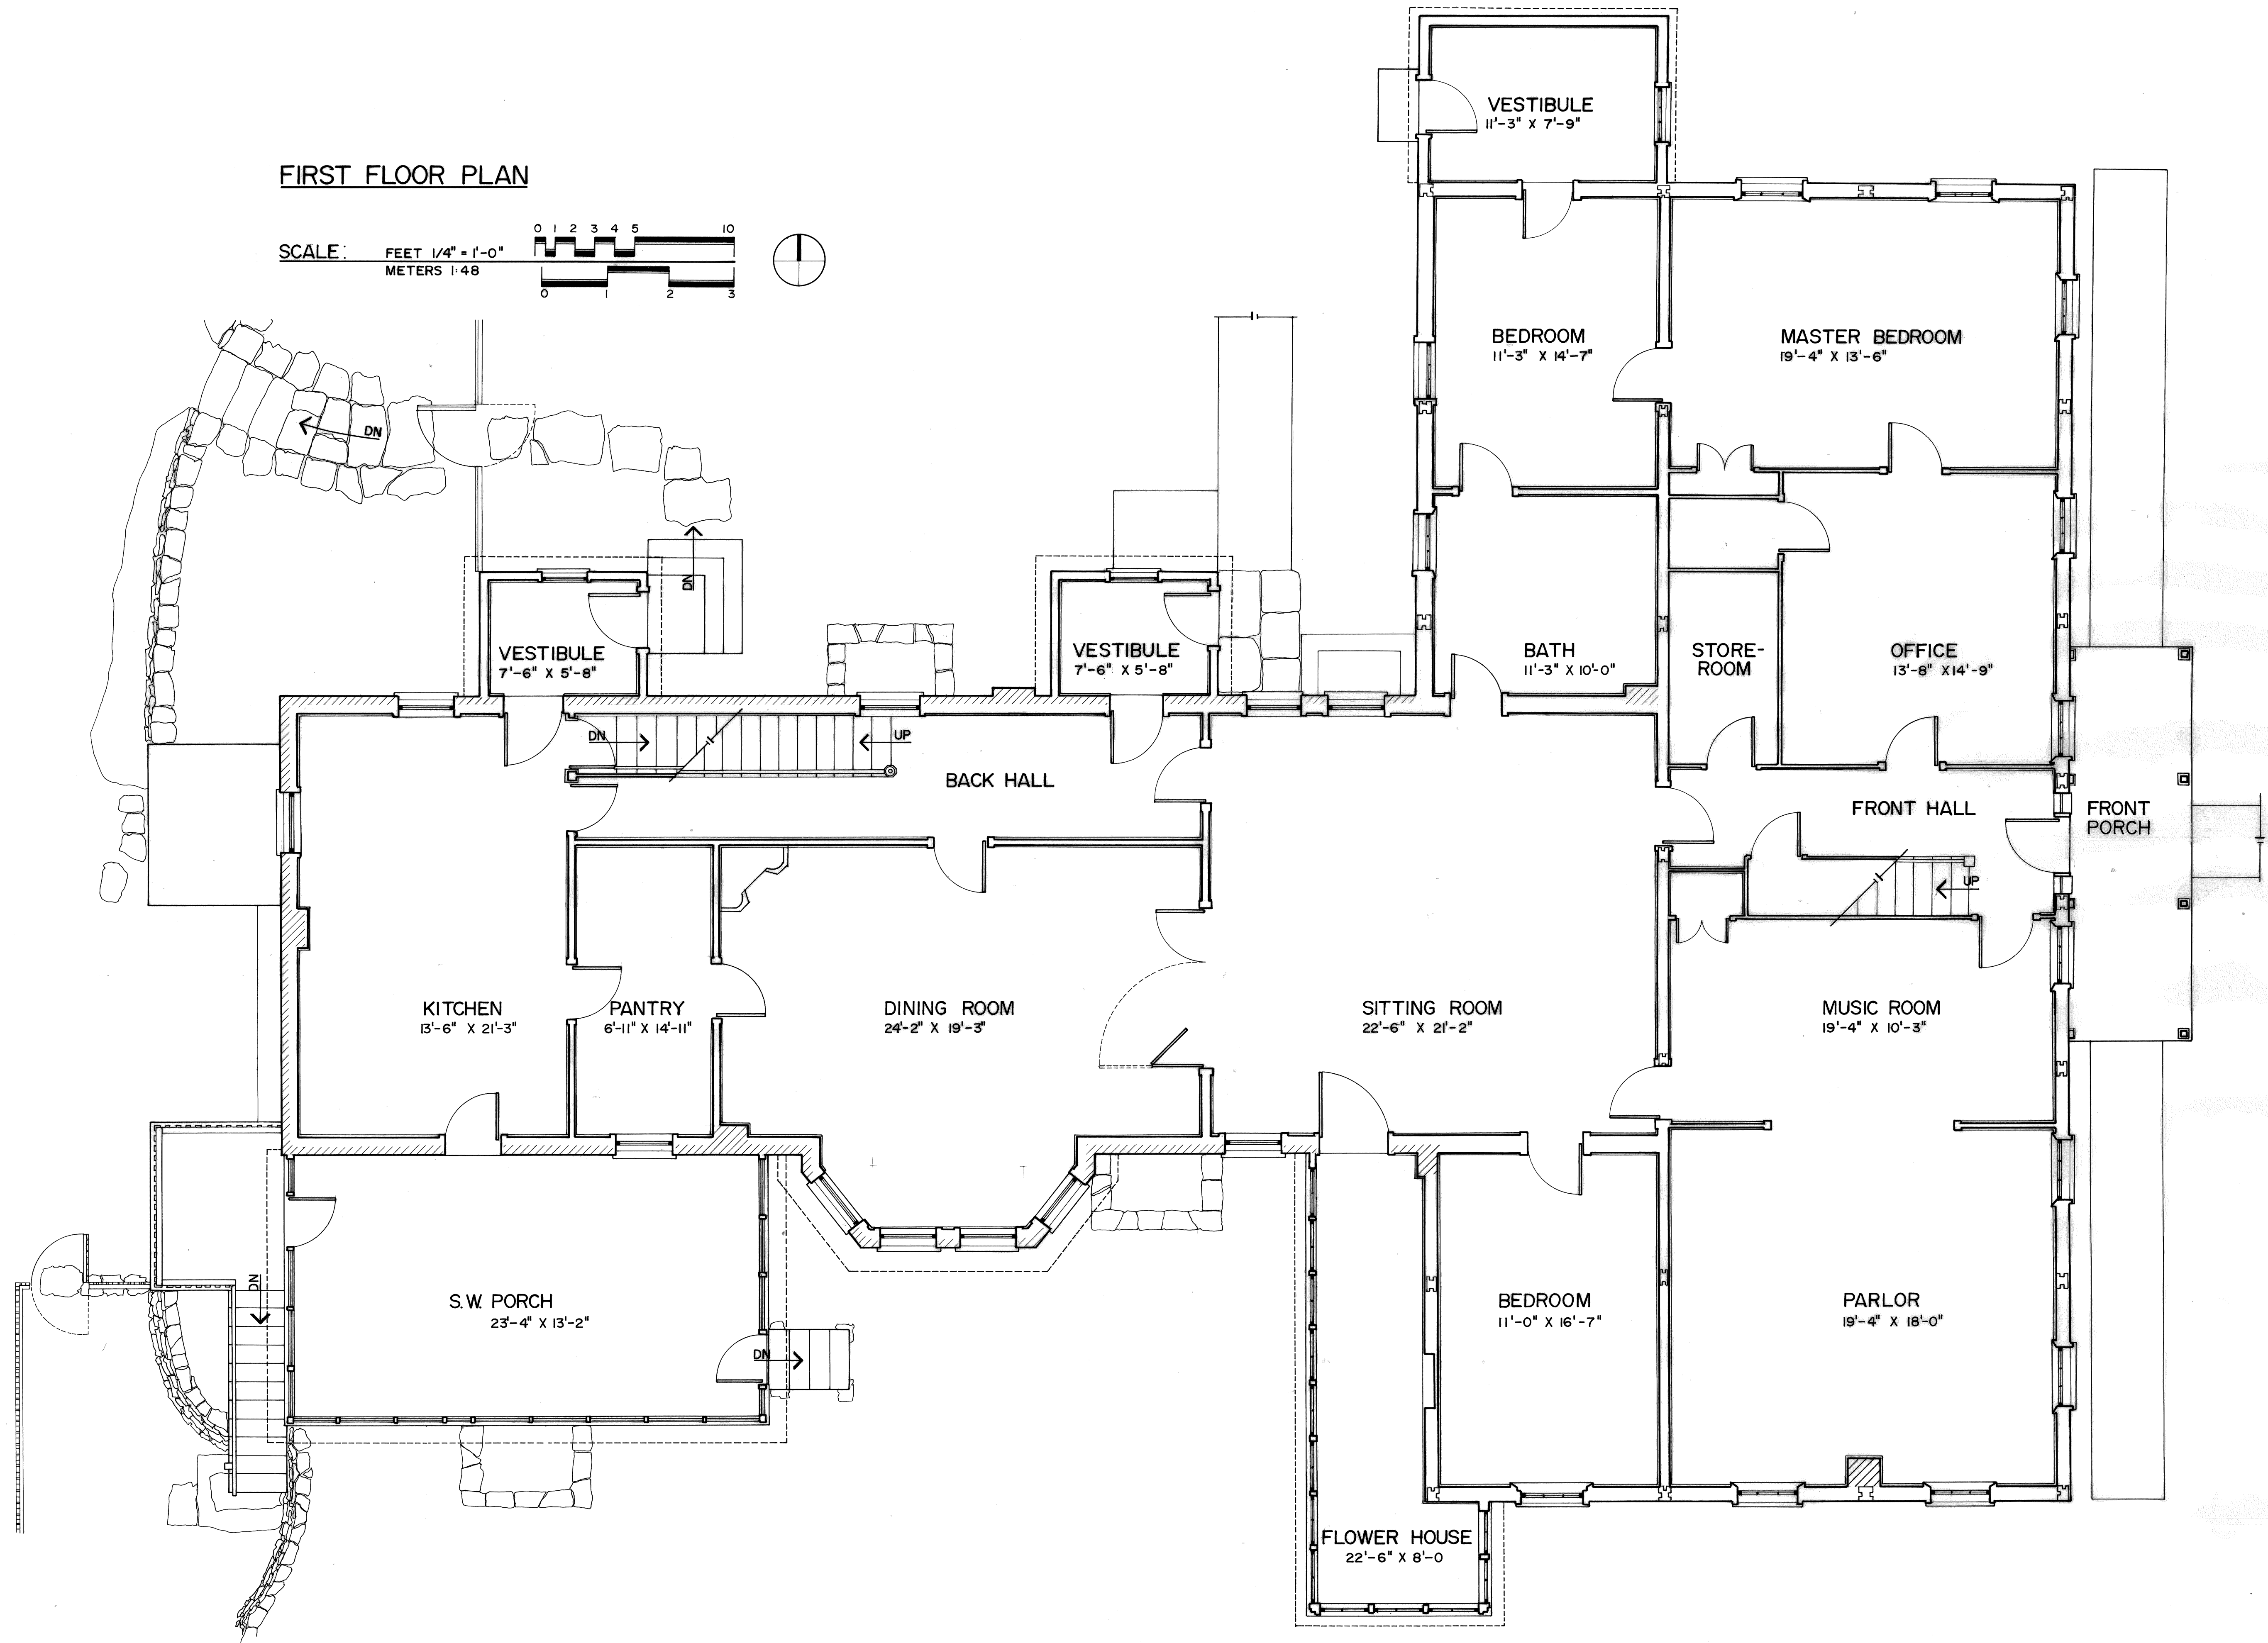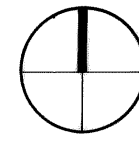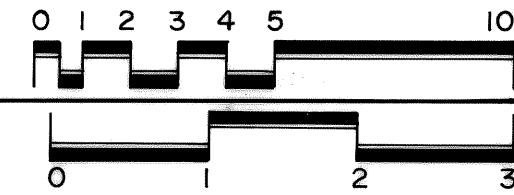

TRIM LINE

SECOND FLOOR PLAN

SCALE: FEET 1/4" = 1'-0"
METERS 1:48

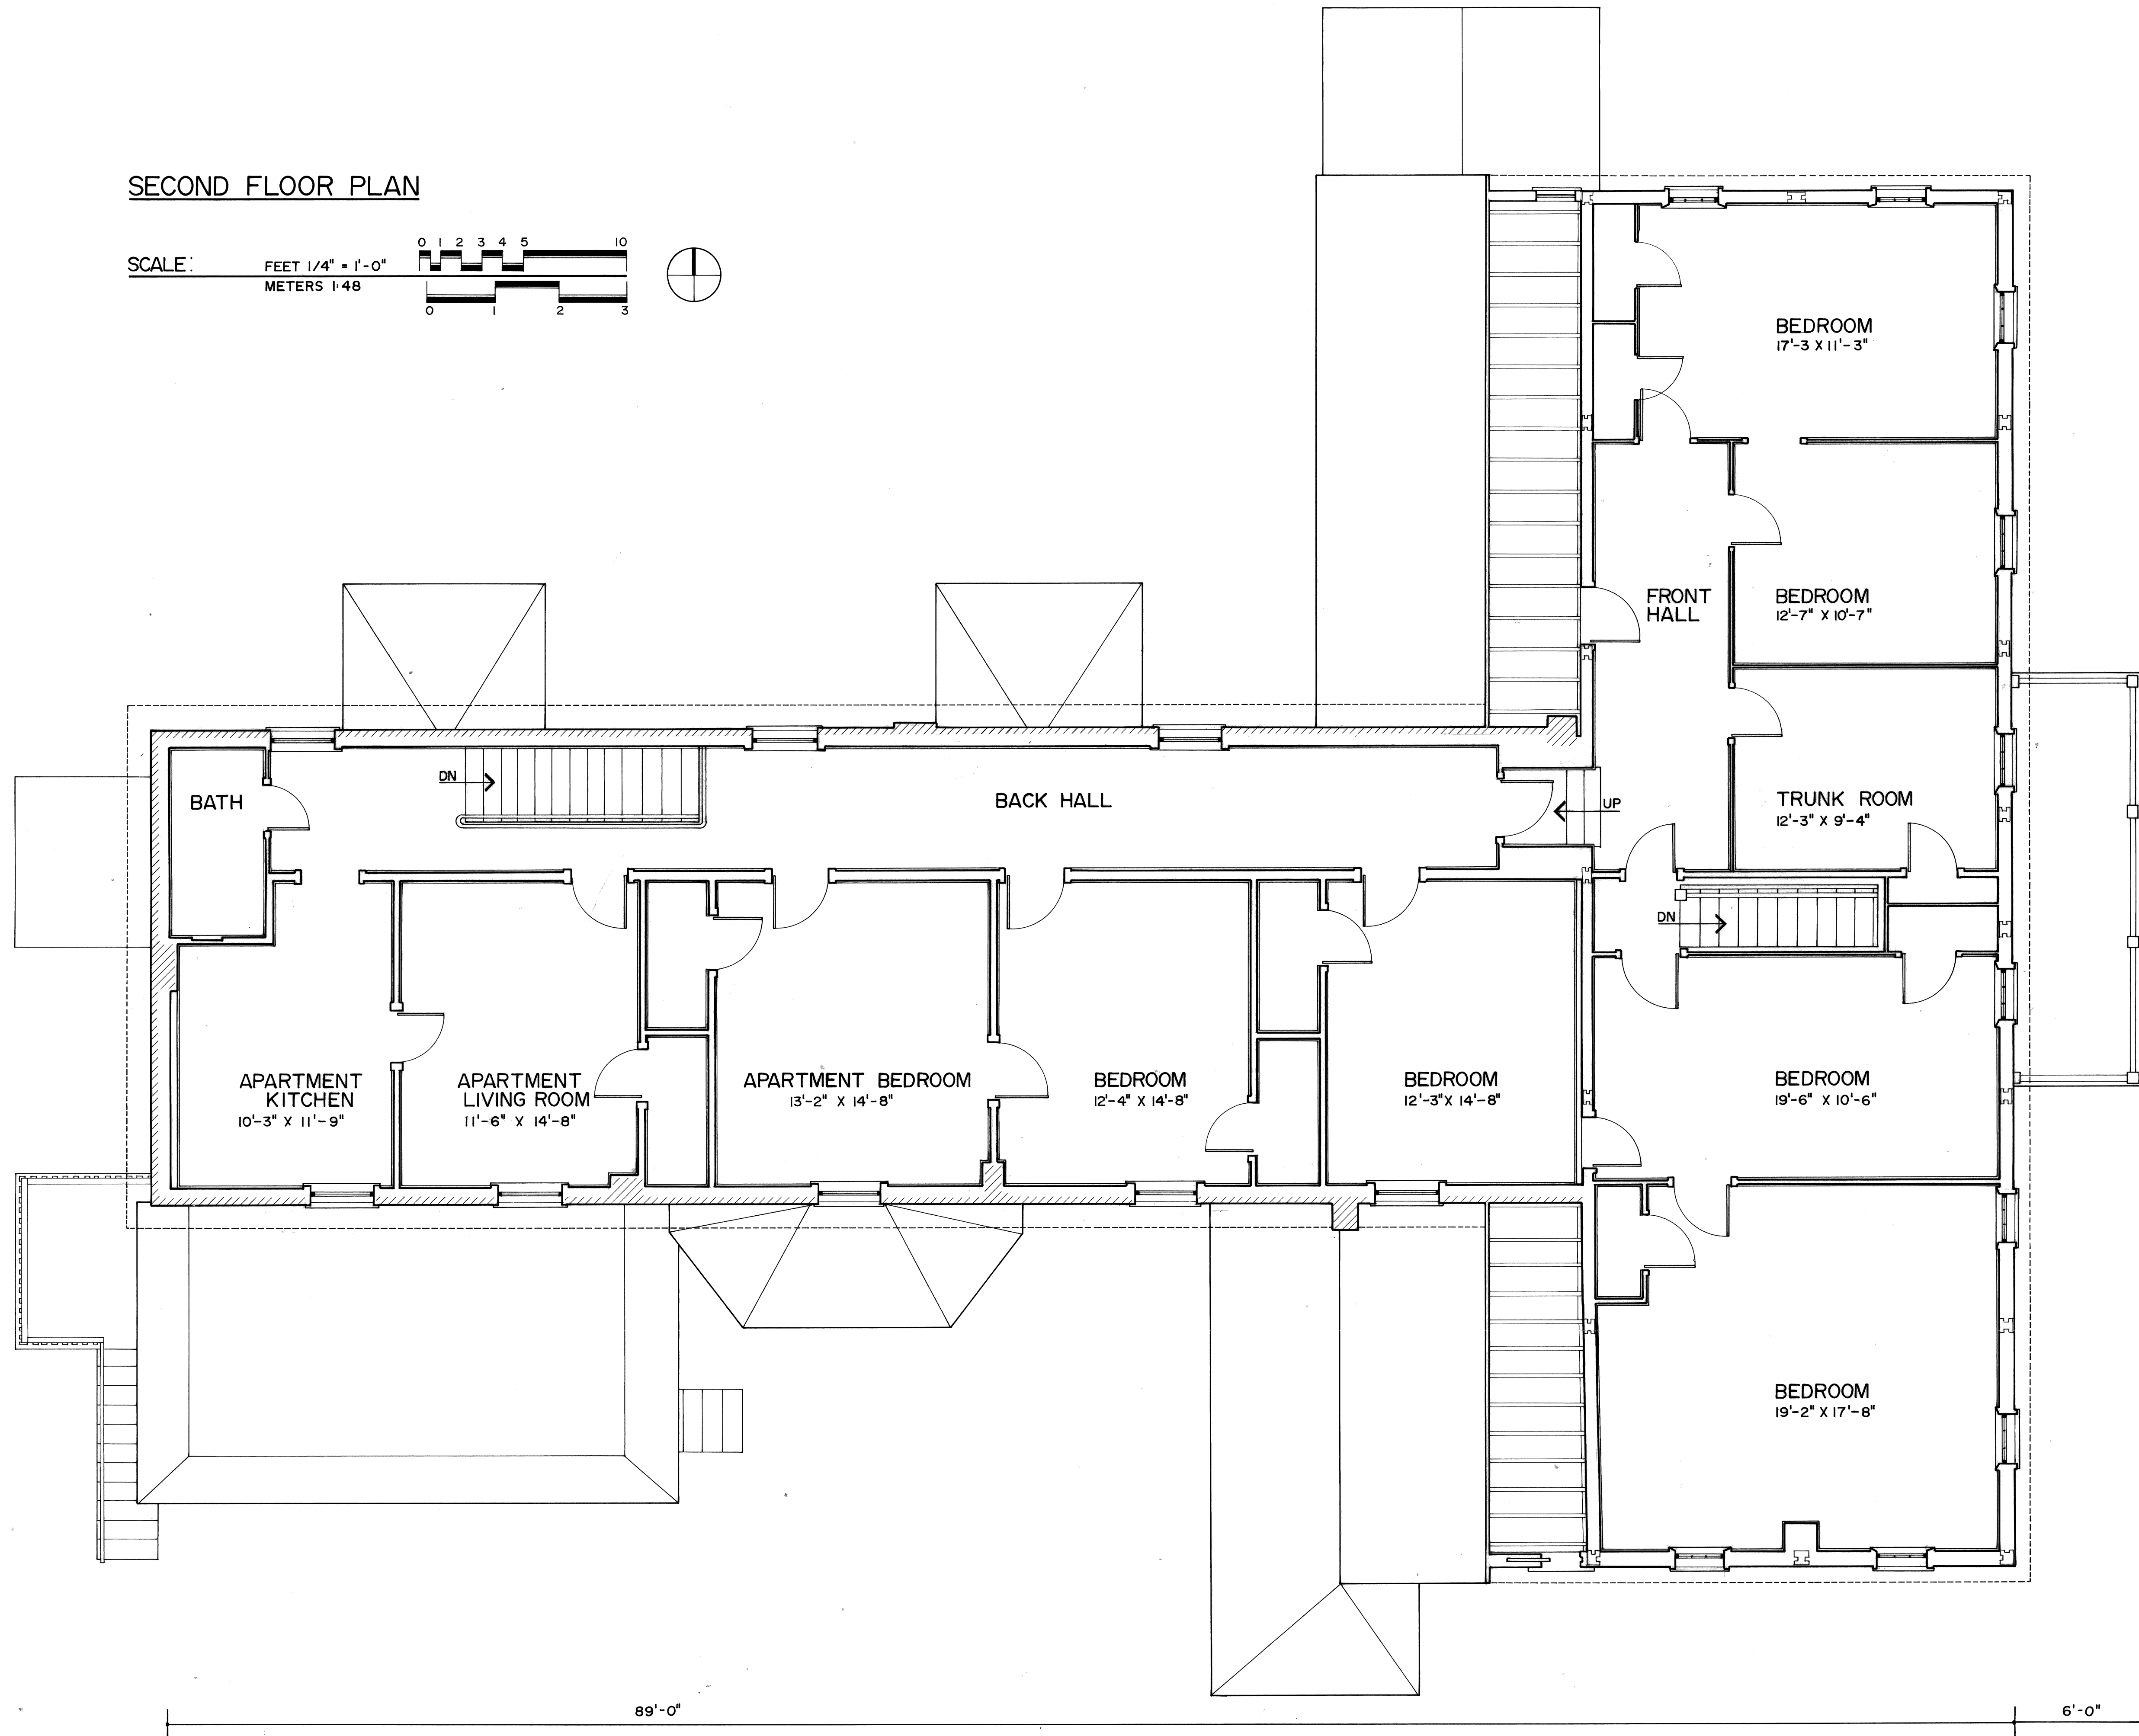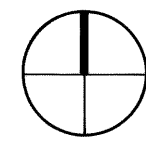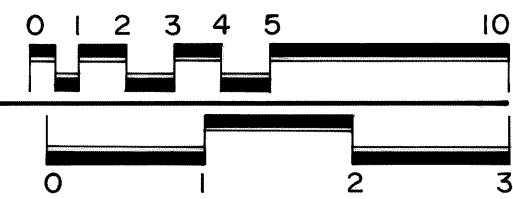

23'-5"
19'-7"
23'-3"

DRAWN BY: SERACUSE LAWLER & PARTNERS, INC. 1979. LINKED BY RICHARD J. CRONENBERGER 1982

ROCKY MOUNTAIN REGIONAL OFFICE
OFFICE OF ARCHEOLOGY AND HISTORIC PRESERVATION
HERITAGE CONSERVATION AND RECREATION SERVICE
UNITED STATES DEPARTMENT OF THE INTERIOR

NAME AND LOCATION OF STRUCTURE

GRANT-KOHR'S RANCH, RANCH HOUSE (HS-1)

GRANT-KOHR'S RANCH NATIONAL HISTORIC SITE

DEER LODGE VICINITY

POWELL COUNTY

MONTANA

SURVEY NO.


MT-39-A

HISTORIC AMERICAN
BUILDINGS SURVEY

SHEET 3 OF 5 SHEETS


UNIVERSITY OF MONTANA
HISTORIC ARCHIVES

TRIM LINE

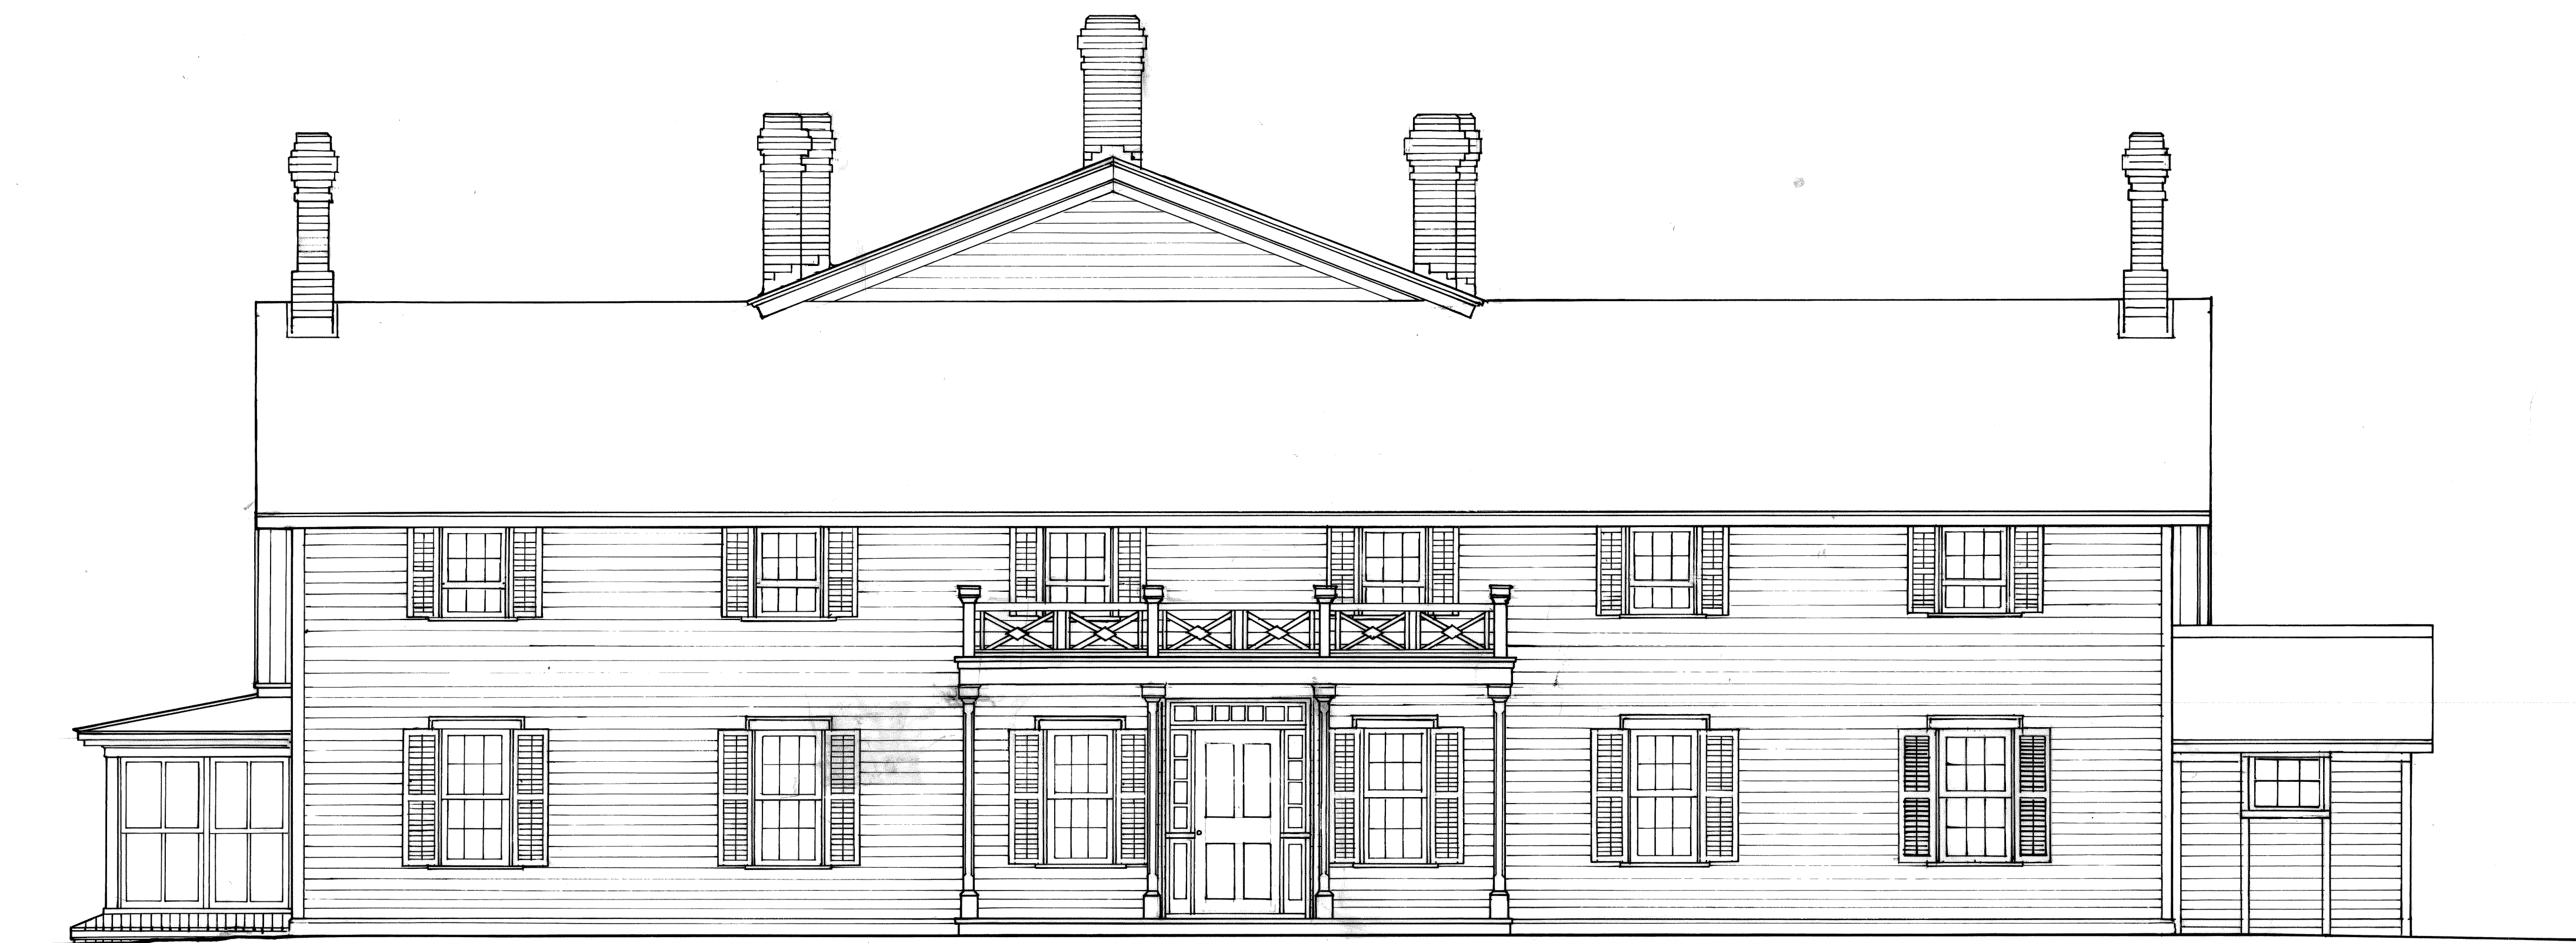

EAST ELEVATION

SCALE:

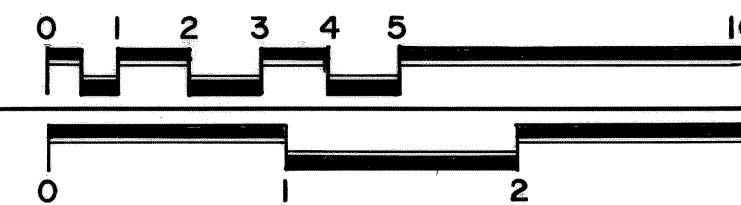FEET $3/8" = 1'-0"$
METERS

NORTH ELEVATION

C. LESTER
DRAWN BY: D.B. JARRETT 11-15-76 K. VIN SPECK 4-20-77

ROCKY MOUNTAIN REGIONAL OFFICE
OFFICE OF ARCHEOLOGY AND HISTORIC PRESERVATION
UNITED STATES DEPARTMENT OF THE INTERIOR

NAME AND LOCATION OF STRUCTURE

GRANT-KOHR'S RANCH NATIONAL HISTORIC SITE DEER LODGE
GRANT-KOHR'S RANCH, RANCH HOUSE (HS-1)

POWELL COUNTY

MONTANA


SURVEY NO.
MT-39-A

HISTORIC AMERICAN
BUILDINGS SURVEY
SHEET 4 OF 5

LIBRARY OF CONGRESS
UNIVERSITY MICROFILMS



SOUTH ELEVATION

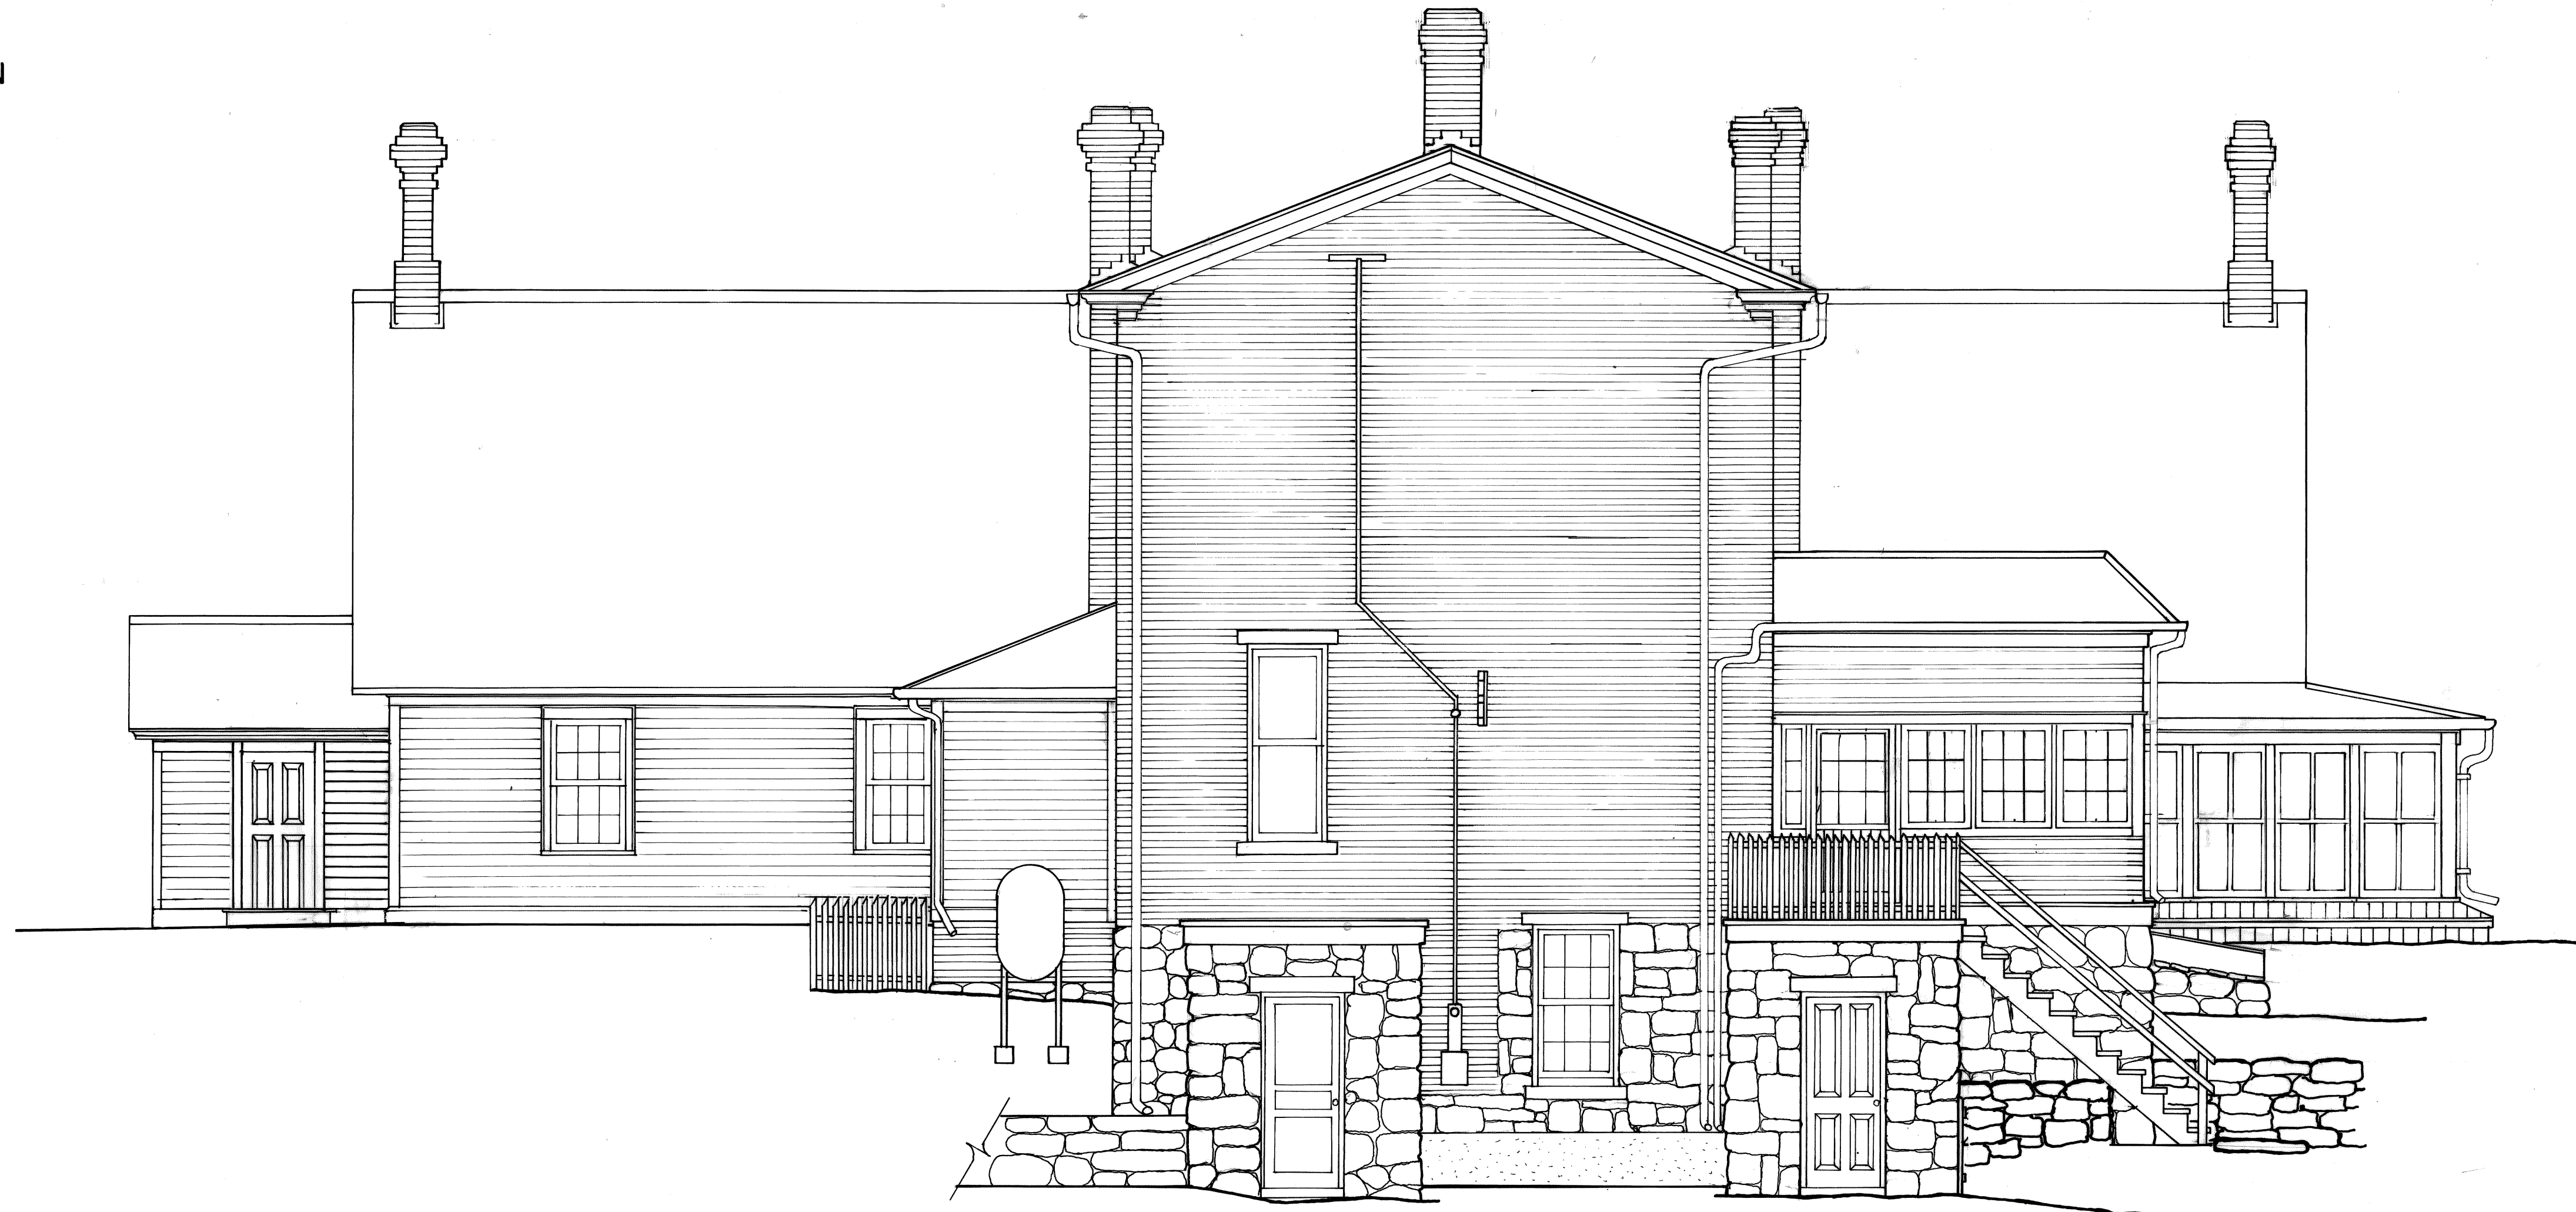

WEST ELEVATION

C. LESTER
DRAWN BY: D. B. JARRETT 11-15-76 KEVIN SPEECE 2-1-77

ROCKY MOUNTAIN REGIONAL OFFICE
OFFICE OF ARCHEOLOGY AND HISTORIC PRESERVATION
UNITED STATES DEPARTMENT OF THE INTERIOR

NAME AND LOCATION OF STRUCTURE

GRANT - KOHRS RANCH, RANCH HOUSE (HS-1)
GRANT-KOHR'S RANCH NATIONAL HISTORIC SITE DEER LODGE POWELL COUNTY MONTANA

SURVEY NO.
MT-39-A

HISTORIC AMERICAN
BUILDINGS SURVEY
SHEET 5 OF 5

LIBRARY OF CONGRESS
INDEX NUMBER

HISTORIC AMERICAN BUILDINGS SURVEY

INDEX TO PHOTOGRAPHS

HABS
MONT,
39-DELO,
1-A-

Grant-Kohrs Ranch Complex, Ranch House
(Grant-Kohrs Ranch National Historic Site, Ranch House)
Highway 10
Deer Lodge
Powell County
Montana

HABS No. MT-39-A

--

Jack E. Boucher, Photographer October 1974

- MT-39-A-1 VIEW OF RANCH HOUSE, TAKEN FROM SOUTHEAST
- MT-39-A-2 MAIN AND SOUTH ELEVATIONS
- MT-39-A-3 MAIN AND NORTH ELEVATIONS
- MT-39-A-4 PERSPECTIVE VIEW OF MAIN AND NORTH ELEVATIONS
- MT-39-A-5 CLOSE-UP OF MAIN AND NORTH ELEVATIONS
- MT-39-A-6 MAIN ELEVATION, DETAIL OF ENTRANCE PORCH
- MT-39-A-7 MAIN ELEVATION, DETAIL OF WINDOW
- MT-39-A-8 DETAIL OF FRONT WALK
- MT-39-A-9 SOUTH ELEVATION
- MT-39-A-10 SOUTH ELEVATION, DETAIL OF ENCLOSED PORCH
- MT-39-A-11 WEST ELEVATION
- MT-39-A-12 MAIN STAIRHALL
- MT-39-A-13 PARLOR
- MT-39-A-14 DINING ROOM
- MT-39-A-15 DINING ROOM, DETAIL SHOWING BUILT-IN CHINA CABINET
- MT-39-A-16 DINING ROOM, DETAIL SHOWING BAY WINDOW
- MT-39-A-17 DINING ROOM, DETAIL OF PANELING
- MT-39-A-18 OFFICE, DETAIL OF CEILING, SHOWING CORNICE AND STENCILING ON CEILING
- MT-39-A-19 KITCHEN
- MT-39-A-20 SECOND FLOOR, HALLWAY

GRANT-KOHR'S RANCH COMPL
HABS No. MT-39-A
Index to Photographs(2)

MT-39-A-21 SECOND FLOOR, INTERIOR OF ROOM 204

MT-39-A-22 SECOND FLOOR, ROOM 212

MT-39-A-23 FIRST FLOOR, BATHROOM IN ROOM 108

HABS
MONT,
39-DELO,
1-A-

HISTORIC AMERICAN BUILDINGS SURVEY

INDEX TO PHOTOGRAPHS

ADDENDUM TO
GRANT KOHRS RANCH COMPLEX, RANCH HOUSE
Grant Kohrs Ranch National Historic Site
Highway 10
Deer Lodge
Powell County
Montana

HABS No. MT-39-A

MT-39-A-1 through MT-39-A-23 were previously transmitted to the Library of Congress.

INDEX TO COLOR TRANSPARENCIES

All color xeroxes were made from a duplicate color transparency.

Jack Boucher, Photographer, October ¹⁹⁷⁴~~1964~~

MT-39-A-24 (CT) MAIN AND NORTH ELEVATIONS





161 1111
1911 1000



14635 No. MT-39-A-2

MS. 1974
11



HAAS No. 19739-A-3



HAOS No. MT-39-A-4

1912
1913



HPAS No. MT-39-A-5



HA85 No. MT-34-A-6

HABS No. MT-39-A-7



HABS No. MT-39-A-10



HAAS 1974
J. H. H. H.

HAAS 1974. MT-34-A-9





RECORDED
MAY 1974



4985 N. Mt. St. A - 11

HABS No. MT-39-A-132

Albuquerque
HABS 1974



MASS 1974



MASS No. MT-39-A-123

HABS NO. MT-39-A-14

11/23/1974
HABS
1974



HABS NO. MT-39-A-15



HABS No. MT-39-A-16

1961 SEP 14 10:00 AM



JEBOUCHET
HABS 1974



J. Bouché
HAB 1974



HAB 1974 No. MT-34-A-18

HABS No. MT-39-A-19



HABS No. MT-39-A-20

115000000
JAN 1974



HABS No. MT-39-A-21

1661 SITE
UNRECORDED



JAS 1974

HPBS No. MF-39-A-22



